
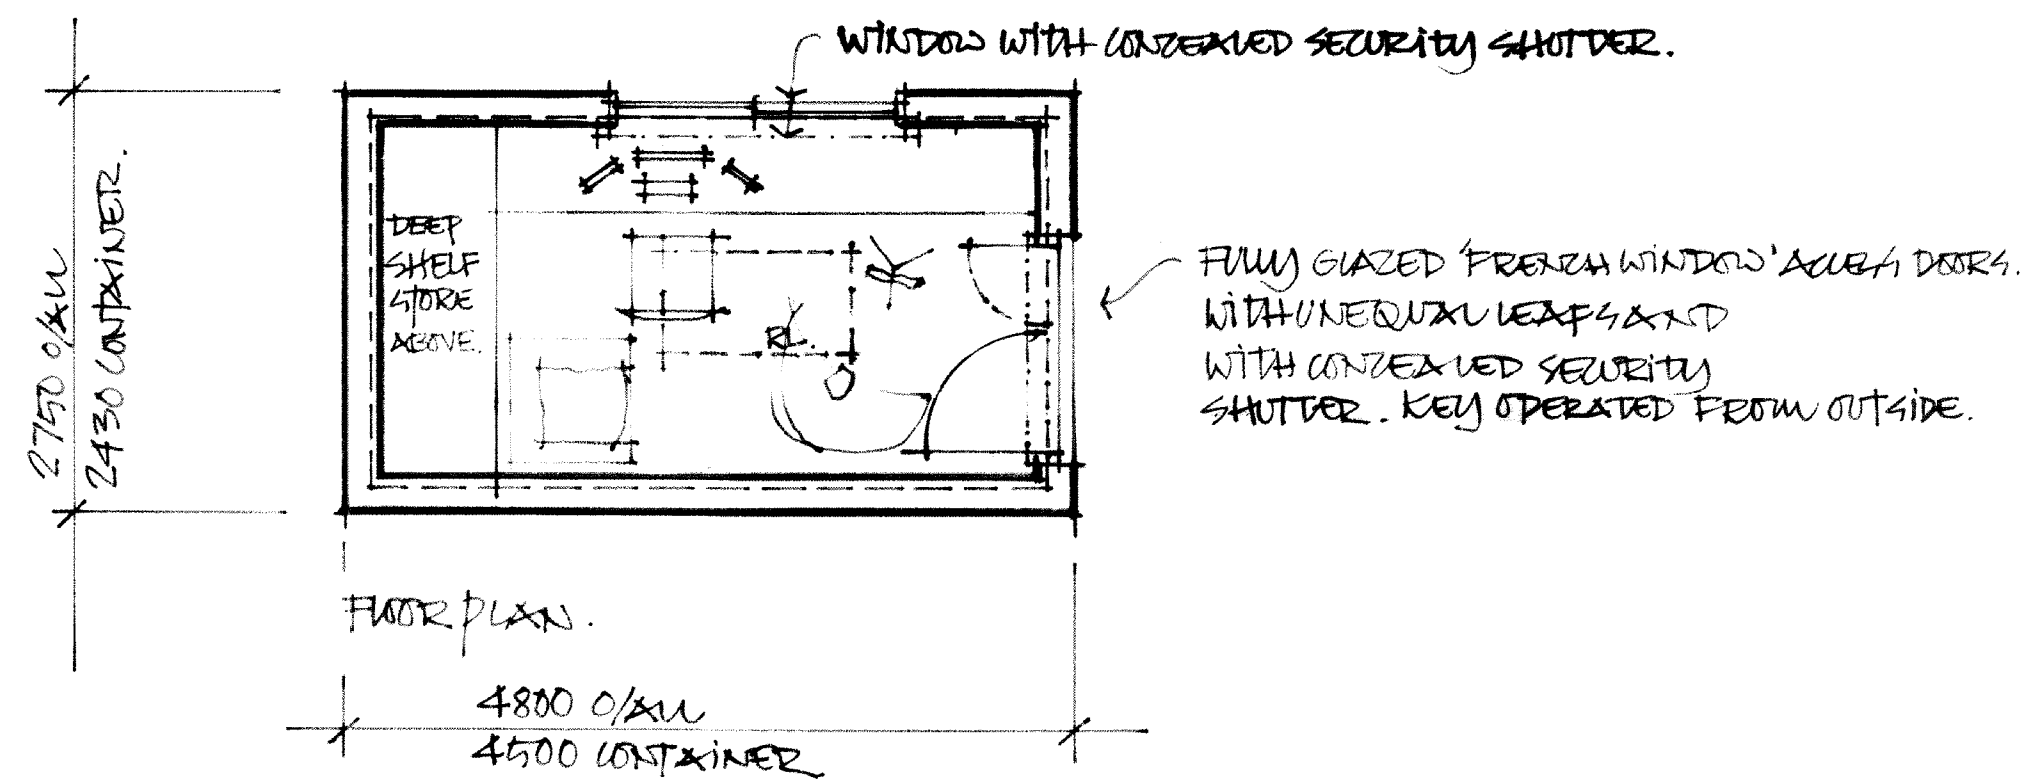


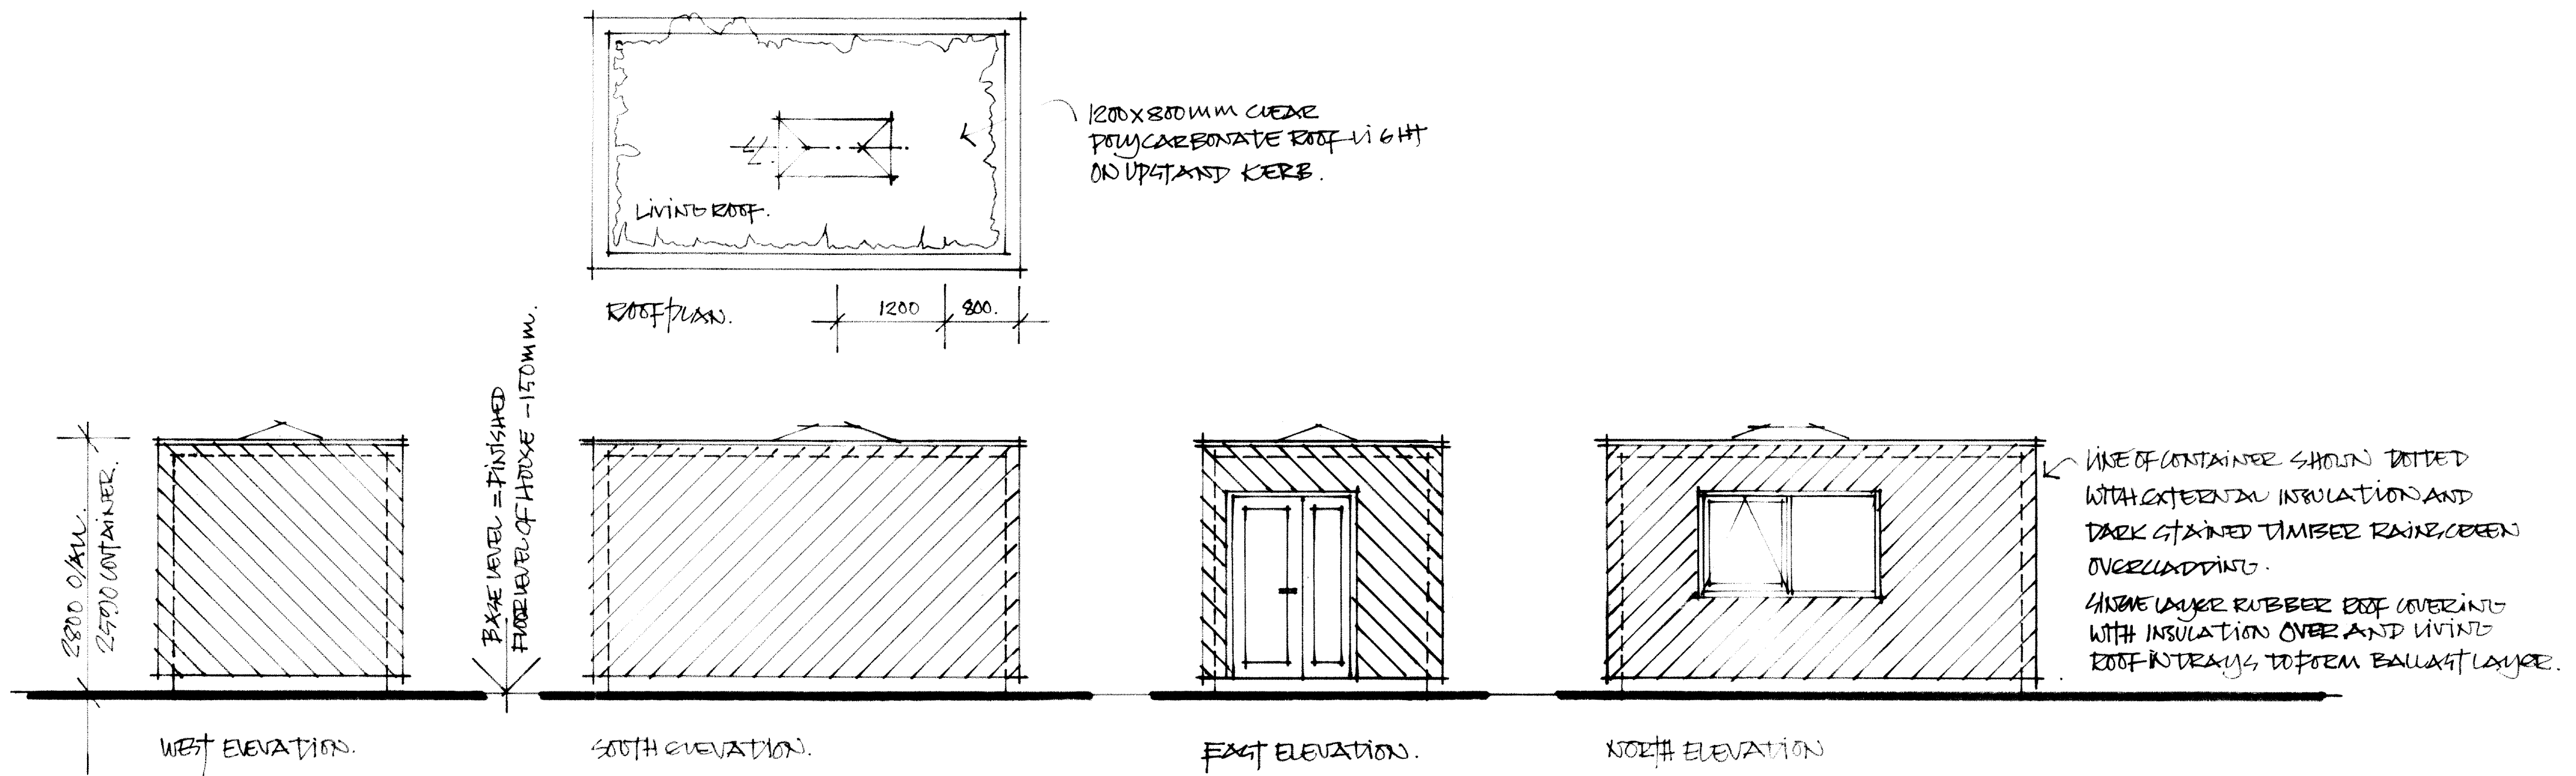

57 RUDHEATH AVENUE, WITTINGTON.
 PROPOSED GARDEN STUDIO AND
 HOME OFFICE WITH ASSOCIATED EXTERNAL WORKS
 PLANS AND ELEVATIONS AS PROPOSED
 SCALE 1:50 @ A2.
 DRAWING: 02.
 JANUARY 2023.