



C3_Level 16
81410




C3_Level 15
78360



C3_Level 14
75310


Bay Study South Facade

1:25

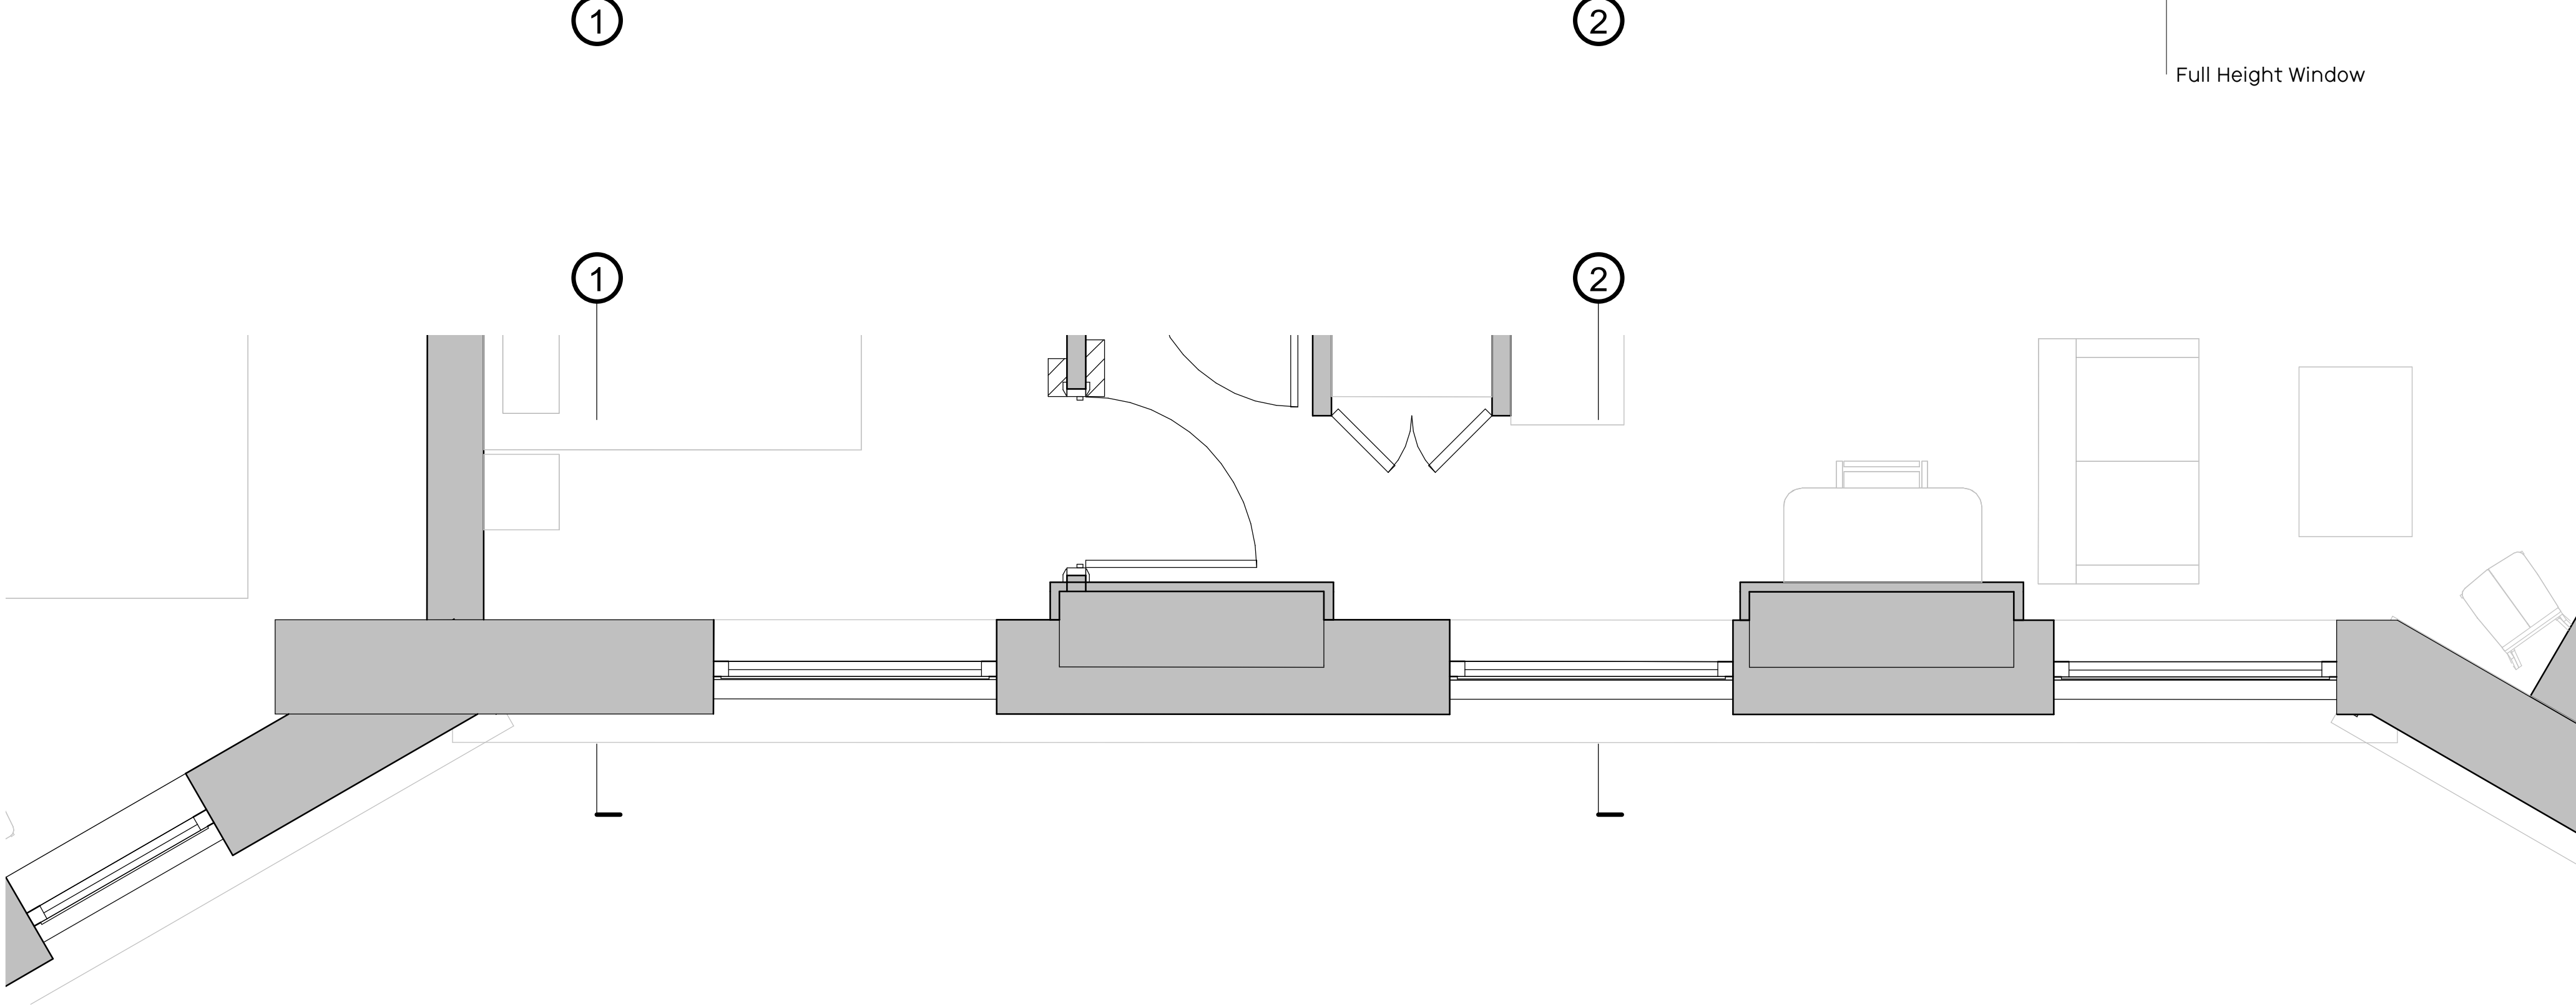

Plan, Level 14

1:25

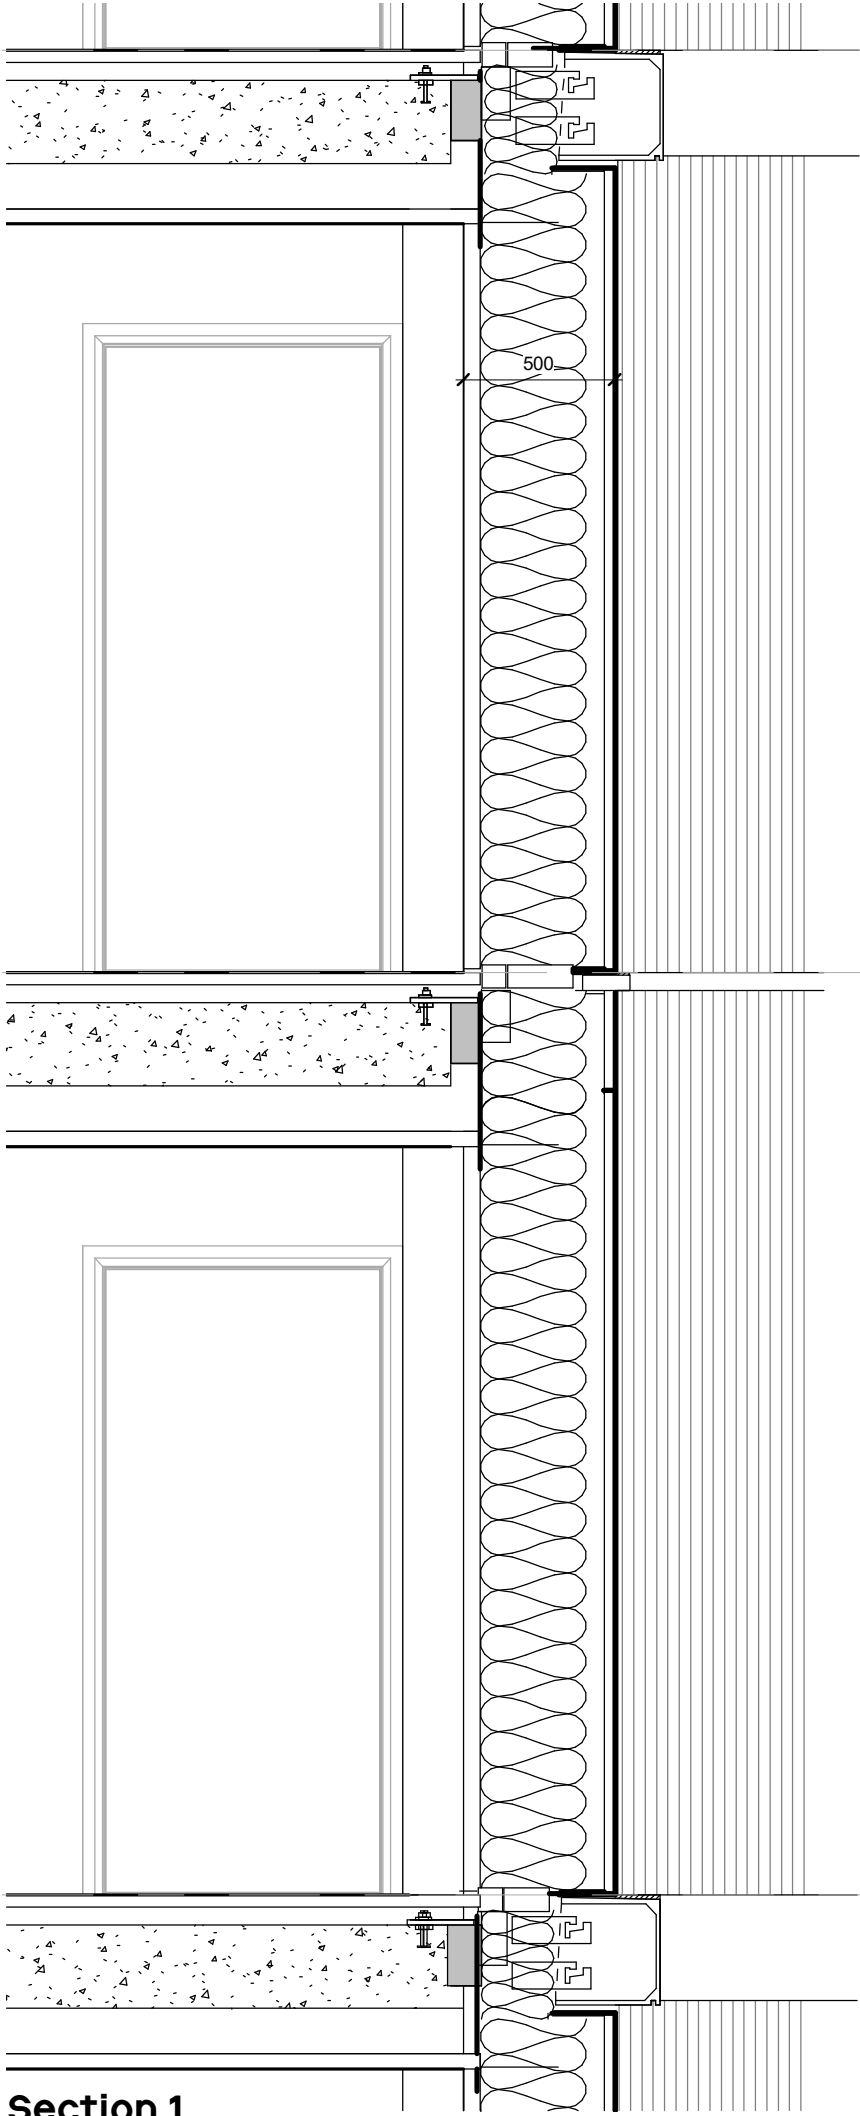


Section 1


1:25




C3_Level 16
81410

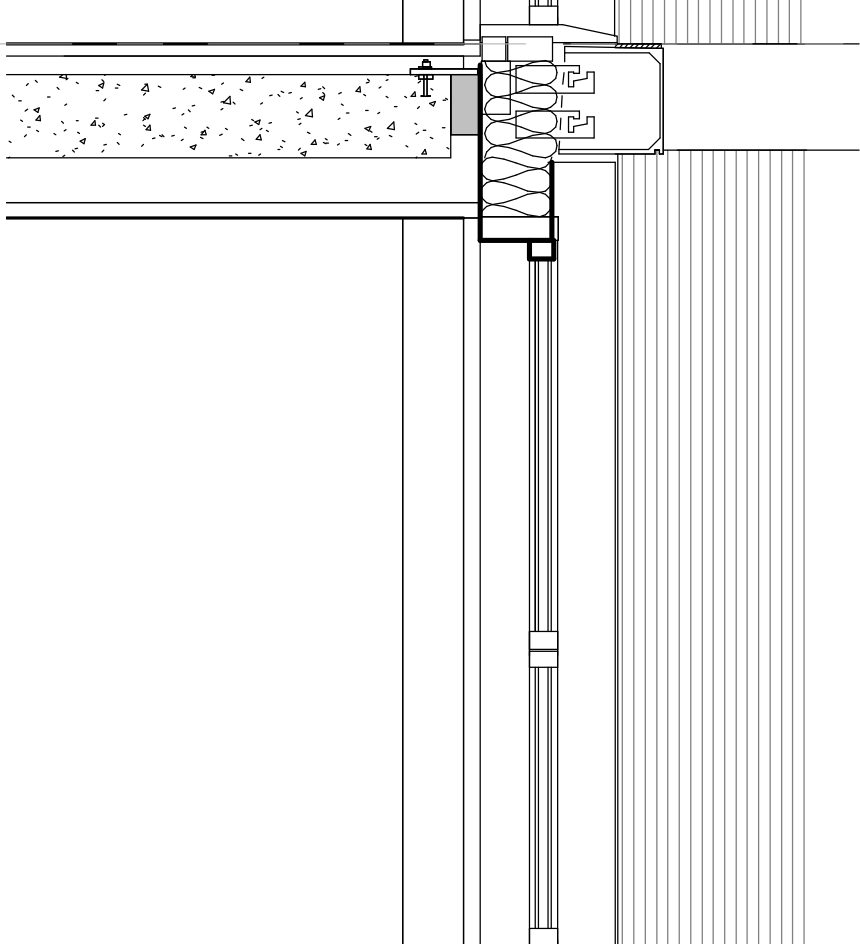

C3_Level 15
78360

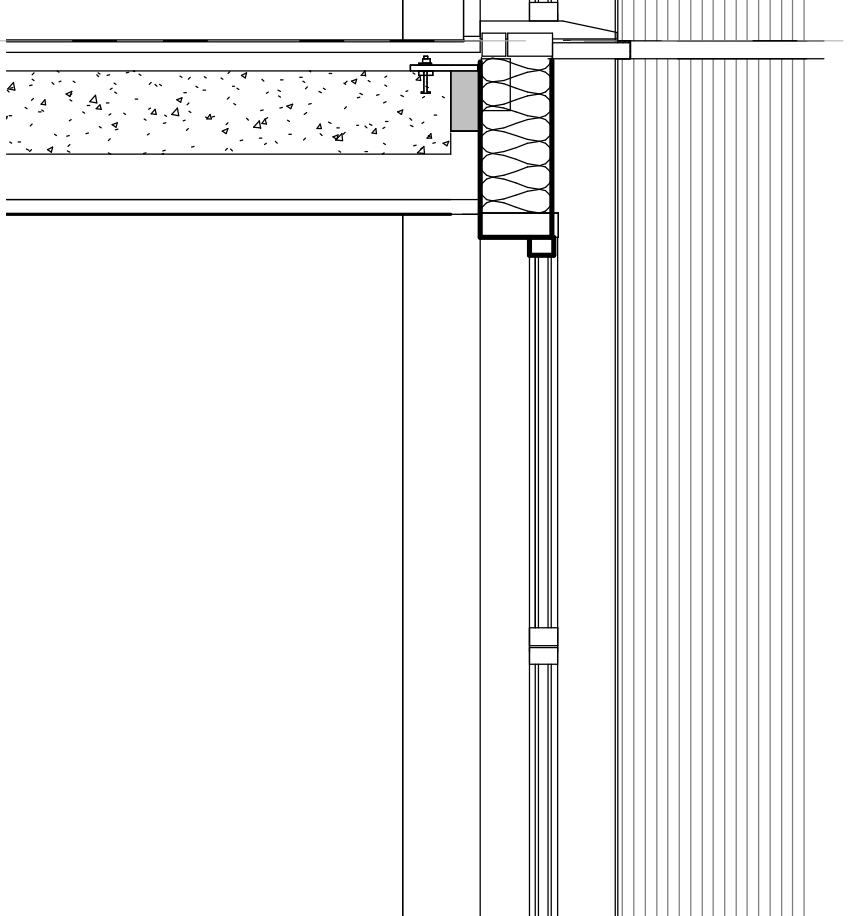

C3_Level 14
75310

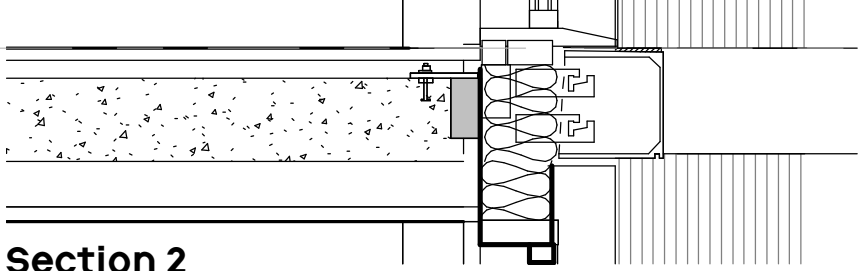

Section 2

1:25

General Notes

No implied licence exists. This drawing should not be used to calculate areas for the purposes of valuation. Do not scale this drawing for construction purposes. All dimensions to be checked on site by the contractor and such dimensions to be their responsibility. All work must comply with relevant British Standards and Building Regulations requirements. Drawing errors and omissions to be reported to the architect.

Notes


Key

- F01. Polished Concrete Finish to Expressed Structural Columns
- F03. Precast Banding with rounded corner - Light Grey
- F04. Anodised Aluminium Corrugated Rainscreen Panel - Tone 01 to Tone 08
- F11. Anodised Aluminium Corrugated Rainscreen Panel - Tone 09 Green
- F12. Anodised Aluminium Corrugated Rainscreen Panel - Tone 10 Dark Green
- F13. Anodised Aluminium Corrugated Rainscreen Panel, Set Back - Tone 11 Grey
- F15. Anodised Aluminium Corrugated Rainscreen Panel, Set Back - Tone 11 Grey
- G01. Glazing, Clear
- G02. Aluminium Window Frame - Tone 01 Grey
- M07. Aluminium vent in correspondence of service zone. Flush with window - Tone 01 Grey
- M08. Winter garden internal railing

Note
Variation in the arrangement of panels will occur within the typical bays.

0 10 20m

Key Plan

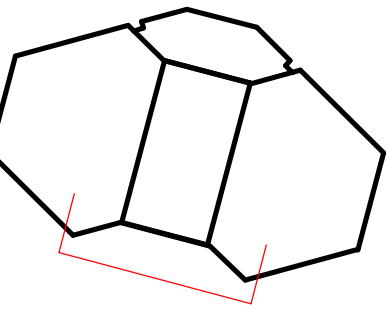

3 Brewhouse Yard
London, EC1V 4JQ
hello@egretwest.com
+44 (0) 20 7549 1730

PLANNING

Project No. 0412

Project Name

Albert Bridge House

Drawing Title

Building A - Typical Bay Study, South Facade Linking Volume

Client Oval Real Estate

Scale As indicated

Date 29/11/22

Drawn by AG

Checked by SEW

Rev	Date	Reason	Chk
0	29/11/22	Issue for Planning	SEW

Drawing Number	Rev
0412-SEW-AA-ZZ-DR-A-PL2312	0