



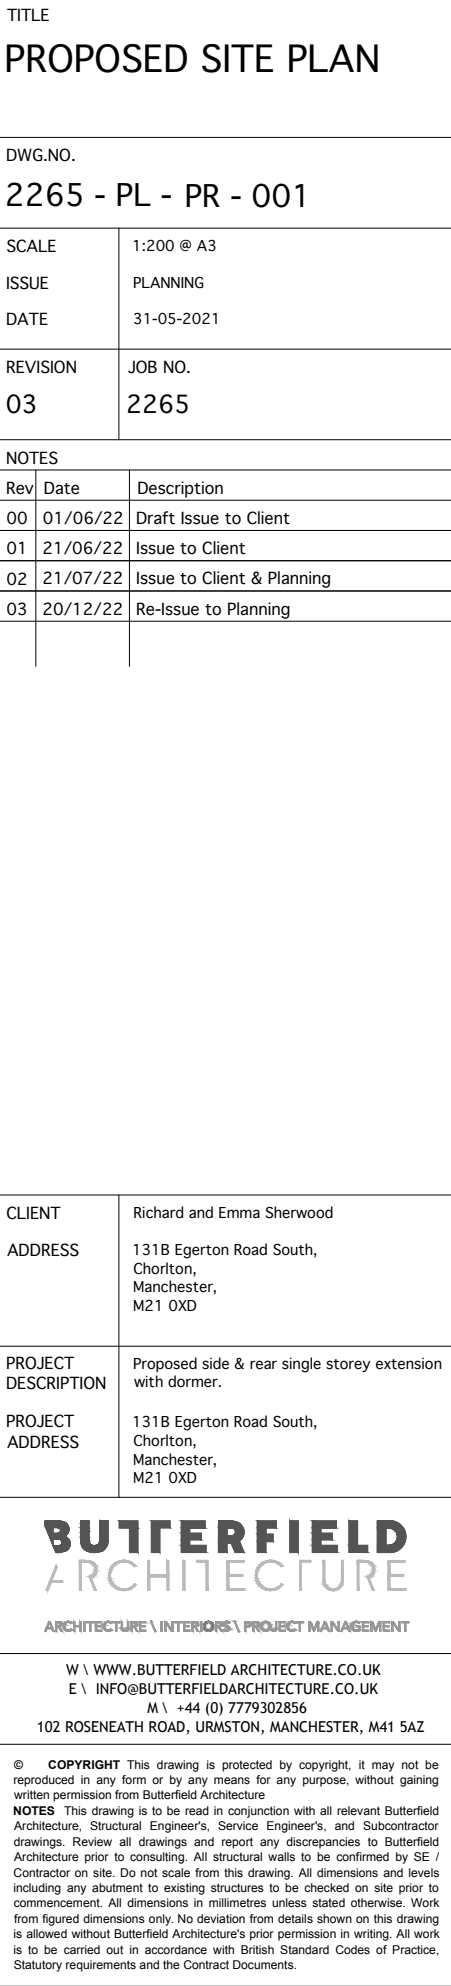


TITLE		
PROPOSED SITE PLAN		
DWG.NO.		
2265 - PL - PR - 001		
SCALE	1:200 @ A3	
ISSUE	PLANNING	
DATE	31-05-2021	
REVISION	JOB NO.	
03	2265	
NOTES		
Rev\	Date	Description
00	01/06/22	Draft Issue to Client
01	21/06/22	Issue to Client
02	21/07/22	Issue to Client & Planning
03	20/12/22	Re-Issue to Planning
CLIENT	Richard and Emma Sherwood	
ADDRESS	131B Egerton Road South, Chorlton, Manchester, M21 0XD	
PROJECT DESCRIPTION	Proposed side & rear single storey extension with dormer.	
PROJECT ADDRESS	131B Egerton Road South, Chorlton, Manchester, M21 0XD	
BUTTERFIELD ARCHITECTURE ARCHITECTURE \ INTERIORS \ PROJECT MANAGEMENT		
W \ WWW.BUTTERFIELD ARCHITECTURE.CO.UK E \ INFO@BUTTERFIELDARCHITECTURE.CO.UK M \ +44 (0) 7779302856 102 ROSENEATH ROAD, URMSTON, MANCHESTER, M41 5AZ		
© COPYRIGHT This drawing is protected by copyright, it may not be reproduced in any form or by any means for any purpose, without gaining written permission from Butterfield Architecture		
NOTES This drawing is to be read in conjunction with all relevant Butterfield Architecture, Structural Engineer's, Service Engineer's, and Subcontractor drawings. Review all drawings and report any discrepancies to Butterfield Architecture prior to consulting. All structural walls to be confirmed by SE / Contractor on site. Do not scale from this drawing. All dimensions and levels including any abutment to existing structures to be checked on site prior to commencement. All dimensions in millimetres unless stated otherwise. Work from figured dimensions only. No deviation from details shown on this drawing is allowed without Butterfield Architecture's prior permission in writing. All work is to be carried out in accordance with British Standard Codes of Practice, Statutory requirements and the Contract Documents.		

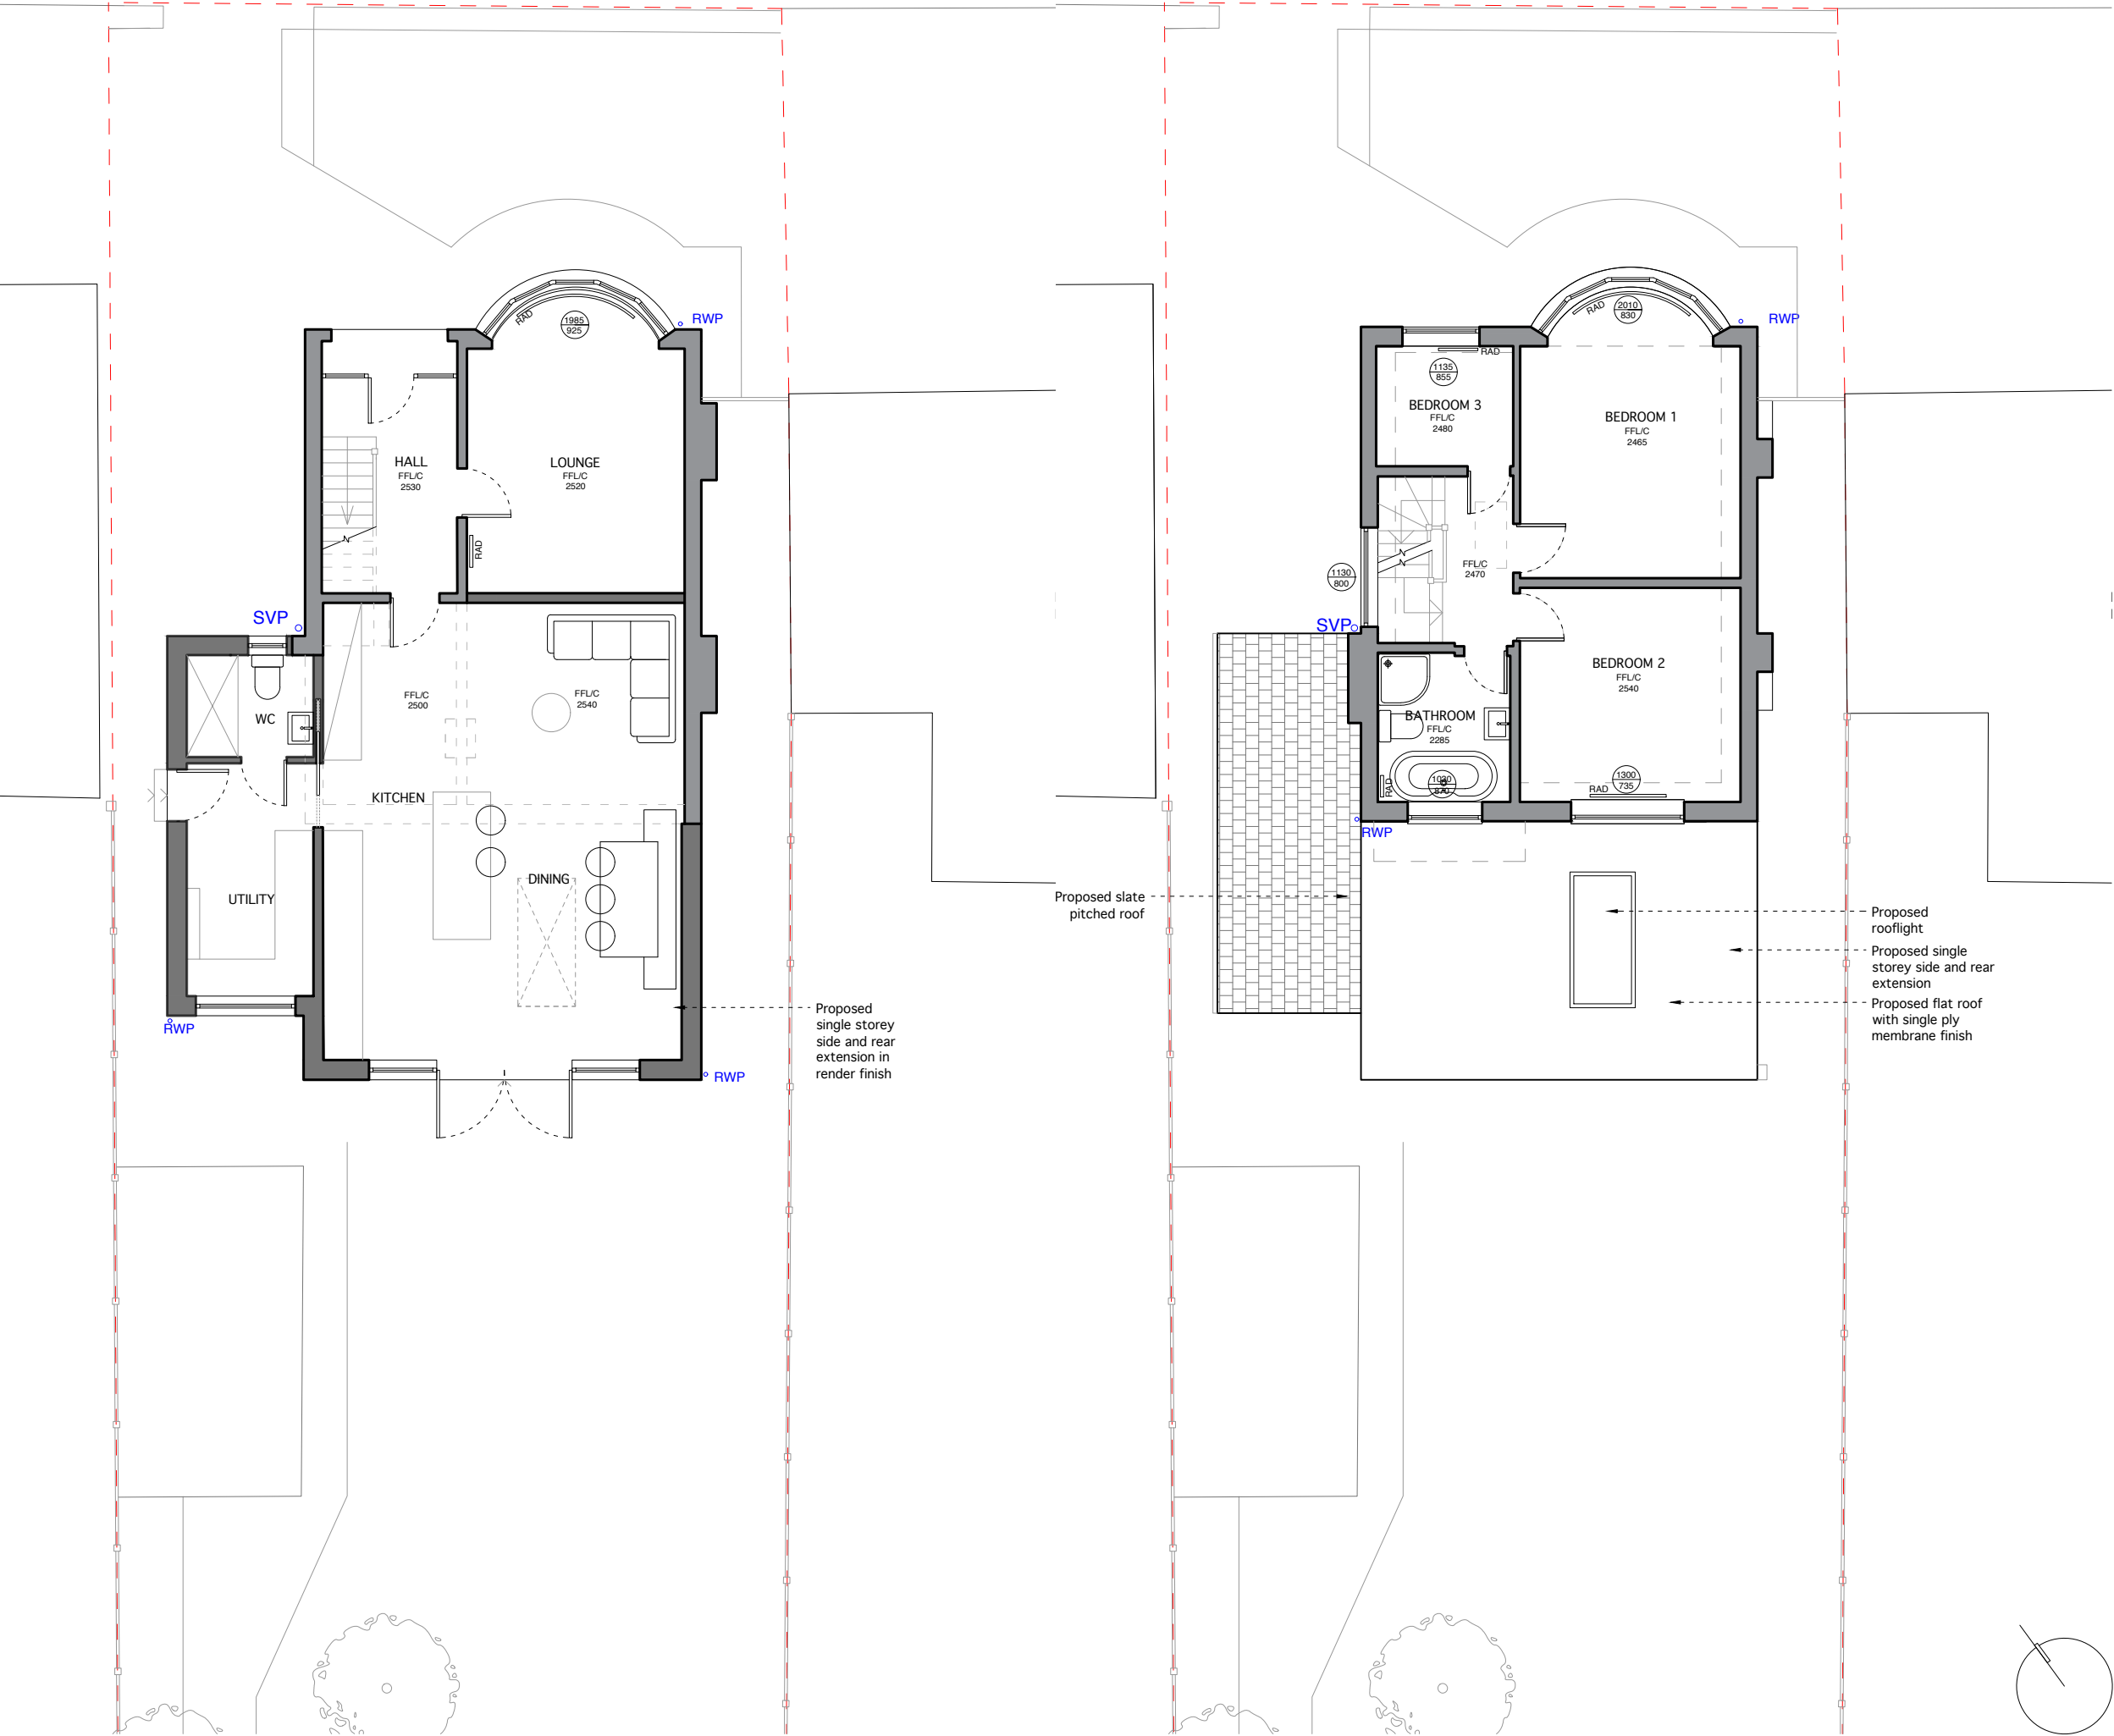

GROUND FLOOR PLAN

FIRST FLOOR PLAN

TITLE		
PROPOSED GROUND & FIRST FLOOR PLANS		
DWG.NO.		
2265 - PL - PR - 100		
SCALE	1:100 @ A3	
ISSUE	PLANNING	
DATE	31-05-2021	
REVISION	JOB NO.	
03	2265	
NOTES		
Rev	Date	Description
00	01/06/22	Draft Issue to Client
01	21/06/22	Issue to Client
02	21/07/22	Issue to Client & Planning
03	20/12/22	Re-Issue to Planning

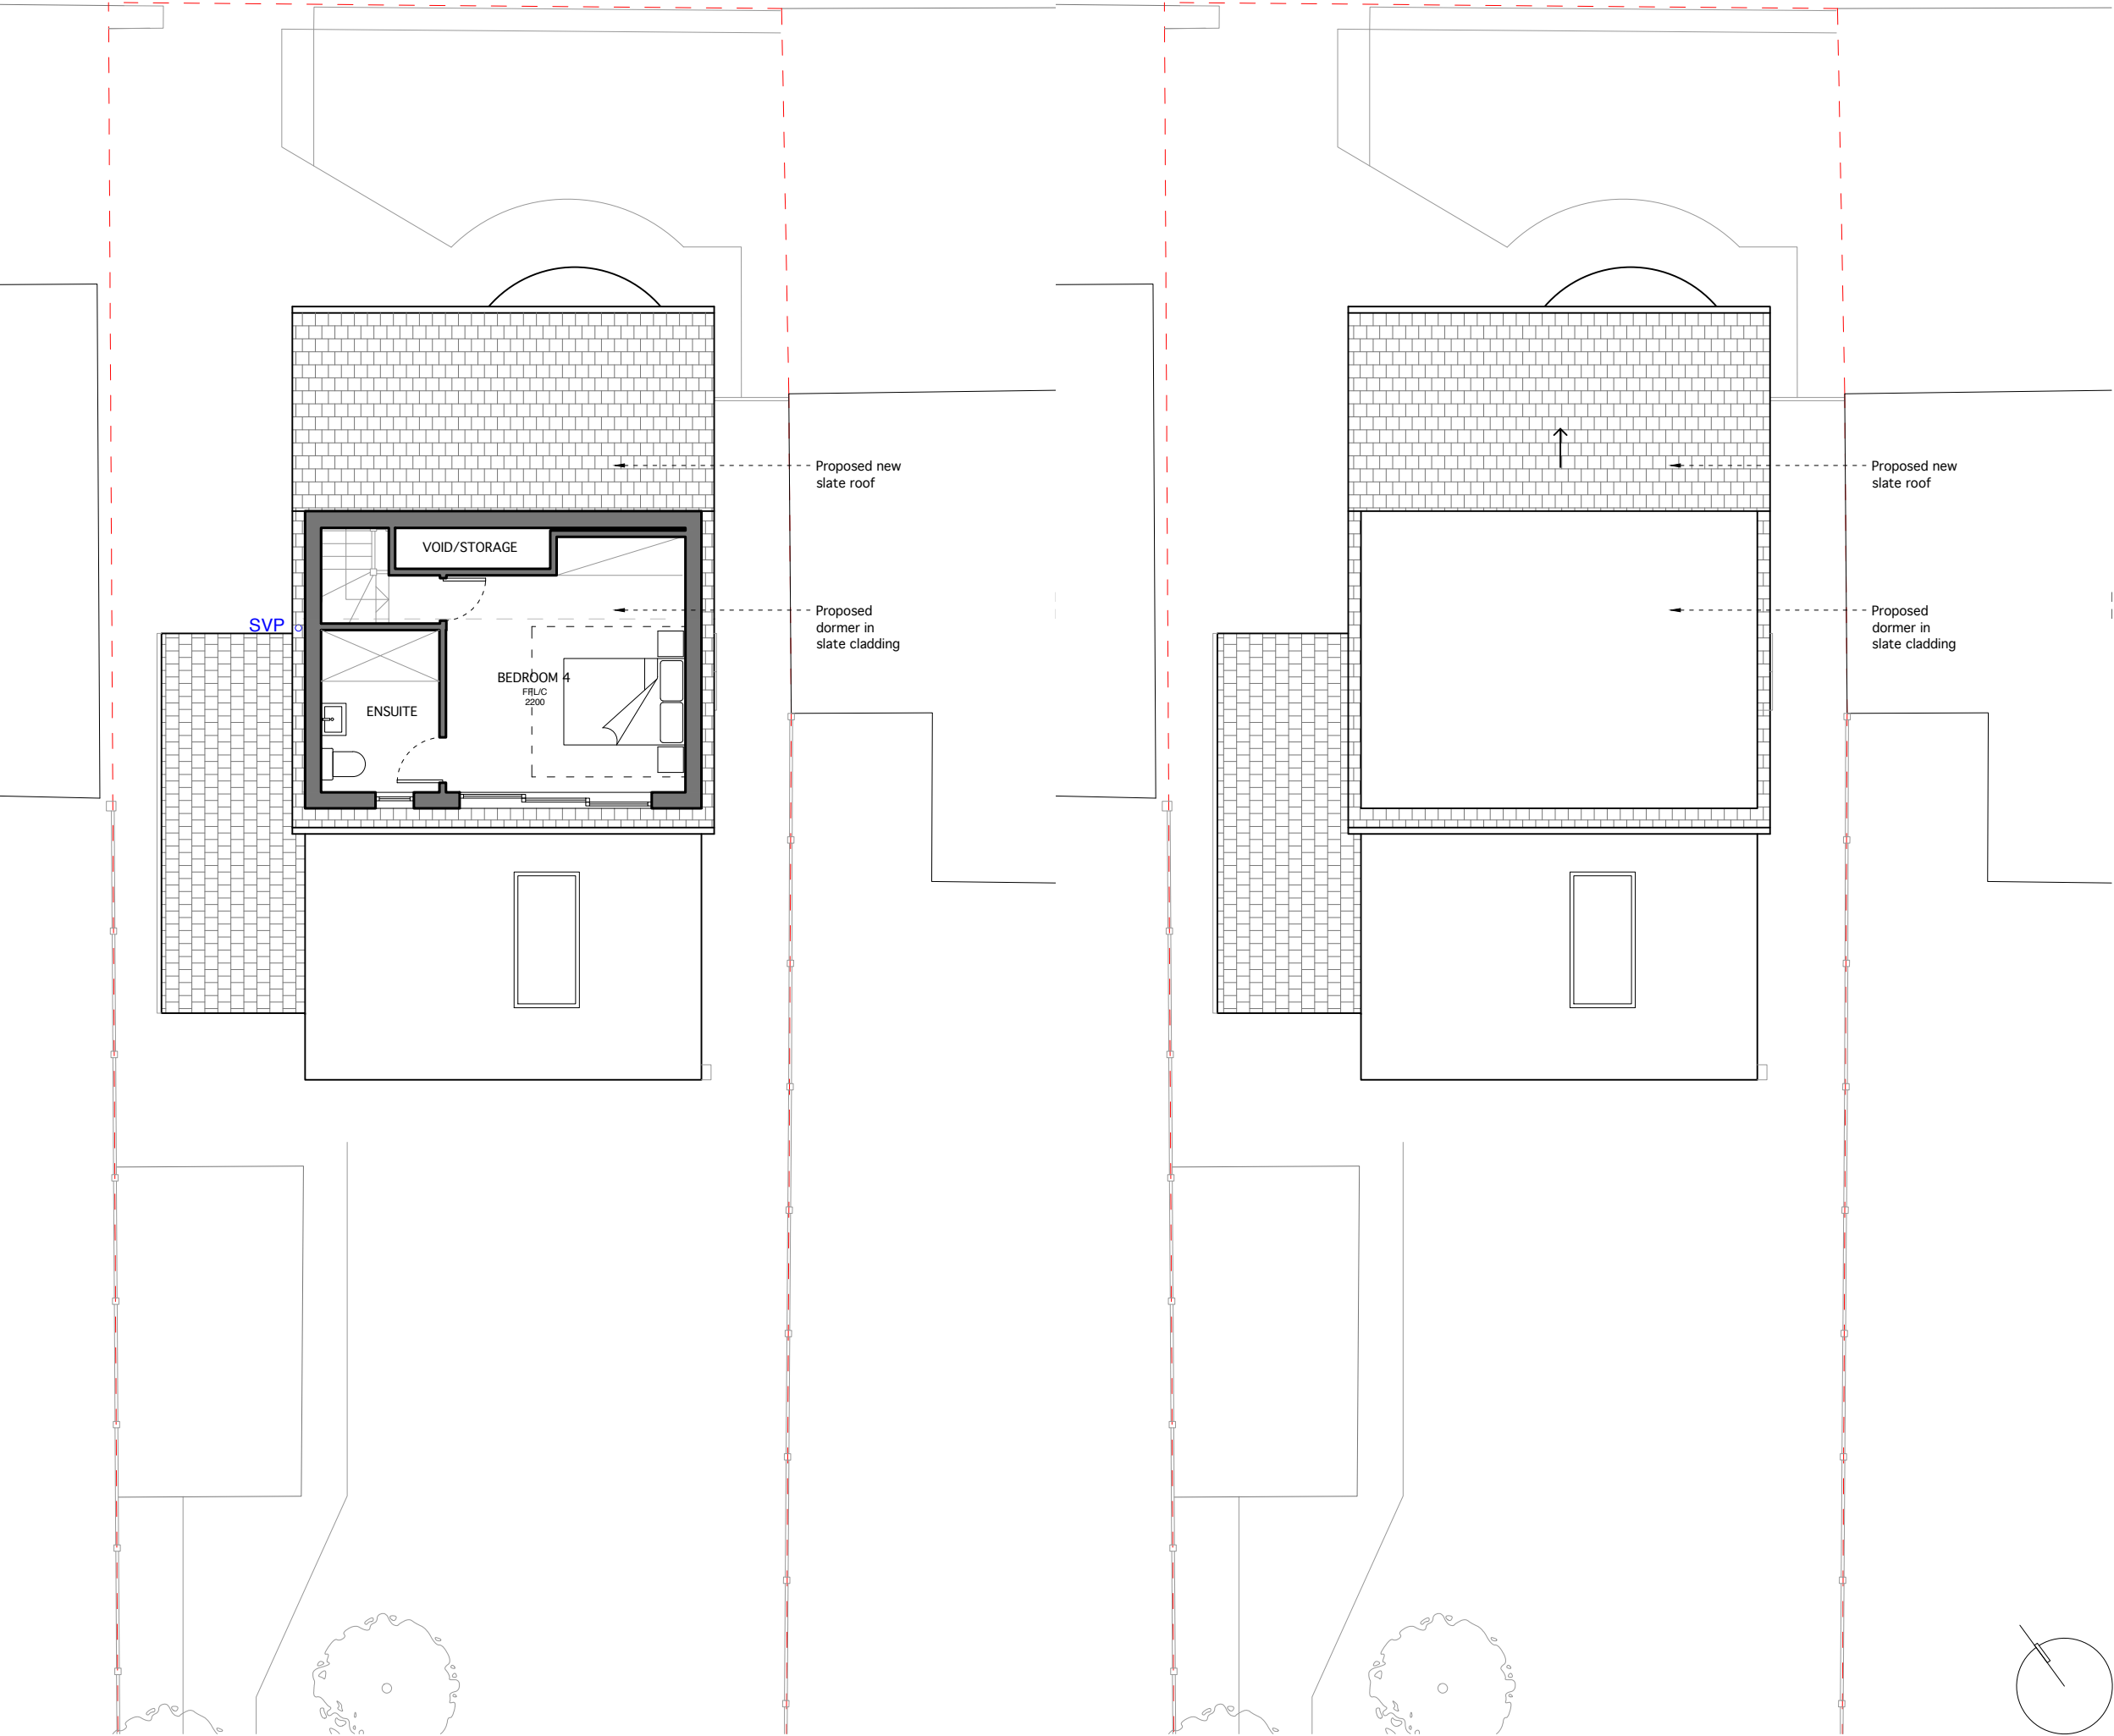


ATTIC PLAN

ROOF PLAN

TITLE		
PROPOSED ATTIC & ROOF PLAN		
DWG.NO.		
2265 - PL - PR - 101		
SCALE	1:100 @ A3	
ISSUE	PLANNING	
DATE	31-05-2021	
REVISION	JOB NO.	
03	2265	
NOTES		
Rev	Date	Description
00	01/06/22	Draft Issue to Client
01	21/06/22	Issue to Client
02	21/07/22	Issue to Client & Planning
03	20/12/22	Re-Issue to Planning
CLIENT	Richard and Emma Sherwood	
ADDRESS	131B Egerton Road South, Chorlton, Manchester, M21 0XD	
PROJECT DESCRIPTION	Proposed side & rear single storey extension with dormer.	
PROJECT ADDRESS	131B Egerton Road South, Chorlton, Manchester, M21 0XD	
BUTTERFIELD ARCHITECTURE ARCHITECTURE \ INTERIORS \ PROJECT MANAGEMENT		
W \ WWW.BUTTERFIELD ARCHITECTURE.CO.UK E \ INFO@BUTTERFIELDARCHITECTURE.CO.UK M \ +44 (0) 7779302856 102 ROSENEATH ROAD, URMSTON, MANCHESTER, M41 5AZ		
© COPYRIGHT This drawing is protected by copyright, it may not be reproduced in any form or by any means for any purpose, without gaining written permission from Butterfield Architecture NOTES This drawing is to be read in conjunction with all relevant Butterfield Architecture. Structural Engineer's, Service Engineer's, and Subcontractor drawings. Review all drawings and report any discrepancies to Butterfield Architecture prior to consulting. All structural walls to be confirmed by SE / Contractor on site. Do not scale from this drawing. All dimensions and levels including any abutment to existing structures to be checked on site prior to commencement. All dimensions in millimetres unless stated otherwise. Work from figured dimensions only. No deviation from details shown on this drawing is allowed without Butterfield Architecture's prior permission in writing. All work is to be carried out in accordance with British Standard Codes of Practice, Statutory requirements and the Contract Documents.		

01m2m3m4m5m

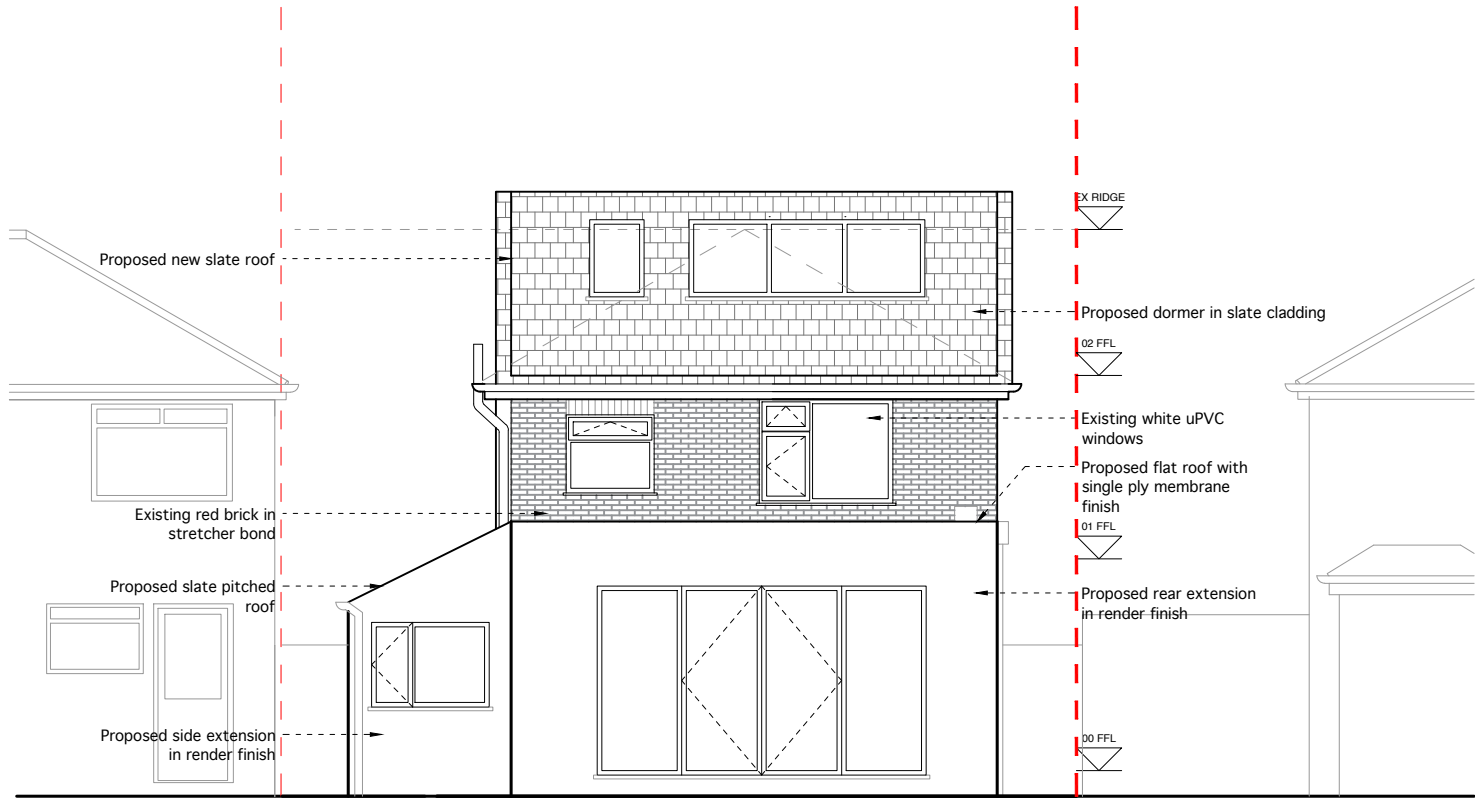

TITLE

PROPOSED FRONT & REAR ELEVATIONS

DWG.NO.

2265 - PL - PR - 200

SCALE

1:100 @ A3

ISSUE

PLANNING

DATE

31-05-2021

REVISION

03

JOB NO.

2265

NOTES

Rev	Date	Description
00	01/06/22	Draft Issue to Client
01	21/06/22	Issue to Client
02	21/07/22	Issue to Client & Planning
03	20/12/22	Re-Issue to Planning

CLIENT

Richard and Emma Sherwood

ADDRESS

131B Egerton Road South,
Chorlton,
Manchester,
M21 0XD

PROJECT
DESCRIPTION

Proposed side & rear single storey extension
with dormer.

PROJECT
ADDRESS

131B Egerton Road South,
Chorlton,
Manchester,
M21 0XD


BUTTERFIELD
ARCHITECTURE

ARCHITECTURE \ INTERIORS \ PROJECT MANAGEMENT


W \ WWW.BUTTERFIELDARCHITECTURE.CO.UK
E \ INFO@BUTTERFIELDARCHITECTURE.CO.UK
M \ +44 (0) 7779302856
102 ROSENEATH ROAD, URMSTON, MANCHESTER, M41 5AZ

© **COPYRIGHT** This drawing is protected by copyright, it may not be reproduced in any form or by any means for any purpose, without gaining written permission from Butterfield Architecture
NOTES This drawing is to be read in conjunction with all relevant Butterfield Architecture, Structural Engineer's, Service Engineer's, and Subcontractor drawings. Review all drawings and report any discrepancies to Butterfield Architecture prior to consulting. All structural walls to be confirmed by SE / Contractor on site. Do not scale from this drawing. All dimensions and levels including any abutment to existing structures to be checked on site prior to commencement. All dimensions in millimetres unless stated otherwise. Work from figured dimensions only. No deviation from details shown on this drawing is allowed without Butterfield Architecture's prior permission in writing. All work is to be carried out in accordance with British Standard Codes of Practice, Statutory requirements and the Contract Documents.

0 1m 2m 3m 4m 5m

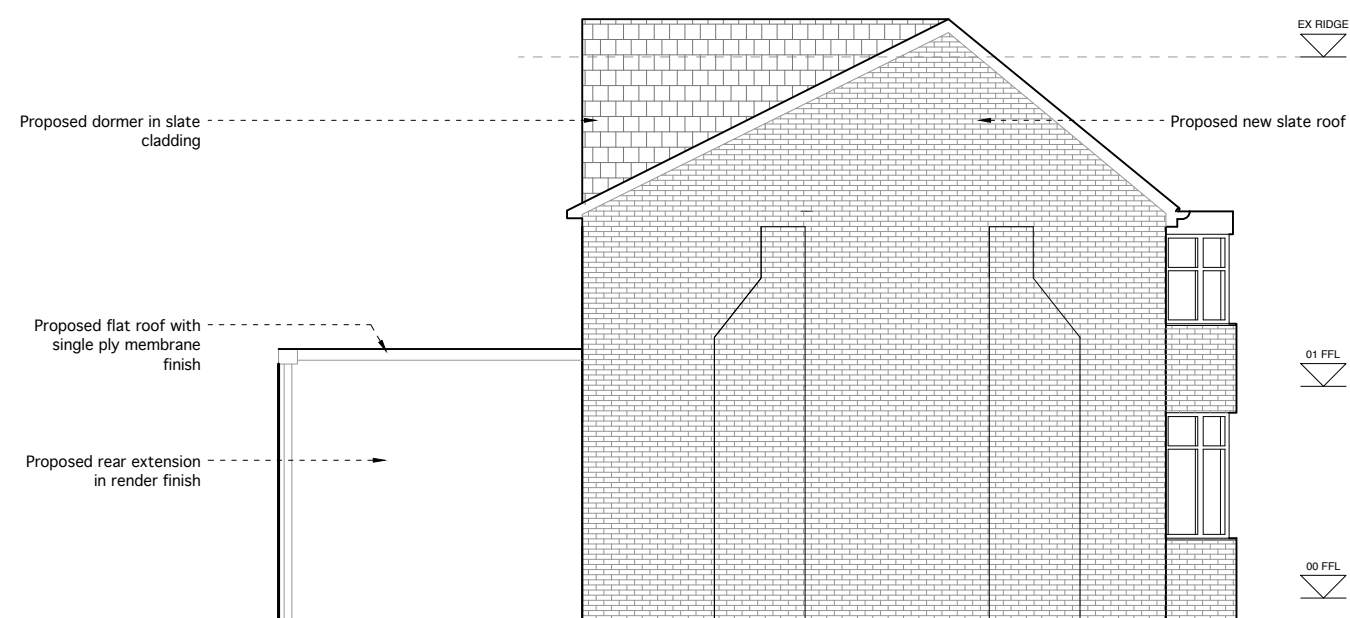

NORTH-WEST ELEVATION

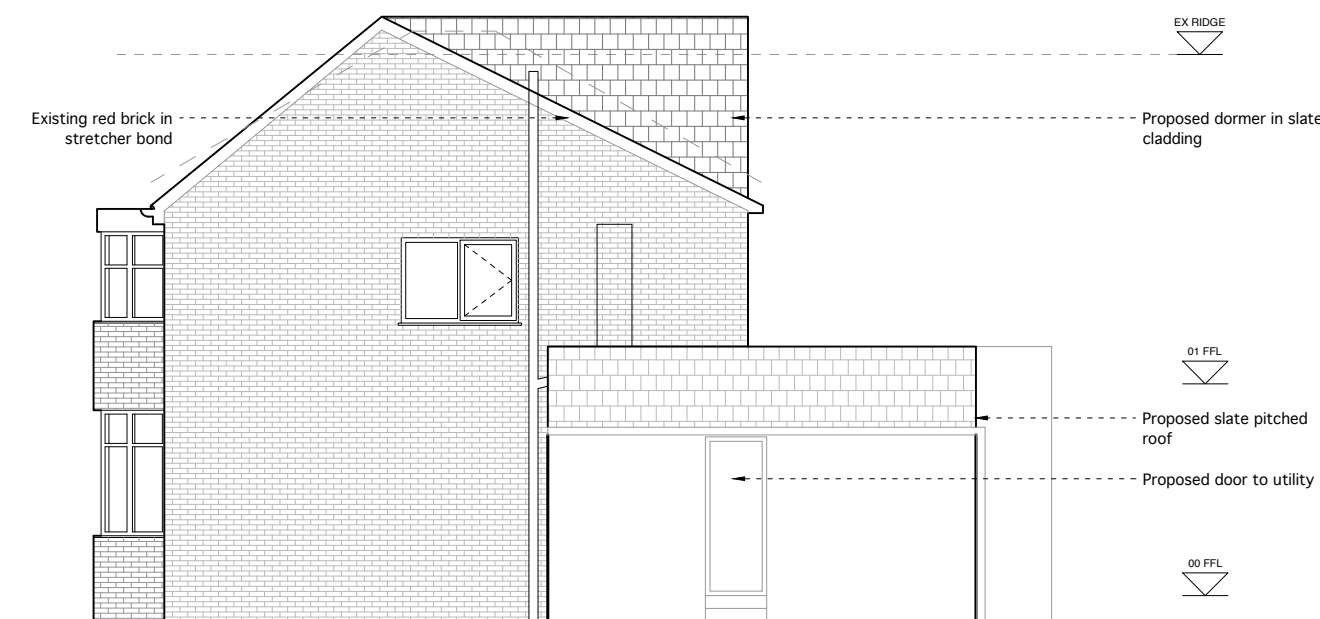

SOUTH-EAST ELEVATION

TITLE		
PROPOSED NORTH-WEST & SOUTH-EAST ELEVATIONS		
DWG.NO.		
2265 - PL - PR - 201		
SCALE	1:100 @ A3	
ISSUE	PLANNING	
DATE	31-05-2021	
REVISION	JOB NO.	
03	2265	
NOTES		
Rev	Date	Description
00	01/06/22	Draft Issue to Client
01	21/06/22	Issue to Client
02	21/07/22	Issue to Client & Planning
03	20/12/22	Re-Issue to Planning
CLIENT	Richard and Emma Sherwood	
ADDRESS	131B Egerton Road South, Chorlton, Manchester, M21 0XD	
PROJECT DESCRIPTION	Proposed side & rear single storey extension with dormer.	
PROJECT ADDRESS	131B Egerton Road South, Chorlton, Manchester, M21 0XD	
BUTTERFIELD ARCHITECTURE		
ARCHITECTURE \ INTERIORS \ PROJECT MANAGEMENT		
W \ WWW.BUTTERFIELD ARCHITECTURE.CO.UK E \ INFO@BUTTERFIELDARCHITECTURE.CO.UK M \ +44 (0) 7779302856 102 ROSENEATH ROAD, URMSTON, MANCHESTER, M41 5AZ		
© COPYRIGHT This drawing is protected by copyright, it may not be reproduced in any form or by any means for any purpose, without gaining written permission from Butterfield Architecture NOTES This drawing is to be read in conjunction with all relevant Butterfield Architecture, Structural Engineer's, Service Engineer's, and Subcontractor drawings. Review all drawings and report any discrepancies to Butterfield Architecture prior to consulting. All structural walls to be confirmed by SE / Contractor on site. Do not scale from this drawing. All dimensions and levels including any abutment to existing structures to be checked on site prior to commencement. All dimensions in millimetres unless stated otherwise. Work from figured dimensions only. No deviation from details shown on this drawing is allowed without Butterfield Architecture's prior permission in writing. All work is to be carried out in accordance with British Standard Codes of Practice, Statutory requirements and the Contract Documents.		
0 1m 2m 3m 4m 5m		