
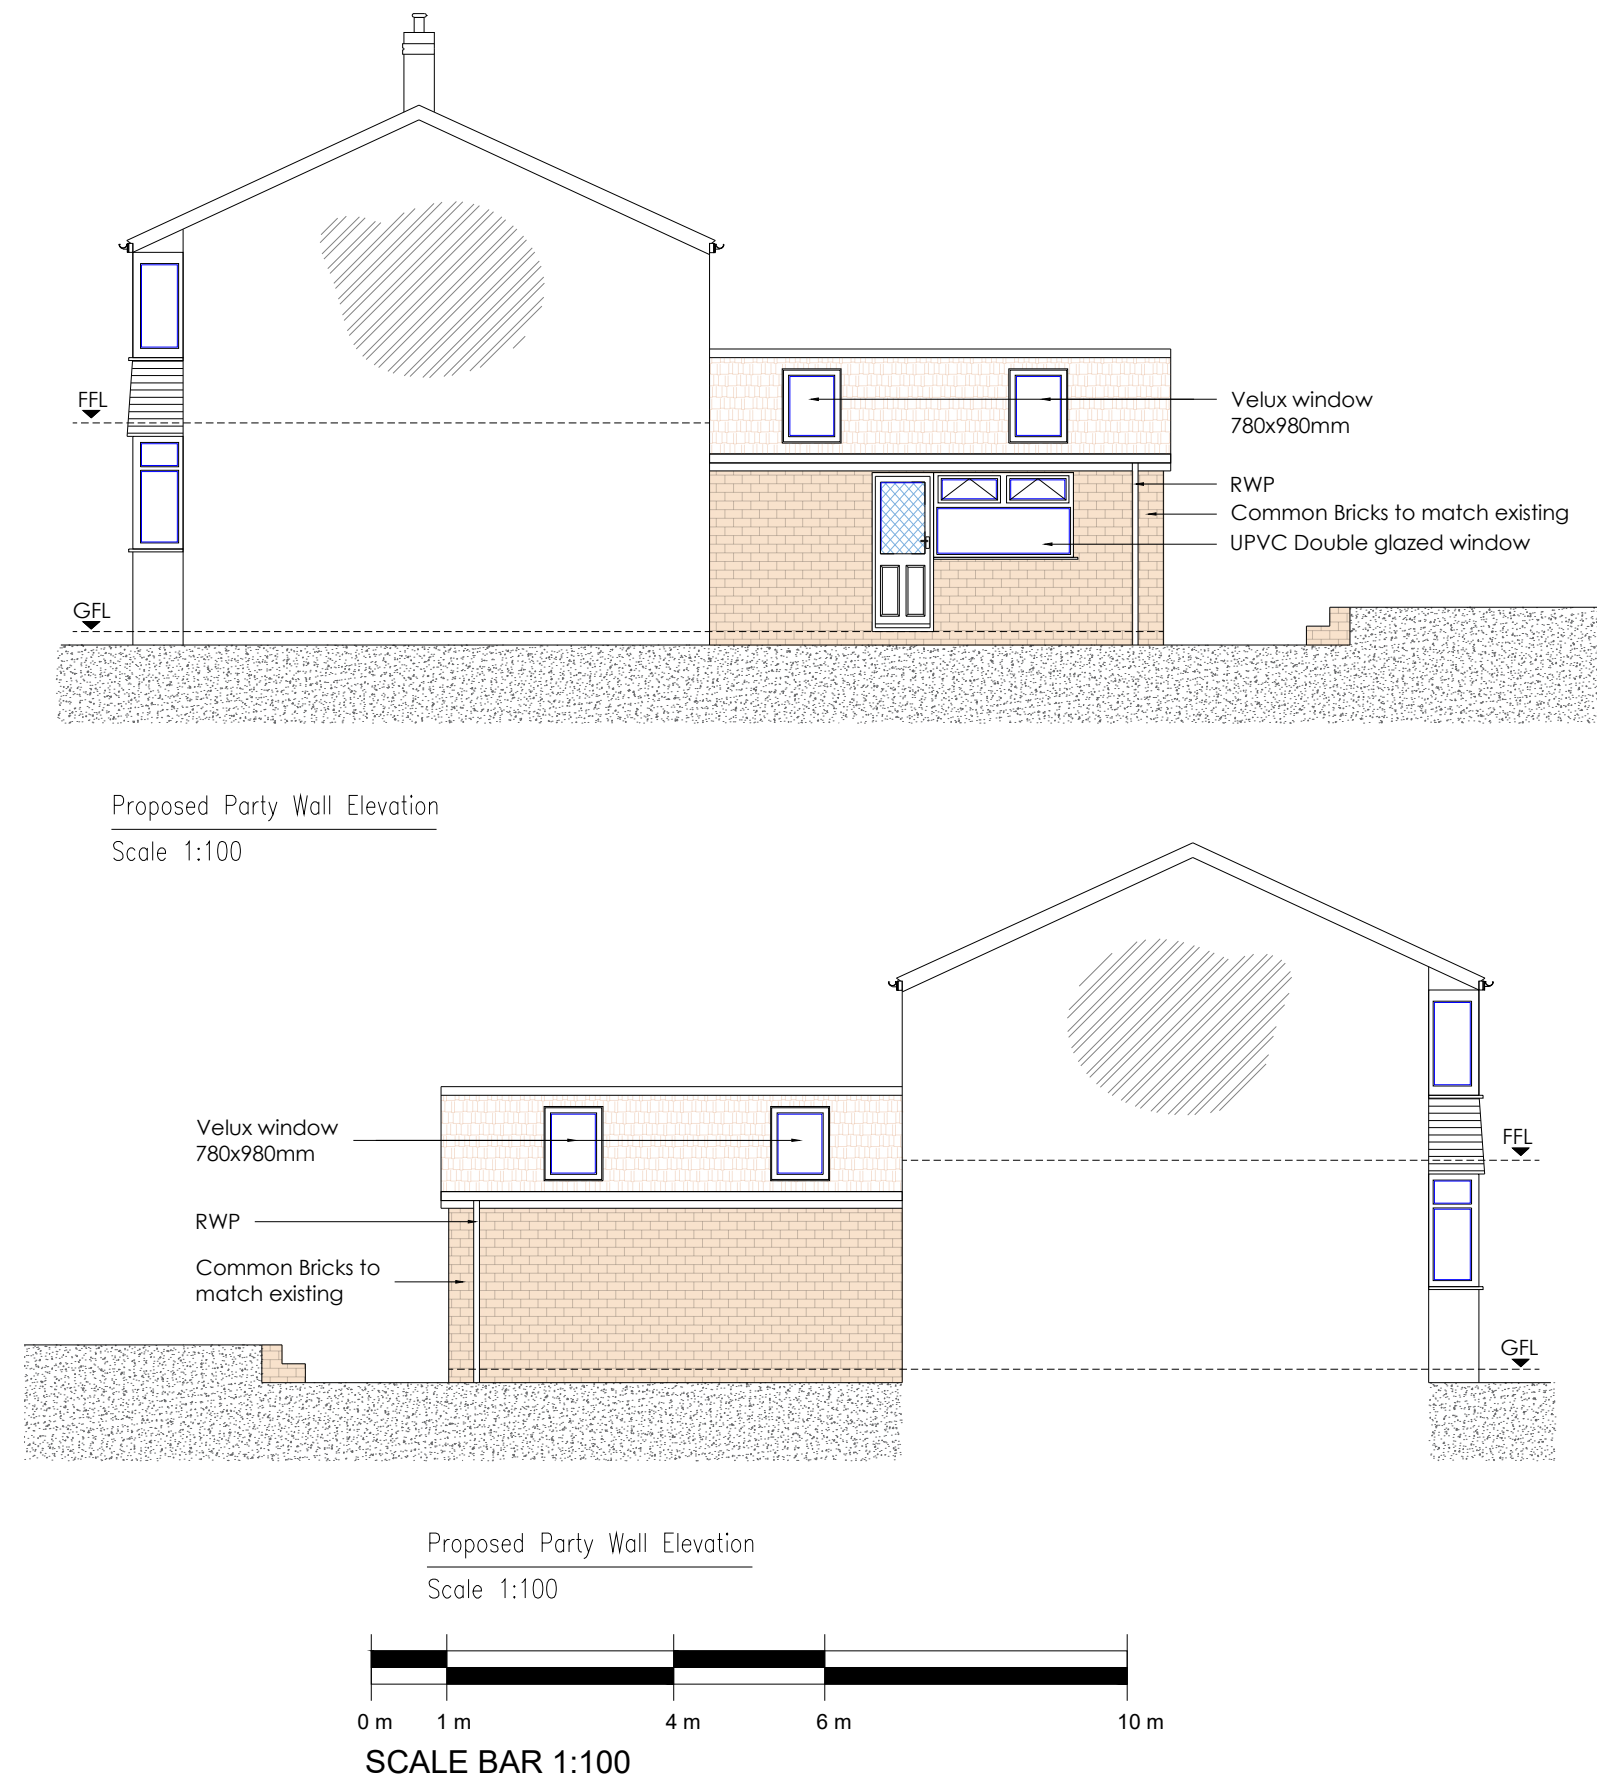
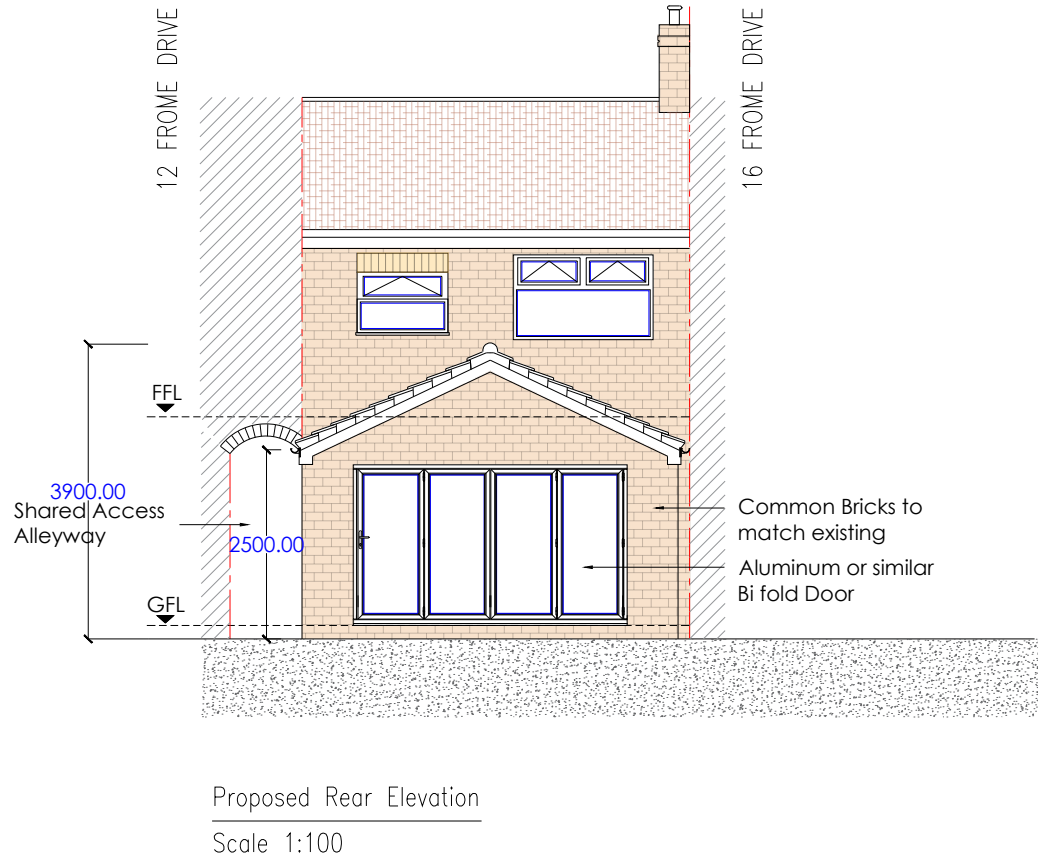
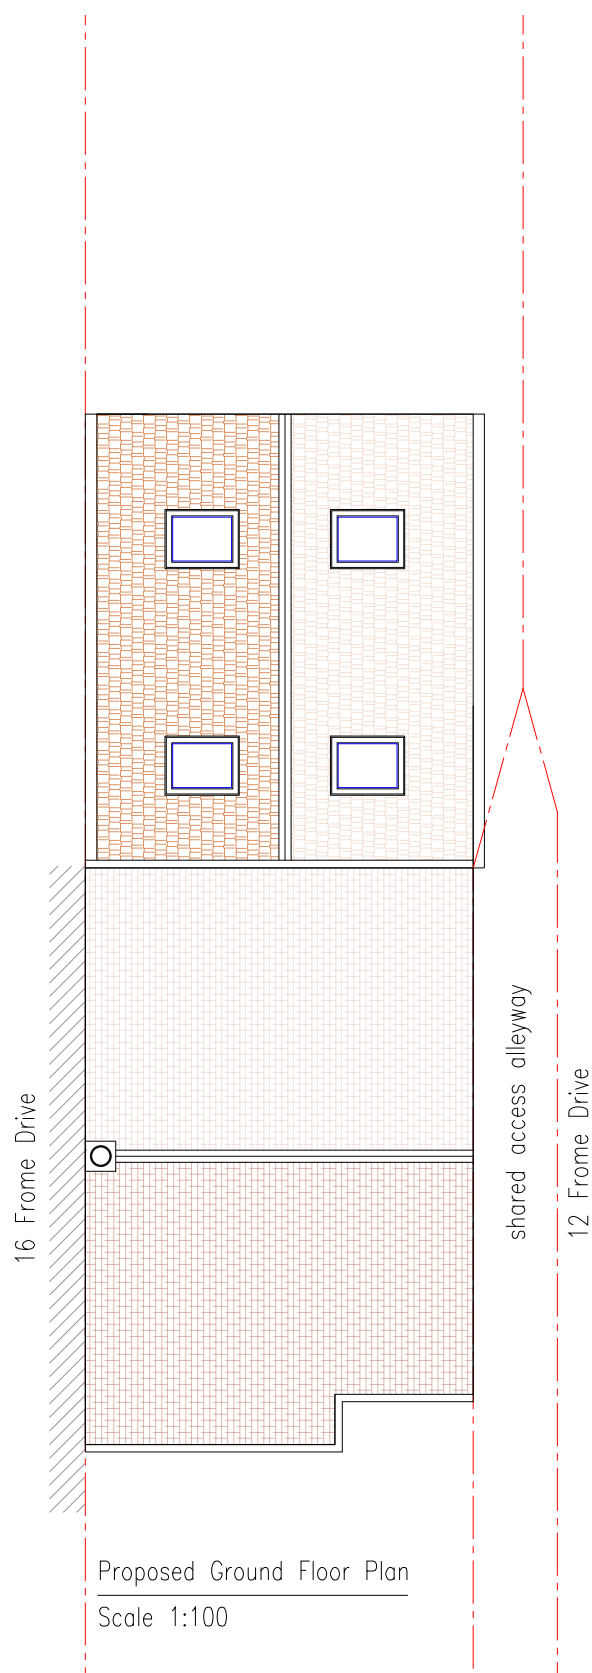
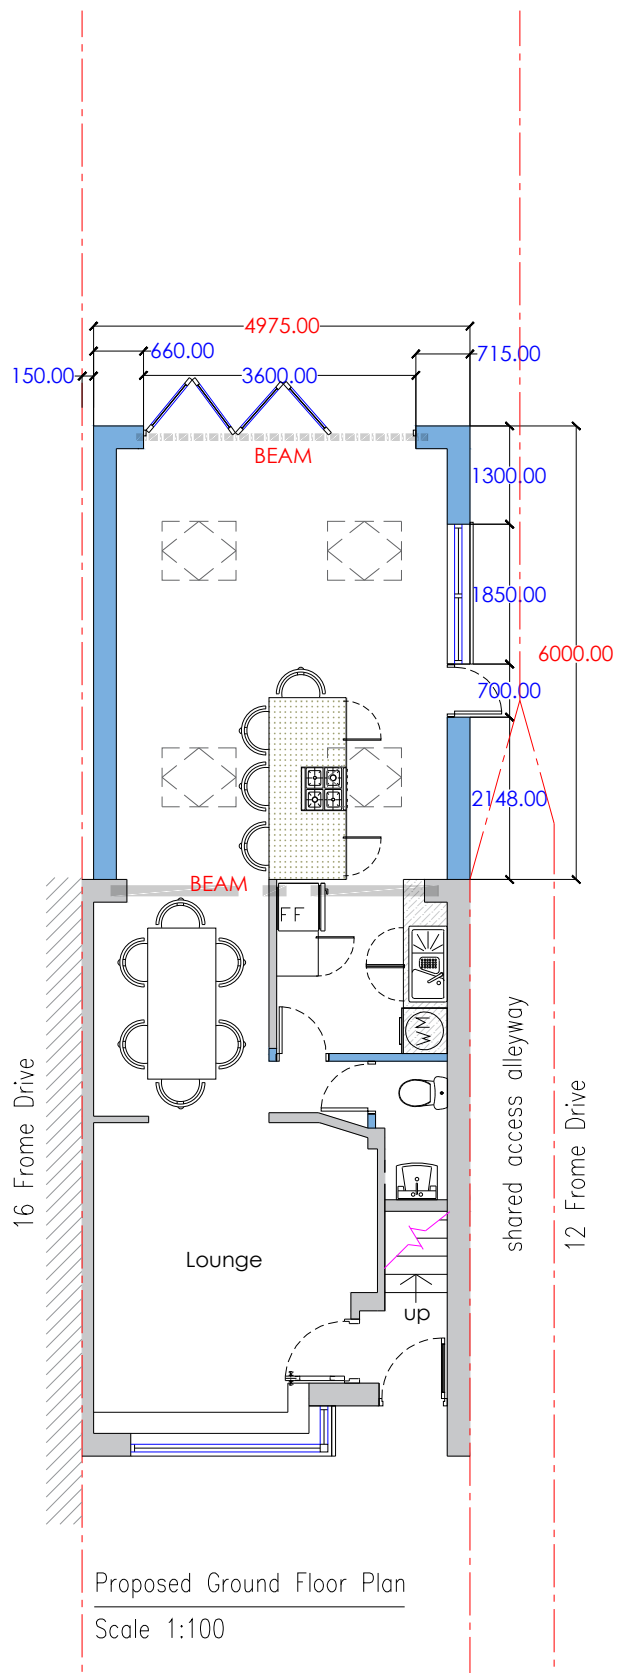
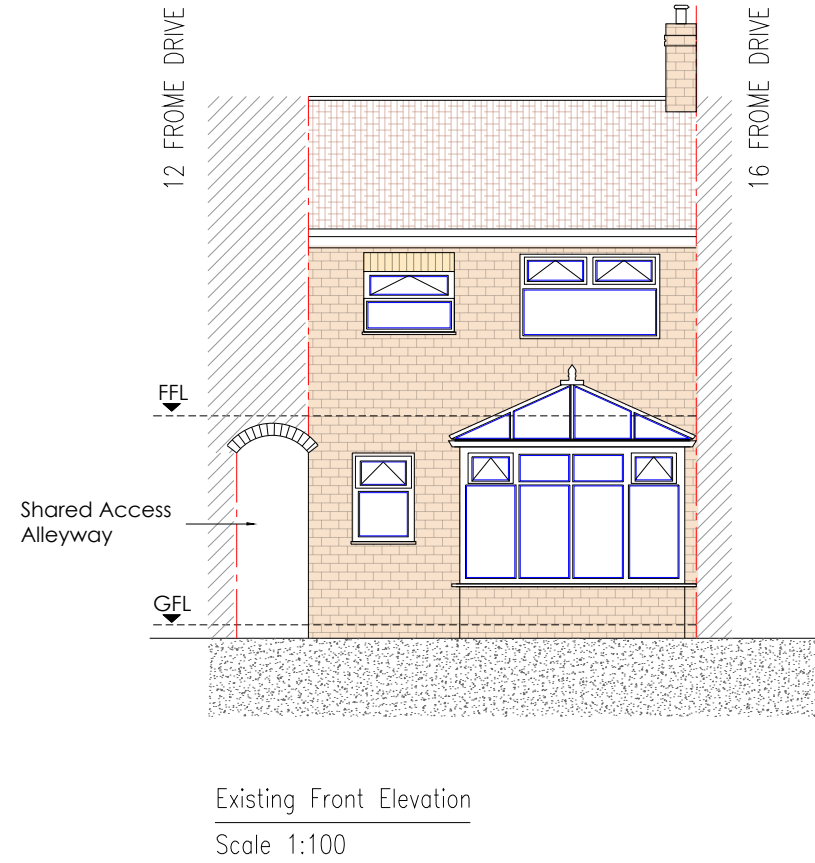


EXISTING

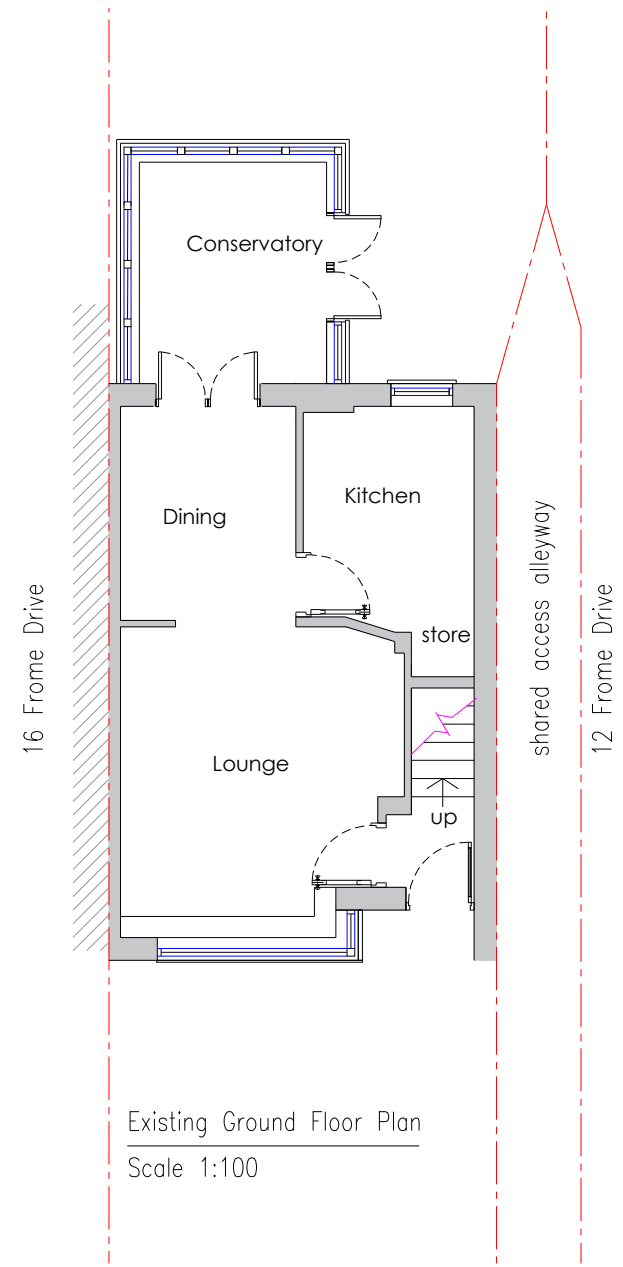

GENERAL NOTES

1. The contractor must check the site and the approved drawings before commencing the works and must take any working measurements as necessary and any discrepancy must be reported to the client.
2. Work shall comply with any current relevant BS/codes of practices and confirm to the Building Regulations including the latest amendment. The contractor is responsible for setting out the works.

PROJECT ADDRESS

14 Frame Drive
Crumpsall
Manchester
M8 0GA

PROJECT

Single Storey Rear Extension

KEY

RWP	Rain water pipe
SVP	Soil Vent Pipe
I.C	Inspection Chamber
BIG	back inlet gully
---	Boundary
◇	Velux Window
WM	Washing Machine
TD	Tumble Dryer
DW	Dish Washer
■	Proposed Extension

Drawing No
LHE93(1)23

Scale
1:100 @ A1

Date
30.04.23

Drawn by
at

AT A. Design

Address:
12 Hastings Gardens
Stockport
SK5 8BF

T. 07830039347

E. a.a.design@hotmail.com