

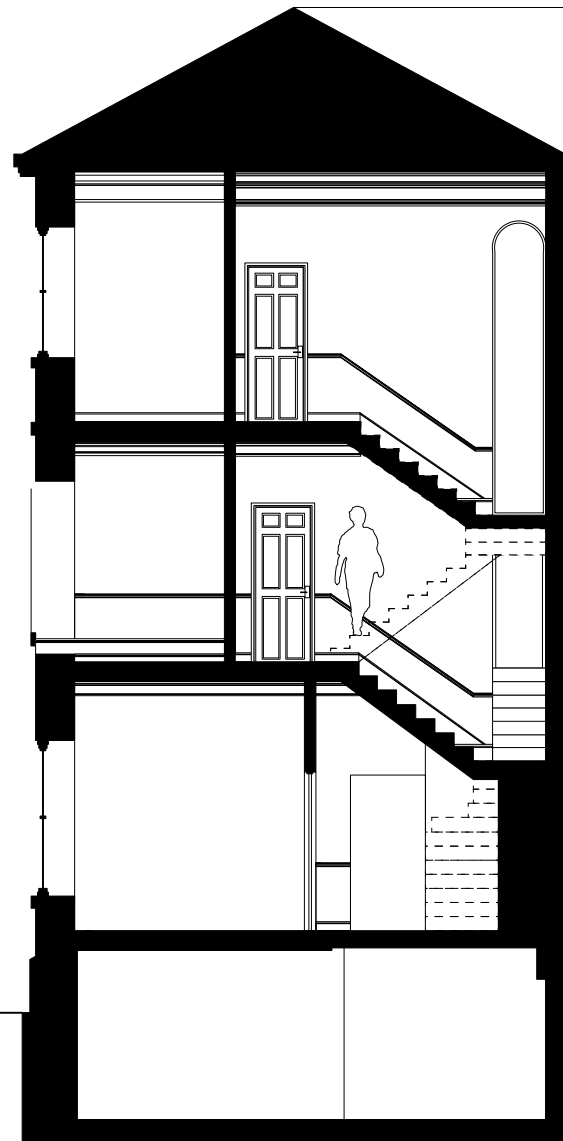


SECTION KEY

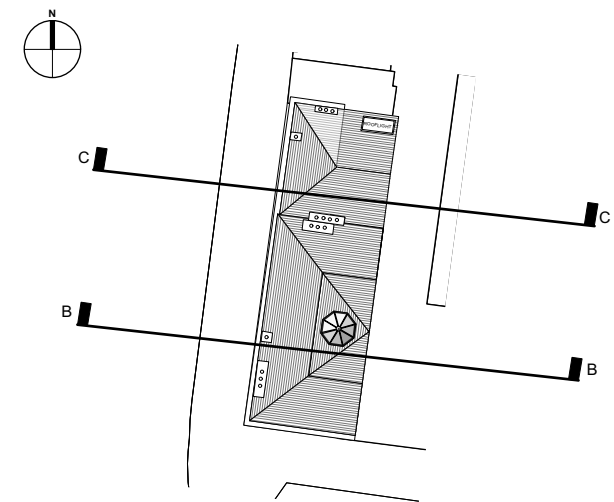

EXISTING SECTION B-B

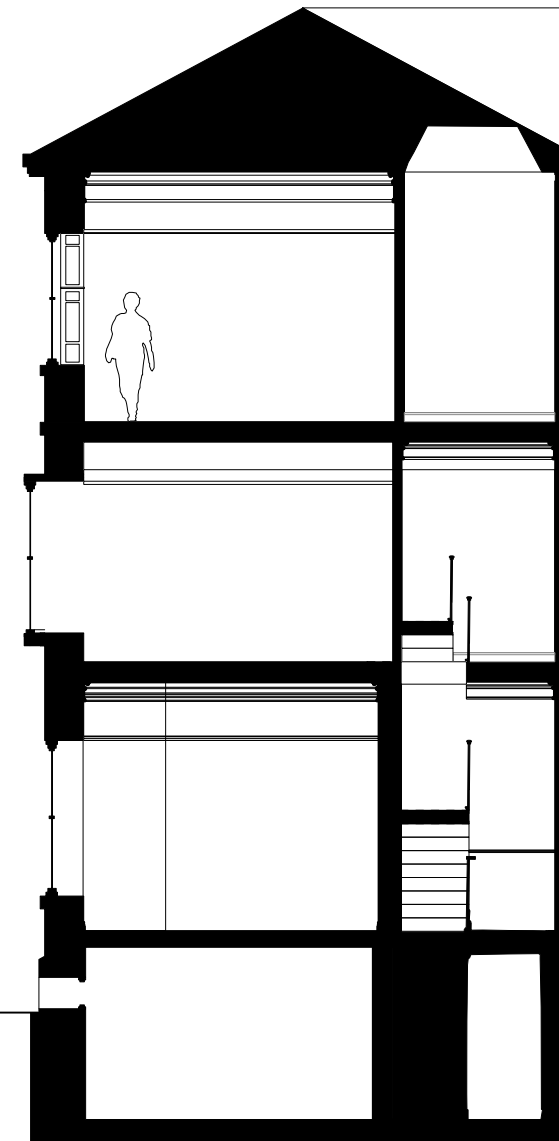

EXISTING SECTION C-C

0 1 2 3 4 5 M

EXISTING SECTION B-B & C-C

1:100 @ A3

28 St John Street

© Copyright Ollier Smurthwaite Architects

PLANNING

REVISION	DATE	DESCRIPTION

CLIENT: LEASING OPTIONS LTD	
PROJECT: PROPOSED RESIDENTIAL DEVELOPMENT	
ADDRESS: 28 ST JOHN STREET	
DRAWING TITLE: EXISTING SECTION B-B & C-C	
SCALE: 1:100 @A3	DATE: OCTOBER 2022
DRAWING NO: A665_P_110	

OLLIER SMURTHWAITE ARCHITECTS

40 King Street, Manchester, M2 6BA

T 0161 883 0838
F 0161 883 0839
E mail@olliersmurthwaite.com