
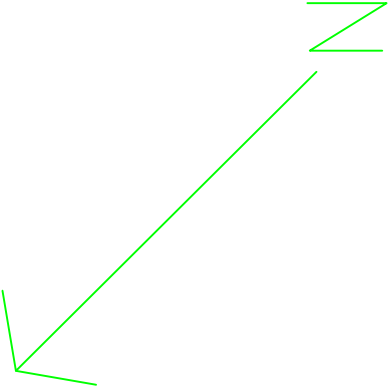


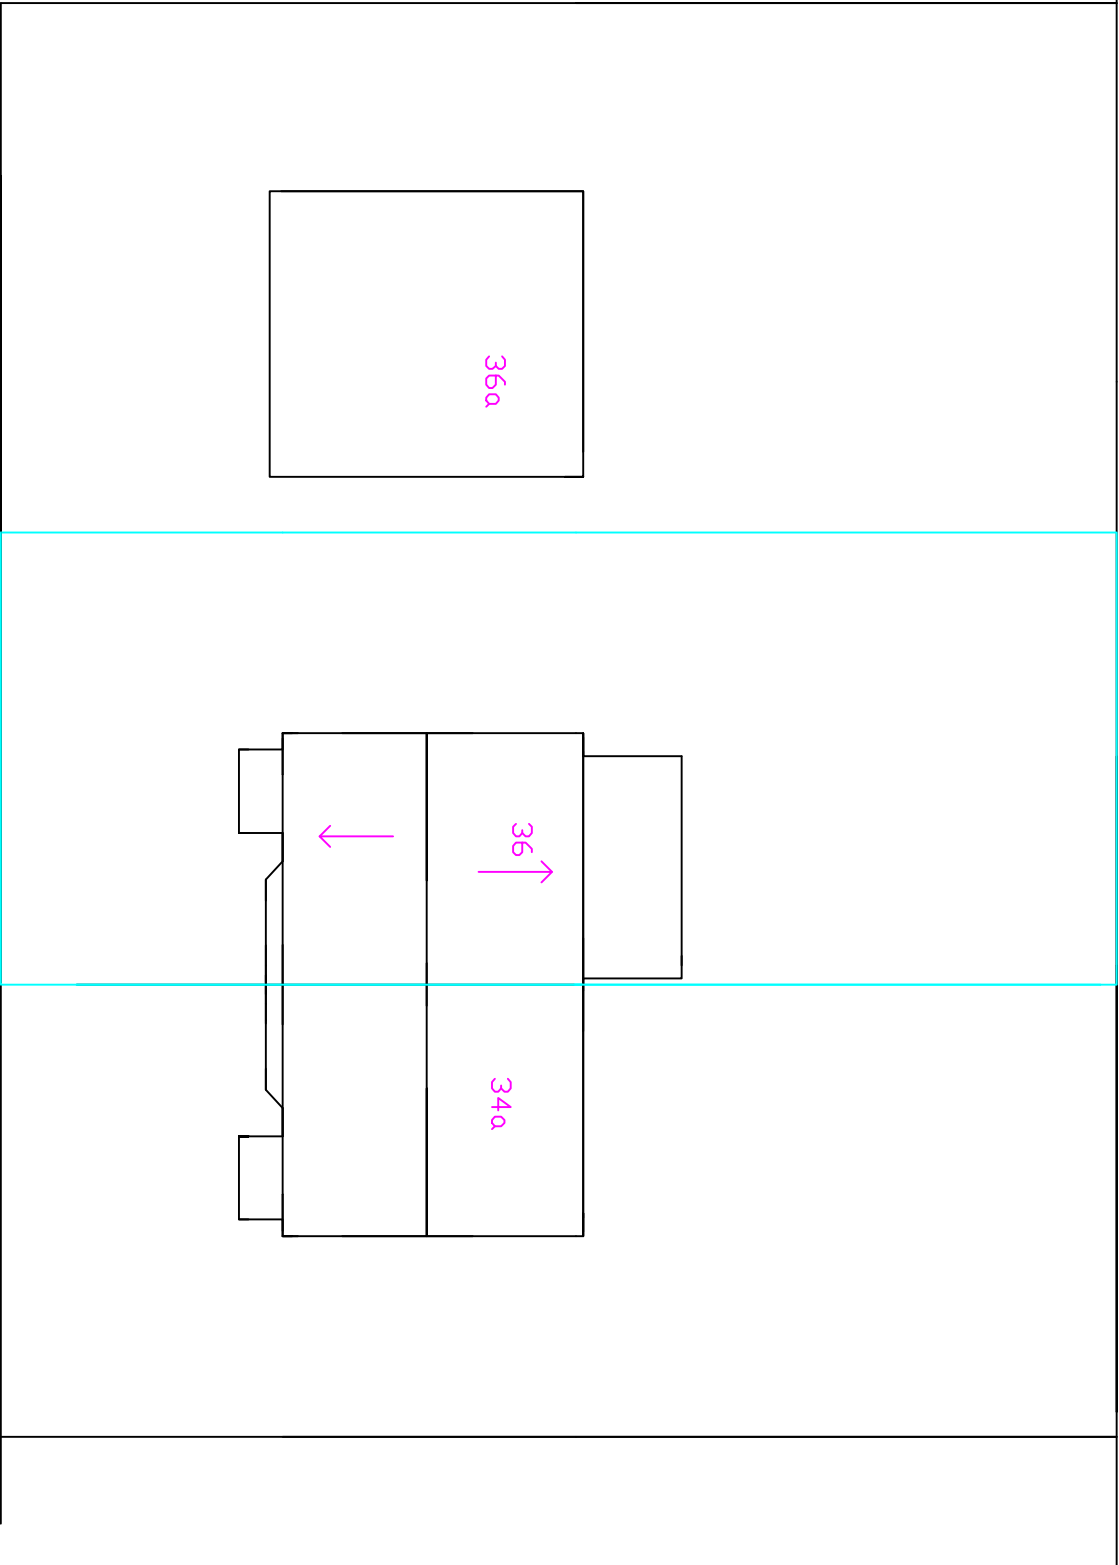

PROPOSED BLOCK PLAN
1: 200

DO NOT SCALE OF THIS DRAWING TAKE ALL DIMENSIONS ON SITE (builders Note) Do not start any works until all the approvals have been obtained. Any discrepancy to be reported to Plans Drawn as soon as possible.		
drawn:	DRW	
client:	FAZAL MOHAMMED , 36,ALNEES ROAD , WALLEY RANGE, M16 BHQ, TEL 07942044540	
drawing title:	PROPOSED RAISED GABLE	
project:	MANCHESTER CITY COUNCIL PLANNING & BUILDING CONTROL APPLICATION	
PLANS DRAWN tel.no 07952934281 07856609593 email Bawinterbottom @aol.com www.Plansforproperty.com www.plansdrawn.org		
date:	MARCH, 2023	
project no.	drg. no.	A3 paper
AR 36	20	