


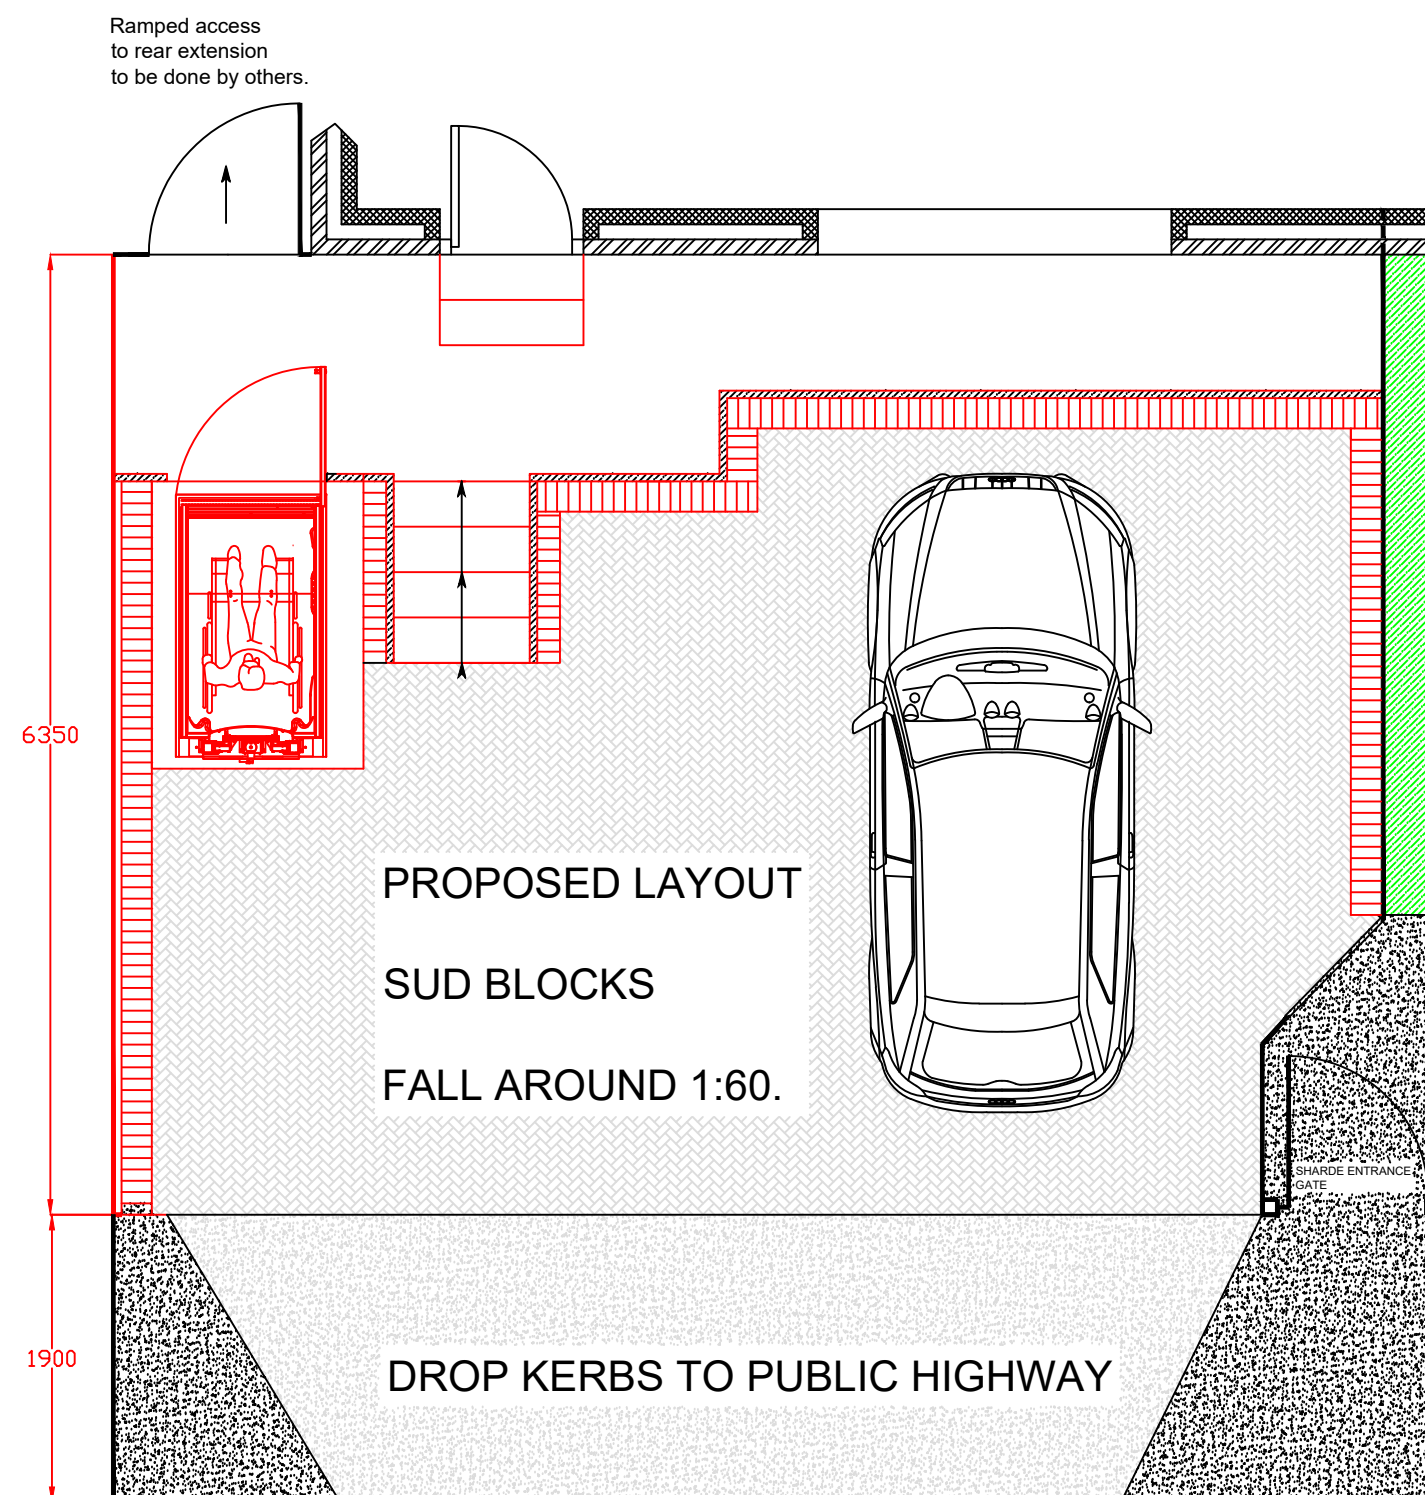

Manchester Equipment and Adaptation Service
Philips park road
Manchester
M11 3FU.

Project: STEP LIFT

68 HEATHBANK ROAD
MANCHESTER
M9 2PE

Drawn By:

AW

Date:

19/04/2023

Scale:

1/50

Drawing No:

REF - 003



Manchester
Equipment &
Adaptations
Partnership