

FINISHES AND EQUIPMENT REFERENCE CHART		
REF	SPECIFICATION/APPLICATION	SUPPLIER/FINISH
EX01	EXISTING CONCRETE	SEE FINISHES SCHEDULE: 223-YOU-XX-XX-SH-I-4001
EX02	RAL 9011- GRAPHITE BLACK	SEE FINISHES SCHEDULE: 223-YOU-XX-XX-SH-I-4001
EX03	RAL 7022 - UMBRA GREY	SEE FINISHES SCHEDULE: 223-YOU-XX-XX-SH-I-4001
EX04	RAL 7044 - SILK GREY	SEE FINISHES SCHEDULE: 223-YOU-XX-XX-SH-I-4001
EX05	K RENDER - GREY	SEE FINISHES SCHEDULE: 223-YOU-XX-XX-SH-I-4001

NOTES:

YOUTH TO RECEIVE SAMPLES OF ALL MATERIALS FOR REVIEW AND SIGN OFF.

ALL MEASUREMENTS ARE TO BE CHECKED AND CONFIRMED BEFORE MOVING TO SITE.

01 EXISTING WHITE FACADE TO BE PAINT FINISHED (EX04)

02 NEW PROPOSED PERIMETER SECURITY FENCING SYSTEM TO BE INSTALLED INTO NEWLY FORMED PERIMETER CONCRETE PLINTH. REFER TO DRAWING: 223-YOU-XX-XX-DR-I-2131


03 PROPOSED CONCRETE PERIMETER PLINTH TO REPLACE EXISTING LOW LEVEL SLAB WALL. PLINTH TO ALIGN WITH EXISTING CONCRETE PLINTH HEIGHT ON ELEVATION D

04 PROPOSED CONCRETE PERIMETER PLINTH TO REPLACE EXISTING LOW LEVEL SLAB WALL AND FORM A EXTERNAL PLANTER. PLINTH TO BE FINISHED IN RAL (EX05).

05 PROPOSED PLANTING TO BE INSTALLED ALONG MAJOR ST TO REPLACE TO EXISTING FOUR CONCRETE PLANTERS.SEE DRAWING: 223-YOU-XX-XX-DR-I-2131

06 REPLACE EXISTING EXTERNAL WINDOWS WITH NEW SPW 600E WINDOW AND FRAME BY SAS. POMERCOATED ALUMINUM FRAMEWORK RAL 9011 GRAPHITE BLACK.

WINDOWS TO BE SAME AS WORKS UNDERTAKEN ON THE THE BUILDING IN 2016. REFER TO CONTRACTOR DRAWING FOR FURTHER DETAILS.

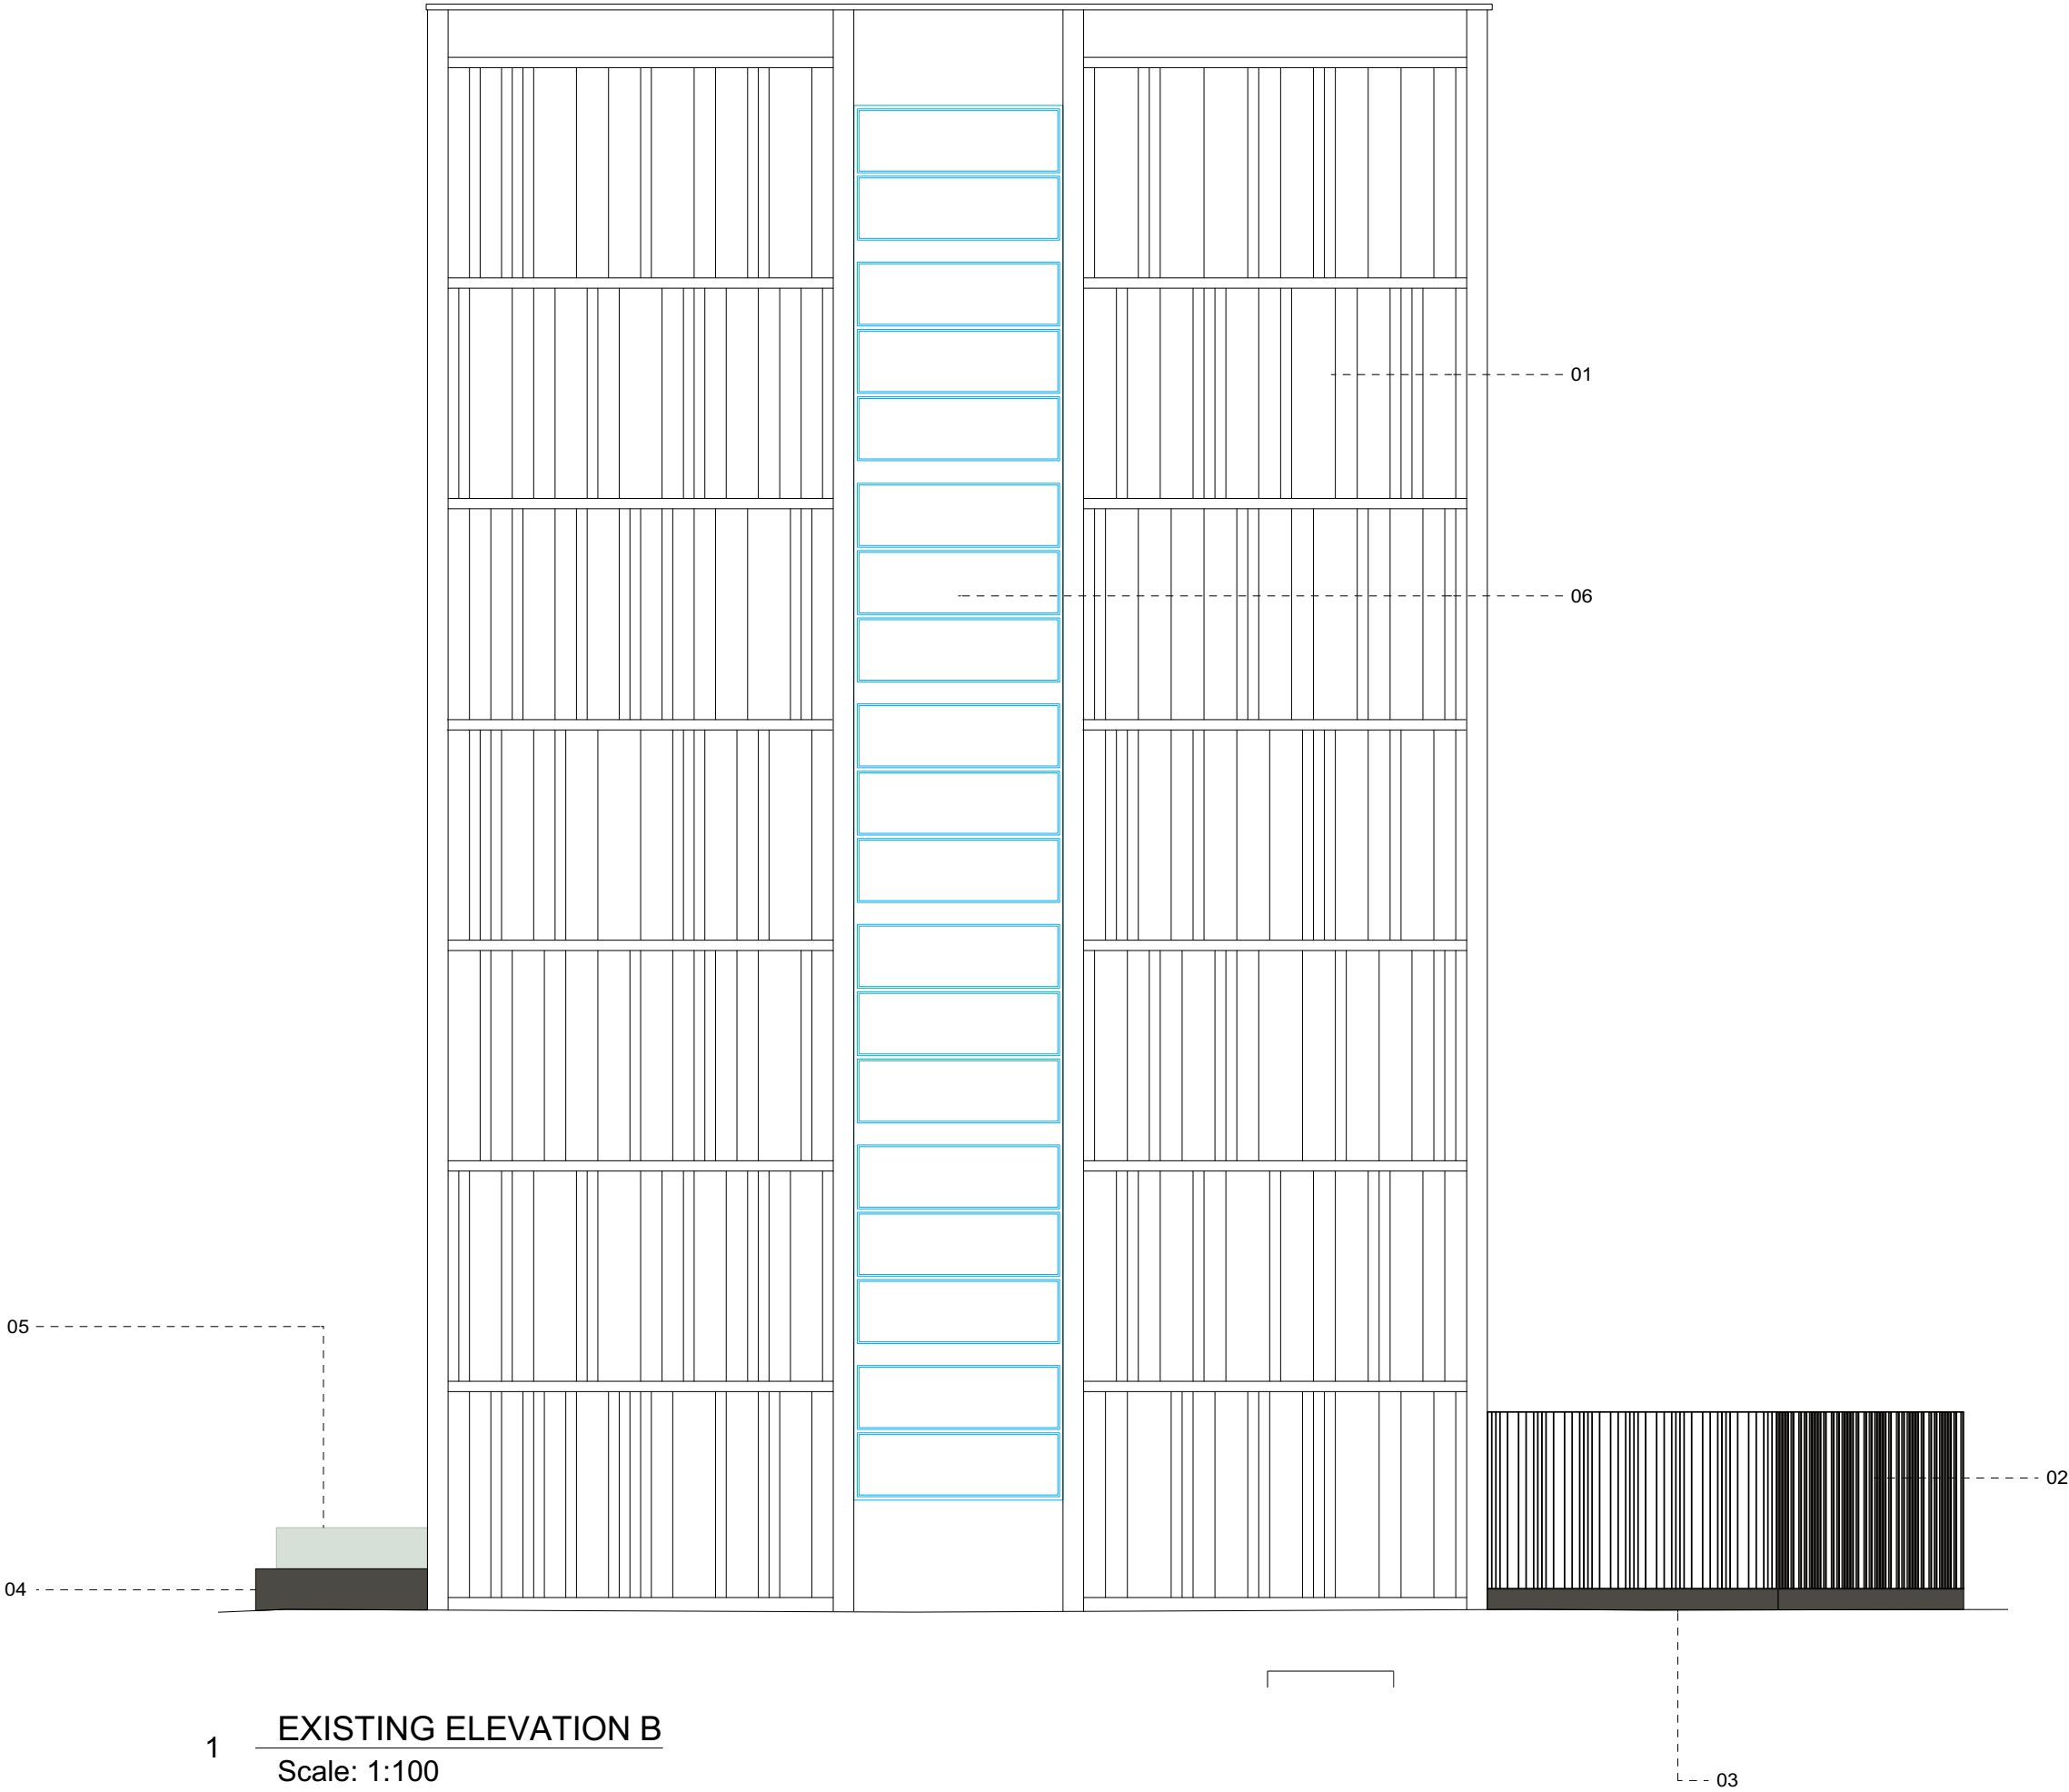

1 EXISTING ELEVATION B
Scale: 1:100

GENERAL NOTES:

THIS WORK IS THE INTELLECTUAL PROPERTY OF YOUTH AND MAY NOT BE REPRODUCED, COPIED OR REPLICATED, IN ANY FORM, WITHOUT THE WRITTEN PERMISSION, OR CONSENT.

ALL DIMENSIONS ARE INDICATIVE AND TO BE VERIFIED ON SITE BY THE SELECTED CONTRACTOR - YOUTH CANNOT BE HELD LIABLE FOR ANY INACCURACIES.

SPECIFIED MATERIALS AND EQUIPMENT, ARE TO BE INSTALLED TO MANUFACTURERS REQUIREMENTS. PRIOR TO ANY INSTALLATION, THE CONTRACTOR IS REQUIRED TO LIASE WITH THE MANUFACTURER, ON RECOMMENDED CONSTRUCTION METHODS.

CONTRACTORS TO PROVIDE DRAWINGS FOR SIGN OFF.

DRAWINGS TO BE READ IN CONJUNCTION WITH YOUTH ASSOCIATED SCHEDULES OR REFERENCES.

WWW.YOUTH.STUDIO

+44 (0) 161 7060 467

3 STEVENSON SQUARE, NORTHERN QUARTER, MANCHESTER, M1 1DN

P0102/12/2022ISSUED FOR TENDER

NO. DATE ISSUE NOTES

PROJECT ID.

YS-233

PROJECT TITLE.

ARTHUR HOUSE

CHORLTON STREET,
MANCHESTER, M1 3FH

CLIENT.

SIXTEEN REAL ESTATE

ARCHITECT / PROJECT MANAGER

—

DATE DRAWN.

31/11/22

DRAWN BY

AS

APPROVED BY.

LM

SCALE.

A2

DRAWING TITLE

PROPOSED ELEVATION (B)

REV.

P01

DRAWING NO.

223-YOU-XX-EL-DR-I-2102