


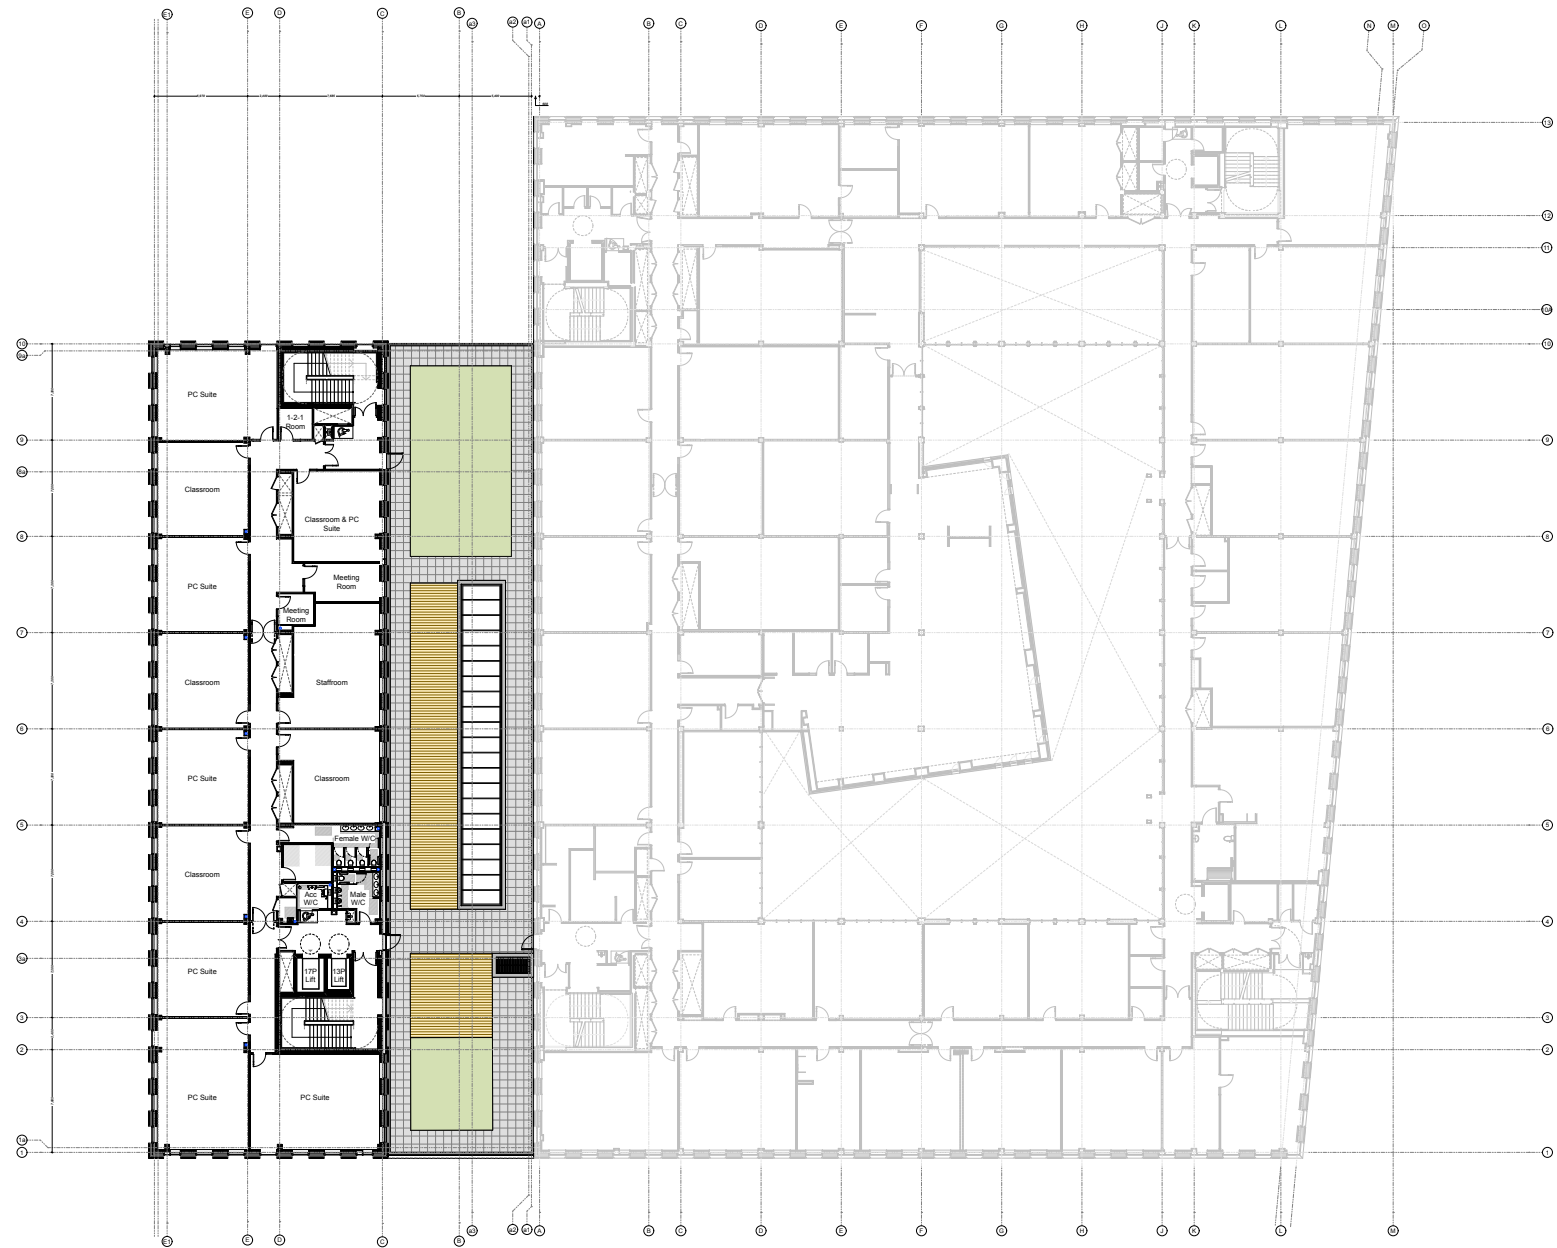

Notes

P02	Planning issue	BS	RM	15.02.23
P01	Draft issue for Planning	TP	RM	31.01.23
rev	description	drawn	checked	date

B BOND BRYAN
The Church Studio Springvale Road Sheffield S10 1LP
t 0114 266 2040
e TMC-City@bondbryan.co.uk
w www.bondbryan.co.uk

simpsonhaugh
Riverside 4 Commercial Street Manchester M15 4RQ
t 0161 635 2345
e mail@simpsonhaugh.com
w www.simpsonhaugh.com

City Centre Phase 2
City Centre Site

The Manchester College




SECOND FLOOR CAMPUS GA PLAN

project	originator	volume	level	type	rate	number
CCPH2	BBA	ZZ	02	DR	A	2051

Originator project ref	Purpose of Issue:
21187	DESIGN
scale(s)	status : S4
1:200	SUITABLE FOR STAGE
original paper size	APPROVAL
A1	revision : P02
	PRELIMINARY

LEVEL 03

+4050mm

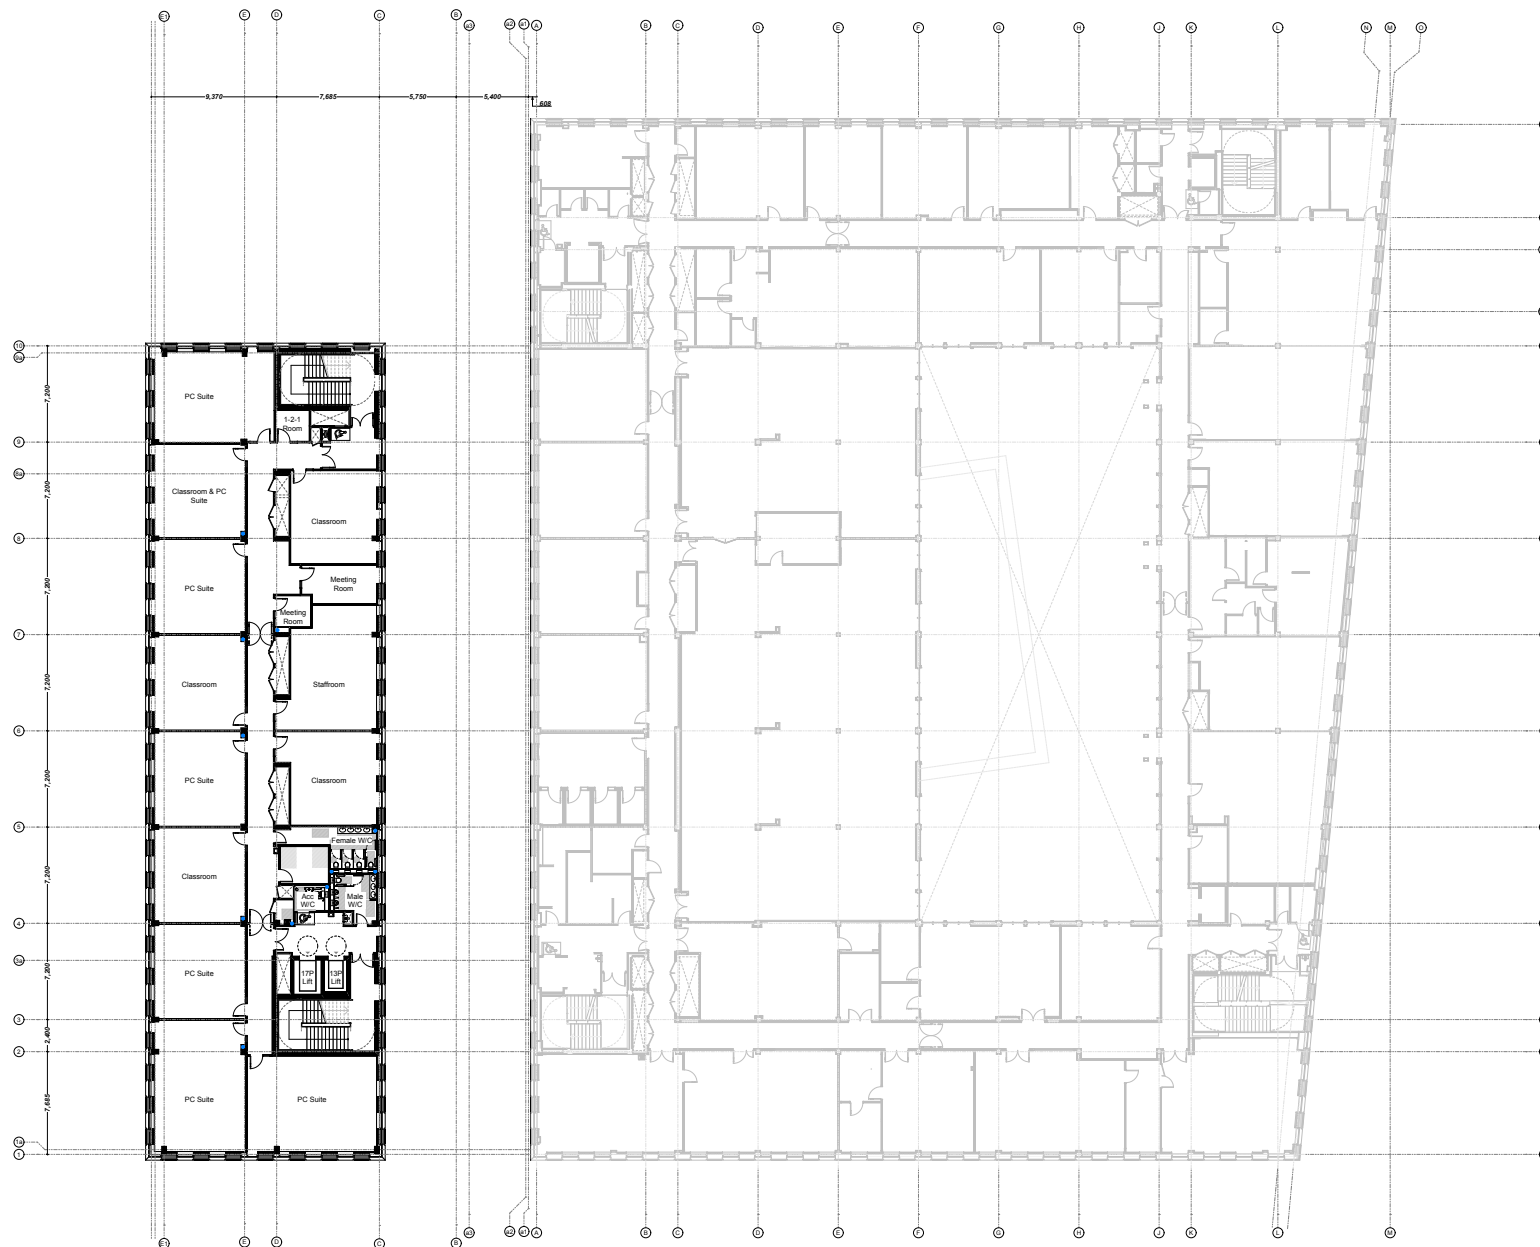

← Proposed Phase 2 →

← Phase 1 →

This document is © Bond Bryan Architects Ltd & © Simpsonhaugh and Partners. It is about ASB. Drawing measurements shall not be obtained by scaling. Verify all dimensions prior to construction. Immediately report any discrepancies on this document to the Originator. This document shall be read in conjunction with associated models, specifications and related consultant's documents.



Notes

P02	Planning Issue	BS	RM	15.02.23
P01	Draft Issue for Planning	TP	RM	31.01.23

rev	description	drawn	checked	date
-----	-------------	-------	---------	------

B BOND BRYAN
 The Church Studio Springvale Road Sheffield S10 1LP
 t 0114 266 2040
 e TMC-City@bondbryan.co.uk
 w www.bondbryan.co.uk

simpsonhaugh
 Riverside 4 Commercial Street Manchester M15 4RQ
 t 0161 635 2345
 e mail@simpsonhaugh.com
 w www.simpsonhaugh.com

City Centre Phase 2
City Centre Site

The Manchester College



THIRD FLOOR CAMPUS GA PLAN

project	originator	volume	level	type	rate	number
---------	------------	--------	-------	------	------	--------

CCPH2 - BBA - ZZ - 03 - DR - A - 2051

Originator project ref 21187	Purpose of Issue: DESIGN
scale(s) 1:200	status : S4
original paper size A1	SUITABLE FOR STAGE APPROVAL
	revision : P02
	PRELIMINARY



Notes

P02	Planning issue	BS	RM	15.02.23
P01	Draft issue for Planning	TP	RM	31.01.23

rev	description	drawn	checked	date
-----	-------------	-------	---------	------

B BOND BRYAN

The Church Studio Springvale Road Sheffield S10 1LP
t 0114 266 2040
e TMC-City@bondbryan.co.uk
w www.bondbryan.co.uk

simpsonhaugh

Riverside 4 Commercial Street Manchester M15 4RQ
t 0161 635 2345
e mail@simpsonhaugh.com
w www.simpsonhaugh.com

City Centre Phase 2
City Centre Site

The Manchester College




FOURTH FLOOR CAMPUS GA PLAN

project	originator	volume	level	type	rate	number
CCPH2	BBA	ZZ	04	DR	A	2051

Originator project ref 21187	Purpose of Issue: DESIGN
scale(s) 1:200	status : S4
original paper size A1	SUITABLE FOR STAGE APPROVAL
	revision : P02
	PRELIMINARY

LEVEL RF

+4050mm

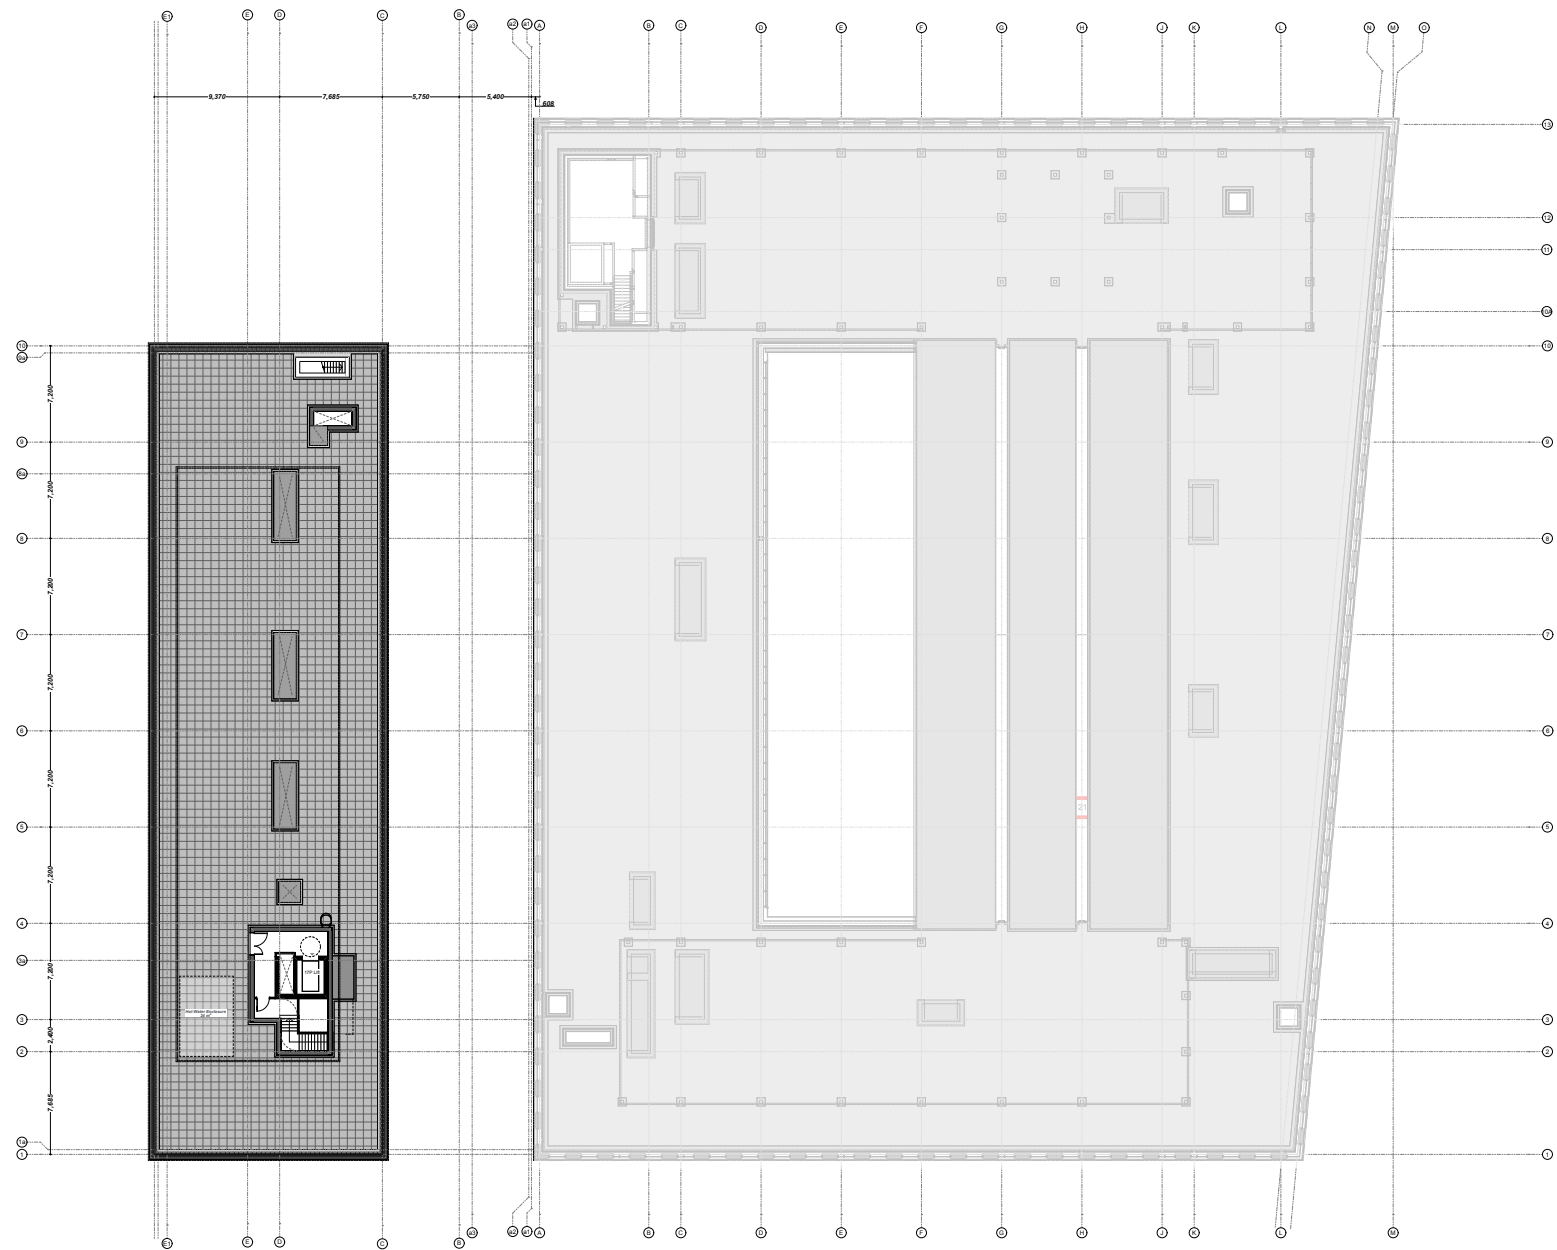

← Proposed Phase 2 →

← Phase 1 →

This document is © Bond Bryan Architects Ltd & © Simpsonhaugh and Partners. It is draft AISC. Drawing measurements shall not be obtained by scaling. Verify all dimensions prior to construction. Immediately report any discrepancies on this document to the Originator. This document shall be read in conjunction with associated models, specifications and related consultant's documents.



Notes

PD2	Planning issue	BS	RM	15.02.23
PD1	Draft issue for Planning	TP	RM	31.01.23
rev	description	drawn	checked	date

B BOND BRYAN
The Church Studio Springvale Road Sheffield S10 1LP
t 0114 266 2040
e TMC-City@bondbryan.co.uk
w www.bondbryan.co.uk

simpsonhaugh
Riverside 4 Commercial Street Manchester M15 4RQ
t 0161 635 2345
e mail@simpsonhaugh.com
w www.simpsonhaugh.com

City Centre Phase 2
City Centre Site

The Manchester College




ROOF GA CAMPUS PLAN

project	originator	volume	level	type	rate	number
CCPH2	BBA	ZZ	RF	DR	A	2051


Originator project ref	Purpose of Issue:
21187	DESIGN
scale(s)	status : S4
1:200	SUITABLE FOR STAGE
original paper size	APPROVAL
A1	revision : PD2
	PRELIMINARY

GA ELEVATION - GREEN STRIP

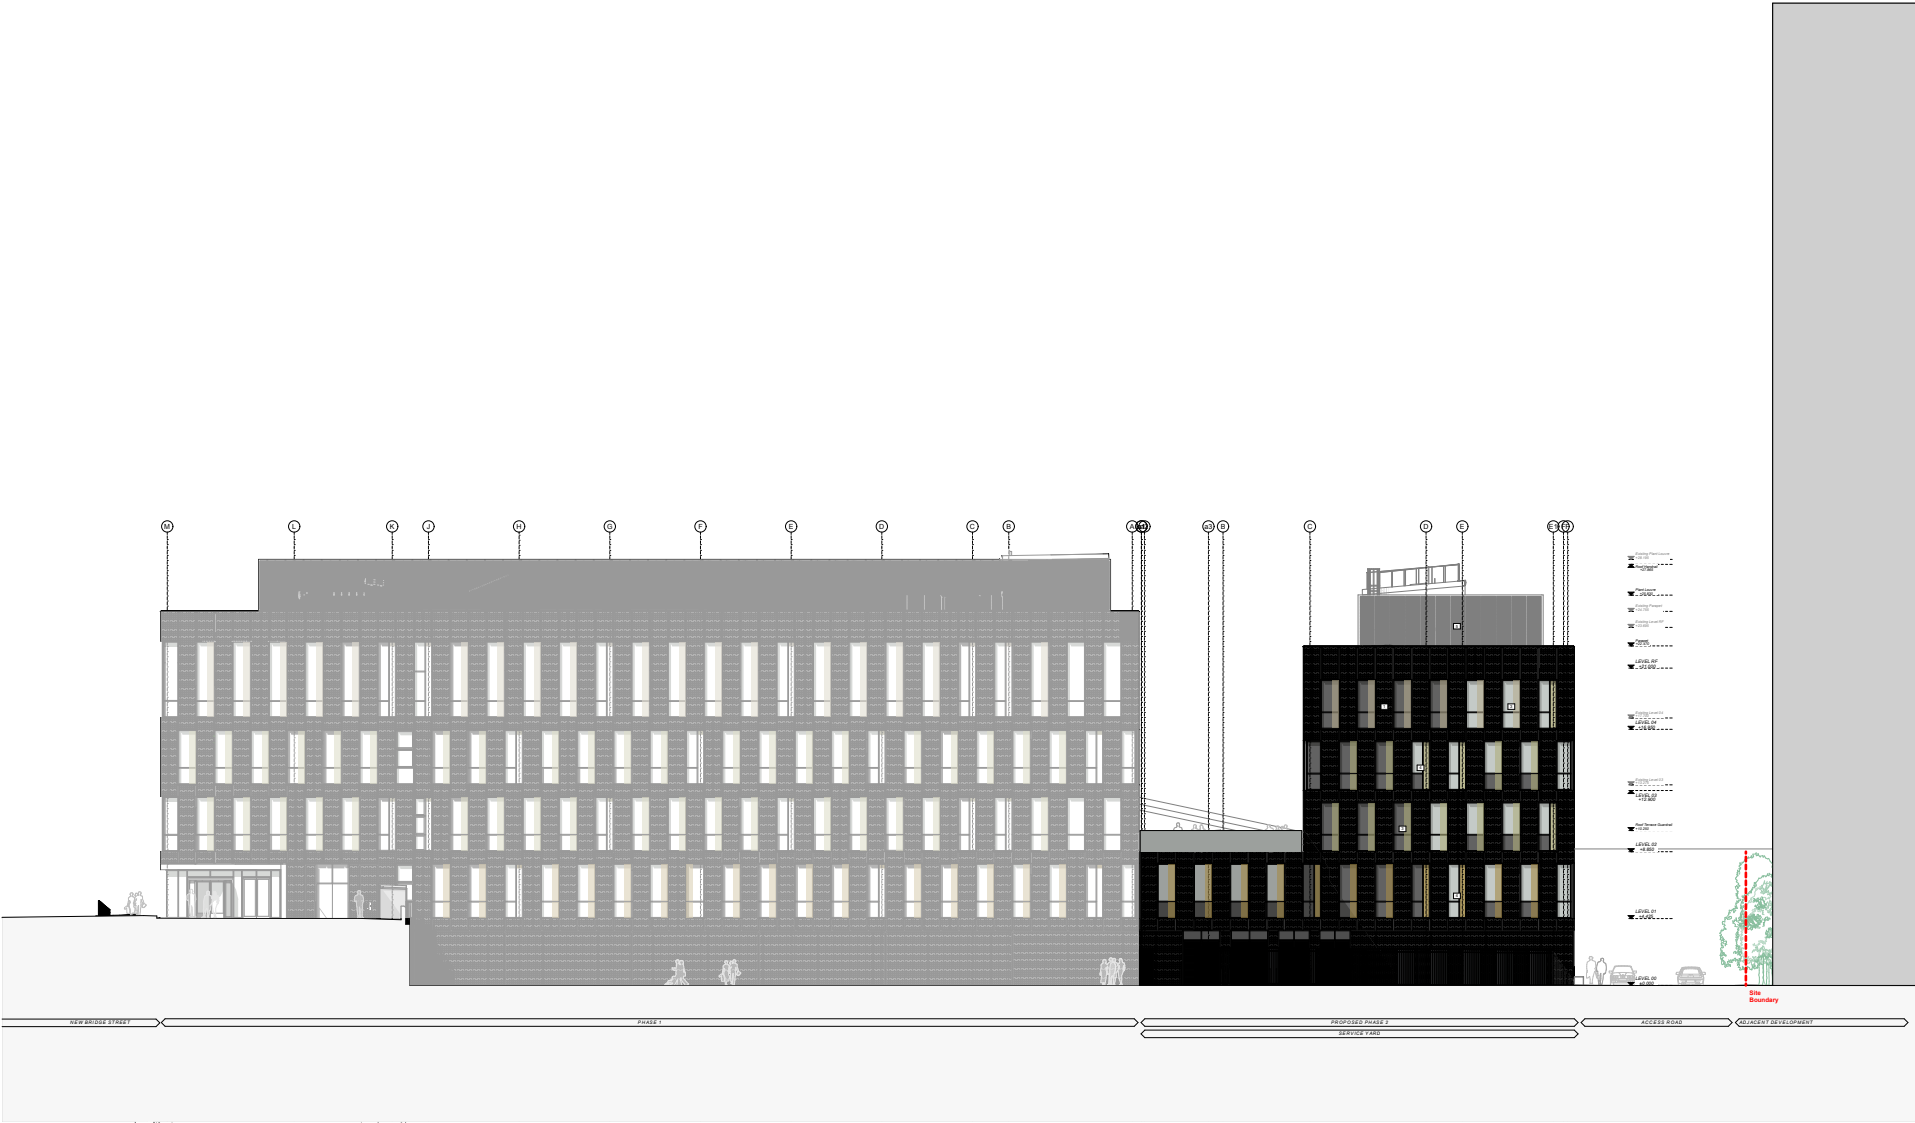

Key Plan

Elevation Key

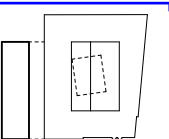

1. CRACK WOUND TO MATCH PHASE 1
2. BURTAIN WALL SYSTEM - with back painted glass spandrel as shown
3. ALUMINIUM WINDOW - with ceramic fritting & back painted glass spandrel as shown
4. ALUMINIUM WINDOW - with anodised panel & back painted glass spandrel as shown
5. LOUVRED PLANT SCREEN
6. REVOLVING DOOR
7. STEEL DOOR - with louvred/glass panels as shown
8. EXTERNAL ALUMINIUM PLANTER - PPC finish
9. ROOF LIGHT

This document is © Bond Bryan Architects Ltd & © SimpsonHaugh and Partners. If in doubt ASK. Drawing measurements shall not be obtained by scaling. Verify all dimensions prior to construction. Immediately report any discrepancies on this document to the Originator. This document shall be read in conjunction with associated models, specifications and related consultant's documents.	North
--	--------------

Notes

P07	Planning issue	BS	RM	09.03.21
P05	Draft Planning issue	TP	RM	31.01.21
P04	Stage 3 submission	TP	RM	18.11.20
P01	First issue	RM	JW	01.10.20

rev	description	drawn	checked	date
-----	-------------	-------	---------	------

BOND BRYAN

The Church Studio Springvale Road Sheffield S10 1LP

t 0114 266 2040

e TMC-City@bondbryan.co.uk

W www.bondbryan.co.uk

slmpsonhaugh

Riverside 4 Commercial Street Manchester M15 4RQ

† 0161 835 2345

e-mail@simonshaugh.com

W www.simpsonhaugh.com

City Centre Phase 2

City Centre Site

**The Manchester
College**





GA ELEVATION (EAST) Greenstrip

project	editorial	volume	level	type	role	number
---------	-----------	--------	-------	------	------	--------

CCPH2 · BBA · ZZ · XX · DR · A · 300

Originator project ref

Purpose of Issue:

scale(s)

status : **S4**

1:125

SUITABLE FOR S

original paper size

revision : P07

A0

PRELIMINARY

1. BRICKWORK TO MATCH PHASE 1
2. CURTAIN WALL SYSTEM - with back painted glass spandrel as shown
3. ALUMINIUM WINDOW - with ceramic fritting & back painted glass spandrel as shown
4. ALUMINIUM WINDOW - with anodised panel & back painted glass spandrel as shown
5. LOUVRED PLANT SCREEN
6. REVOLVING DOOR
7. STEEL DOOR - with louvred/glass panels as shown
8. EXTERNAL ALUMINIUM PLANTER - PPC finish
9. ROOF LIGHT

B BOND BRYAN
The Church Studio Springvale Road Sheffield S10 1LP
t 0114 266 2040
e TMC-City@bondbryan.co.uk
w www.bondbryan.co.uk

simpsonhaugh
Riverside 4 Commercial Street Manchester M15 4RQ
t 0161 835 2345
e mail@simpsonhaugh.com
w www.simpsonhaugh.com

City Centre Phase 2
City Centre Site
-

The Manchester College


GA ELEVATION (WEST) Great Ducle Street

project	originator	volume	level	type	role	number
CCPH2	BBA	ZZ	XX	DR	A	3002
Originator project ref		Purpose of Issue:				
21187		DESIGN				
scale(s)		status: S4				
1:125		SUITABLE FOR STAGE APPROVAL				
original paper size		revision: P07				
A0		PRELIMINARY				

GA ELEVATION - ACCESS ROAD



Key Plan

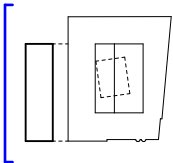

Elevation Key

1. BRICKWORK TO MATCH PHASE 1
2. CURTAIN WALL SYSTEM - with back painted glass spandrel as shown
3. ALUMINIUM WINDOW - with ceramic fritting & back painted glass spandrel as shown
4. ALUMINIUM WINDOW - with anodised panel & back painted glass spandrel as shown
5. LOUVRED PLANT SCREEN
6. REVOLVING DOOR
7. STEEL DOOR - with louvred/glass panels as shown
8. EXTERNAL ALUMINIUM PLANTER - PPC finish
9. ROOF LIGHT

This document is © Bond Bryan Architects Ltd & © SimpsonLaugh and Partners . If in doubt ASK. Drawing measurements shall not be obtained by scaling. Verify all dimensions prior to construction. Immediately report any discrepancies on this document to the Originator. This document shall be read in conjunction with associated models, specifications and related consultants documents.	North
--	-------

Notes

P07	Planning Issue	BS	RM	09.03.23
P05	Draft Planning Issue	TP	RM	31.01.23
P04	Stage 3 submission	TP	RM	18.11.22
P01	First Issue	RM	JW	01.10.21

rev	description	drawn	checked	date
-----	-------------	-------	---------	------

BOND BRYAN

The Church Studio Springvale Road Sheffield S10 1LP

0114 266 2040

e TMC-City@bondbryan.co.uk

W www.bondbryan.co.uk

slmpsonhaugh

Riverside 4 Commercial Street Manchester M15 4RQ

t 0161 835 2345

e-mail@simpsonhaugh.com

W www.simpsonhaugh.com

City Centre Phase 2

City Centre Site

**The Manchester
College**

GA ELEVATION (NORTH) Access Road

project	originator	volume	level	type	role	number
---------	------------	--------	-------	------	------	--------

CCPH2 - BBA - ZZ - XX - DR - A - 3003

Originator project ref	Purpose of Issue:
------------------------	-------------------


21187 DESIGN

```
scale(s)      status : S4
```


1:125 SUITABLE FOR STAGE APPROVAL

original paper size revision : P07

A0 PRELIMINARY

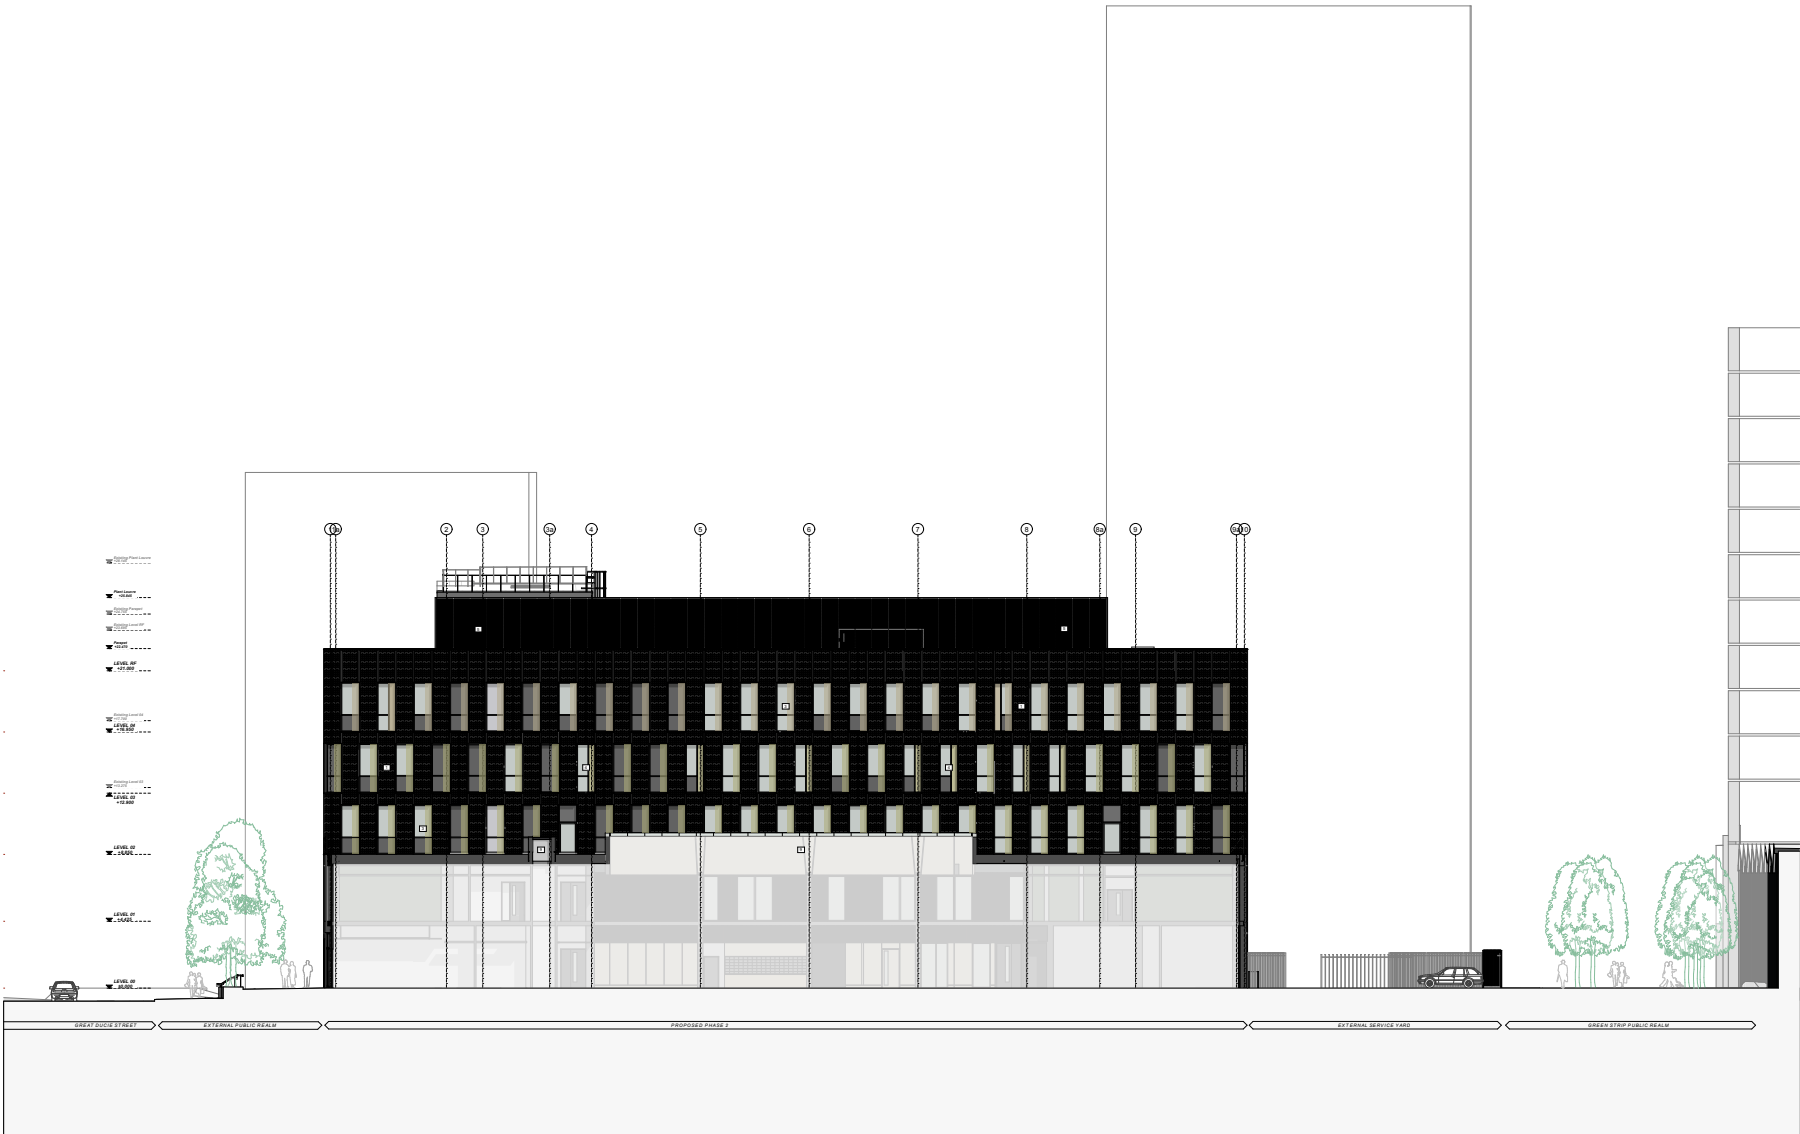

Key Plan

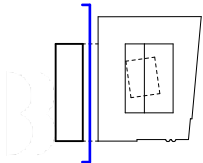

Elevation Key

1. BRICKWORK TO MATCH PHASE 1
2. CURTAIN WALL SYSTEM - with back painted glass spandrel as shown
3. ALUMINIUM WINDOW - with ceramic fritting & back painted glass spandrel as shown
4. ALUMINIUM WINDOW - with anodised panel & back painted glass spandrel as shown
5. LOUVRED PLANT SCREEN
6. REVOLVING DOOR
7. STEEL DOOR - with louvred/glass panels as shown
8. EXTERNAL ALUMINIUM PLANTER - PPC finish
9. ROOF LIGHT

Notes

P07	Planning Issue	BS	RM	09.03.23
P05	Draft Planning Issue	TP	RM	31.01.23
P04	Stage 3 submission	TP	RM	18.11.22
P01	First Issue	RM	JW	01.10.21

rev	description	drawn	checked	date
-----	-------------	-------	---------	------

BOND BRYAN

The Church Studio Springvale Road Sheffield S10 1LP

t 0114 266 2040
e TMC-City@bondbryan.co.uk
w www.bondbryan.co.uk

slmpsonhaugh

Riverside 4 Commercial Street Manchester M15 4RQ

t 0161 835 2345
e mail@simpsonhaugh.com
w www.simpsonhaugh.com

City Centre Phase 2
City Centre Site

The Manchester College

GA ELEVATION (SOUTH) Phase 1

author editor volume level type role number

CCPH3 : BBA : 77 : YY : DB : A : 3004

Originator project ref	Purpose of issue:
------------------------	-------------------

21187 DESIGN

scale(s) status: 94


1:125 SUITABLE FOR STAGE

1.129	SUITABLE FOR STAGE APPROVAL
-------	-----------------------------


original paper size revision : P07
A0 PRELIMINARY

A0 PRELIMINARY

EXISTING GA ELEVATION - GREEN STRIP

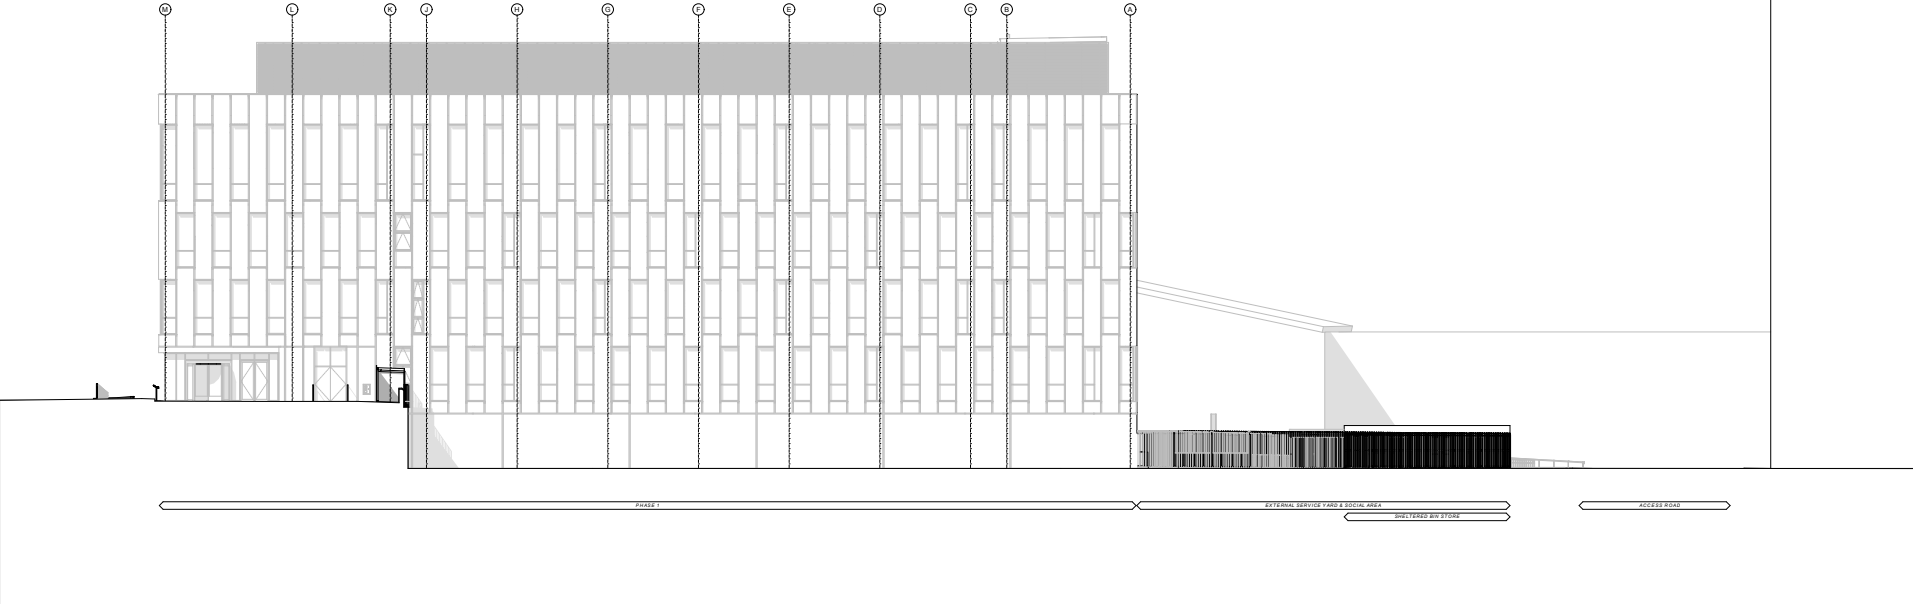

Key Plan

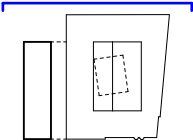

This document is © Bond Bryan Architects Ltd & © Simpsonhaugh and Partners. It is issued AS-Is. Drawing measurements and not for construction by scaling. Verify all measurements prior to construction. Immediately report any discrepancies on this document to the Originator. This document shall be read in conjunction with associated models, specifications and related computer documents.

Notes

P03	Issued for Planning	TP	RM	15.02.23
P02	Draft Issue for Planning	TP	RM	31.01.23
P01	Final Issue - Stage 1 Submission	TP	RM	18.11.22

rev	description	drawn	checked	date
1				

B BOND BRYAN

The Church Studio Springvale Road Sheffield S10 1LP

t 0114 286 2040

e TMC-City@bondbryan.co.uk

w www.bondbryan.co.uk

simpsonhaugh

Riverside 4 Commercial Street Manchester M15 4RQ

t 0161 835 2345

e mail@simpsonhaugh.com

w www.simpsonhaugh.com

City Centre Phase 2

City Centre Site

-

The Manchester College



EXISTING GA ELEVATION (EAST)

Greenstrip

project	originator	volume	level	type	role	number
CCPH2	BBA	ZZ	XX	DR	A	3101

Originator project ref	Purpose of Issue:
21187	DESIGN

scale(s)	status
1:125	S2

original paper size	revision
A0	P03

revision	date
P03	15.02.23

PRELIMINARY