




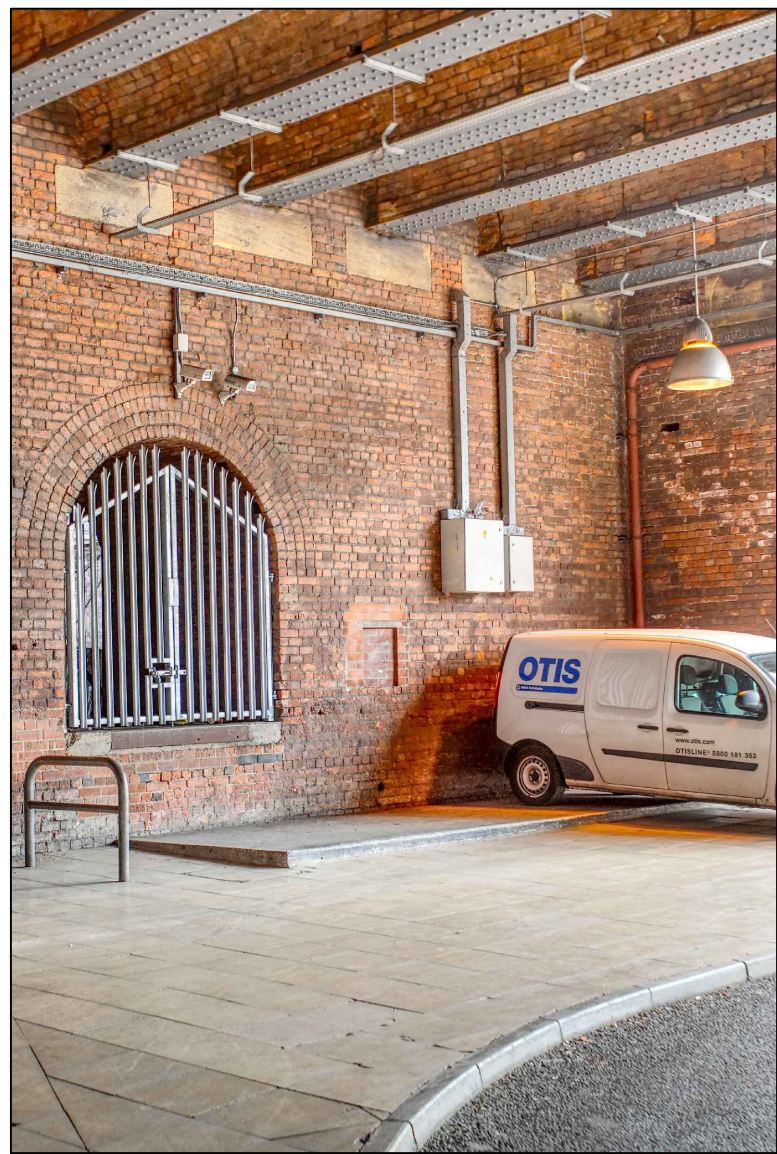


PERSPECTIVE VIEW E - EXISTING
APPLIES TO CAMERA 24295

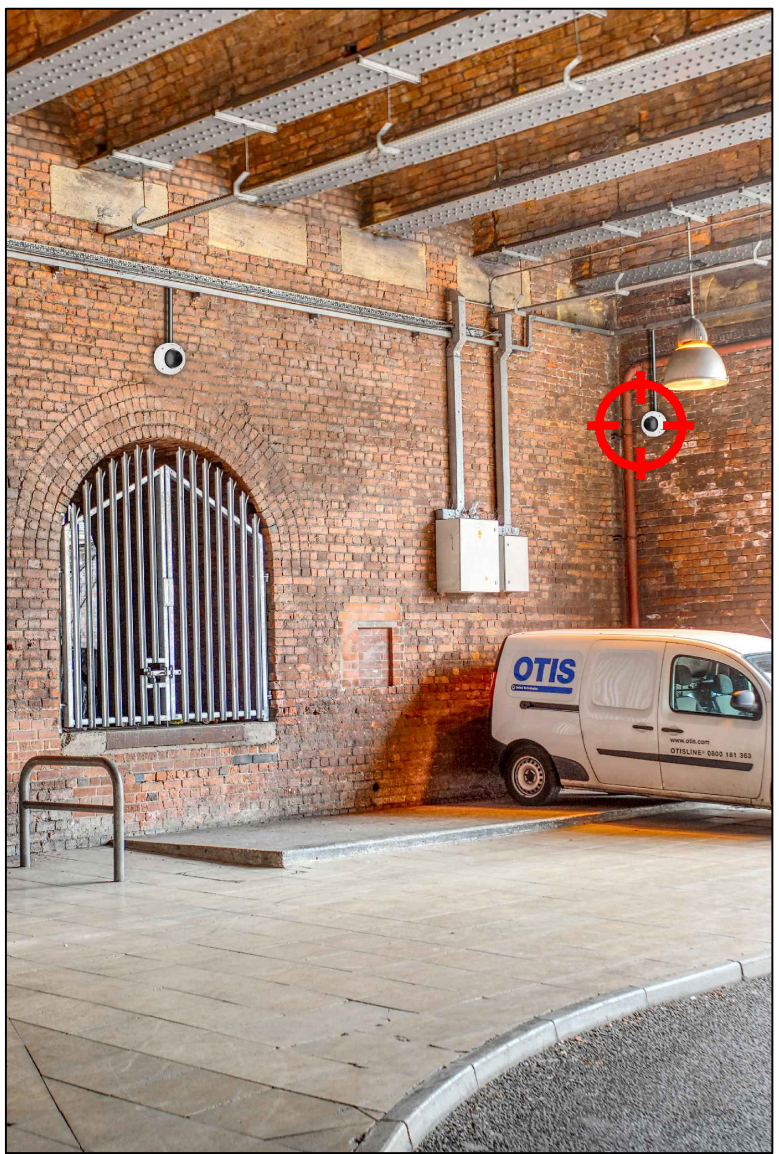


PERSPECTIVE VIEW E - PROPOSED

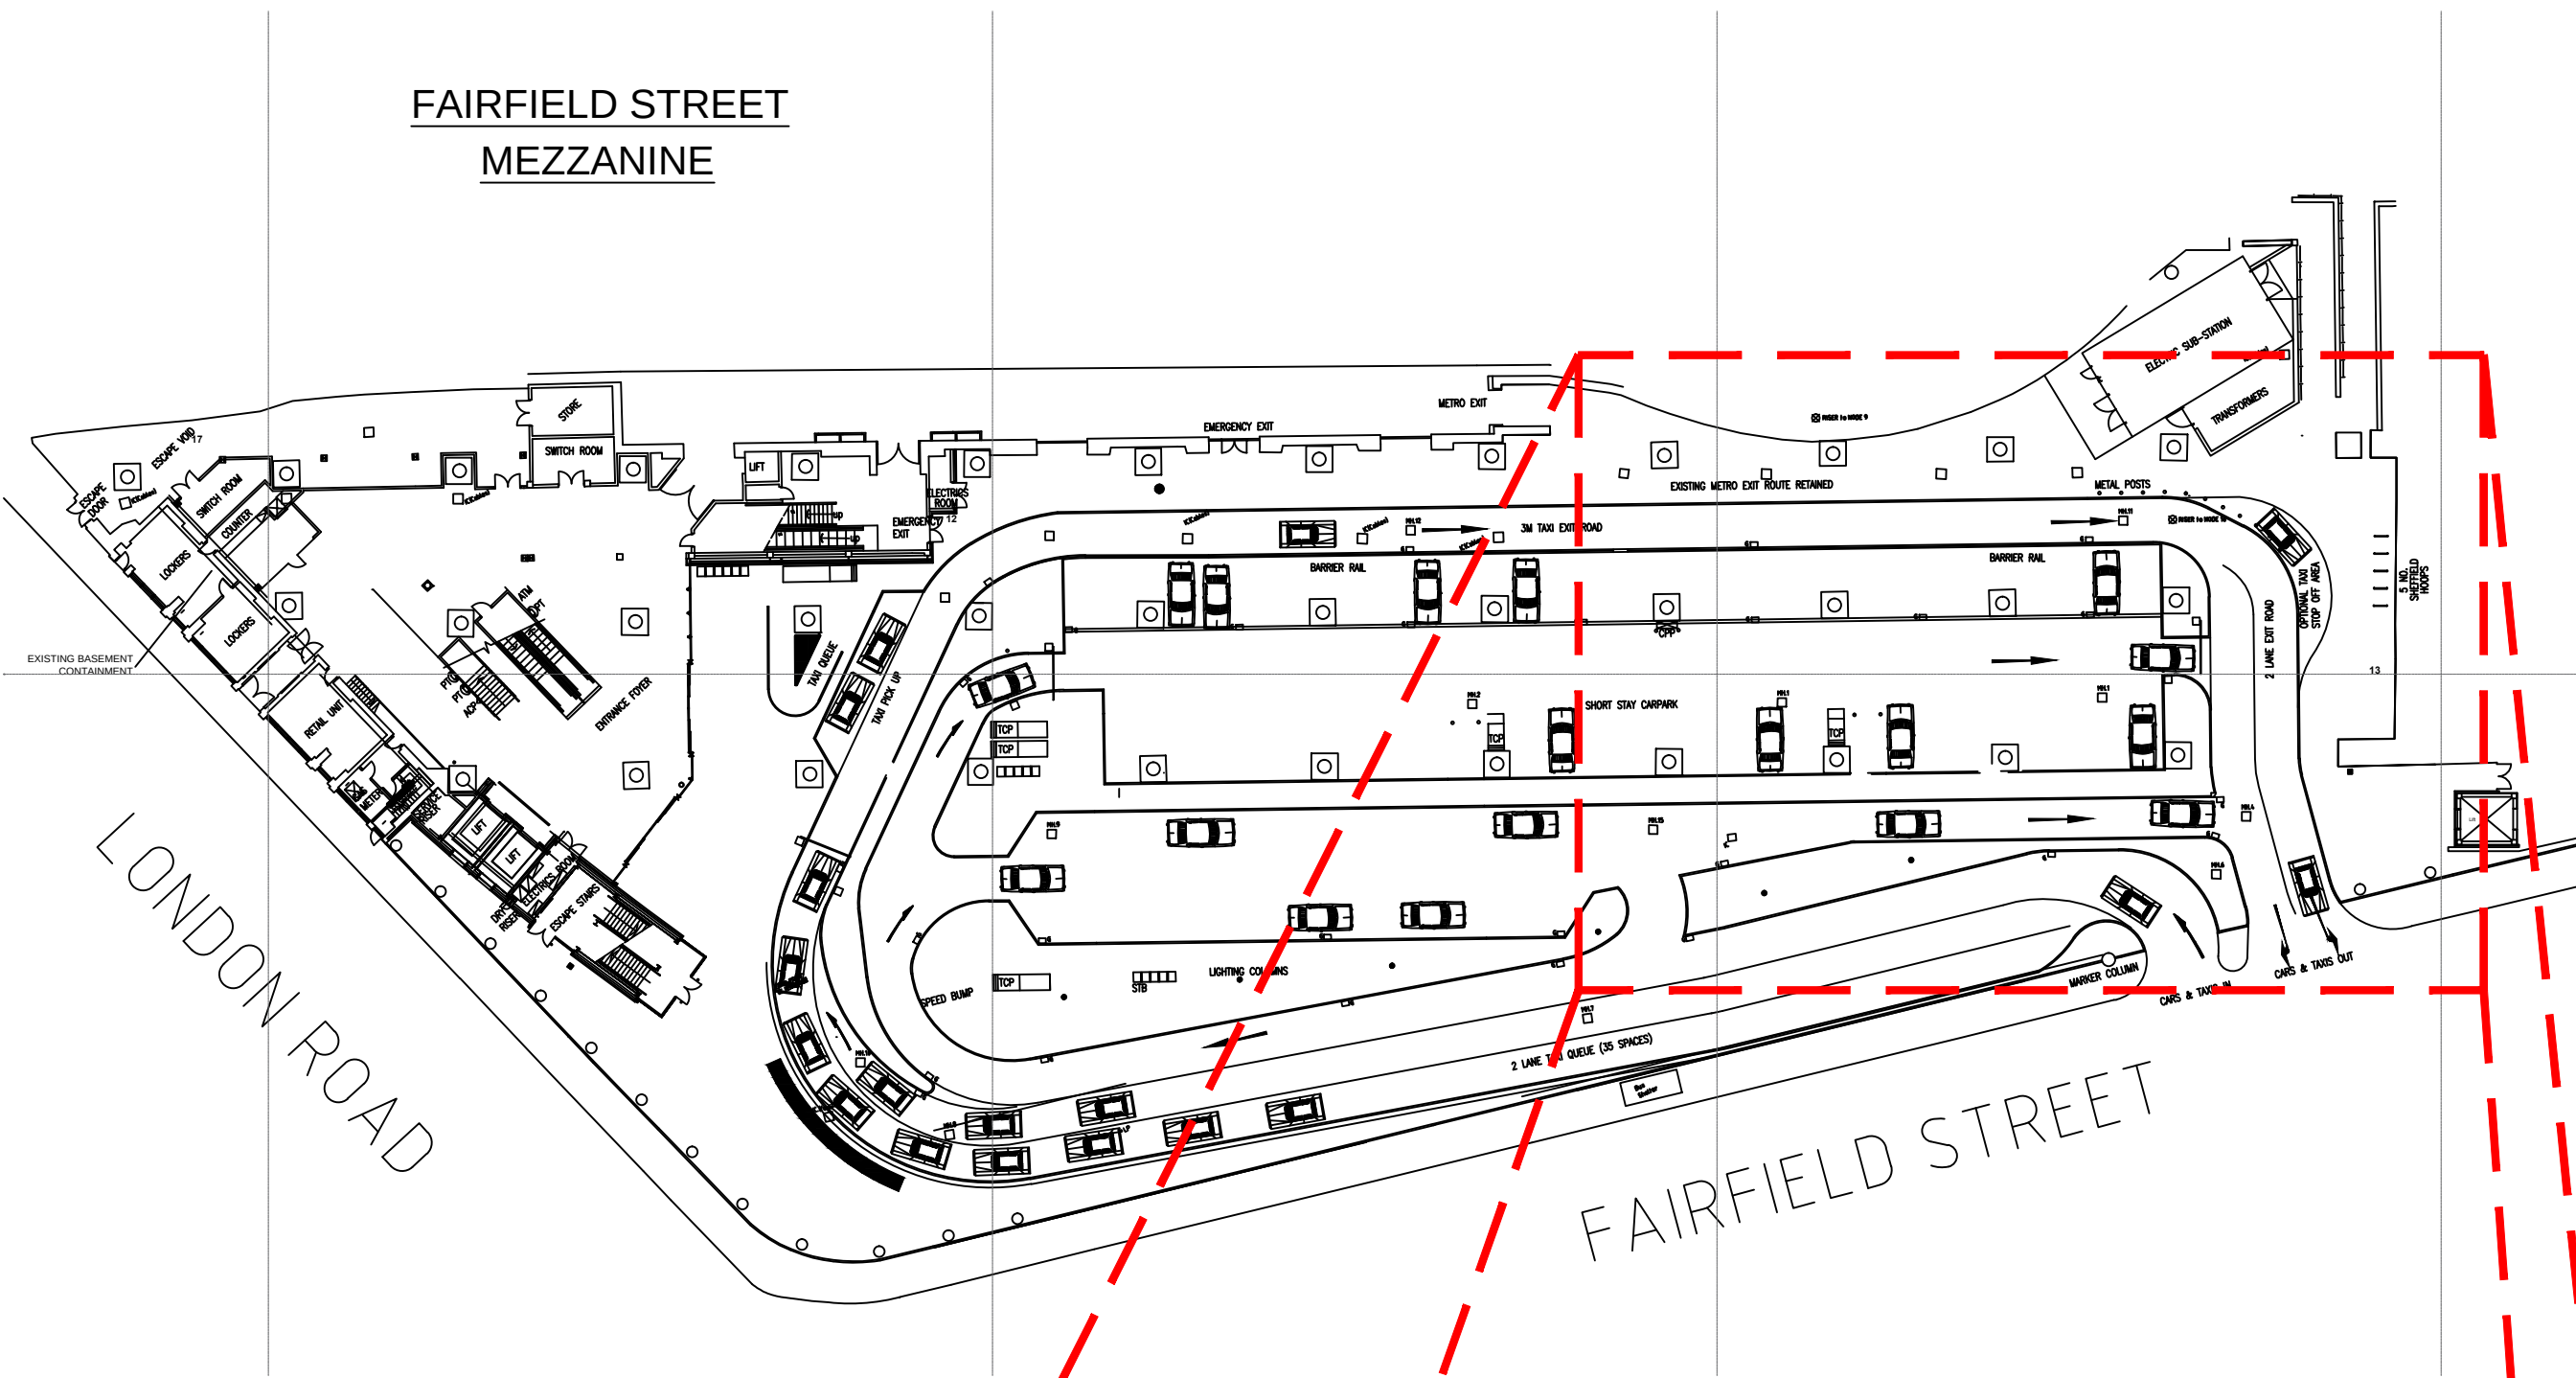


MANCHESTER PICCADILLY STATION LOCATION PLAN - SCALE 1:500

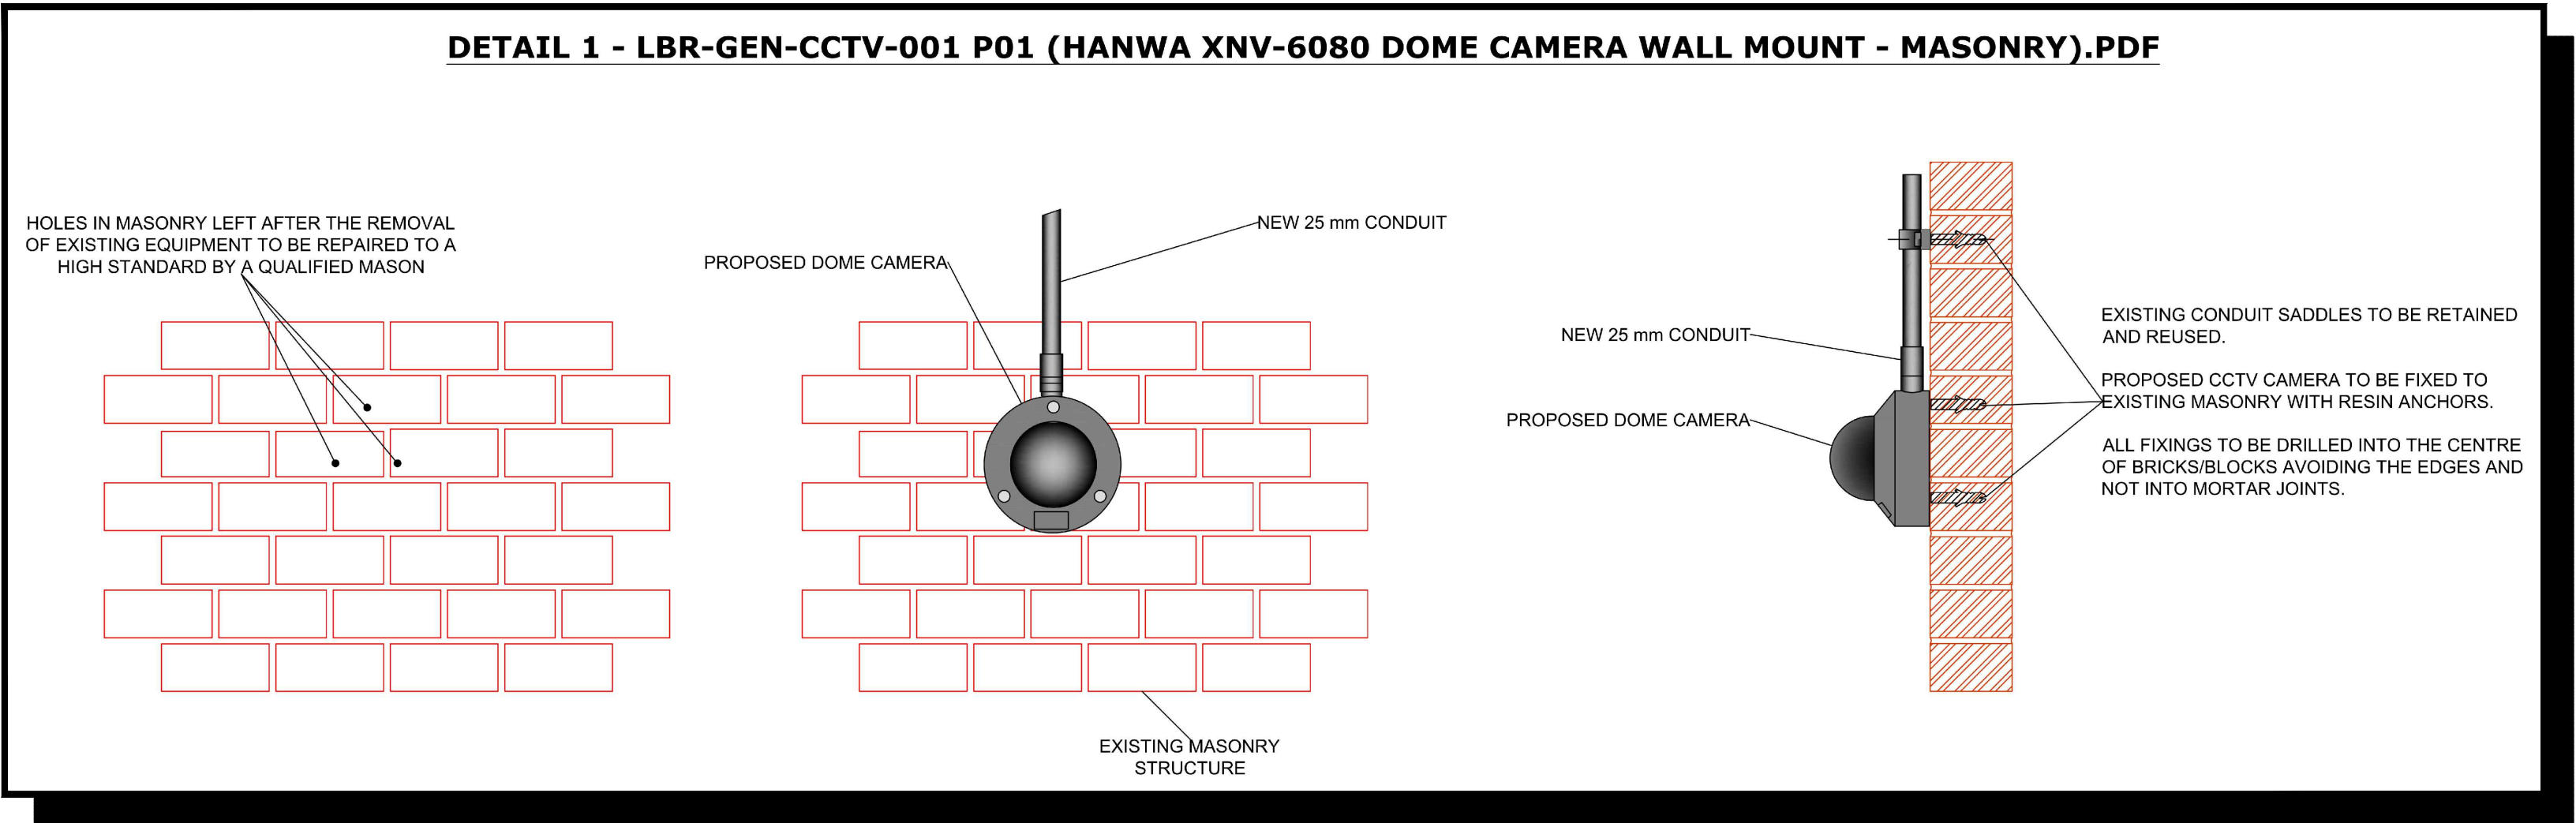

FOR ENGINEERING DETAIL PLEASE REFER TO DETAIL 1 ON MAN/NWR/LBR/PLAN/108000/Y641/LAYOUT 17 OF 20

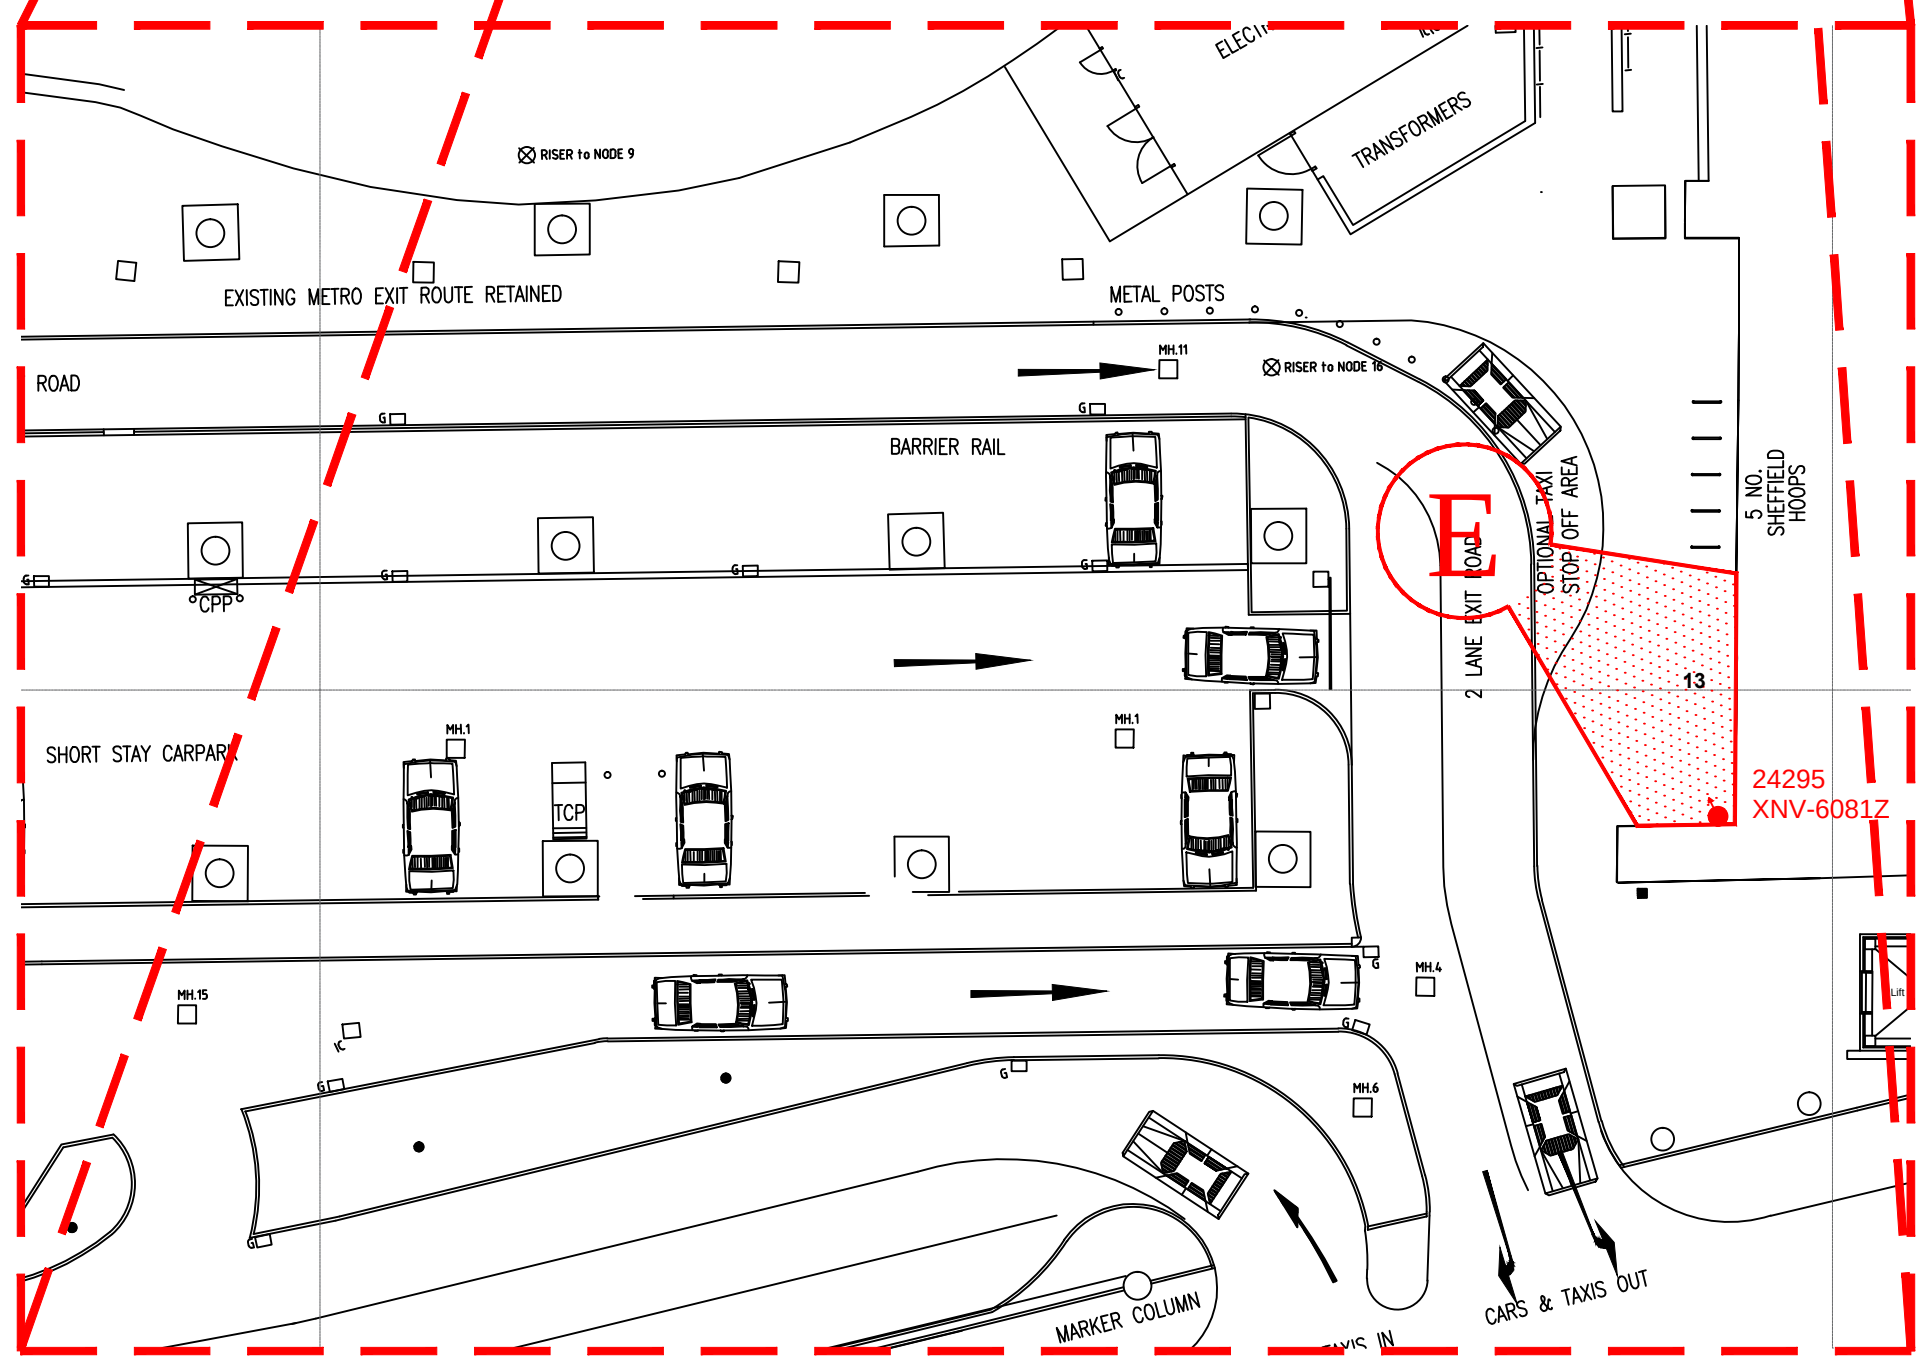

MANCHESTER PICCADILLY STATION PLAN
FAIRFIELD STREET - SCALE 1:250

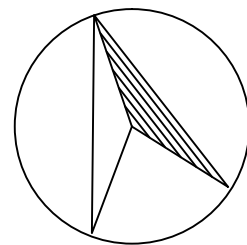

COLOUR KEY

- EQUIPMENT IN BLACK - DENOTES EXISTING EQUIPMENT
- EQUIPMENT IN BLUE - DENOTES EXISTING TO BE REPLACED
- EQUIPMENT IN GREEN - DENOTES EXISTING TO BE RECOVERED
- EQUIPMENT IN MAGENTA - DENOTES ENHANCED NWR EQUIPMENT
- EQUIPMENT IN RED - DENOTES NEW NWR EQUIPMENT

LEGEND

- EXISTING NODE LOCATION
- EXISTING FIXED/DOME CAMERA
- EXISTING PTZ CAMERA

Rev	Date	Description of Revisions	Drawn	Checked	Appr
P02	7/3/23	FOR LISTED BUILDING CONSENT	JPT	CRC	-
P01	29/7/21	FOR LISTED BUILDING CONSENT	JPT	CRC	-

Status DRAFT



Contractor
Linbrooke
Unit 3 & 4 Churchill Way
Chapeltown
Sheffield
S35 2PY

Project
NWR MANAGED STATIONS
SISS RENEWALS - 169779

Drawing Title
MANCHESTER PICCADILLY STATION
EQUIPMENT LOCATION VIEWS
NEW EQUIPMENT
FAIRFIELD STREET & MEZZANINE

Designed	J.Gatley	Sig		Date	28/5/21
Drawn	J.Tobin	Sig		Date	29/7/21
Checked	-	Sig		Date	-
Approved	-	Sig		Date	-
Scale	1:250	ELR & Mileage	CMP2		
Alternative Reference	N/A			Sheet	13 of 20
Drawing Number	MAN-NWR-LBR-PLAN-191000-Y641			Revision	P02