


RESIDENTS DEPOSIT REFUSE IN 1100L EXTERNAL BIN STORES.

ON COLLECTION DAY RESIDENTS TO TAKE BIN TO
COLLECTION POINT

COLLECTOR TO WHEEL CONTAINER TO COLLECTION VEHICLE

ON COLLECTION DAY BUILDING MANAGEMENT TAKE
BINS TO BIN COLLECTION POINT

ON COLLECTION DAY RESIDENTS TO TAKE BIN TO KERBSIDE

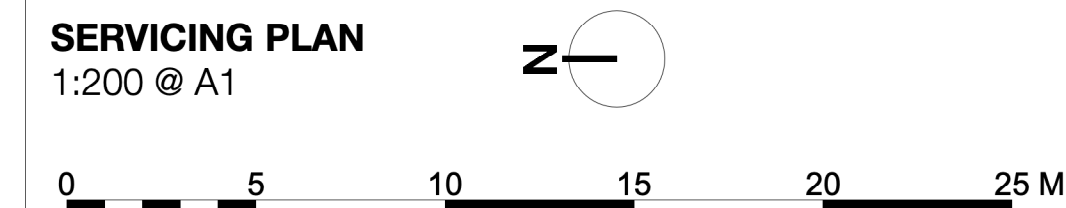

IMPORTANT NOTES:

C	17/04/23	MOVED BLOCK 7
B	02/12/22	AMENDED TO PRIVATE ROAD
A	21/10/22	CHANGED SERVICING FOR BLOCK 6
REVISION	DATE	DESCRIPTION

CLIENT: BRITANNIA GROUP	
PROJECT: PROPOSED RESIDENTIAL DEVELOPMENT	
ADDRESS: VICORIA PARK PROBATION CENTRE	
DRAWING TITLE: SERVICING PLAN	
SCALE: 1:200 @ A1	DATE: JULY 2022
DRAWING NO: A662_P_101C	

40 King Street, Manchester, M2 6BA
T 0161 883 0838
F 0161 883 0839
E mail@olliersmurthwaite.com