


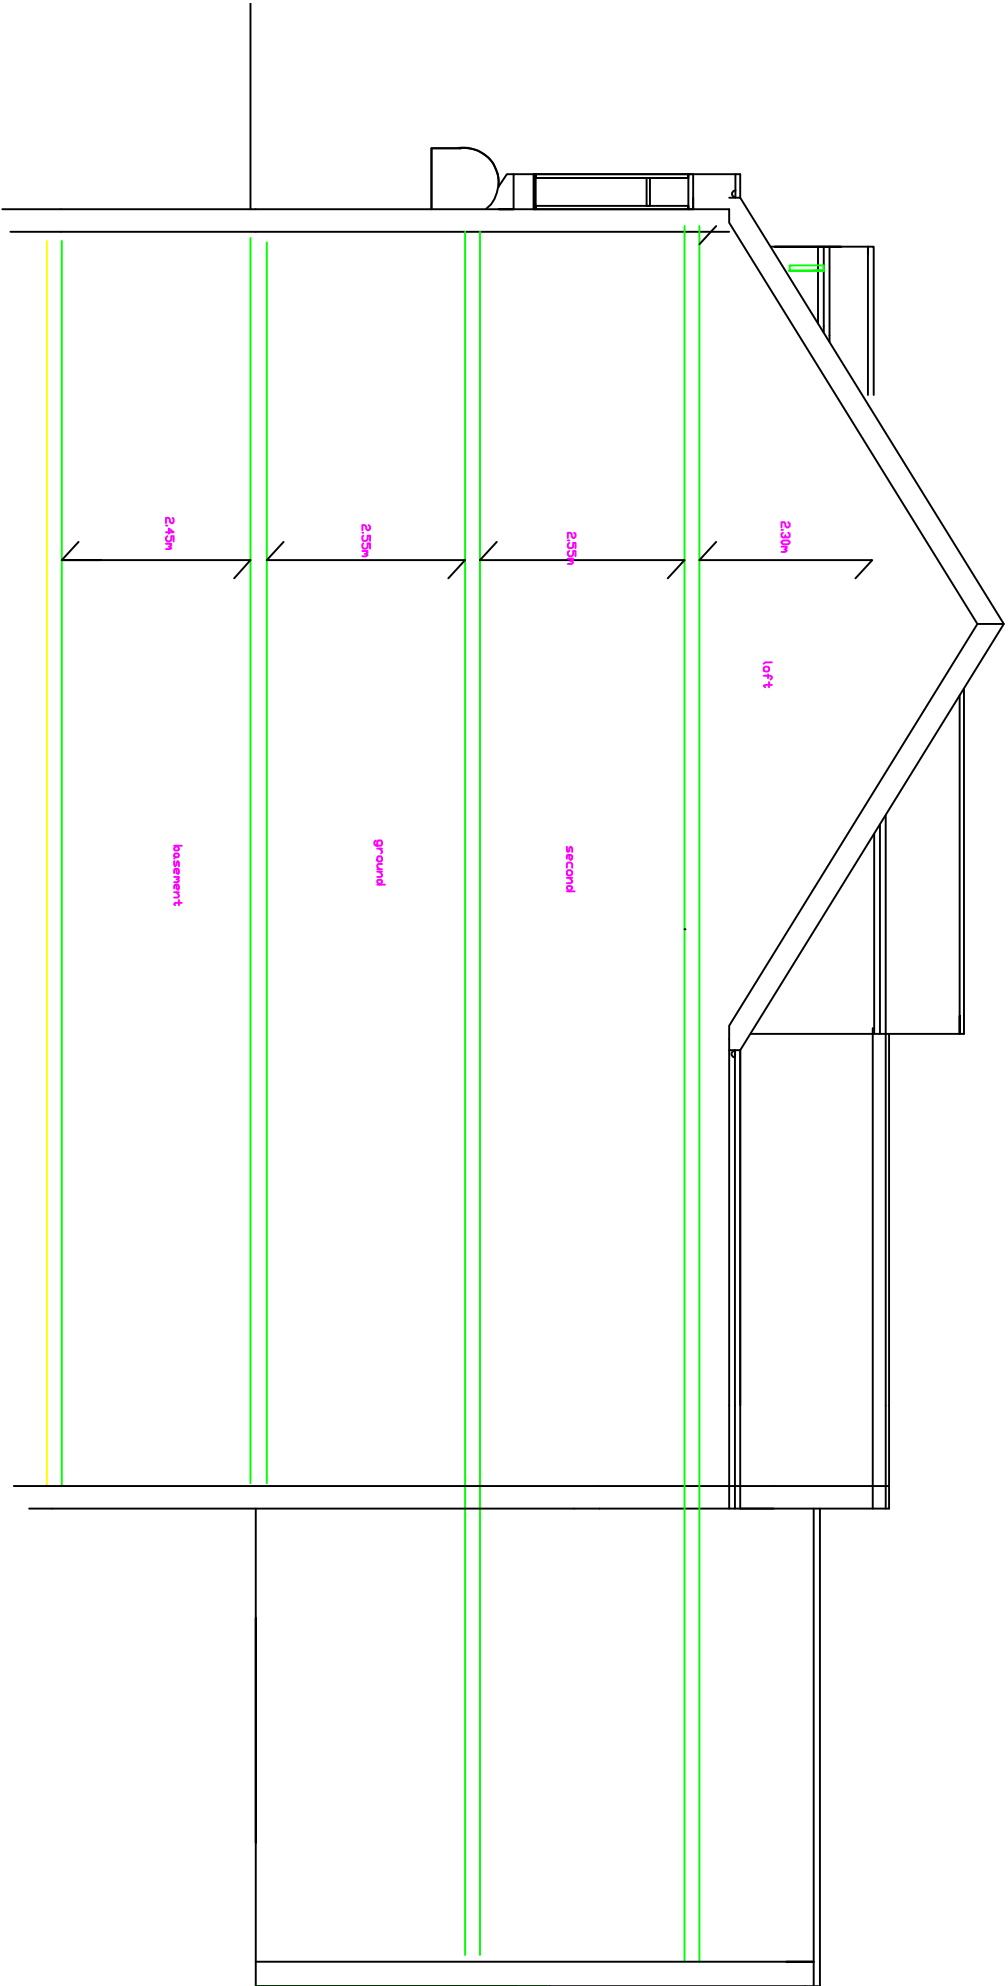

PROPOSED
SECTION
THROUGH
1:100

Date Rev		PLEASE DO NOT SCALE OF THIS DRAWING TAKE ALL DIMENSIONS ON SITE (builders Note) Do not start any works until all the approvals have been obtained. Any discrepancy to be reported to Plans Drawn as soon as possible.	
client:		AMIT GOMAR, MGS STORES, 220,POB LANE , FALLOWFIELD, MANCHESTER, M20 6BB TEL01614457740	
drawing title:		SIDE AND REAR FIRST FLOOR EXTENSIONS WITH INTERNAL ALTERATIONS AND EXTRA ACCOMMODATION TO THE FIRST AND SECOND FLOOR AREA WITH FRONT AND REAR DORMERS	
project:		MANCHESTER CITY COUNCIL PLANNING AND BUILDING CONTROL	
tel.no		07952934281	
email		07856609593	
Ba.winterbottom@aol.com			
www.Plansforproperty.com			
www.plansdrawn.org			
drawn:	DRW		
date:		JANUARY, 2023	
project no.	FL 220	drw. no.	A3paper
		60	