

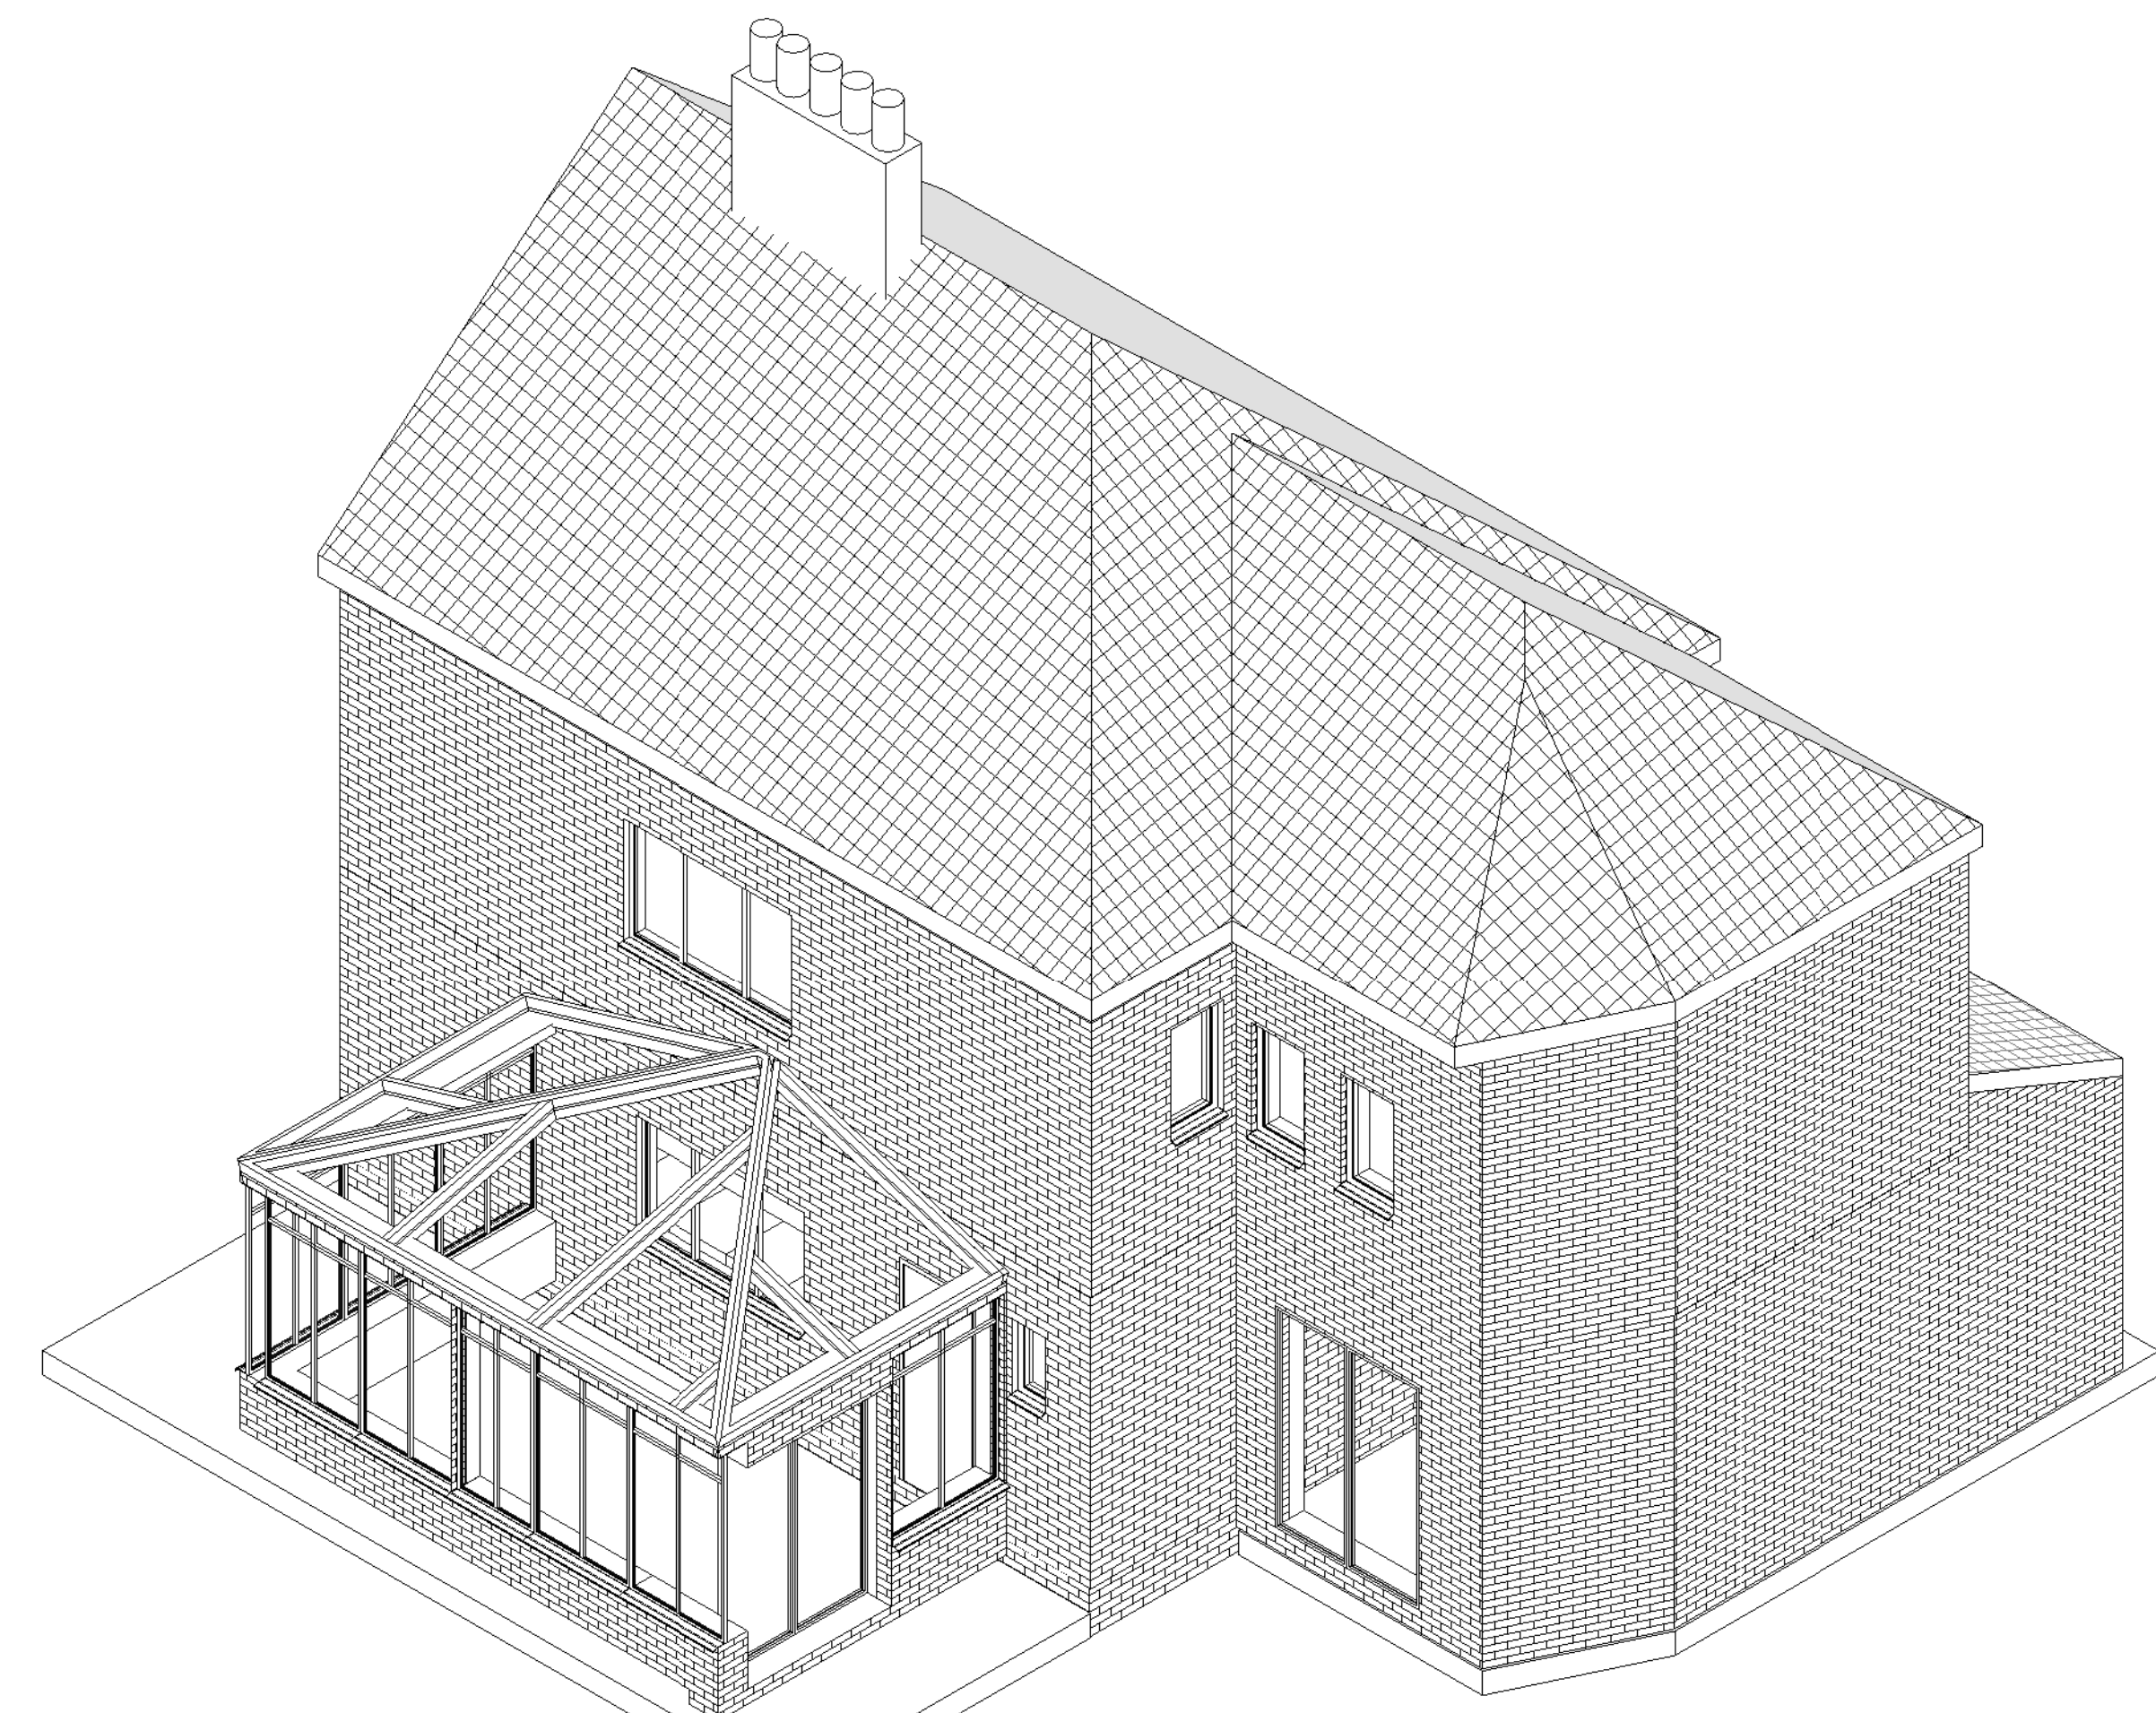
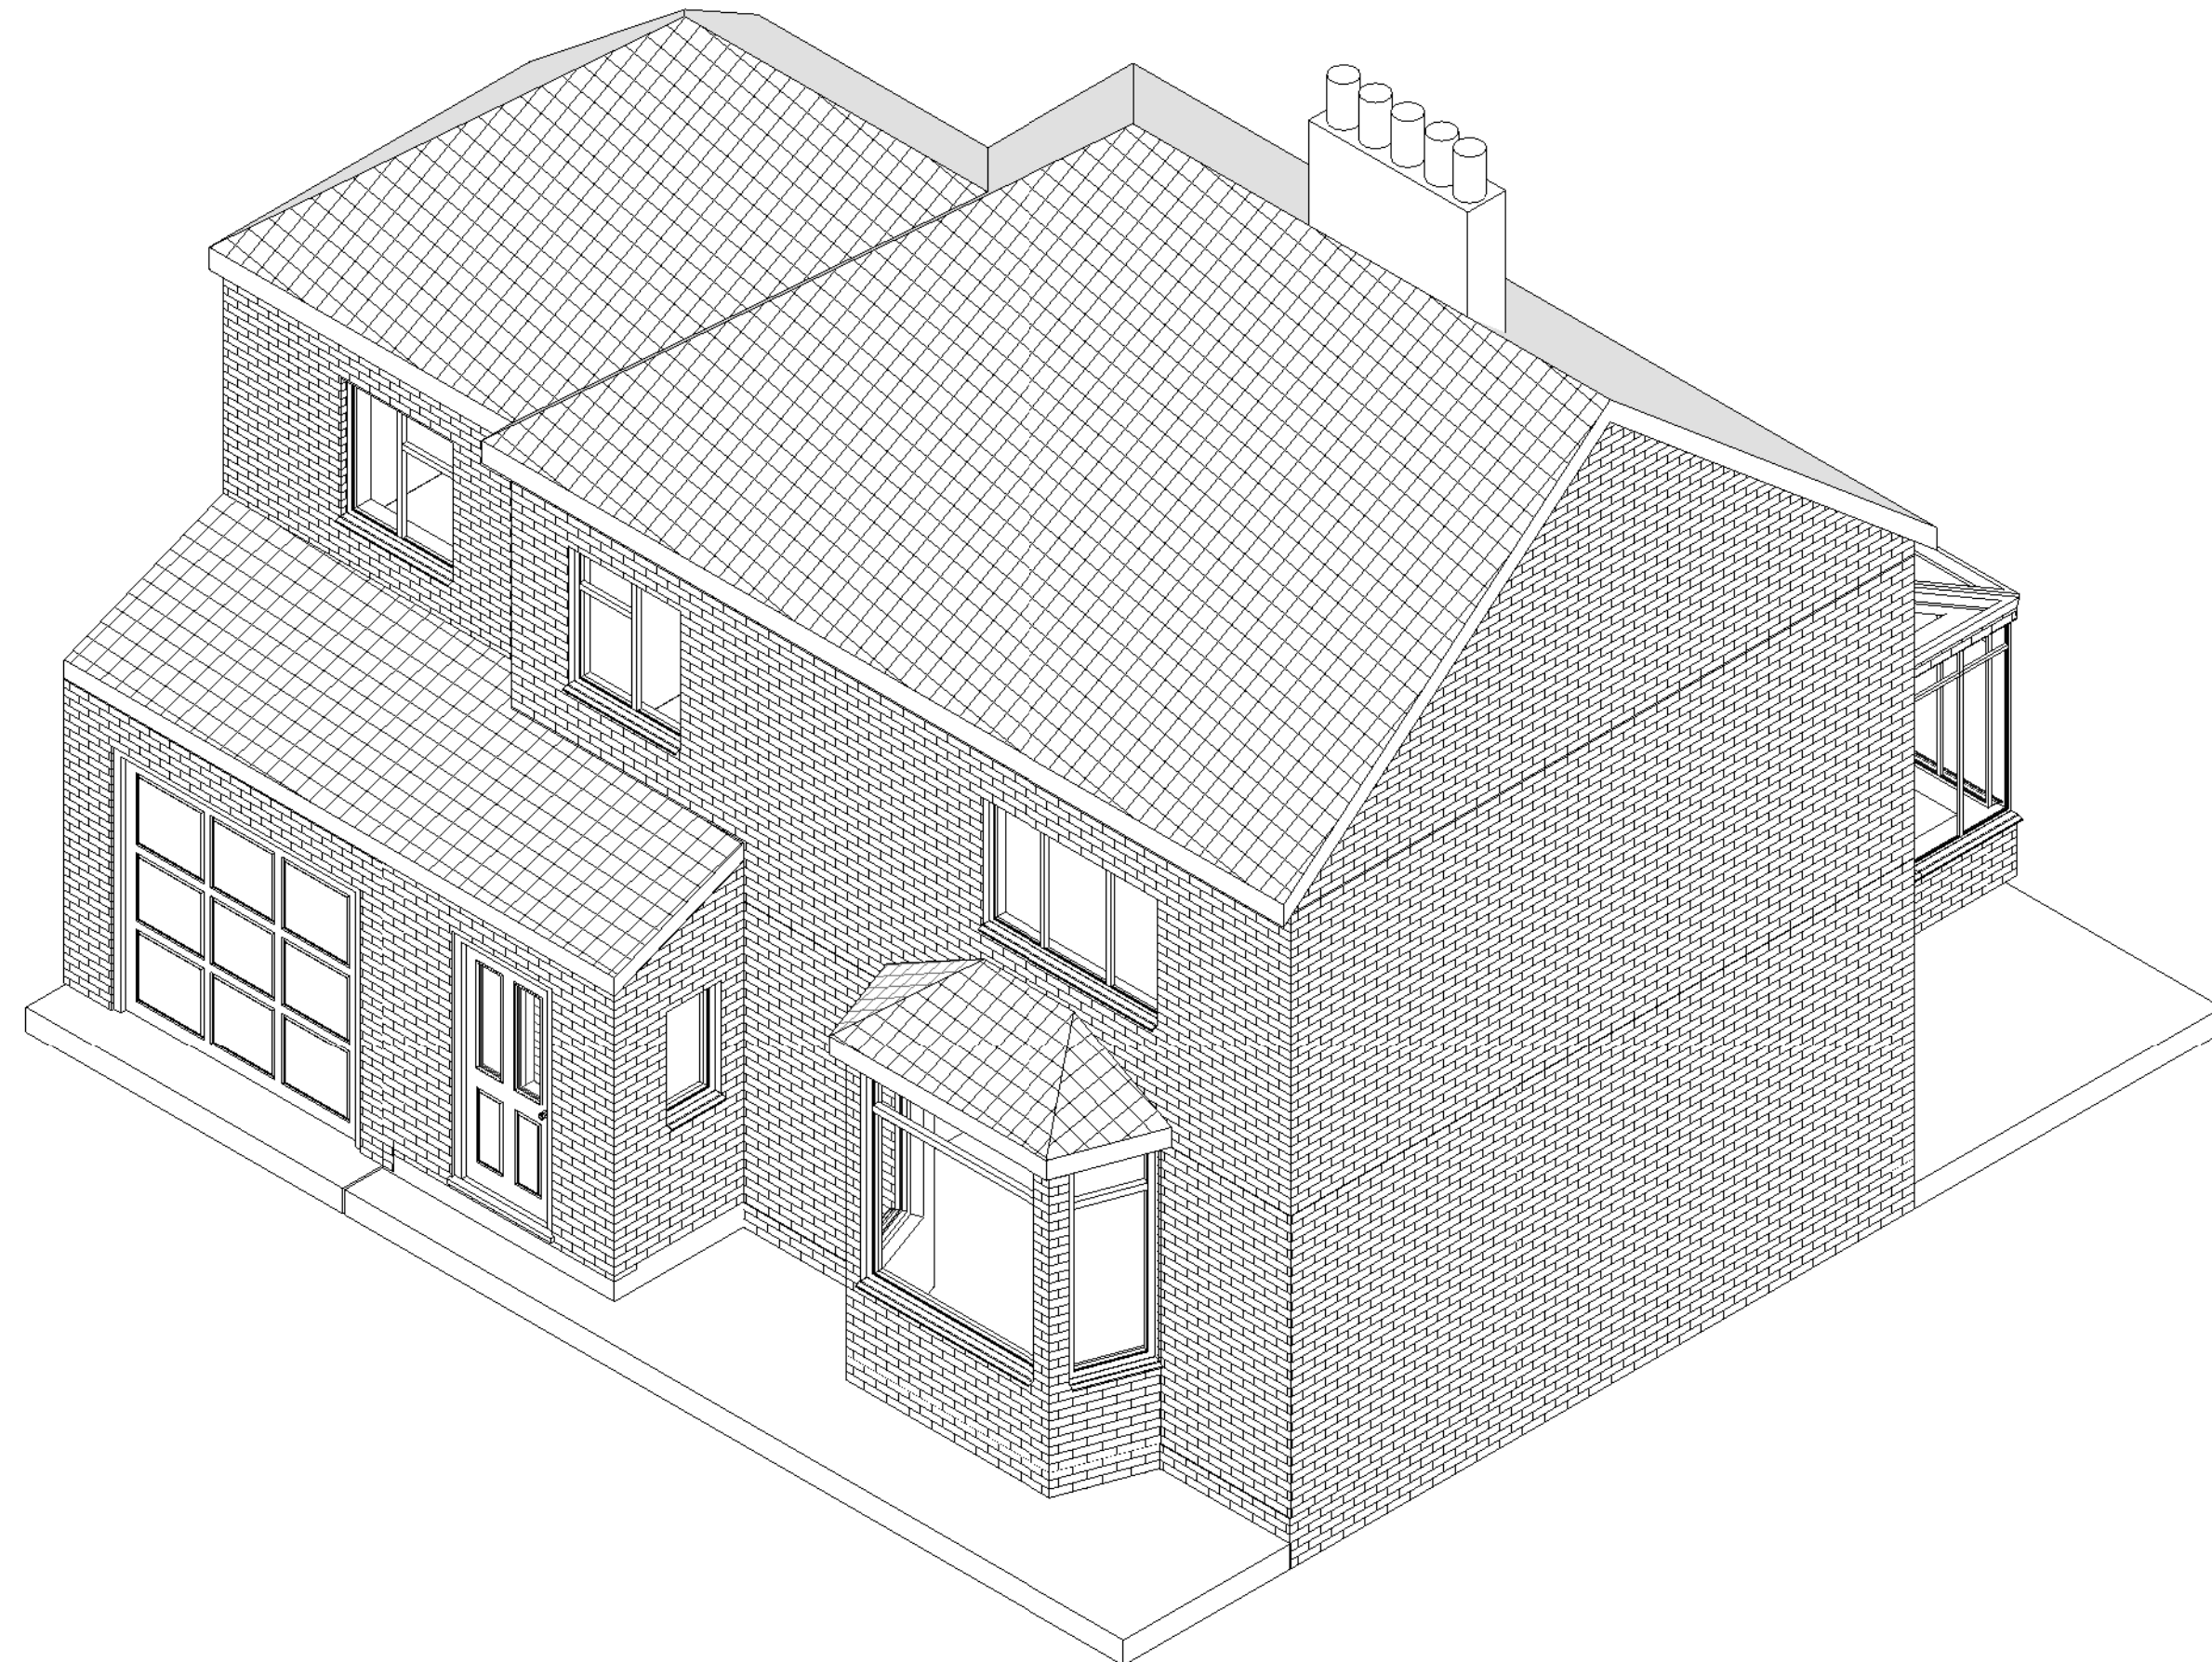


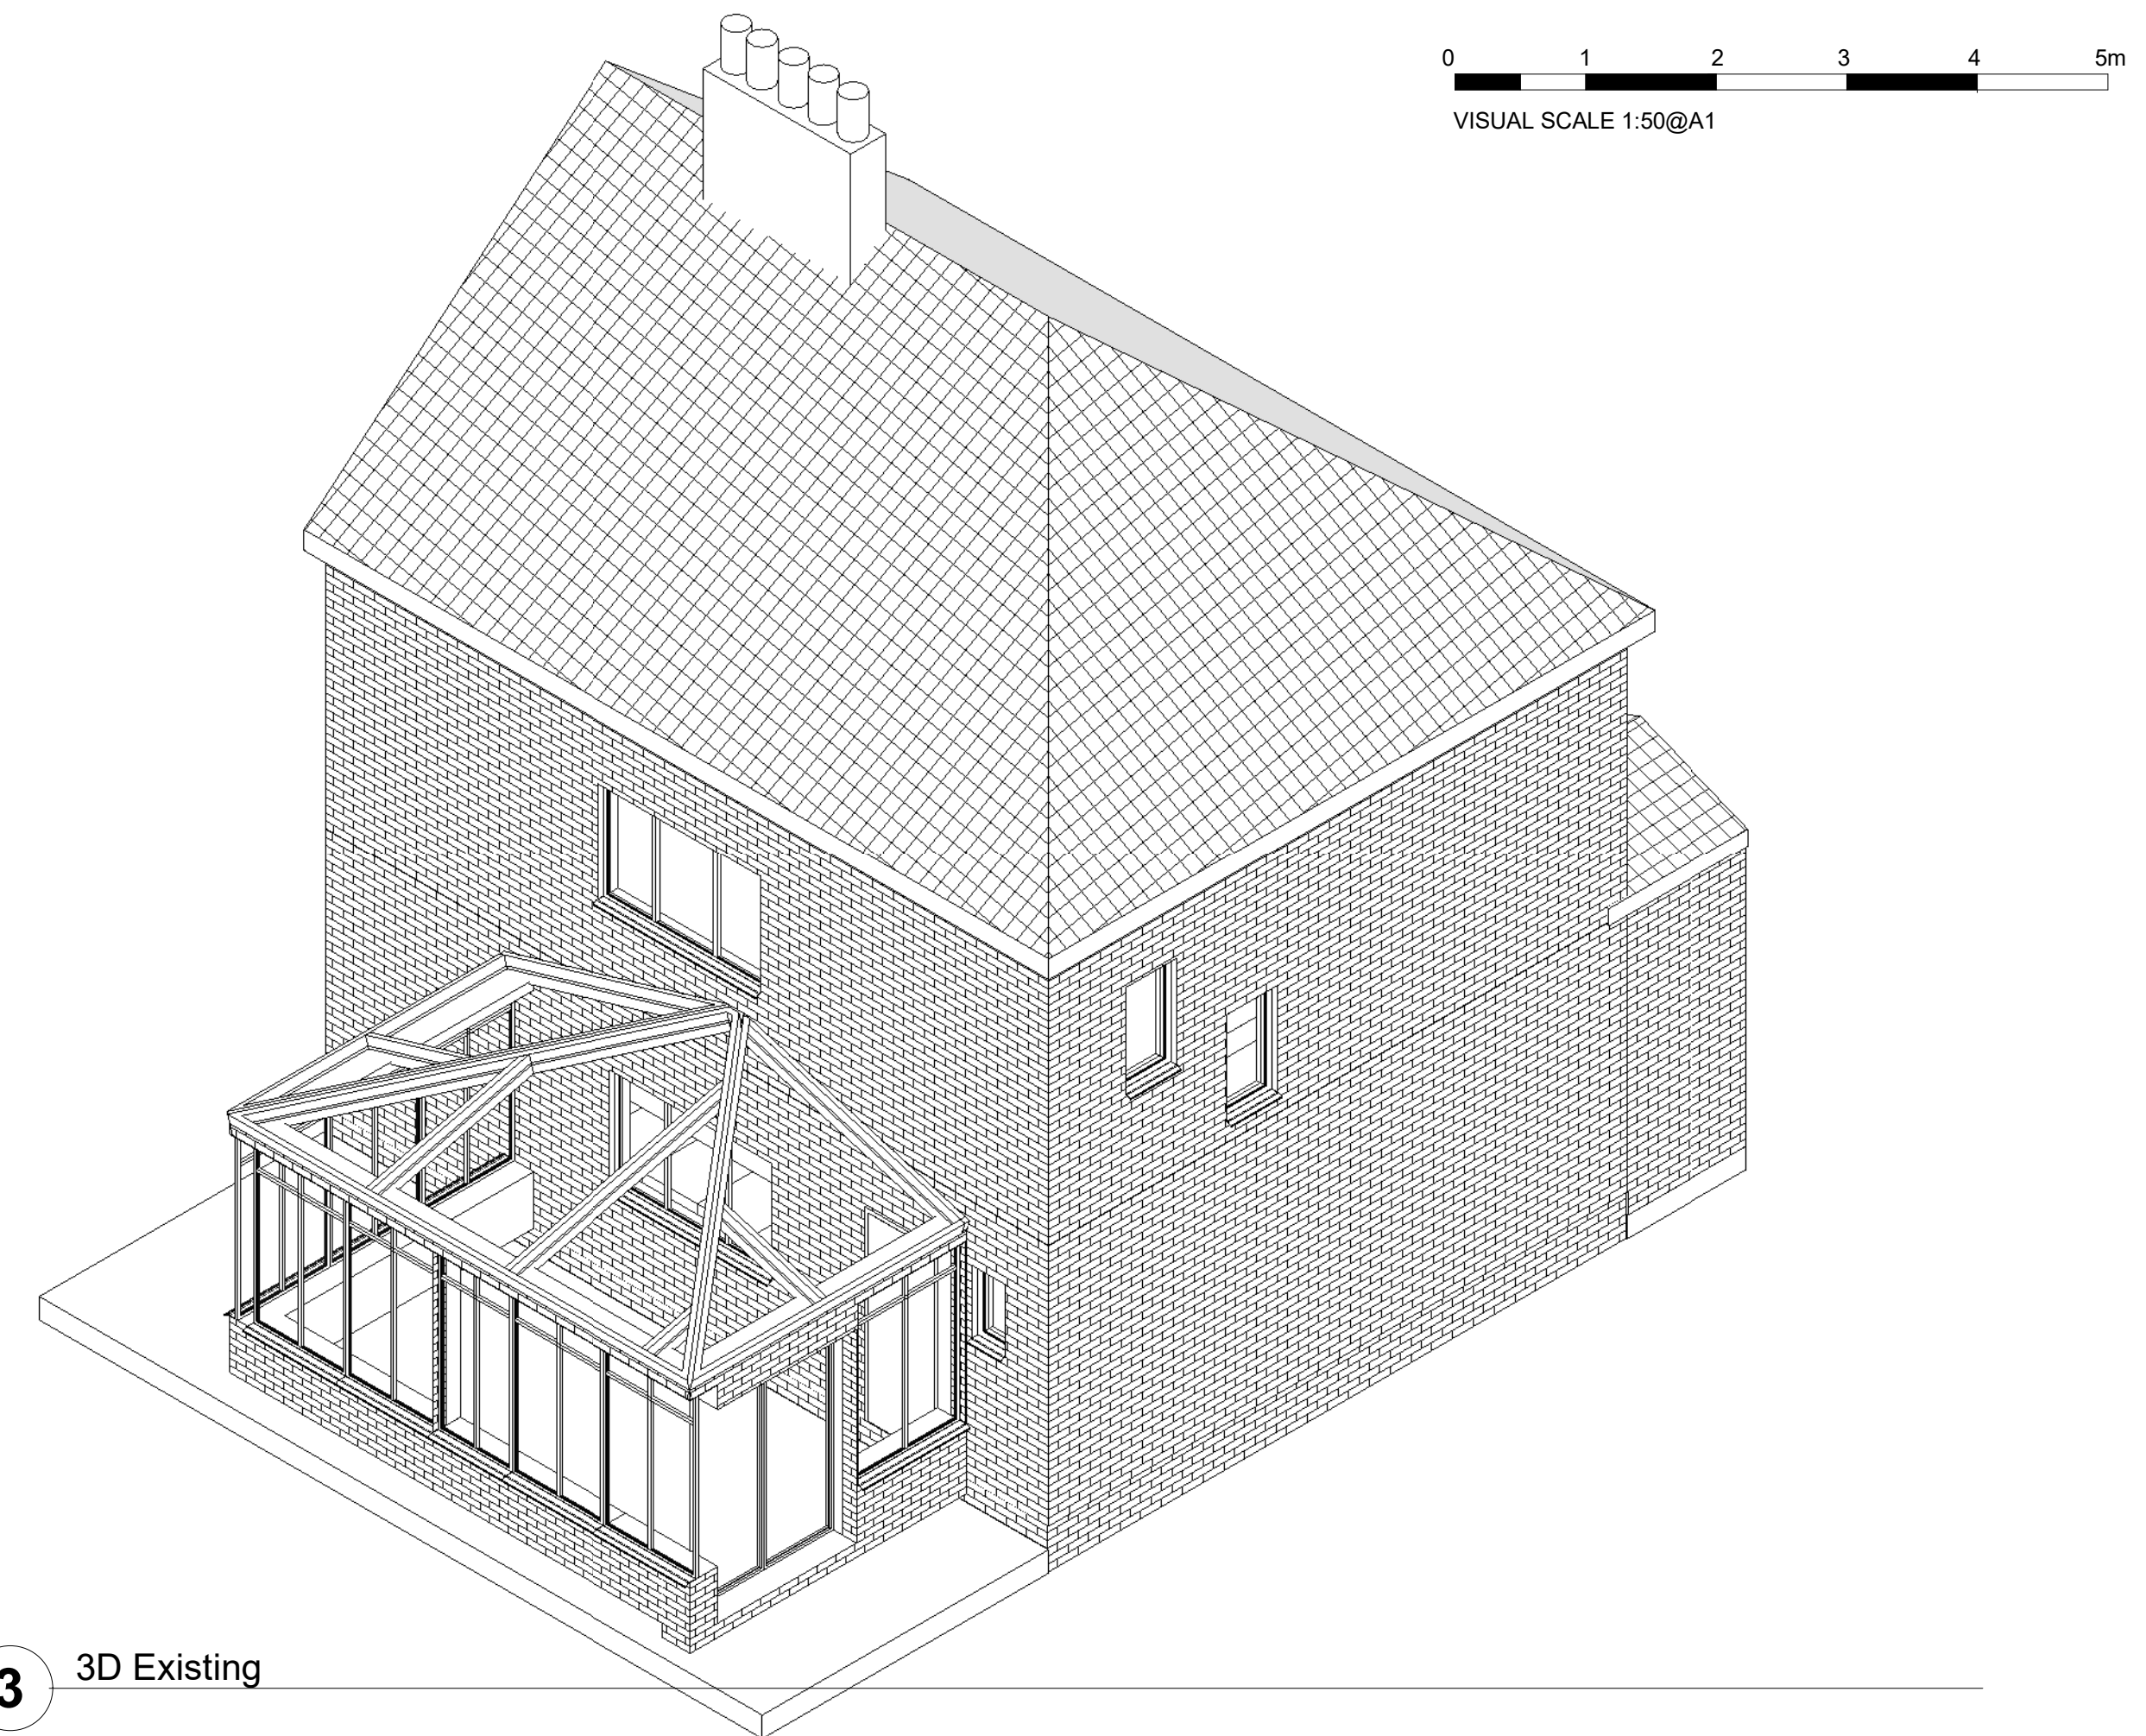

02	07.03.2023	3	MK	Comments incorporated	
01	10.01.2023	1	MK	Issue for Planning	
Rev.	Date	Seq.	BY	Description	

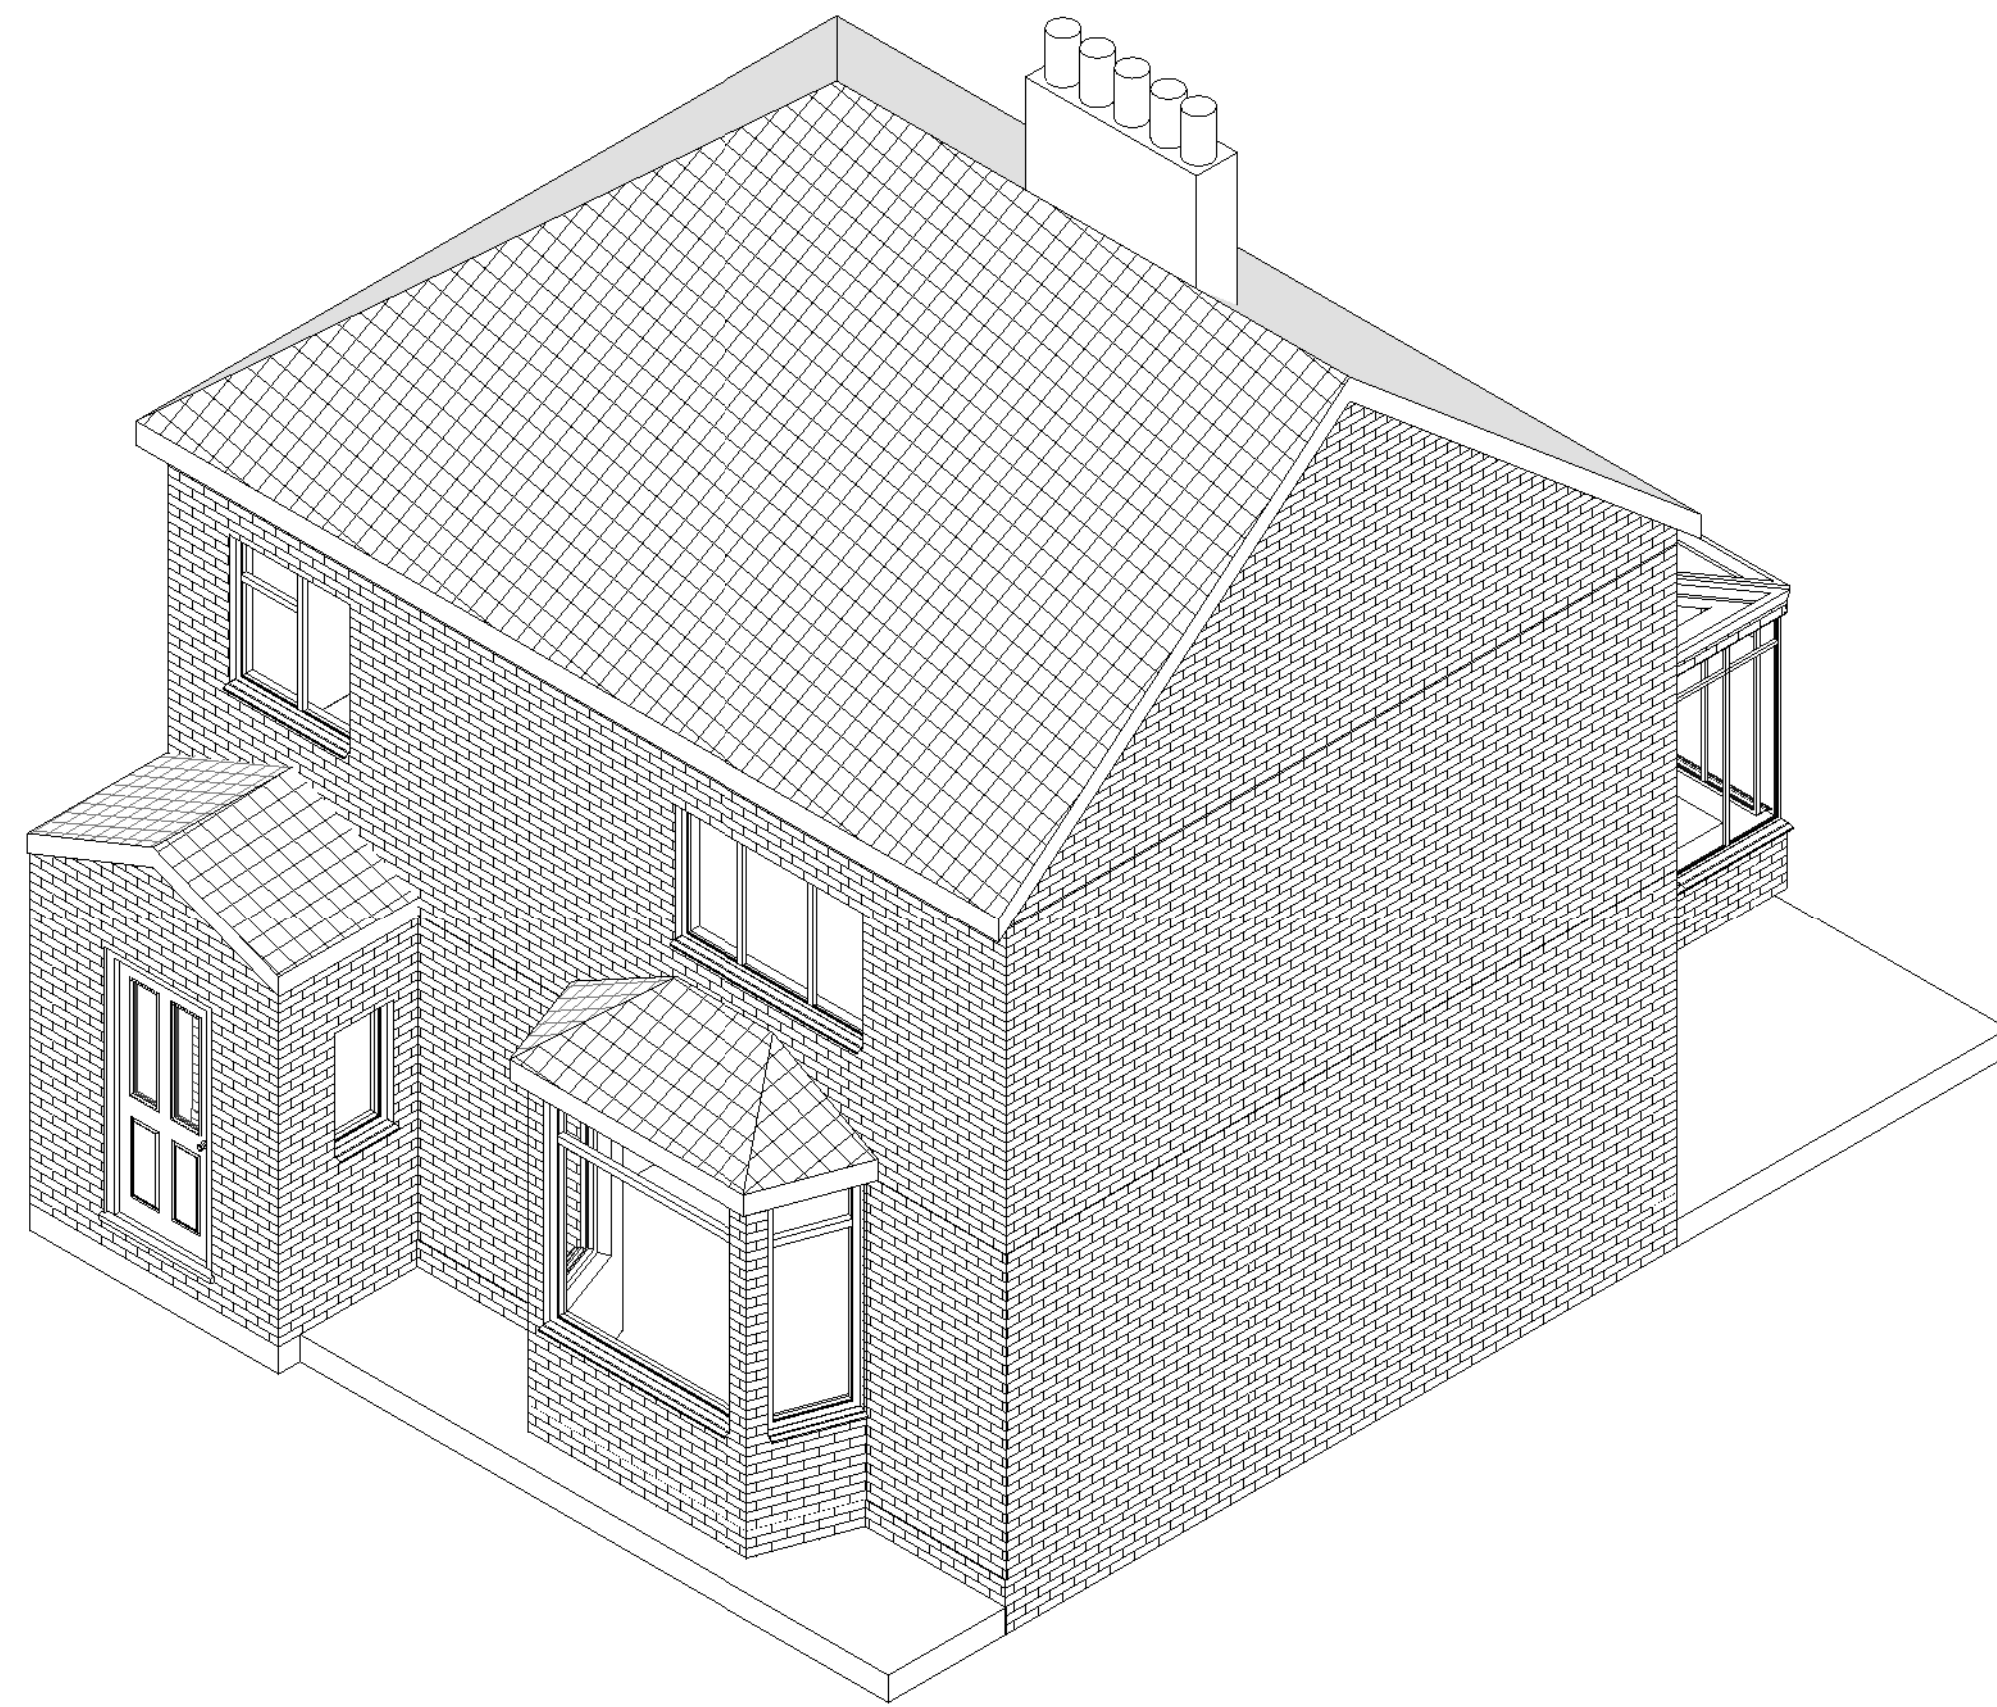

22 Micklefield Way, Borehamwood, WD6 4LG
office@mkcreative.me.uk

Client:
Wafik Attia

Project:
17 Pulford Avenue, M21 7PF

Drawing area:

Drawing Title:
3D VIEW

Approved By: MZ	Date: 10.01.2023
Checked By: MZ	Scale:
Drawn By: MZ	Size: A1
Status:	
FOR PLANNING	
Drawing No.	Rev.
17 Pulford - 07S	02