




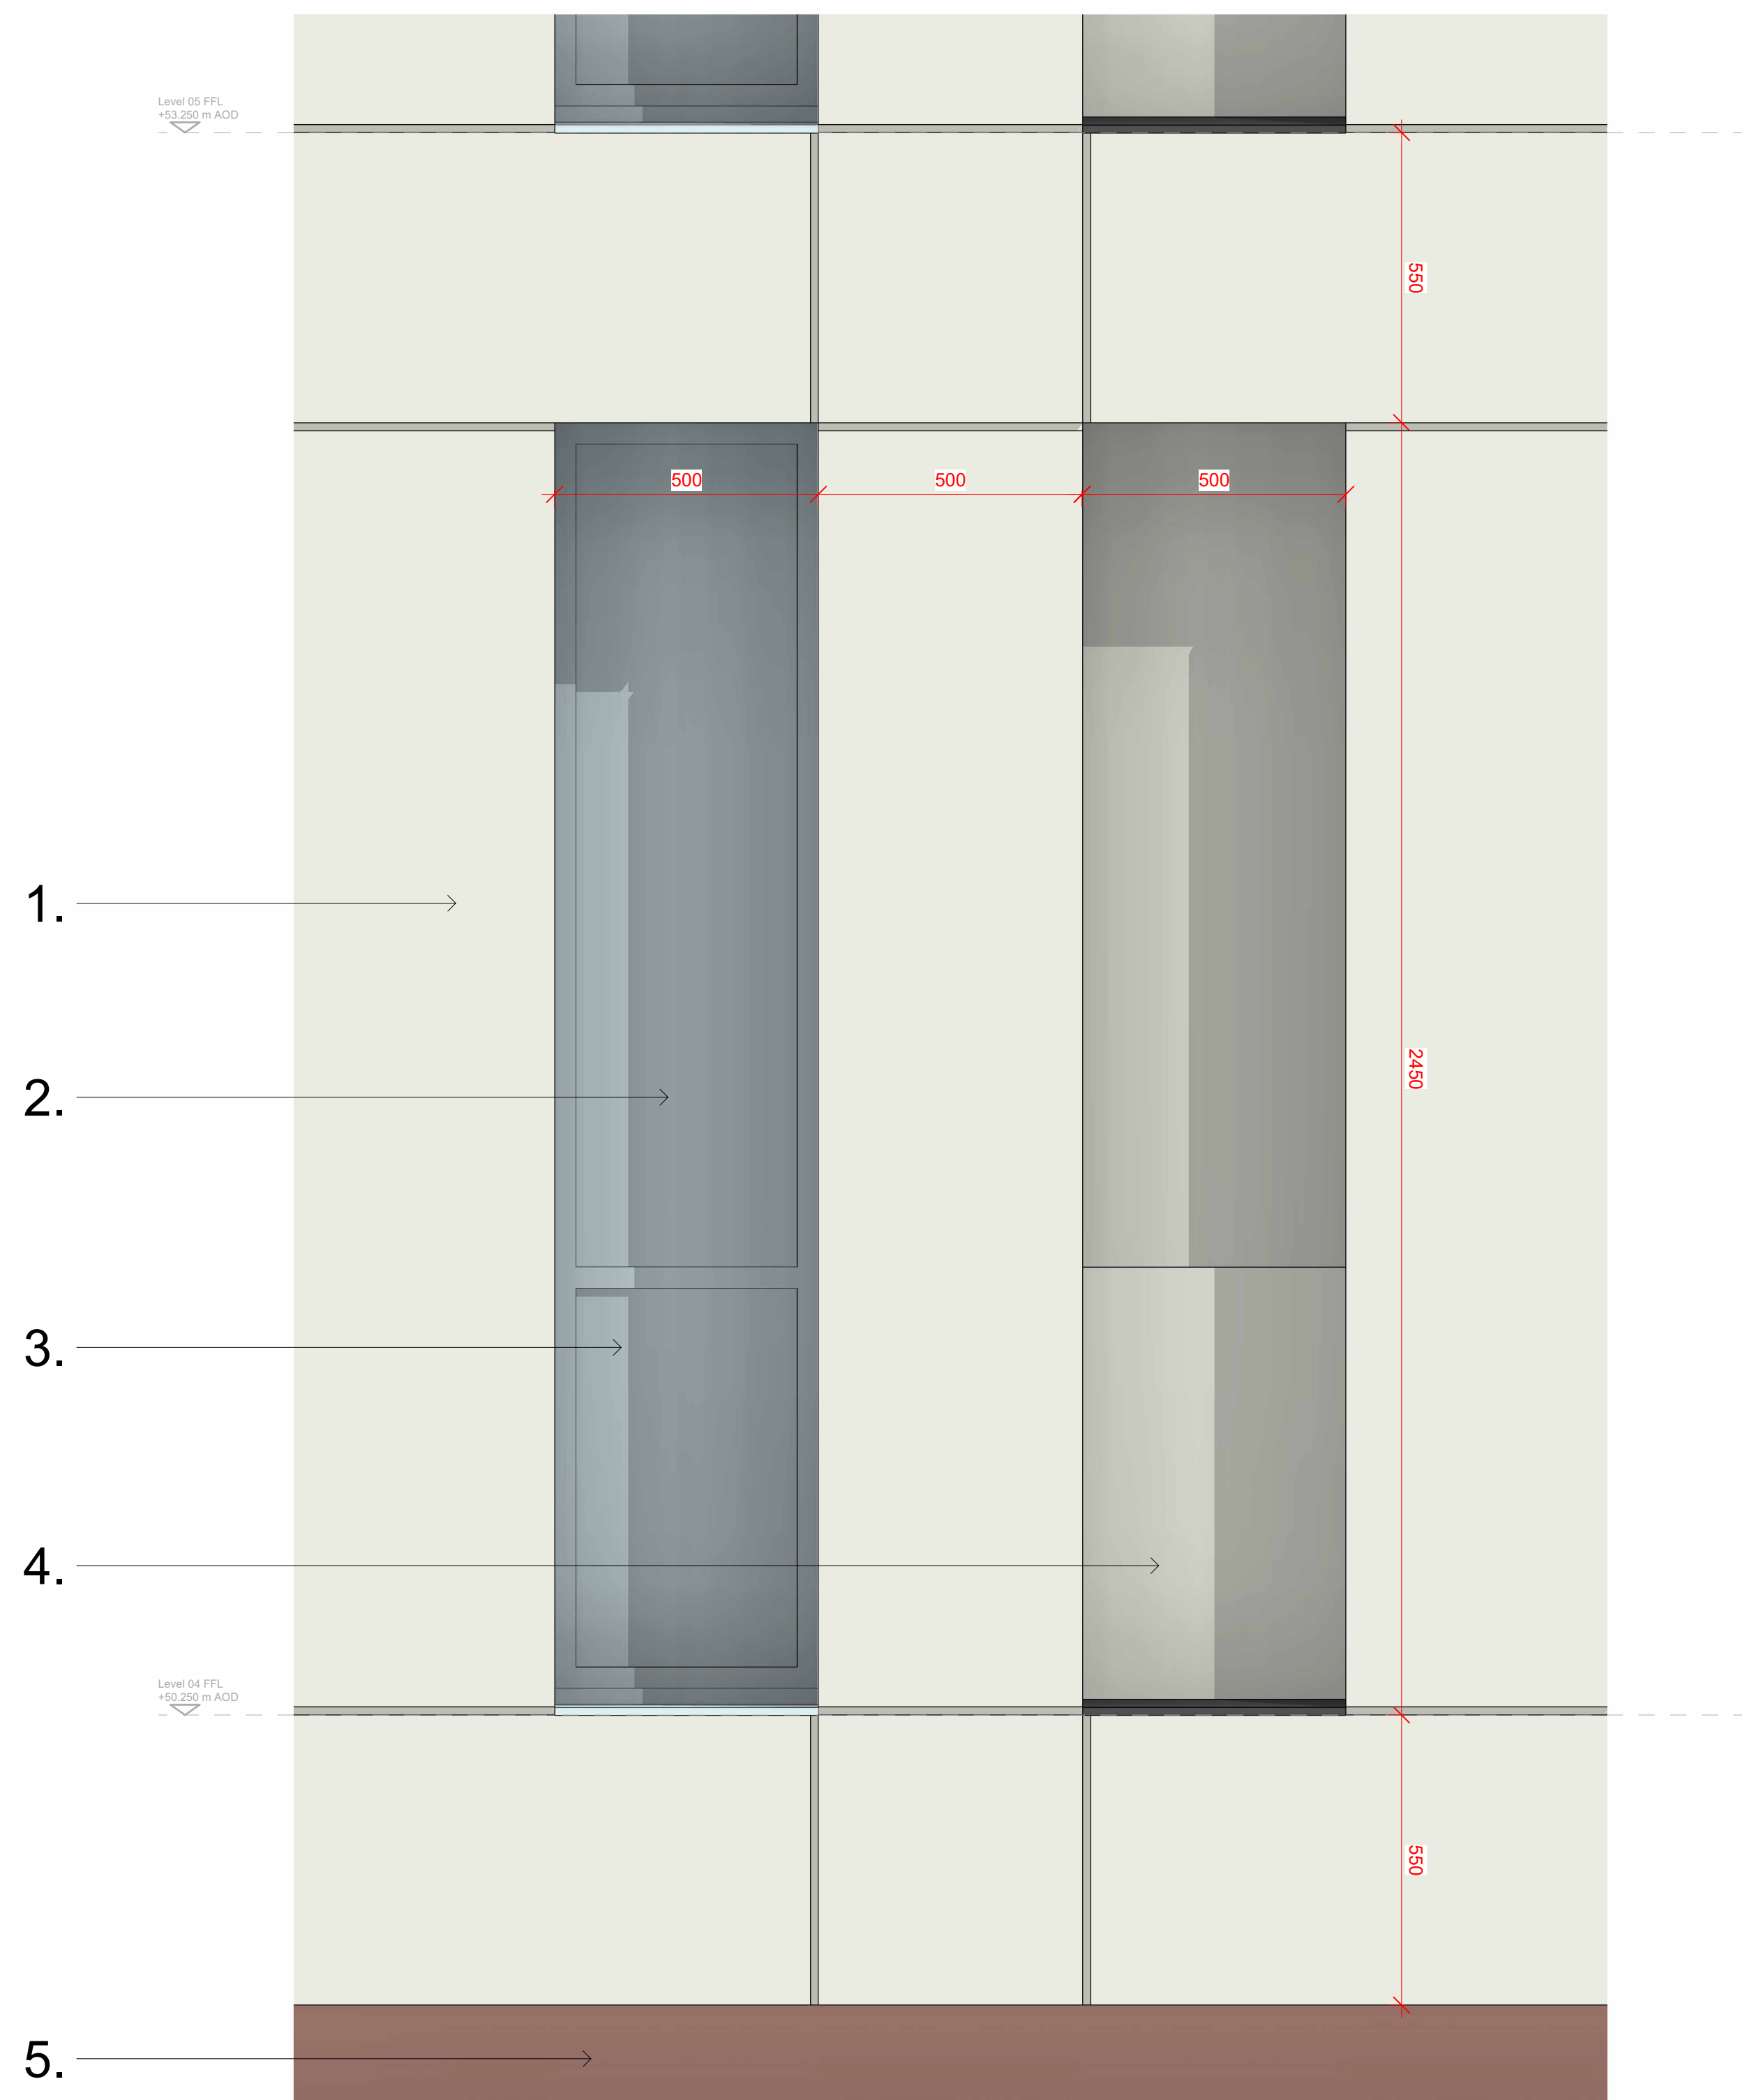


1 Facade Mock-Up 01 Elevation
1 : 10

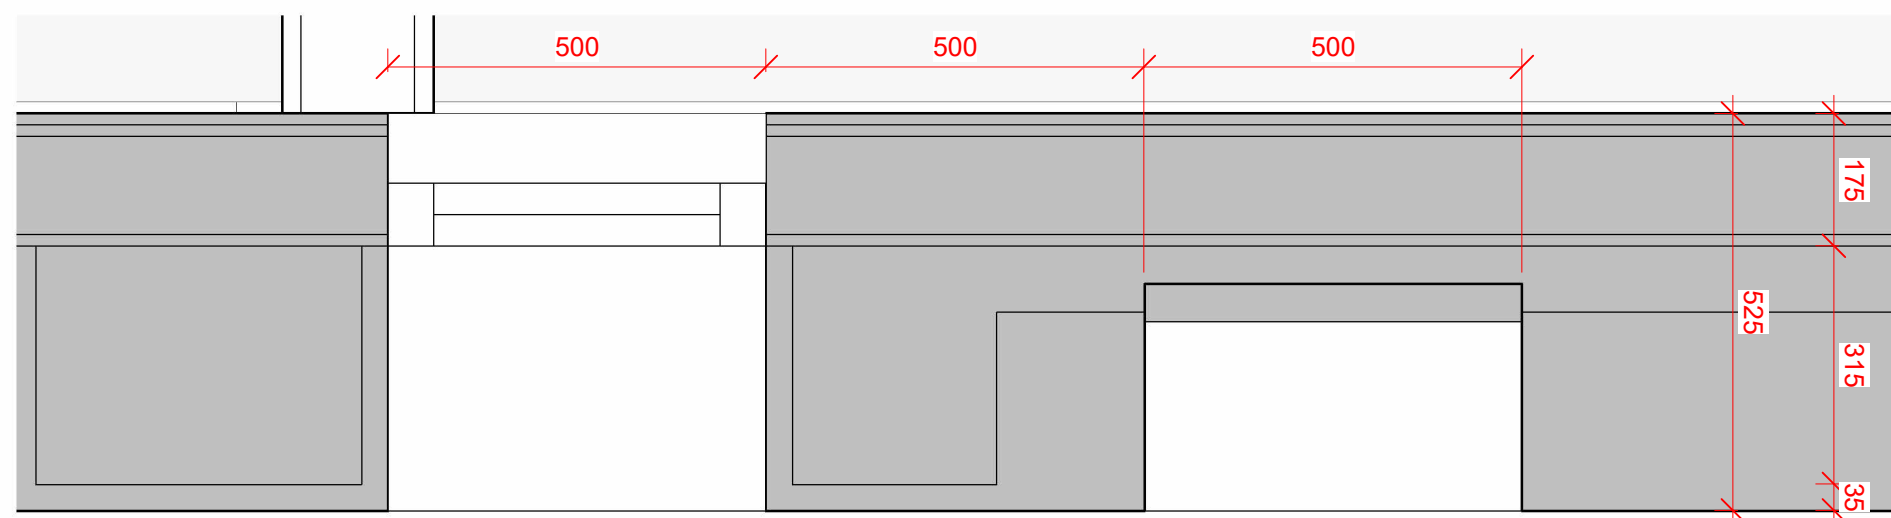

3 Facade Mock-Up 01 Plan
1 : 10

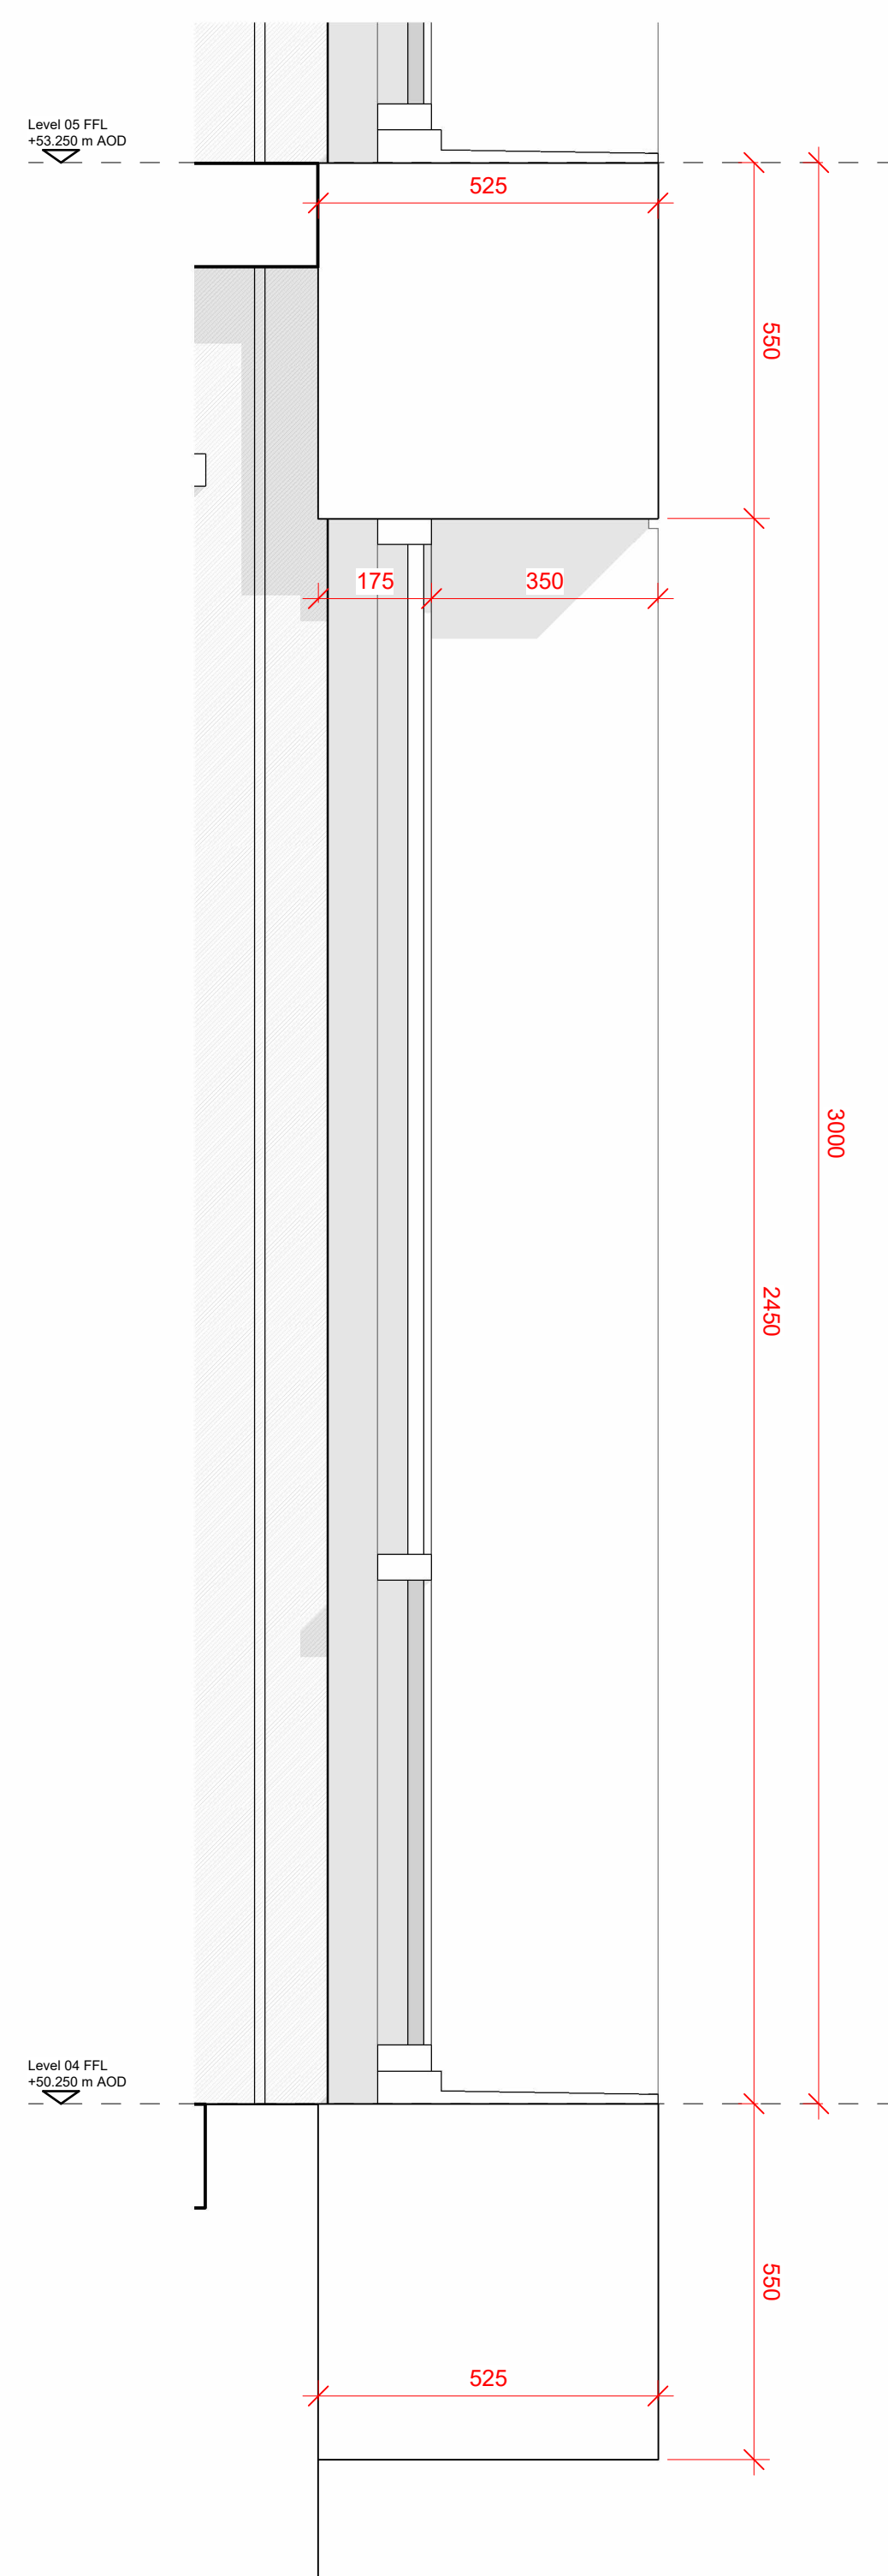

2 Facade Mock-Up Section 01
1 : 10

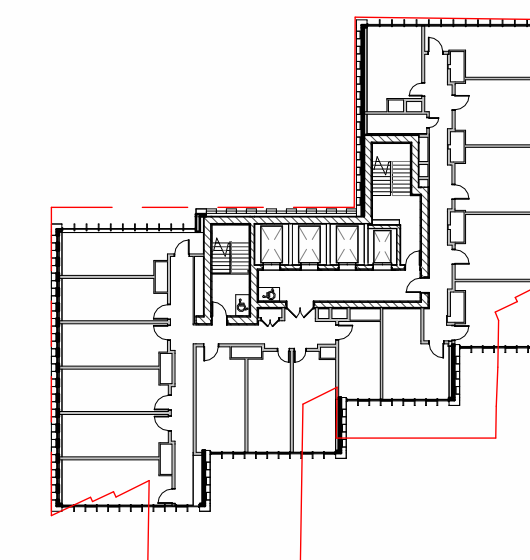

G251 Key Plan 01
1 : 500