



Corporation Street Entrance Elevation 1
1:50

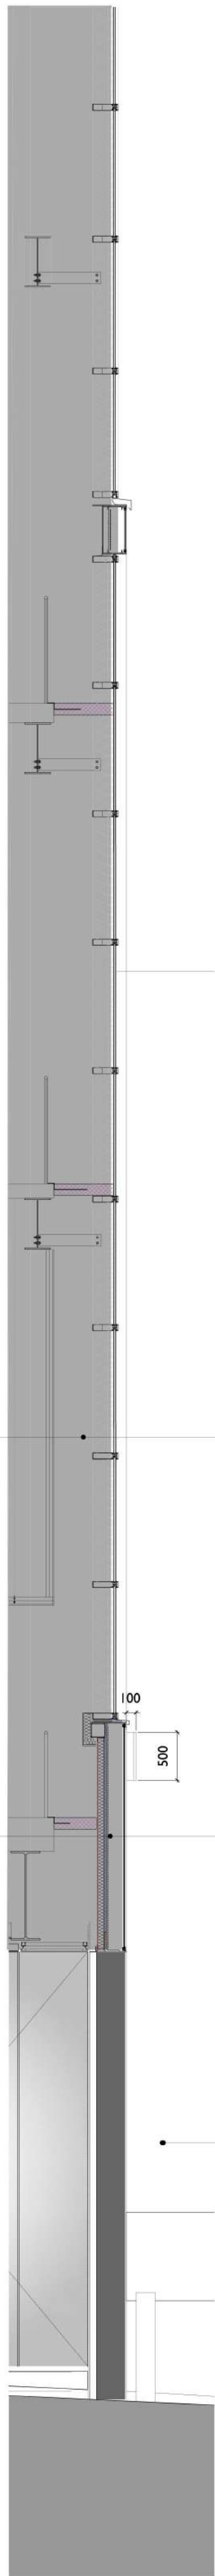


Corporation Street Section A-A
1:50

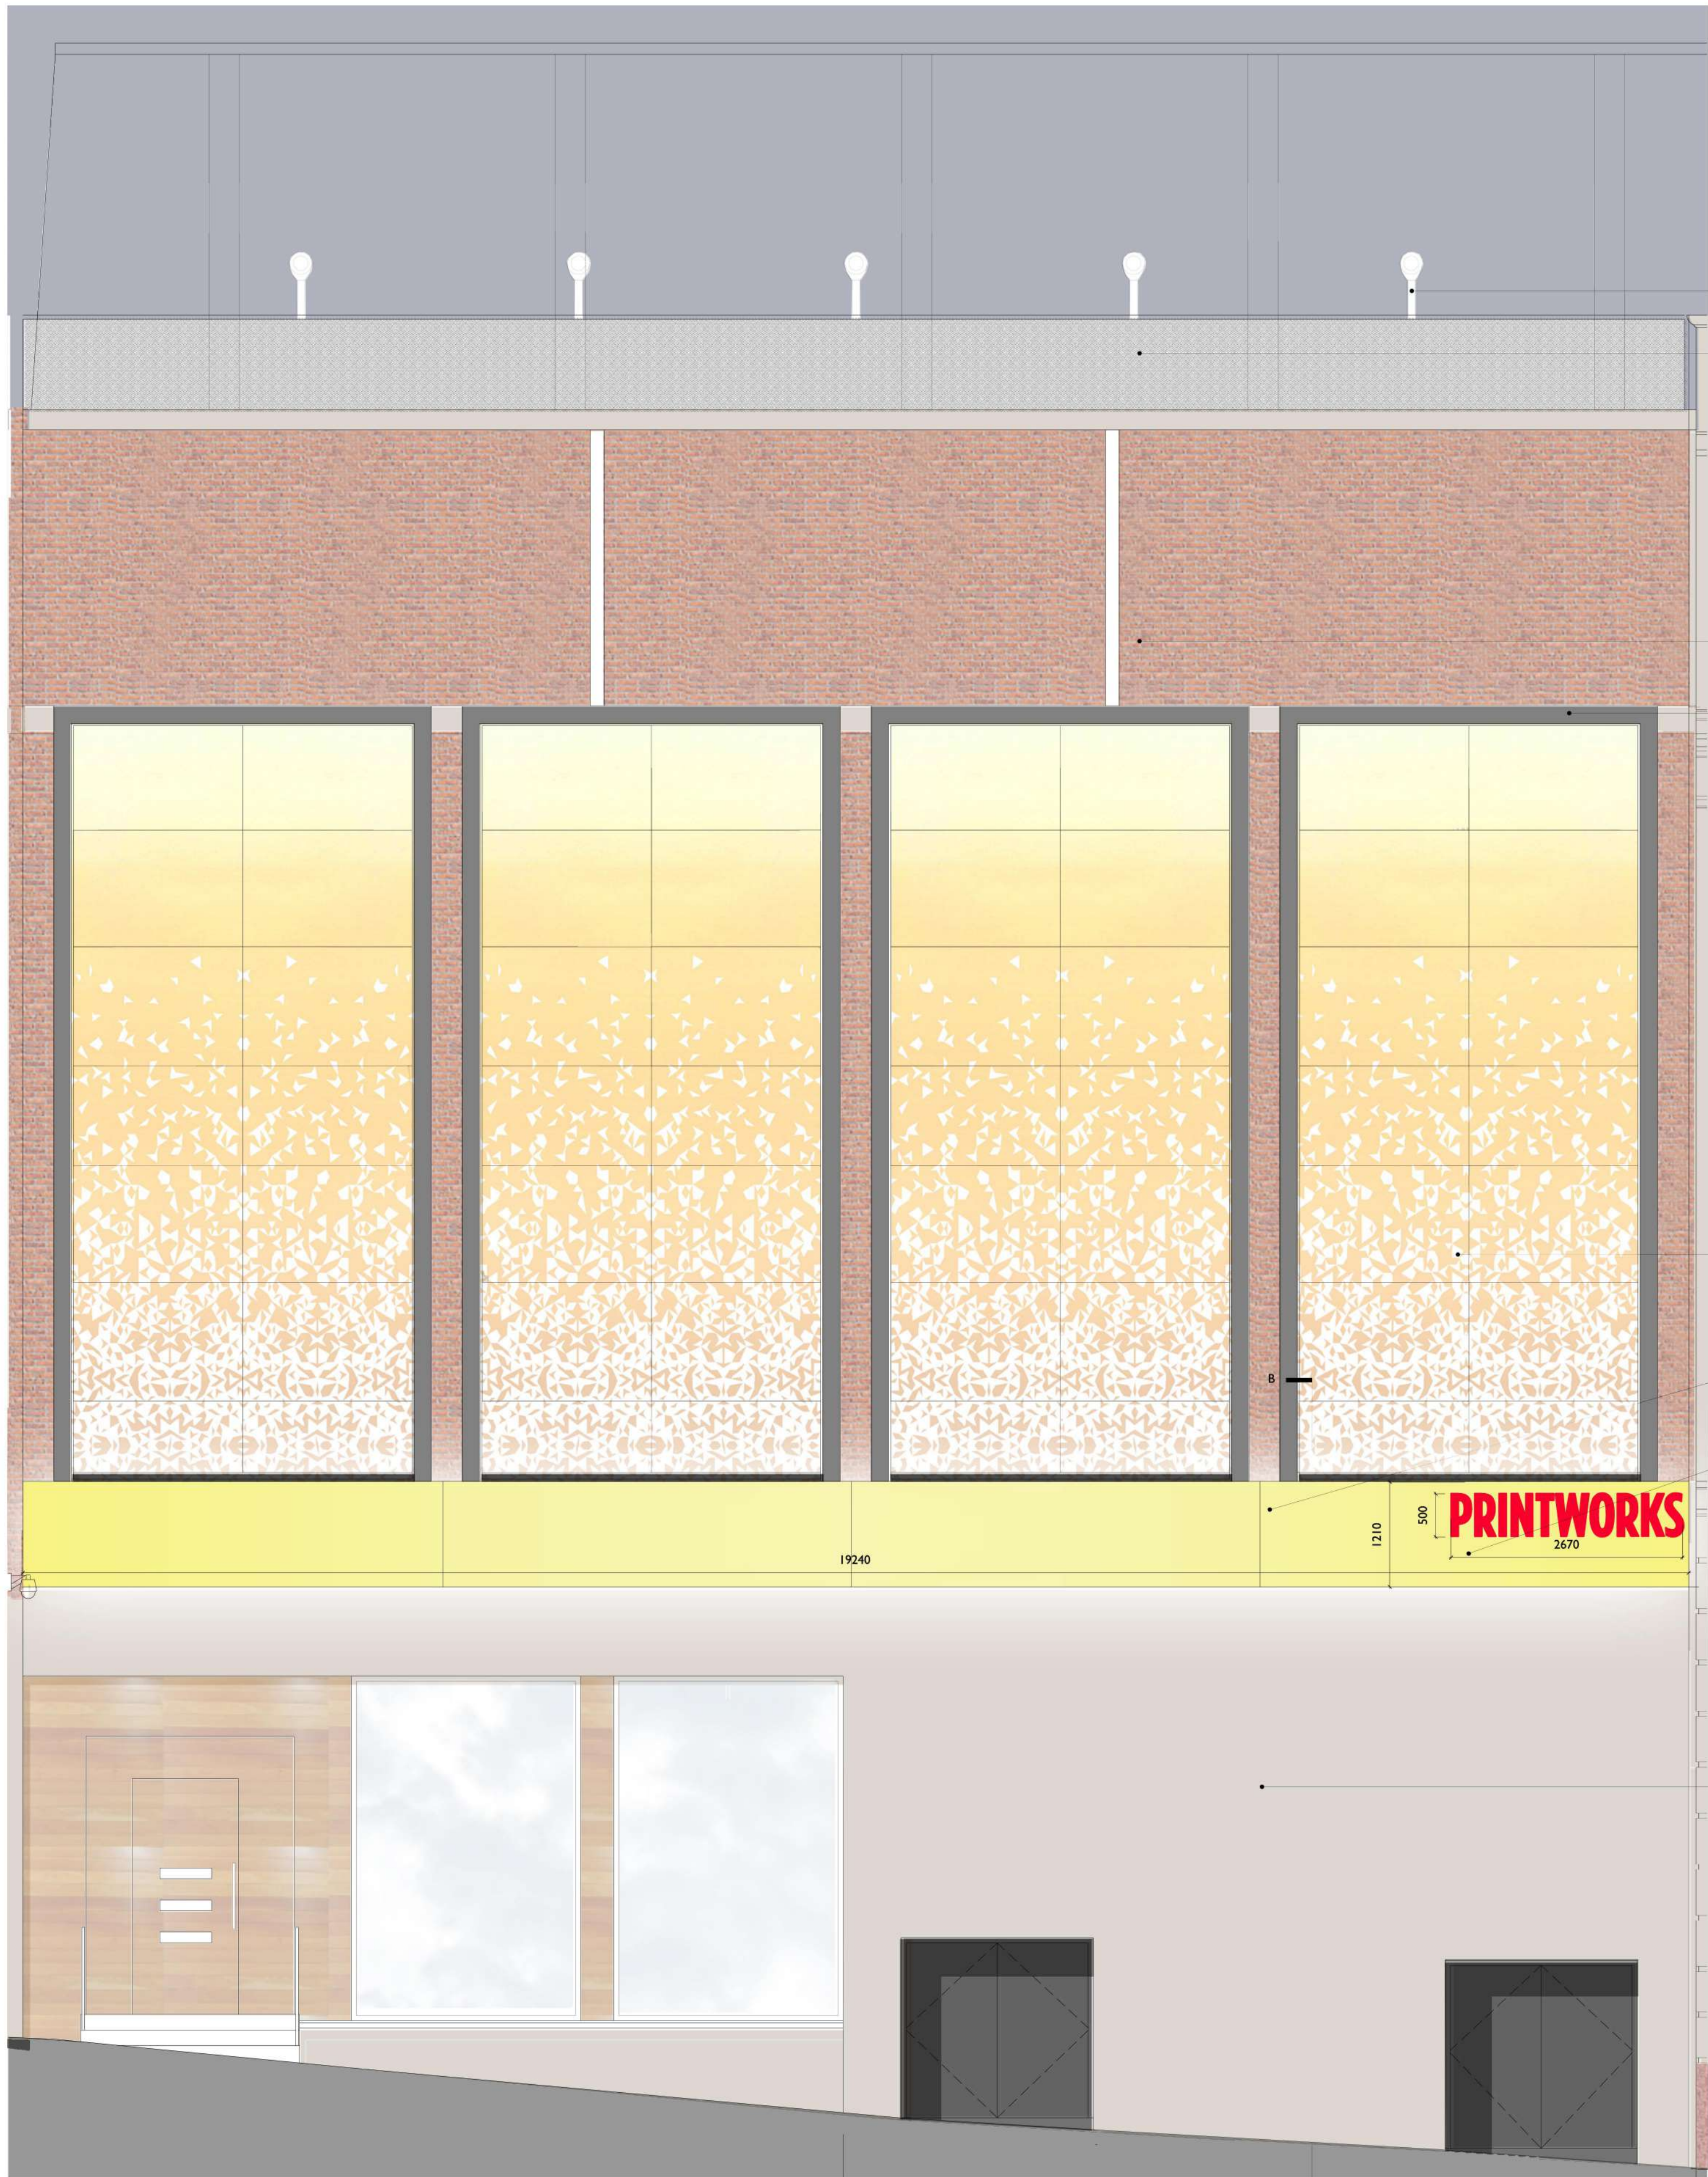

Corporation Street Entrance Part Elevation
1:50

Note -
All back lit lightboxes and illuminated signage will have less than a 450mm projection

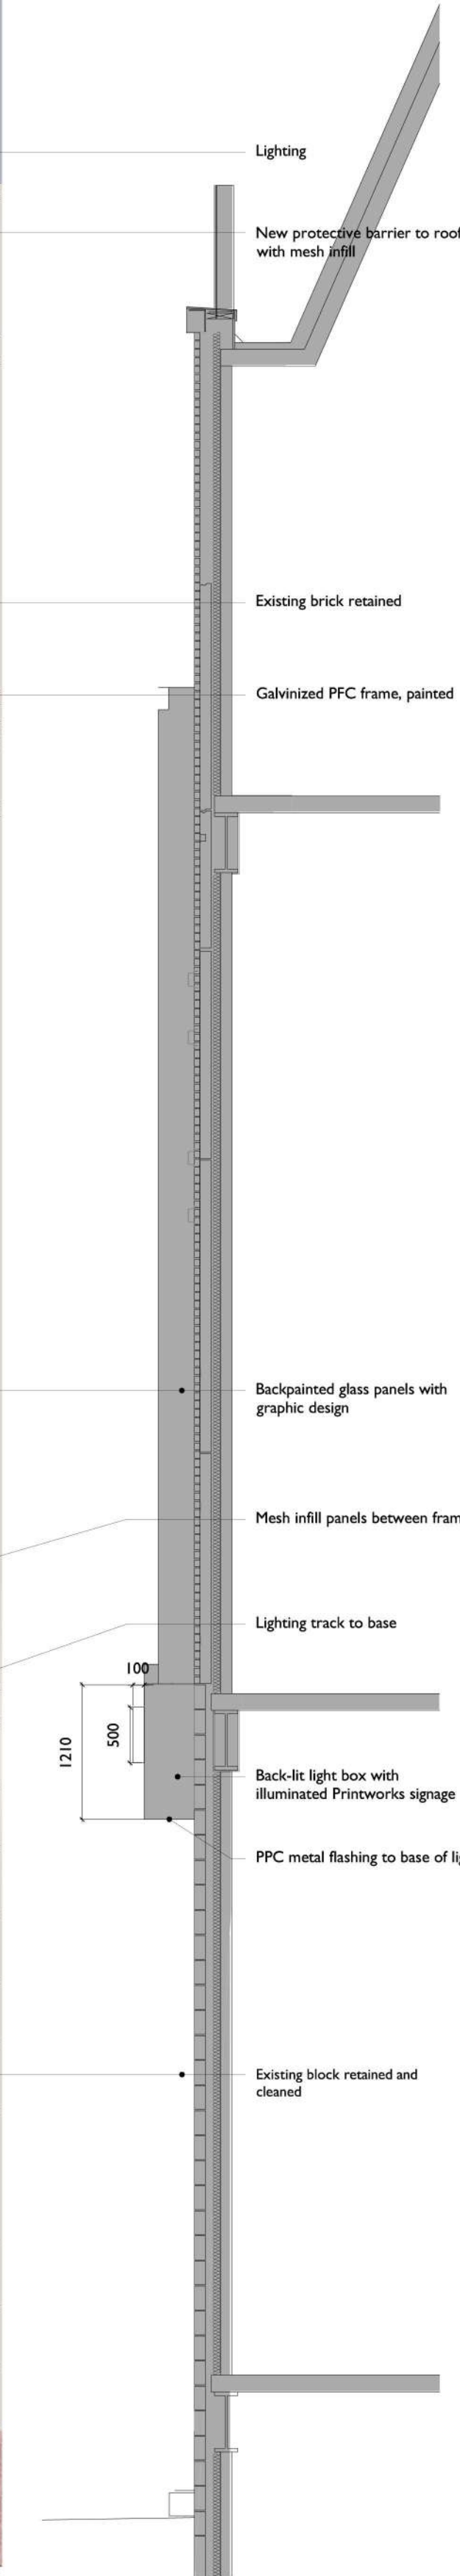

Corporation Street Section B-B
1:50

Notes

1. Do not scale off this drawing
2. Drawing to be read in conjunction with the specification and all relevant drawing information
3. Contractor to check all dimensions on site
4. Dimensions are in millimetres unless otherwise stated

Registered Office : Comprehensive Design Architects Limited
16 Moray Place EDINBURGH EH3 6DT
Registered in Scotland : SC311114

© Comprehensive Design Architects Ltd. All rights reserved

CONSTRUCTION (DESIGN AND MANAGEMENT) REGULATIONS 2015

This drawing is to be read in conjunction with CDA's Standard Hazard and Risk Assessment of architectural matters (CDM) series drawings.

Works to be carried out in accordance with the Construction Phase plan prepared by the Principal Contractor.

Note:

Drawings based on archive and limited survey information prepared by others and therefore accuracy cannot be guaranteed. Contractor to be responsible for site size dimensions prior to undertaking works and ordering materials. There has been limited co-ordination with other design team consultants in preparation of employers requirements however design development will continue during the tender period for later negotiation.


Any elements relating to curtain walling, metal cladding, back lit lightboxes, all LED elements & stretched fabric vinyl show design intent only - subject to specialist contractor's design proposals.

P6	04.01.23	GENERAL UPDATES	DO	MJ
P5	16.10.22	GENERAL UPDATES	DO	MJ
P4	02.08.22	GENERAL UPDATES	DO	MJ
P3	25.05.20	GENERAL UPDATES	DO	MJ
P2	18.12.19	NOTE ADDED	DO	MJ
Rev	Date	Description	drawn	chld

Internal job no	G1707	revision	
Proj no	PWM-CDA-01-ZZ-DR-A-PL-1036	revision	P6


Comprehensive Design Architects
16 Moray Place Edinburgh EH3 6DT
T: 0131 225 1111 www.cda-group.co.uk

client
DTZ INVESTORS

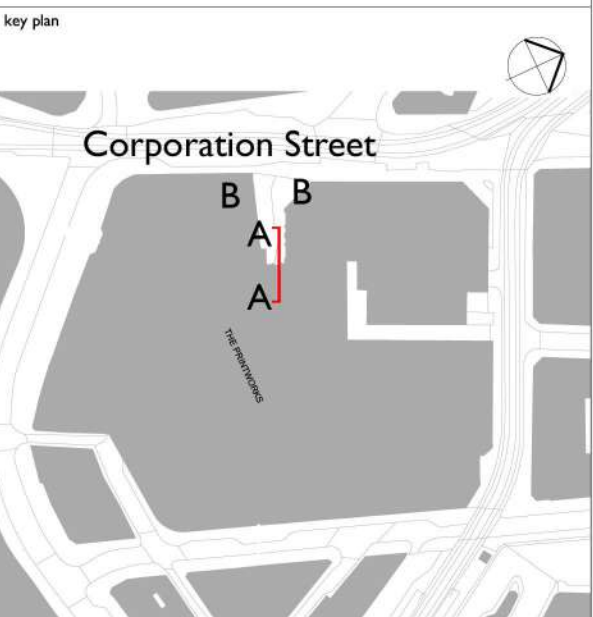

project
PRINTWORKS MANCHESTER

title
PROPOSED
CORPORATION STREET
ELEVATIONS/SECTIONS

date
04.12.19

scale
1:50@A1

drawn by
DO

checked by
MJ

status
PLANNING

Internal job no	G1707	revision	
Proj no	PWM-CDA-01-ZZ-DR-A-PL-1036	revision	P6

