
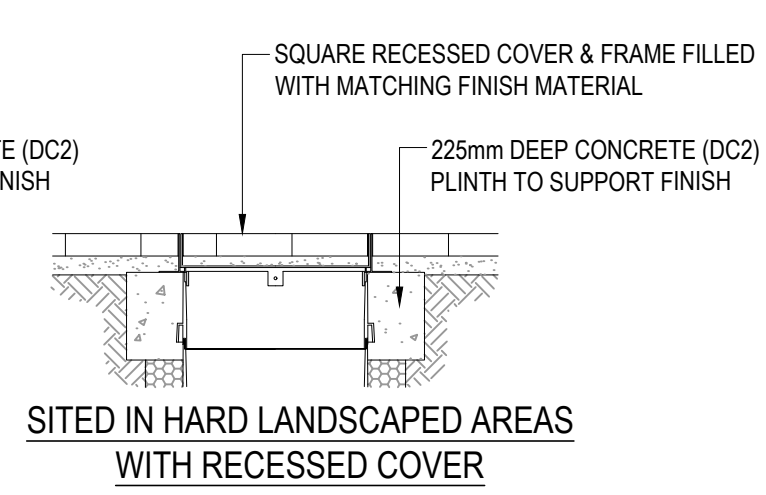
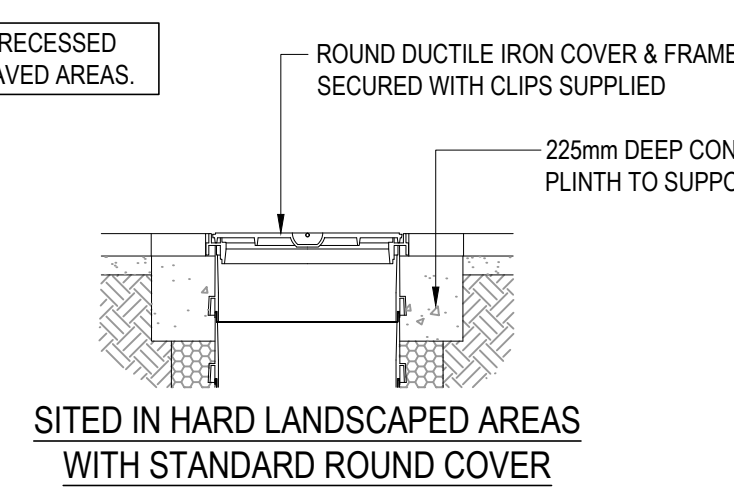
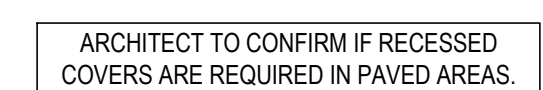
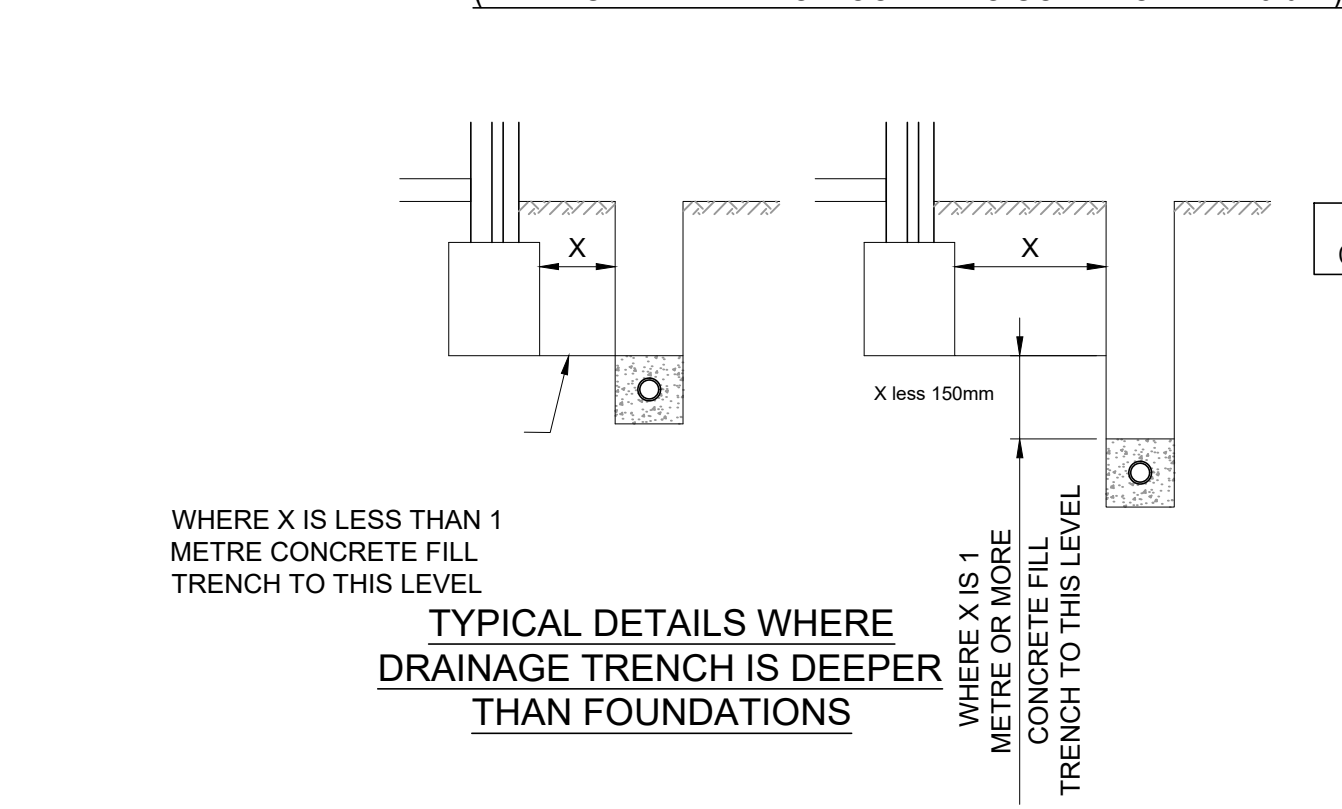
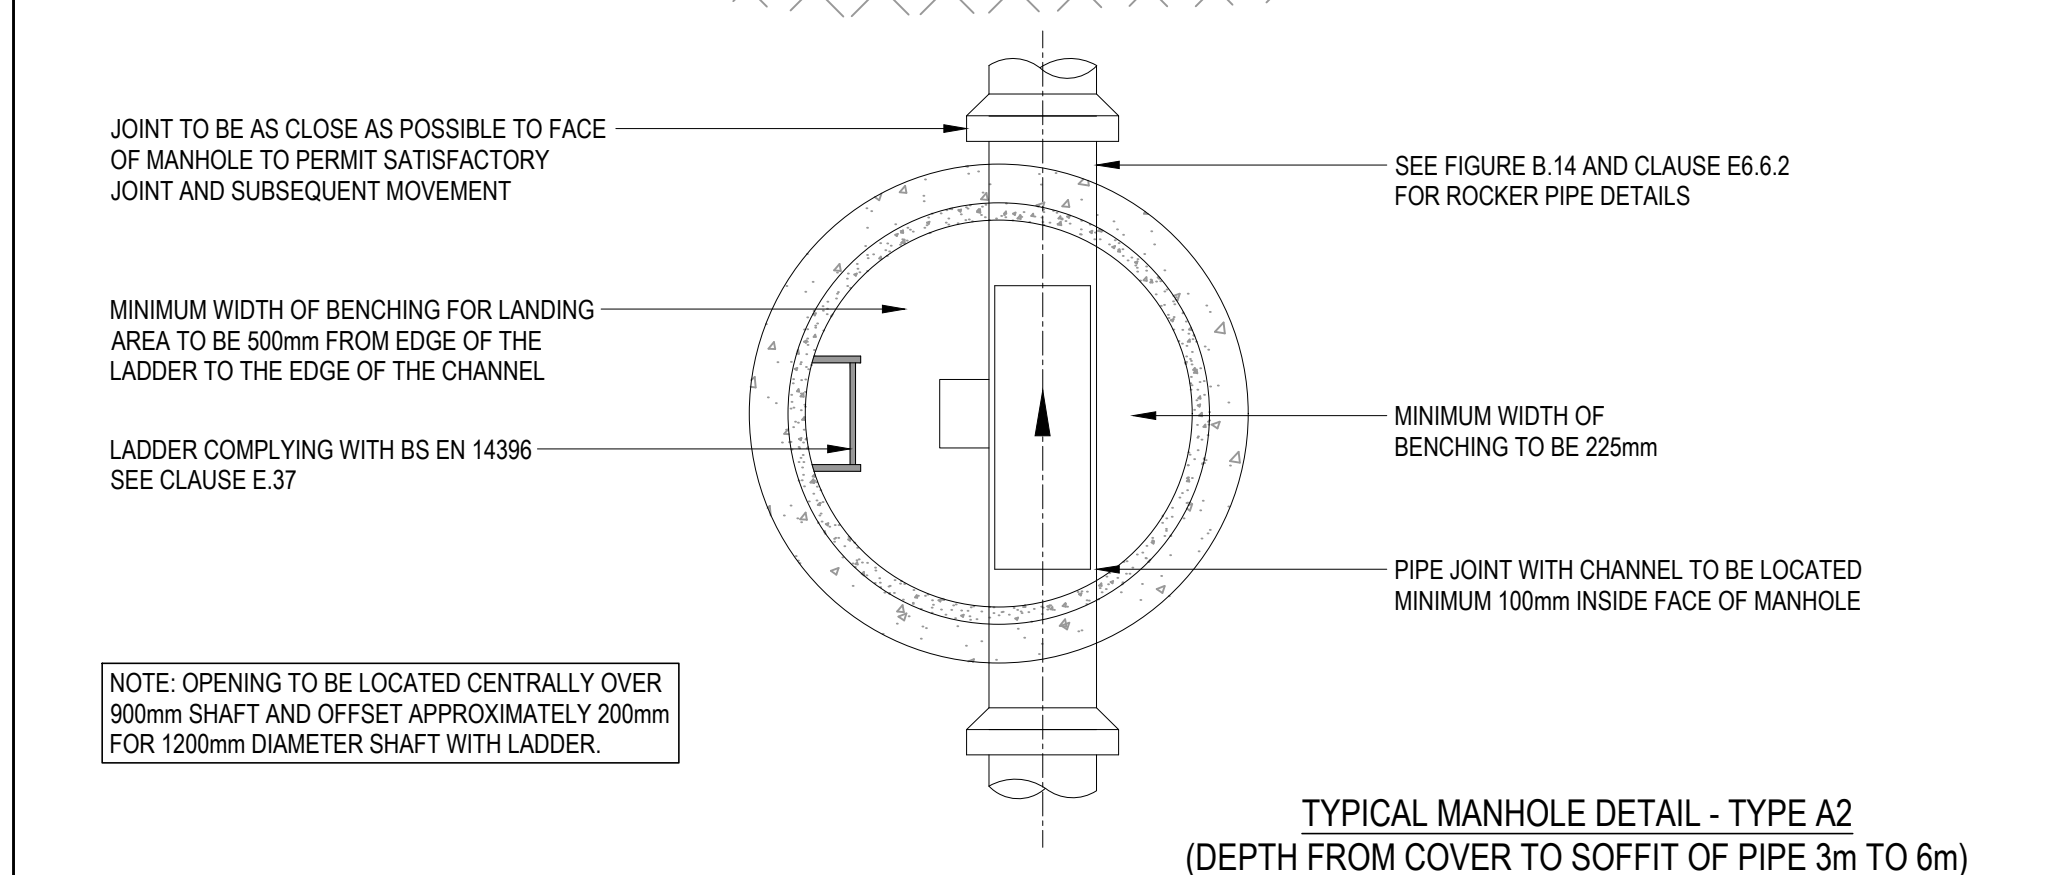
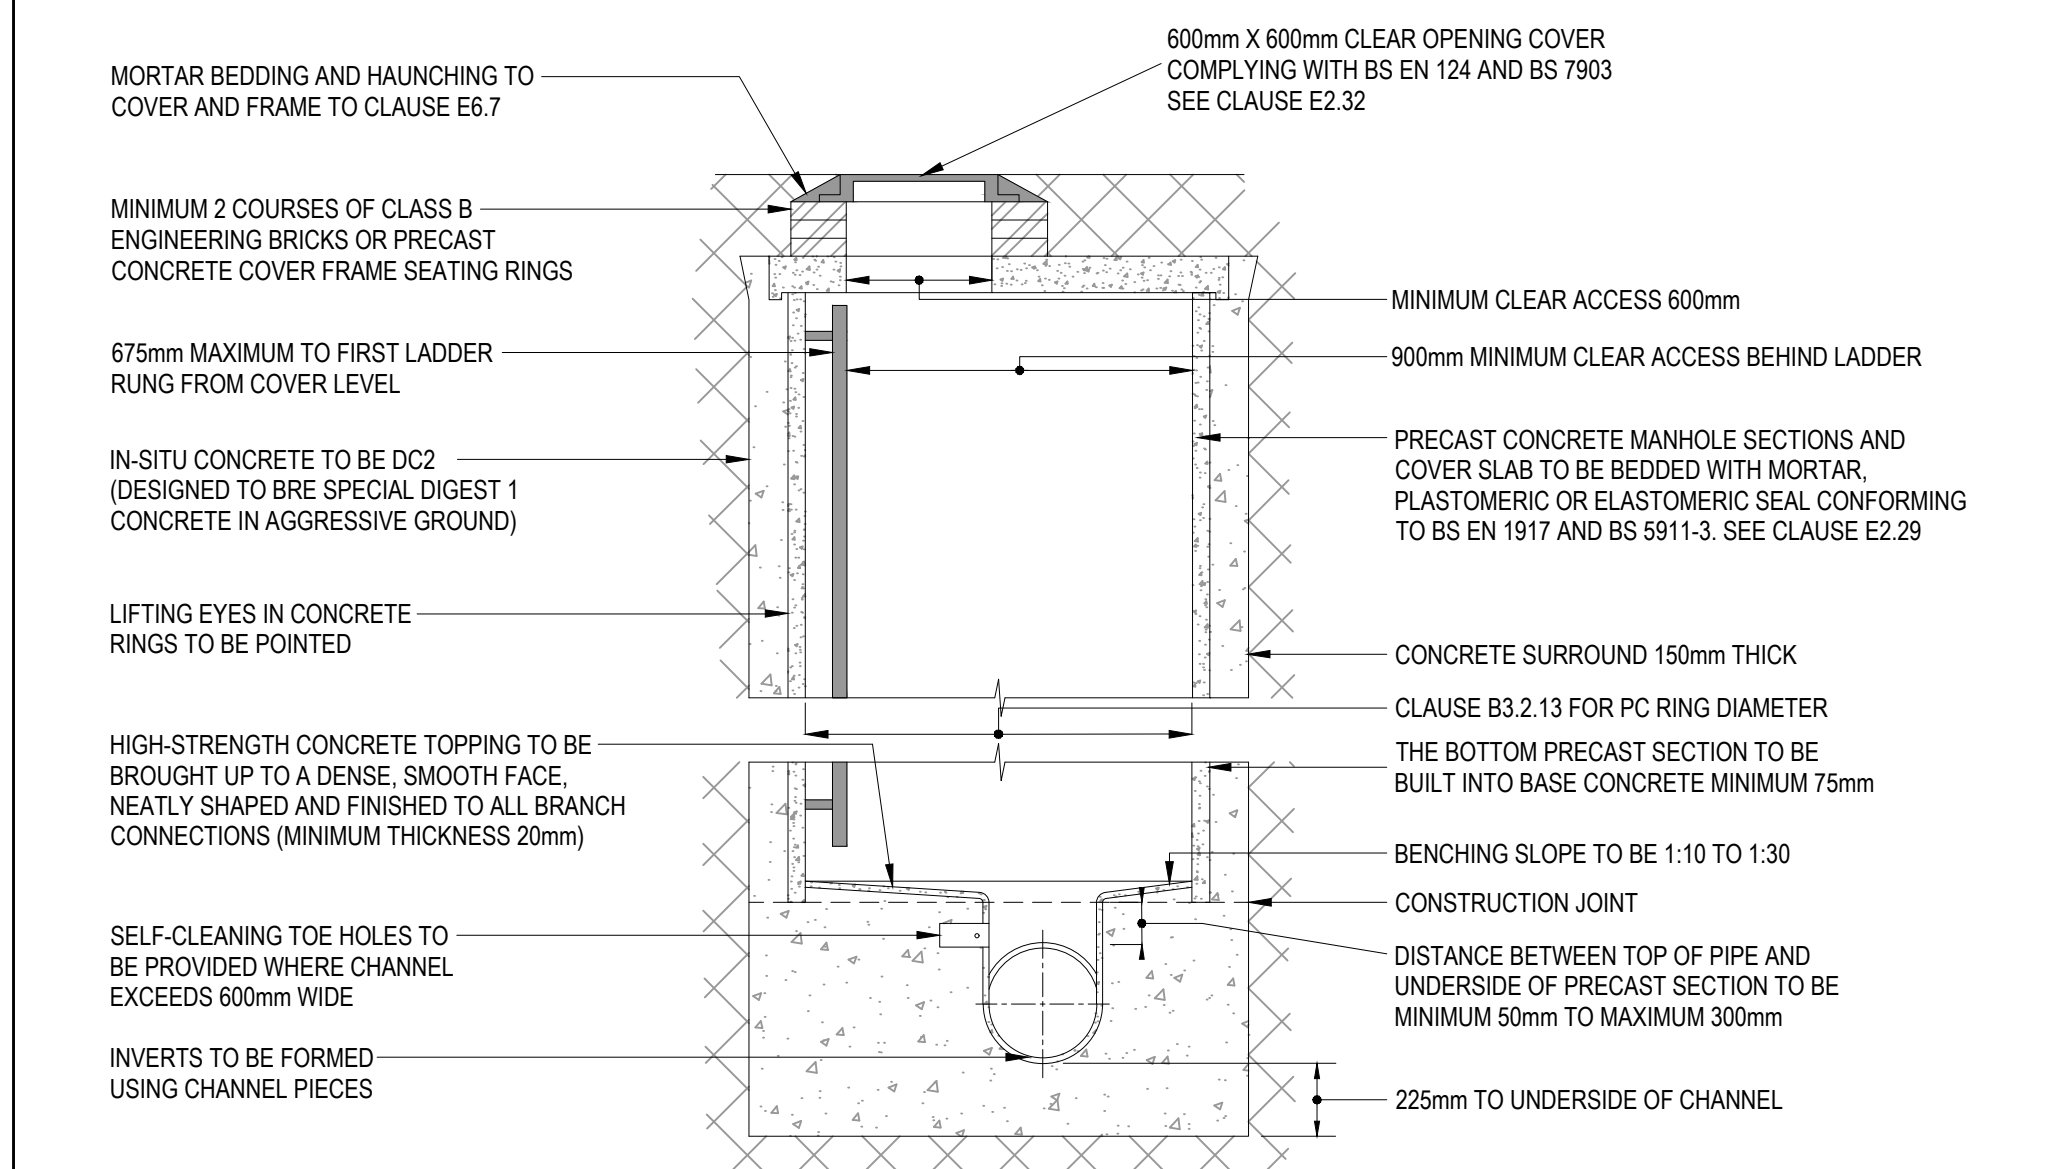
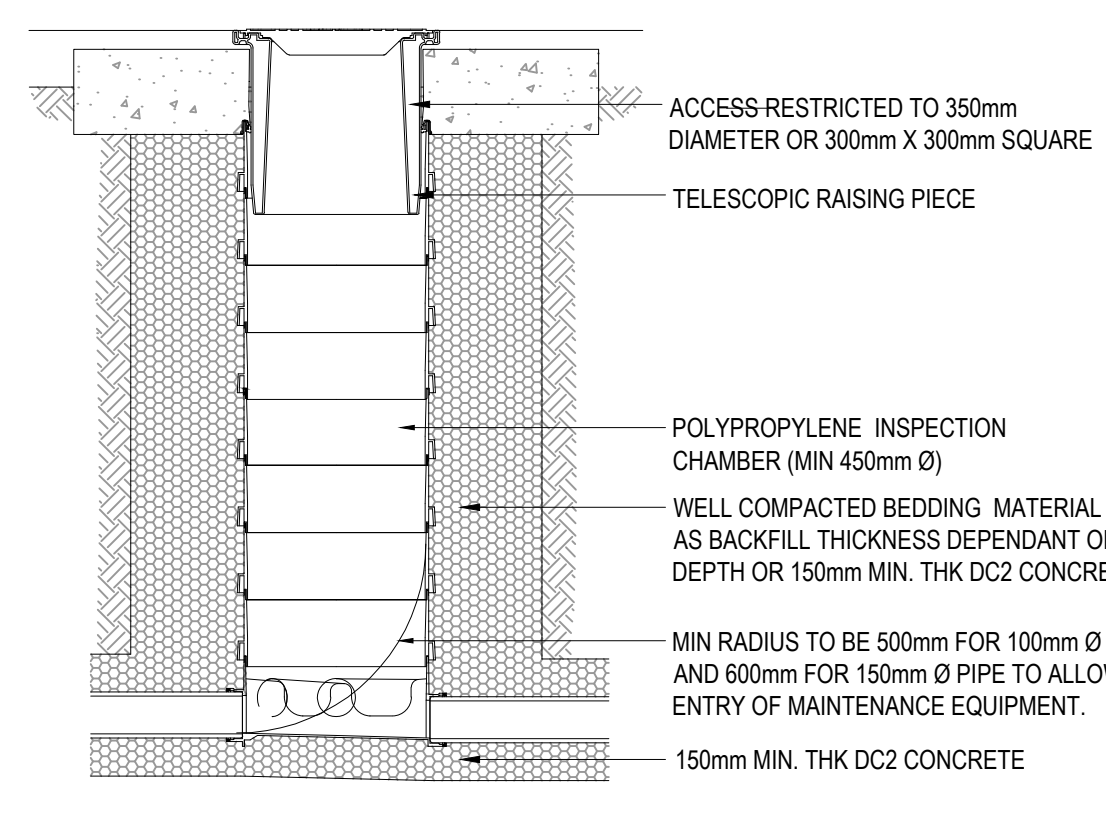
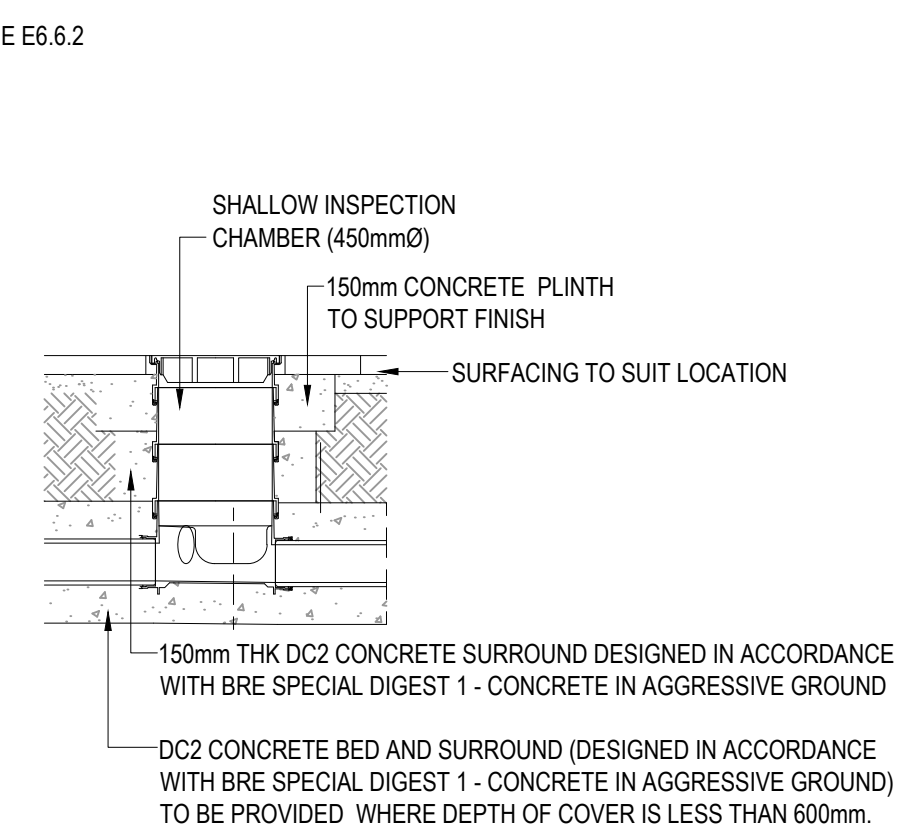
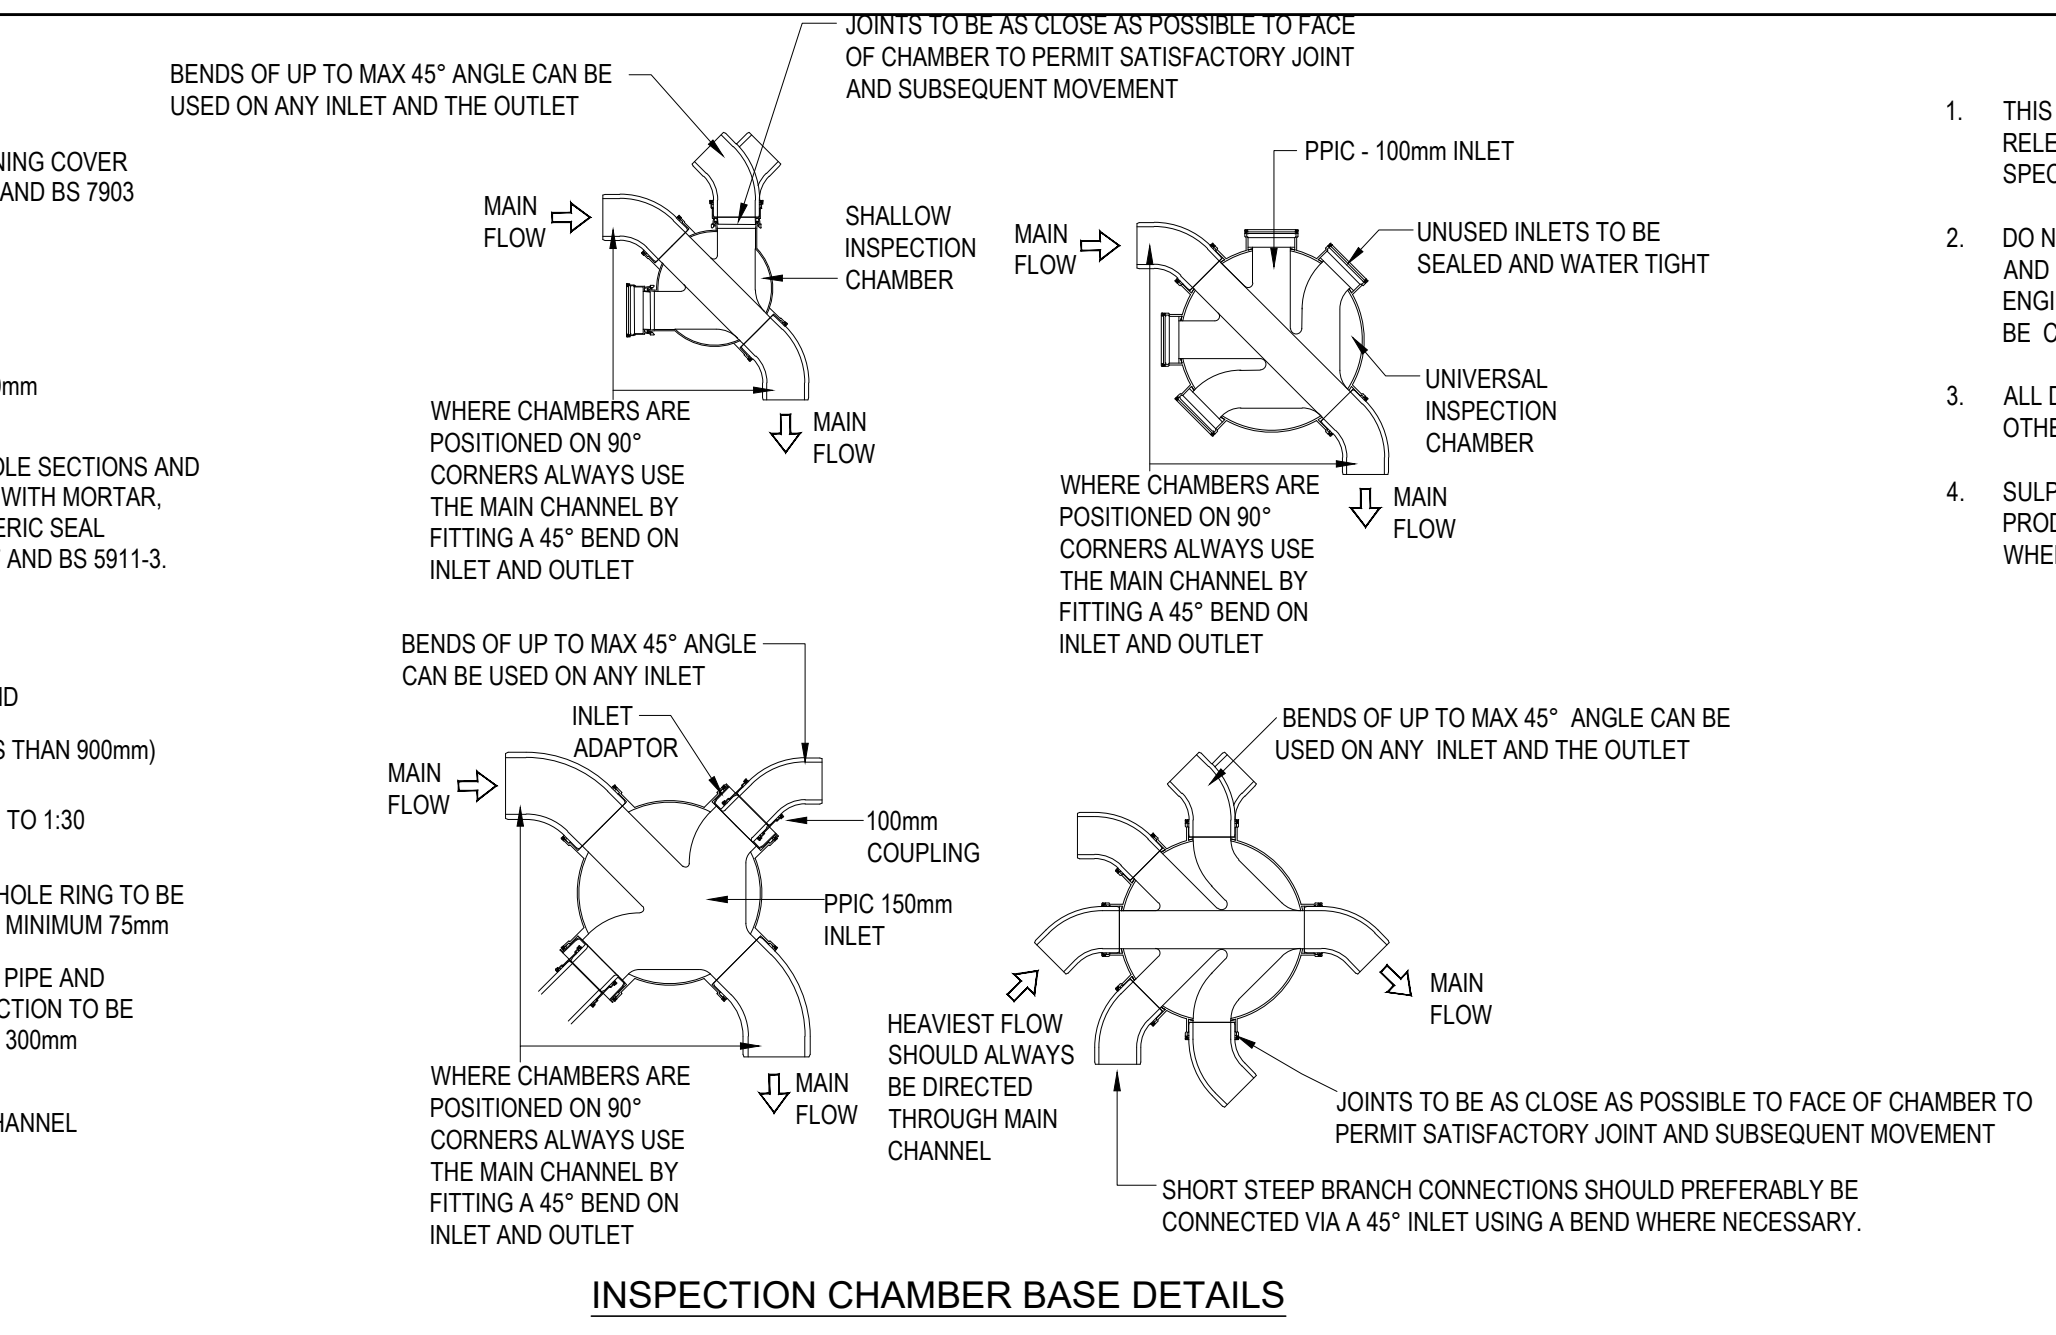
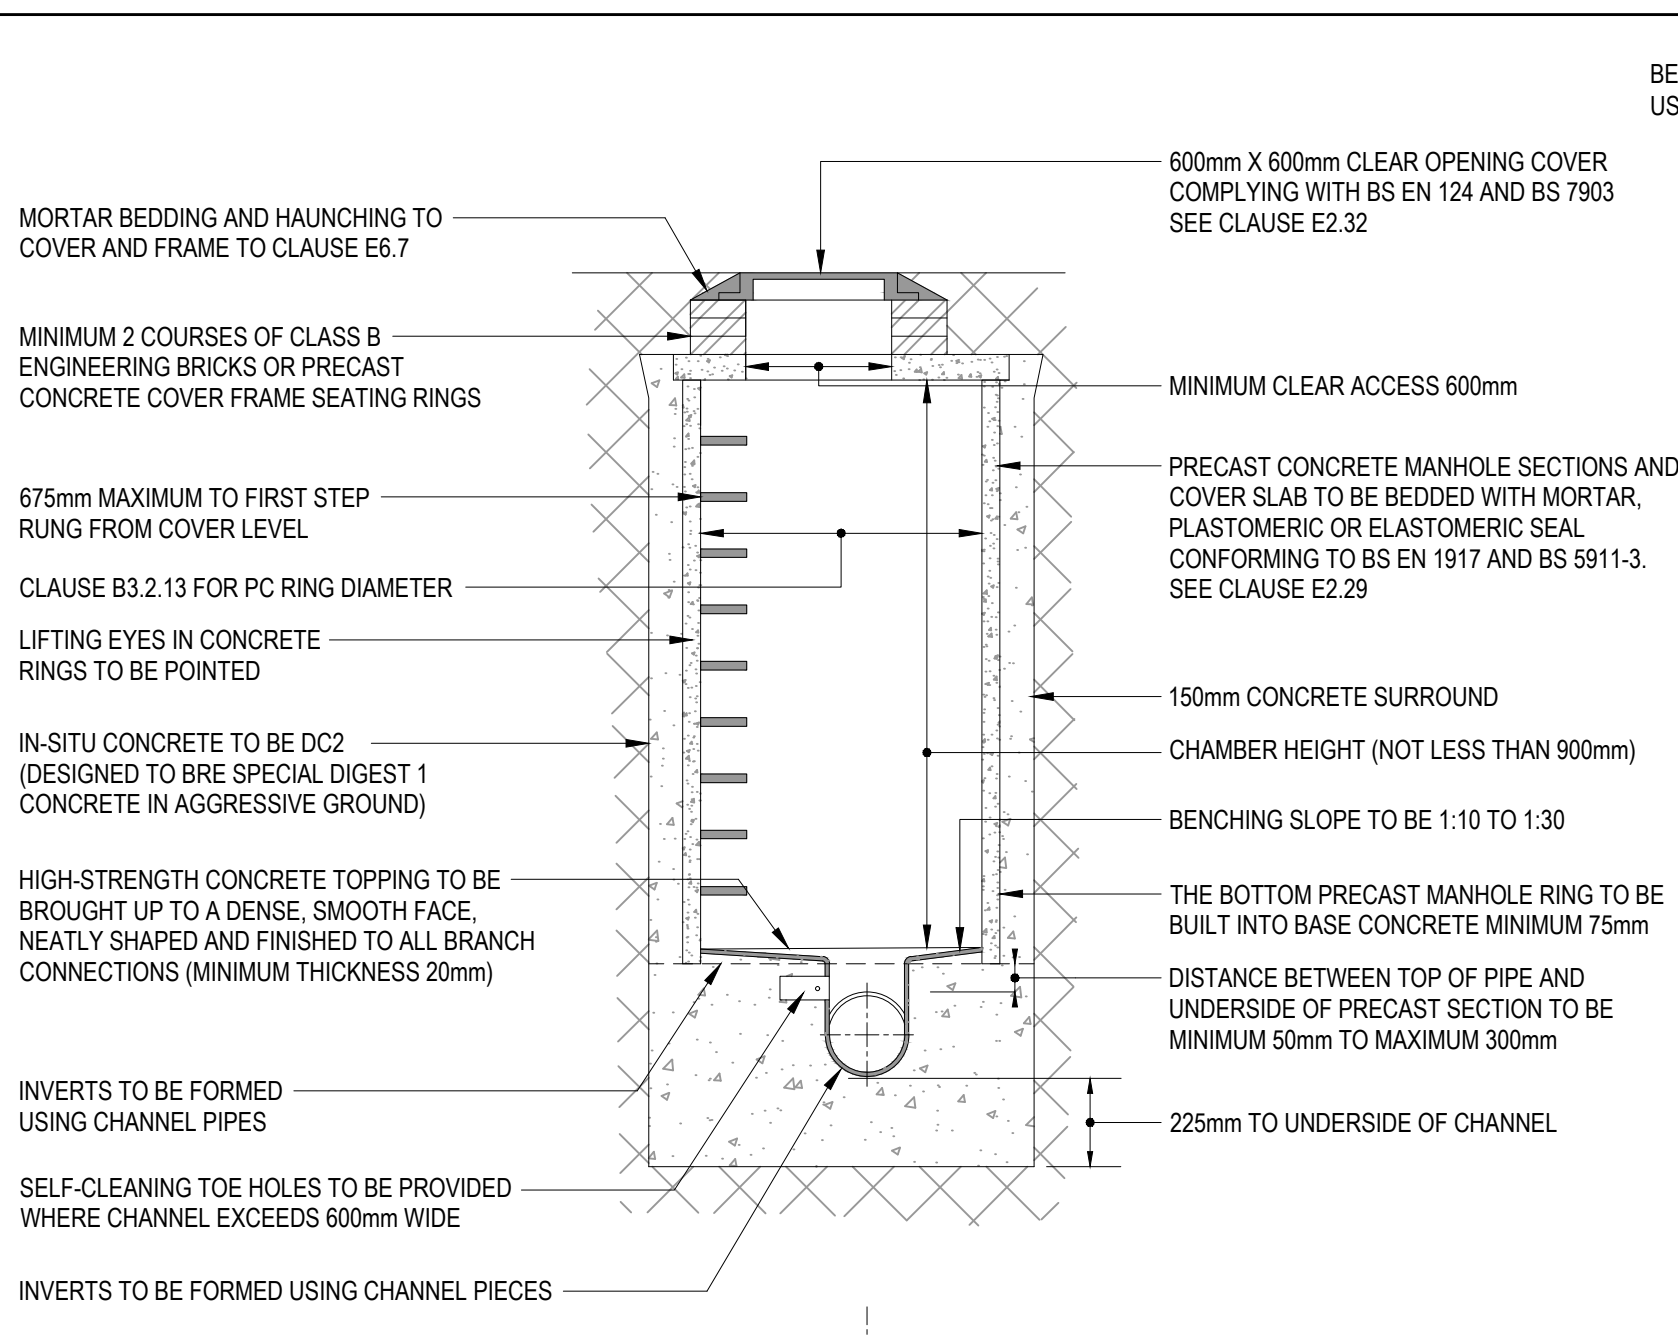


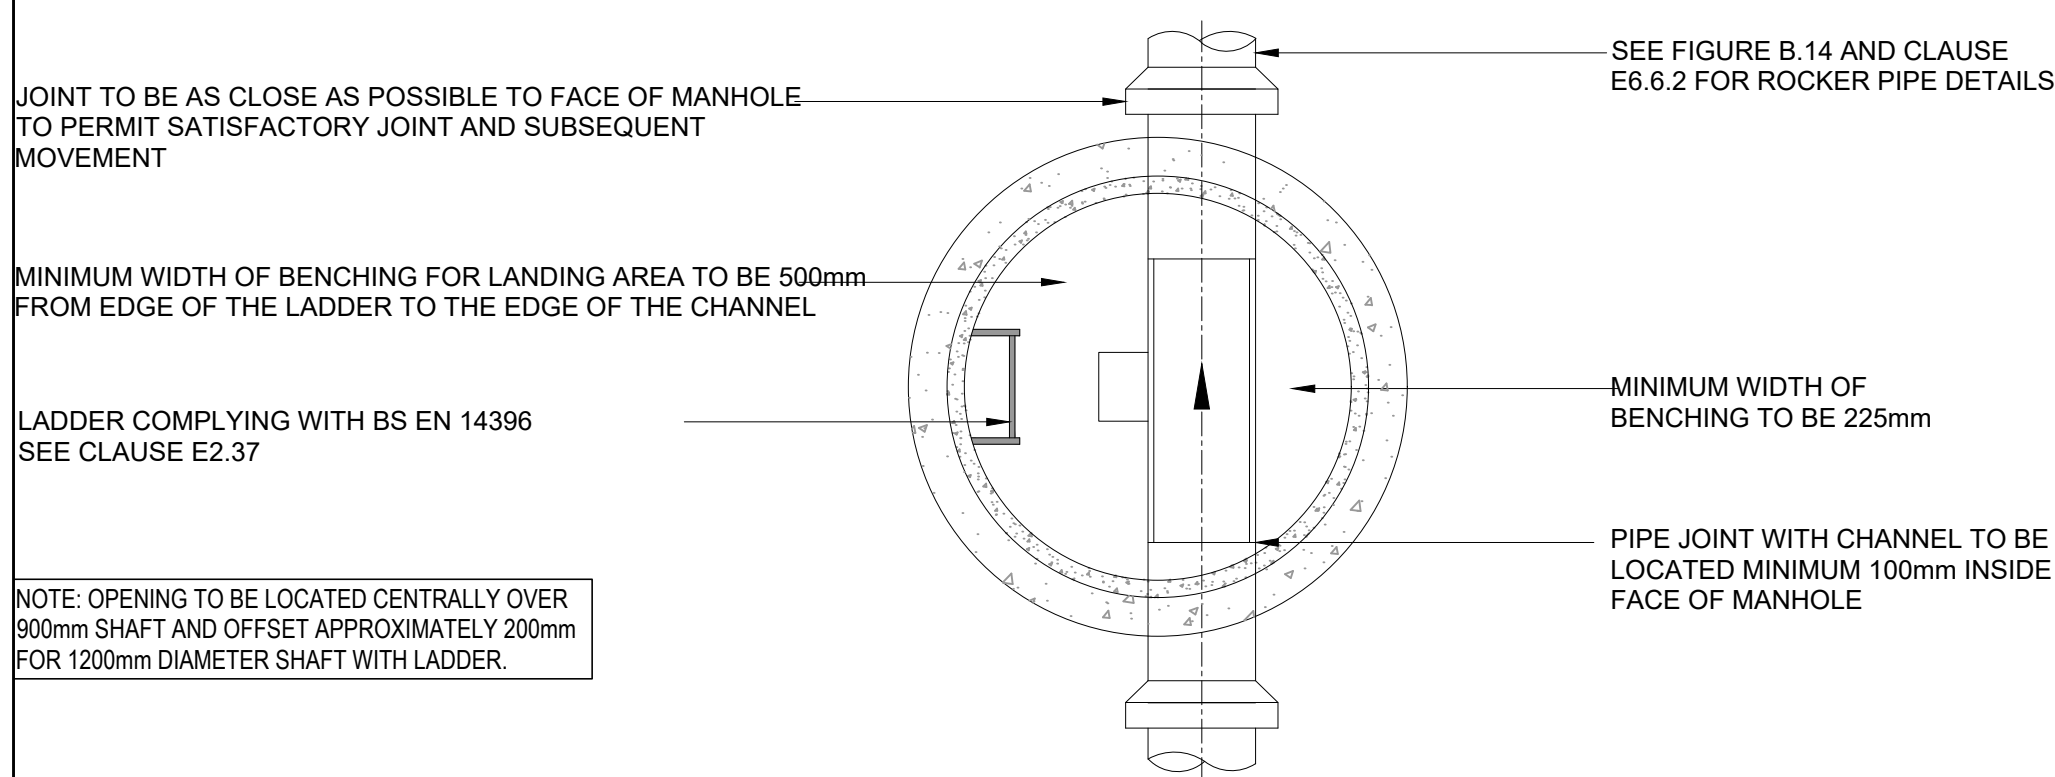

- ## GENERAL NOTES:
1. THIS DRAWING IS TO BE READ IN CONJUNCTION WITH ALL RELEVANT ARCHITECTS AND ENGINEERS DRAWINGS AND SPECIFICATIONS.
 2. DO NOT SCALE THIS DRAWING. ANY AMBIGUITIES, OMISSIONS AND ERRORS ON DRAWINGS SHALL BE BROUGHT TO THE ENGINEERS ATTENTION. IMMEDIATELY. ALL DIMENSIONS MUST BE CHECKED / VERIFIED ON SITE.
 3. ALL DIMENSIONS ARE IN MILLIMETRES UNLESS NOTED OTHERWISE.
 4. SULPHATE RESISTANT CEMENT DC2 AND PRECAST CONCRETE PRODUCTS MUST BE USED WHERE SULPHATE FUND, OR WHERE NO SULPHATES THEN C20- GEN 3

C01	ISSUED FOR CONSTRUCTION	10.11.22	CS	ATL
P02	ISSUED FOR STAGE 3	24.06.22	CS	CG
P01	ISSUED FOR TENDER	18.03.22	ATL	CG
Rev:	Description:	Date:	By:	Chkd:
 Merchant Exchange, 17-19 Whitworth Street West, Manchester, M1 5WG 0161 236 2394 manchester@curtins.com www.curtins.com Civils & Structures • Transport Planning • Environmental • Infrastructure • Geotechnical • Conservation & Heritage • Principal Designer Birmingham • Bristol • Cambridge • Cardiff • Douglas • Dublin • Edinburgh • Glasgow • Kendal • Leeds • Liverpool • London • Manchester • Nottingham				
Status:				
CONSTRUCTION				
Project:				
CIRCLE SQUARE BUILDING 3				
Drg Title:				
ENABLING WORKS DRAINAGE DETAILS SHEET 1				
Size:	Date:	Drawn By:	Designed By:	Checked By:
A1	18.03.22	ATL	ATL	CG
Scale: 1:20				
Project No:	Originator:	Zone:	Level:	Type:
Discipline:	Category:	Number:	Rev:	
CS3	- CUR	- XX	- XX	- DR
C	-	9220	-C01	