


CONSENTED

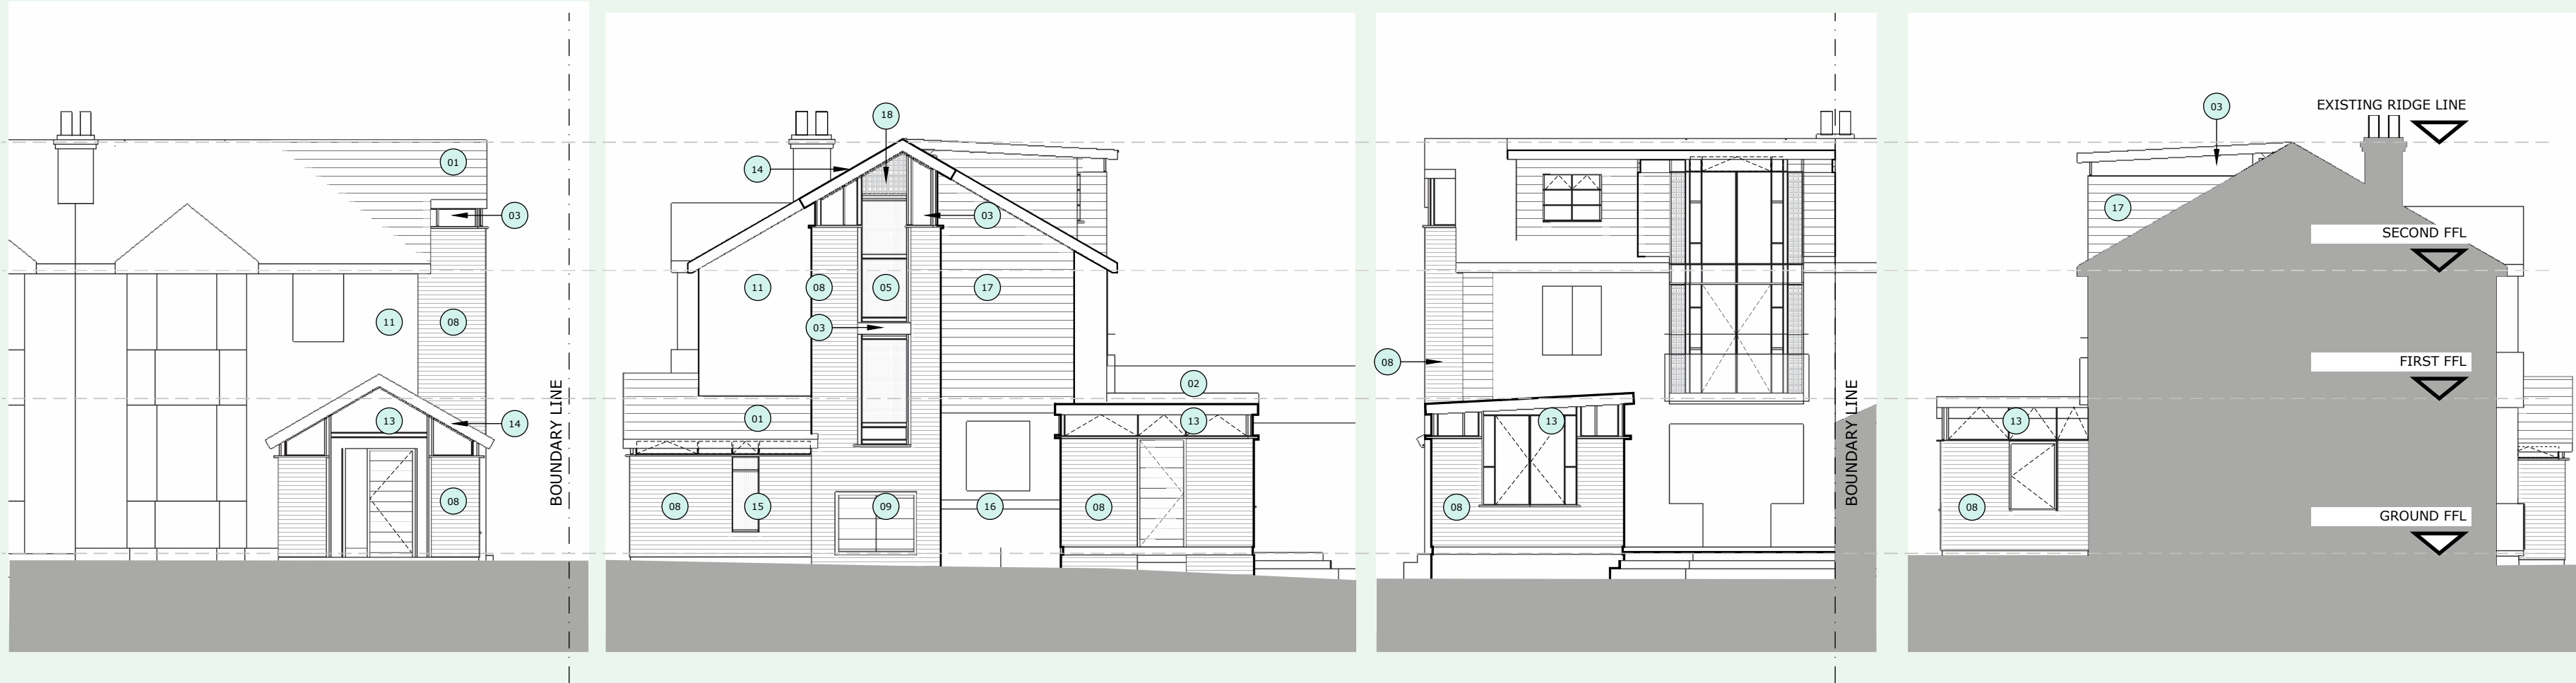

FRONT (NORTH) ELEVATION

01

SIDE (WEST) ELEVATION

02

REAR (SOUTH) ELEVATION


03

ADJOINING (EAST) ELEVATION

04

01	ROOF TILES TO MATCH EXISTING
02	GREY GRP MEMBRANE ROOF
03	ETERNIT EQUITONE OR SIMILAR PANELS GLAZED INTO FRAMED SCREEN-W-INSULATION AND P/BD BACKING
04	DOUBLE GLAZED AND FRAMED WINDOW SCREEN
05	DOUBLE GLAZED AND FRAMED WINDOW/ SCREEN WITH (OPAQUE) APPLIED VINYL PATTERN
06	DOUBLE GLAZED AND FRAMED WINDOW SCREEN WITH INWARD OPENING CASEMENTS/ CLERESTORY LIGHTS
07	DOUBLE GLAZED WINDOW
08	FACE BRICK AND (LIME) MORTAR TO MATCH EXISTING
09	LOCKABLE DOORS TO BIKE STORE
10	CONCRETE STEPS
11	ALLOW 25% RE-POINTING IN LIME MORTAR TO MATCH EXISTING
12	GLASS AND PAINTED MS BALUSTRADE AS JULIETTE BALCONY
13	GLAZED AND FRAMED SCREEN INCLUDING DOOR AND CLERESTORY LIGHTS
14	PAINTED TIMBER BARGEBOARD
15	DOUBLE GLAZED WINDOW (OPAQUE)
16	LEAN-TO FOR BIKES
17	LIGHT COMPOSITE TIMBER SIDING
18	PERFORATED GREY METAL SCREEN WITH VENTILATION DOOR

AMENDED

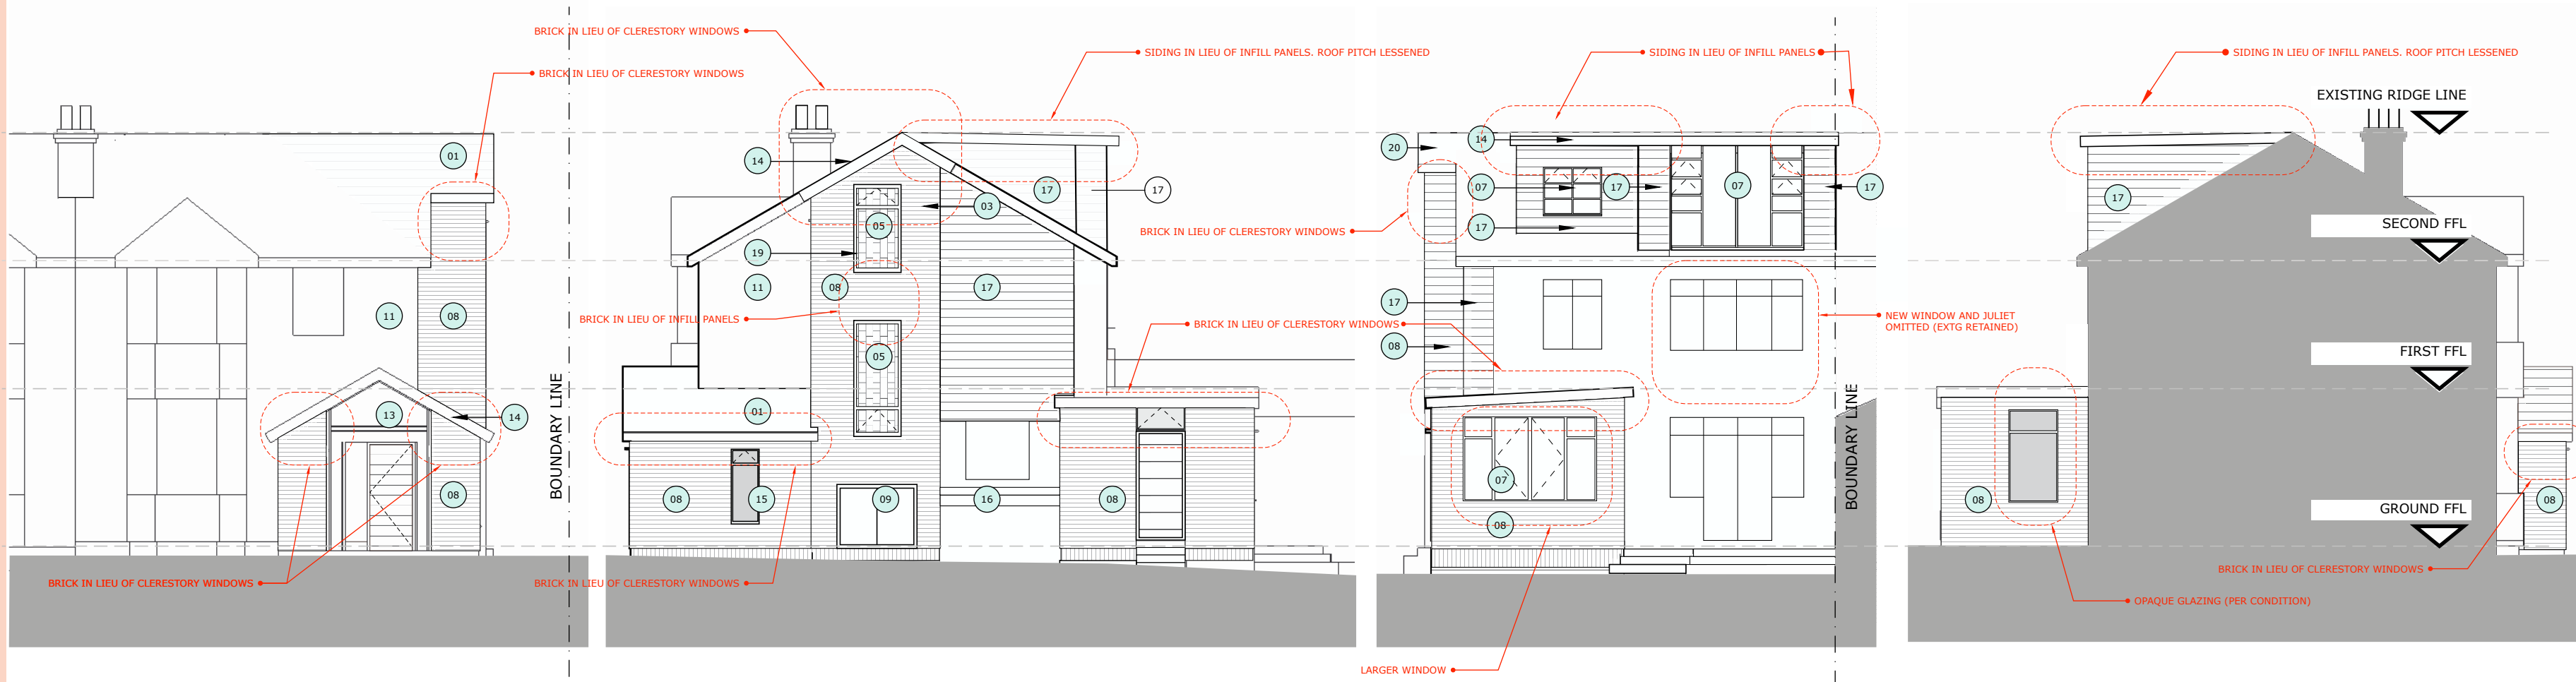

FRONT (NORTH) ELEVATION

05

SIDE (WEST) ELEVATION

06

REAR (SOUTH) ELEVATION

07

ADJOINING (EAST) ELEVATION

08

FOR PLANNING		
REV		DATE
-	FIRST ISSUE	26/06/21
A	FOR PLANNING	28/10/21
B	FOR NMA APPLICATION	30/03/21

Peter McGurk Architect RIBA
MSQUARED

35 Old Hall Lane, Manchester M13

CONSENTED AND AMENDED
ELEVATIONS

35OHL-A-00-410 Rev B
1:100@A2