


Stanfords VectorMap

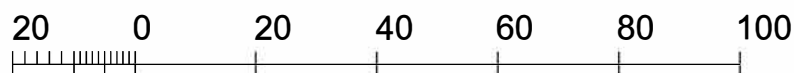

A	FIRST ISSUE	TB	19.01.23
REV	DESCRIPTION	BY	DATE
		PROJECT/TITLE	DRG No.
		16 CRUMPSALL LANE CRUMPSALL MANCHESTER M8 5FB	A101
CLIENT		Mr Ikhtlaq Ahmed	AMENDMENT A
		DRAWN TB	
		DATE 19.01.2023	
		SCALE 1:1250 (A4)	