
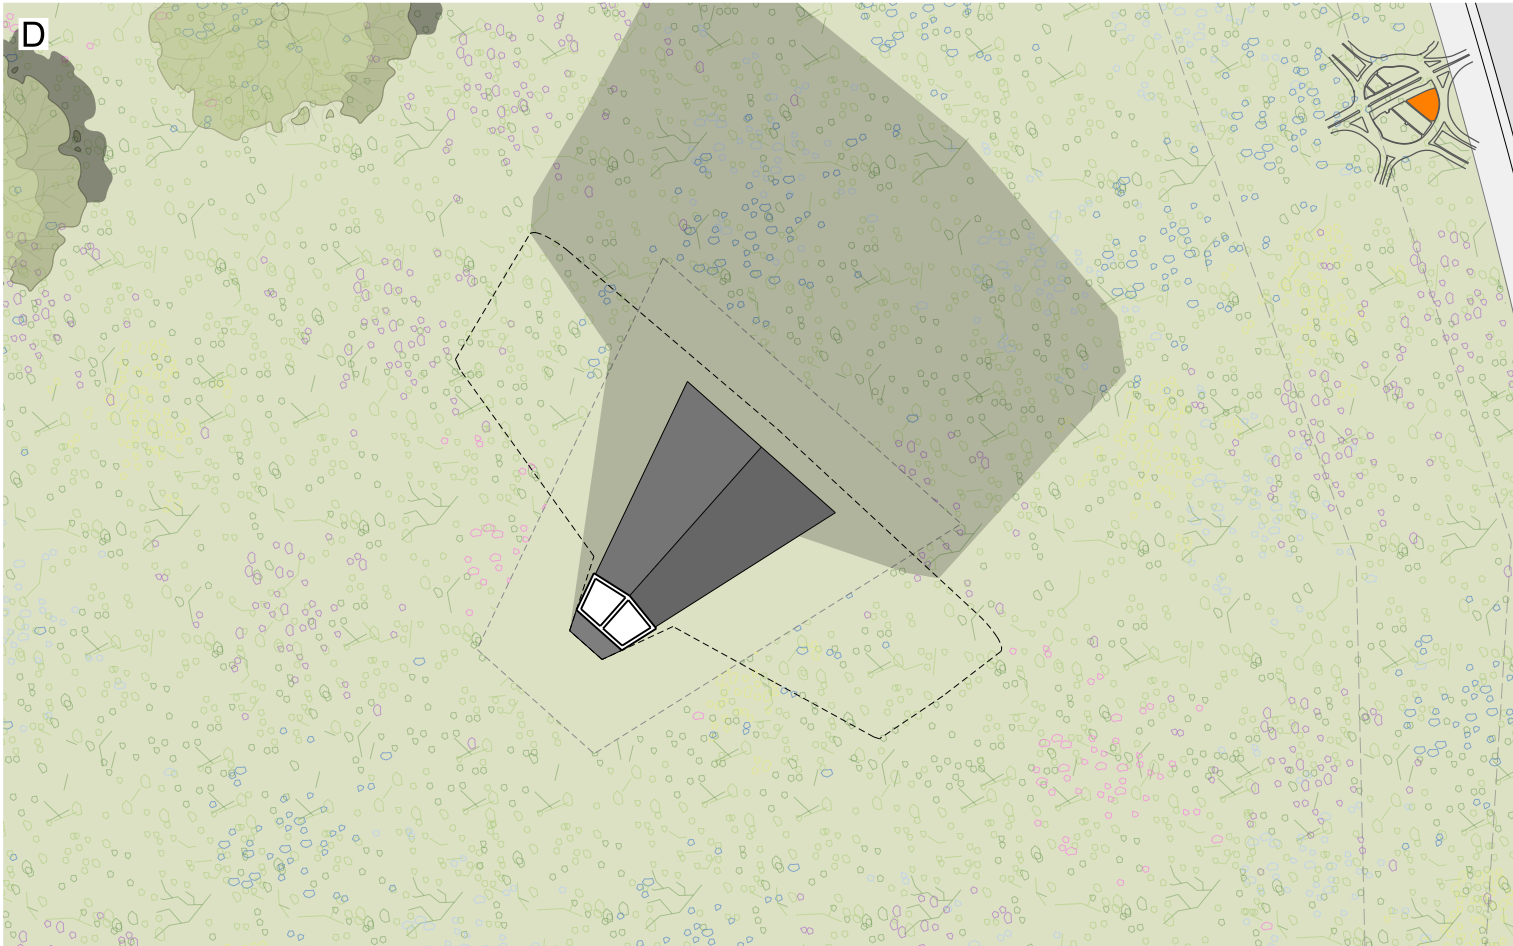
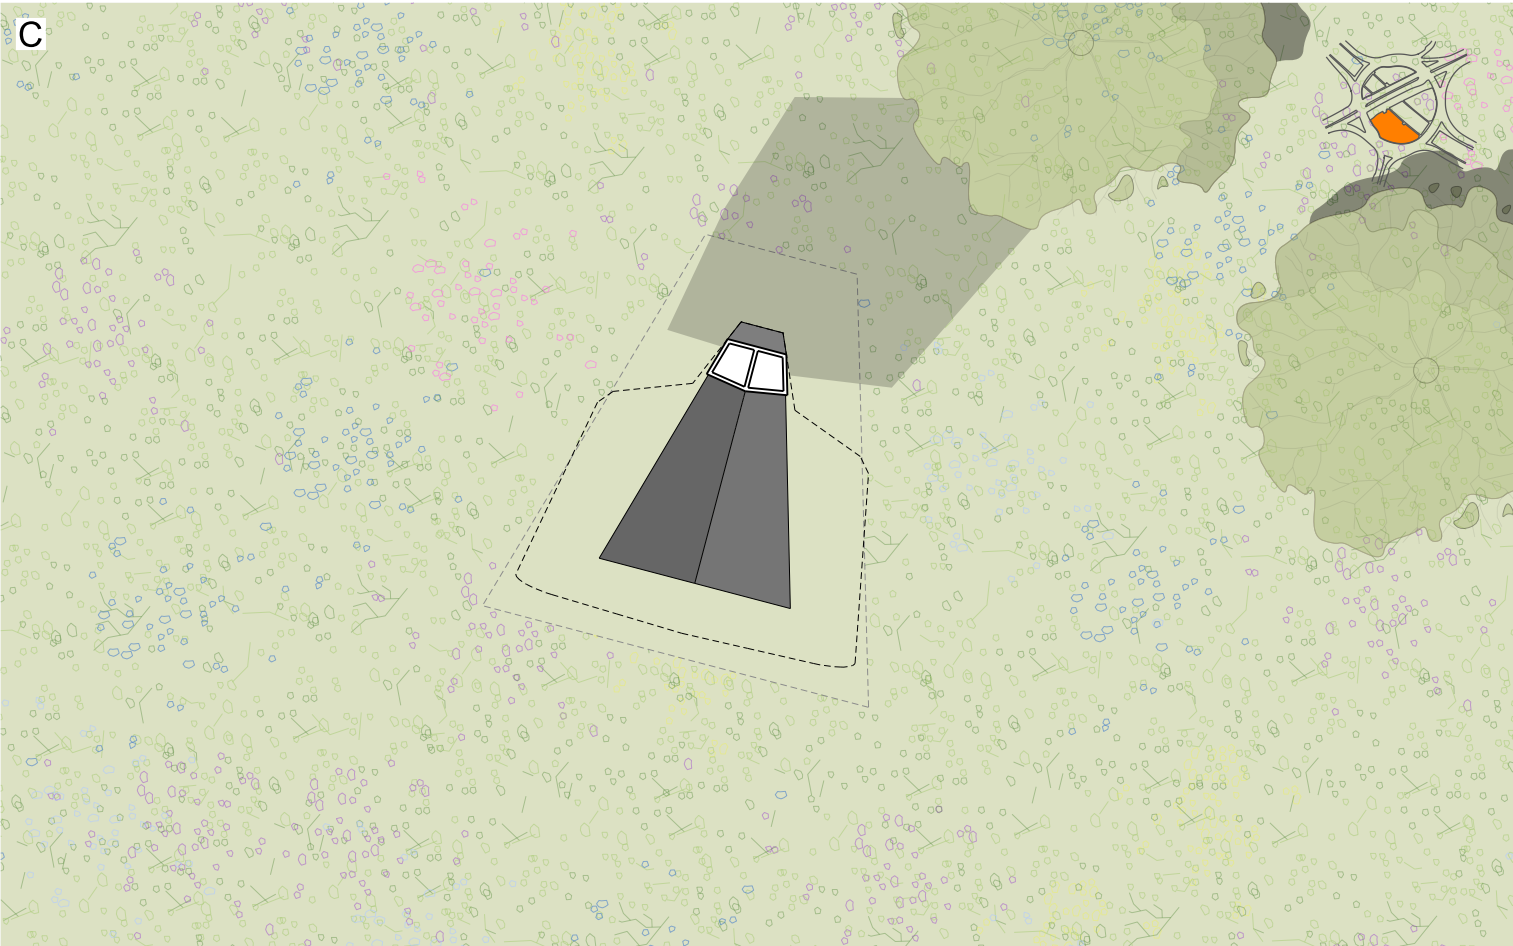
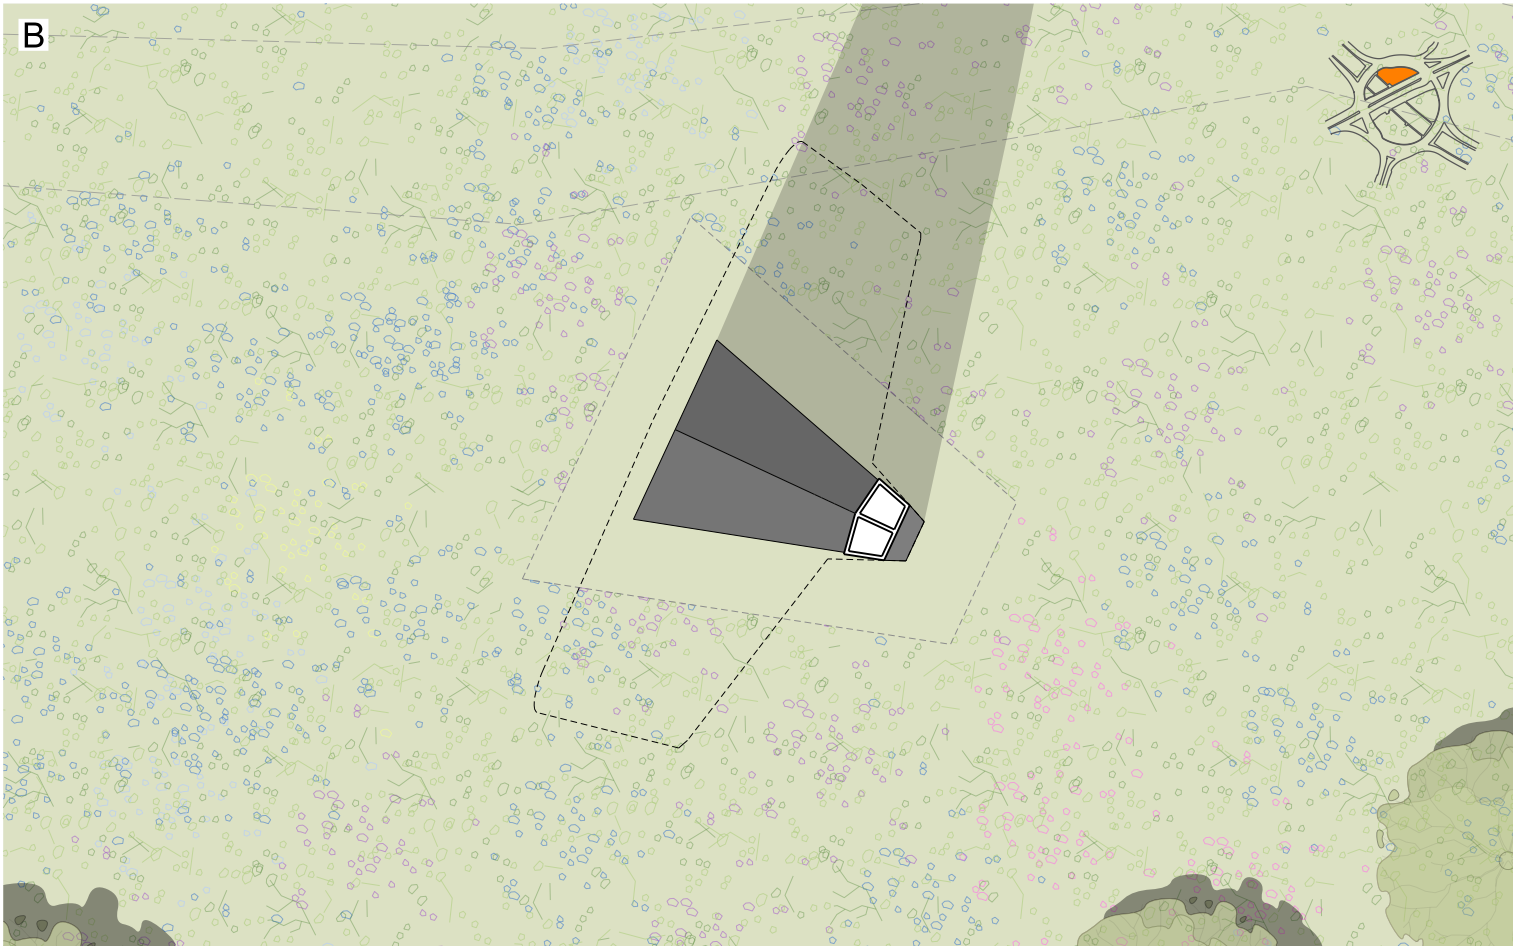


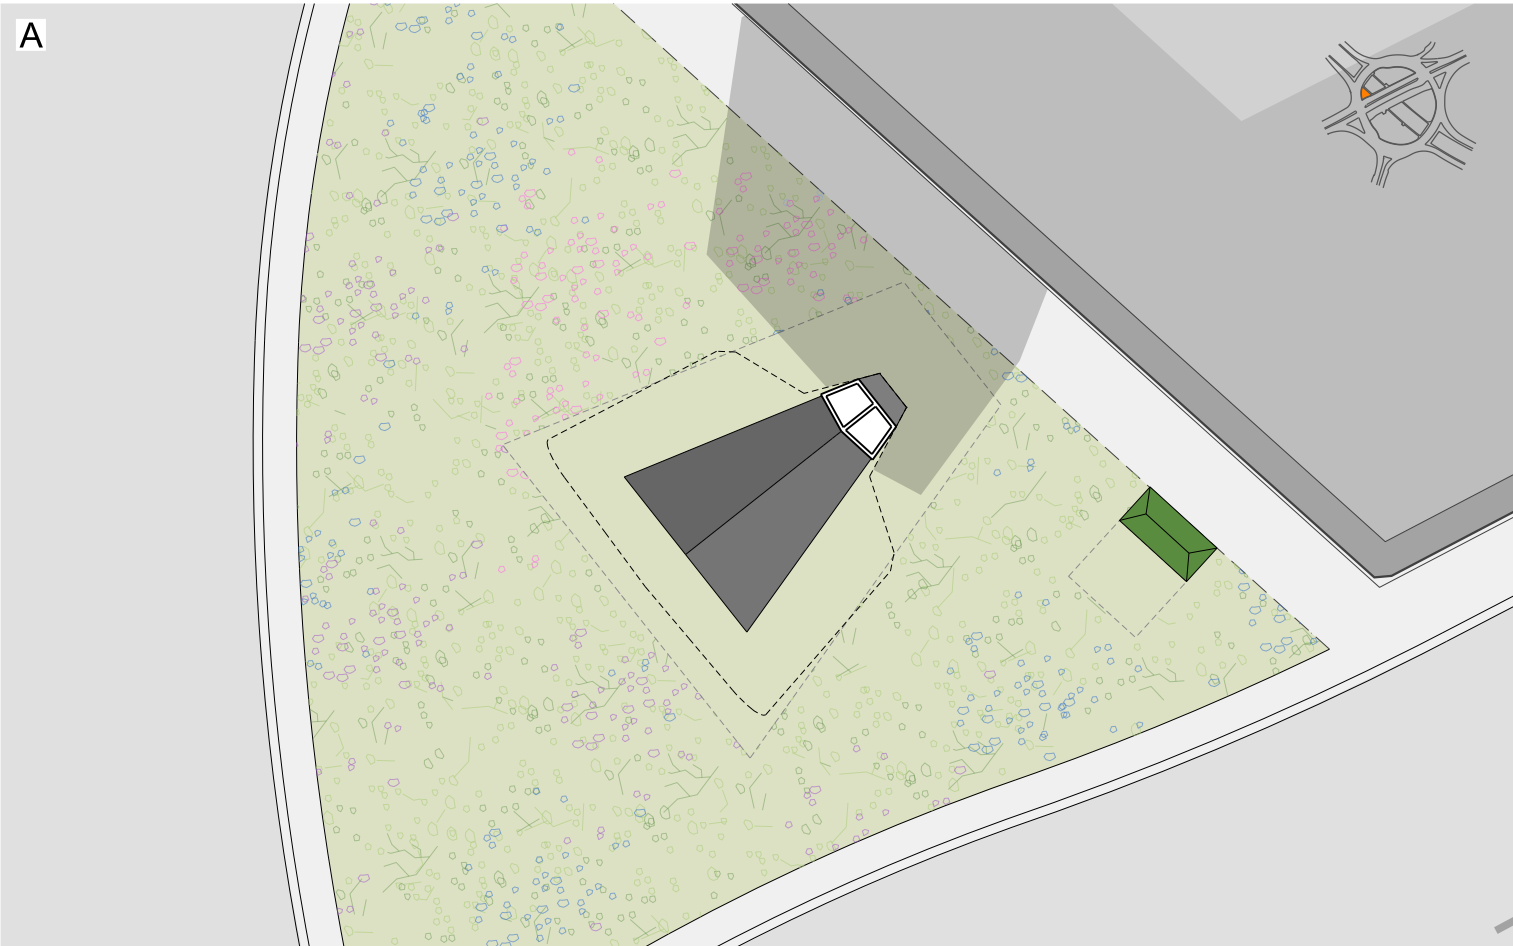

This drawing is copyright.
Do not scale off dimensions.
All dimensions to be checked on site by contractor.
Contractor to report any dimensional discrepancies,
errors or omissions prior to commencing on site.

NOTE:

NORTH

Rev	Date	Description
P01	27-01-2023	Planning Issue




Project Title		Drawing Title	
Chester Road Roundabout		Proposed Base Level Plans	
Job No	Scale	Date	
10293	1:50@A1 / 1:100@A3	January 2023	
Status	Revision		
Planning	10293-SHP-A-B5D7-G200-PL-00-001		P01

simpsonhaugh

MANCHESTER
Riverside, 4 Commercial St
Manchester M15 4RD
+44 (0)161 835 2345
www.simpsonhaugh.com

LONDON
5-8 Roberts Place
London EC1R 8BB
+44 (0)20 7549 4000
mail@simpsonhaugh.com

© SimpsonHaugh 2023

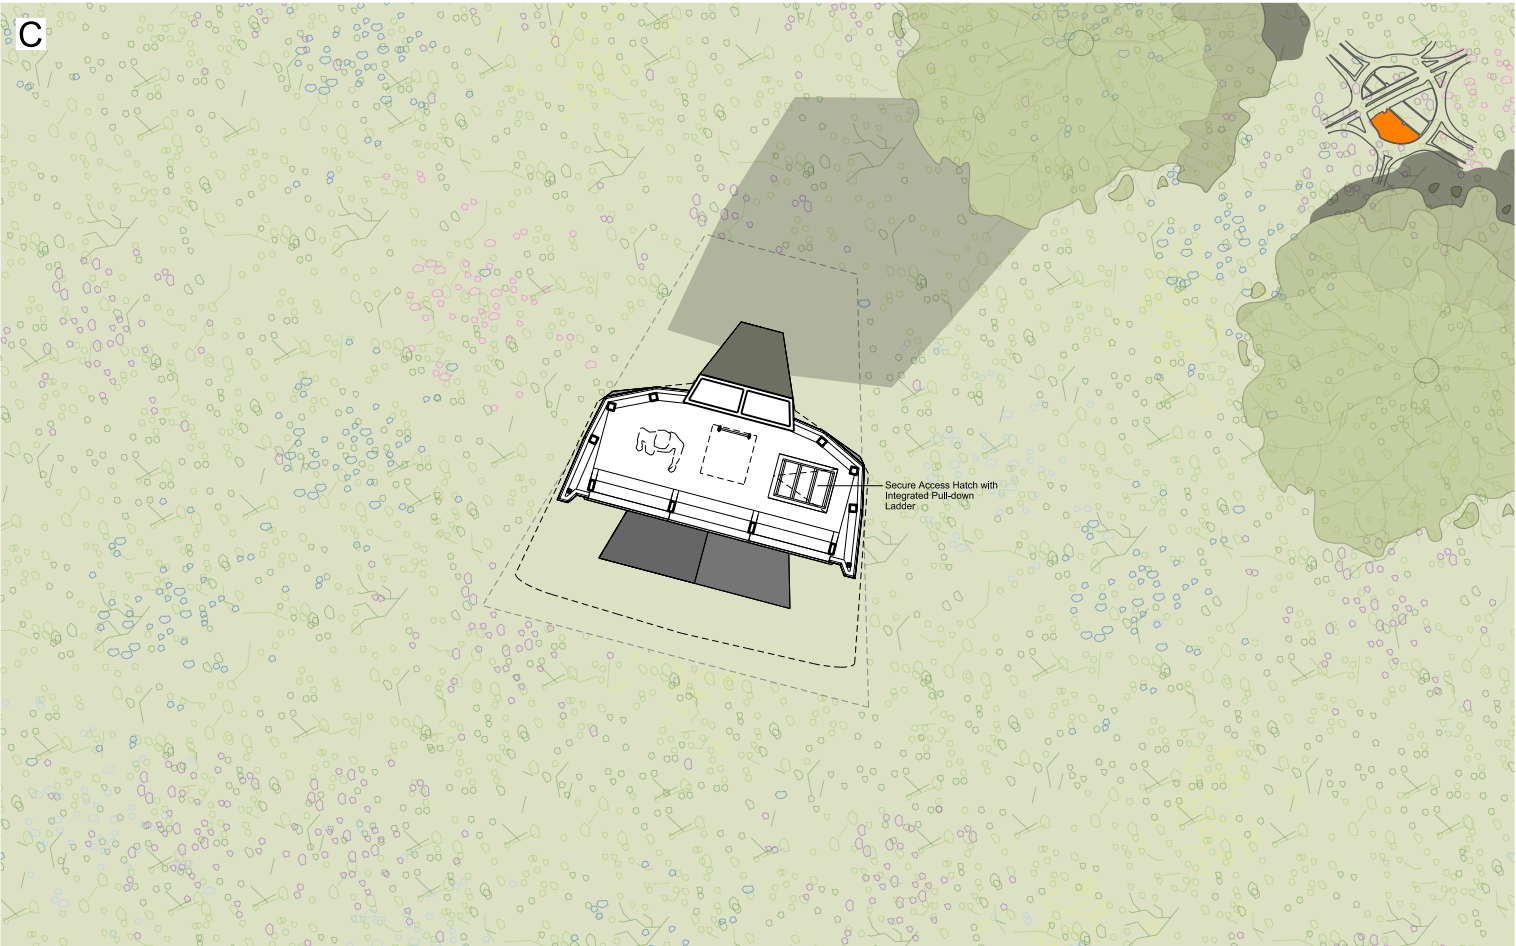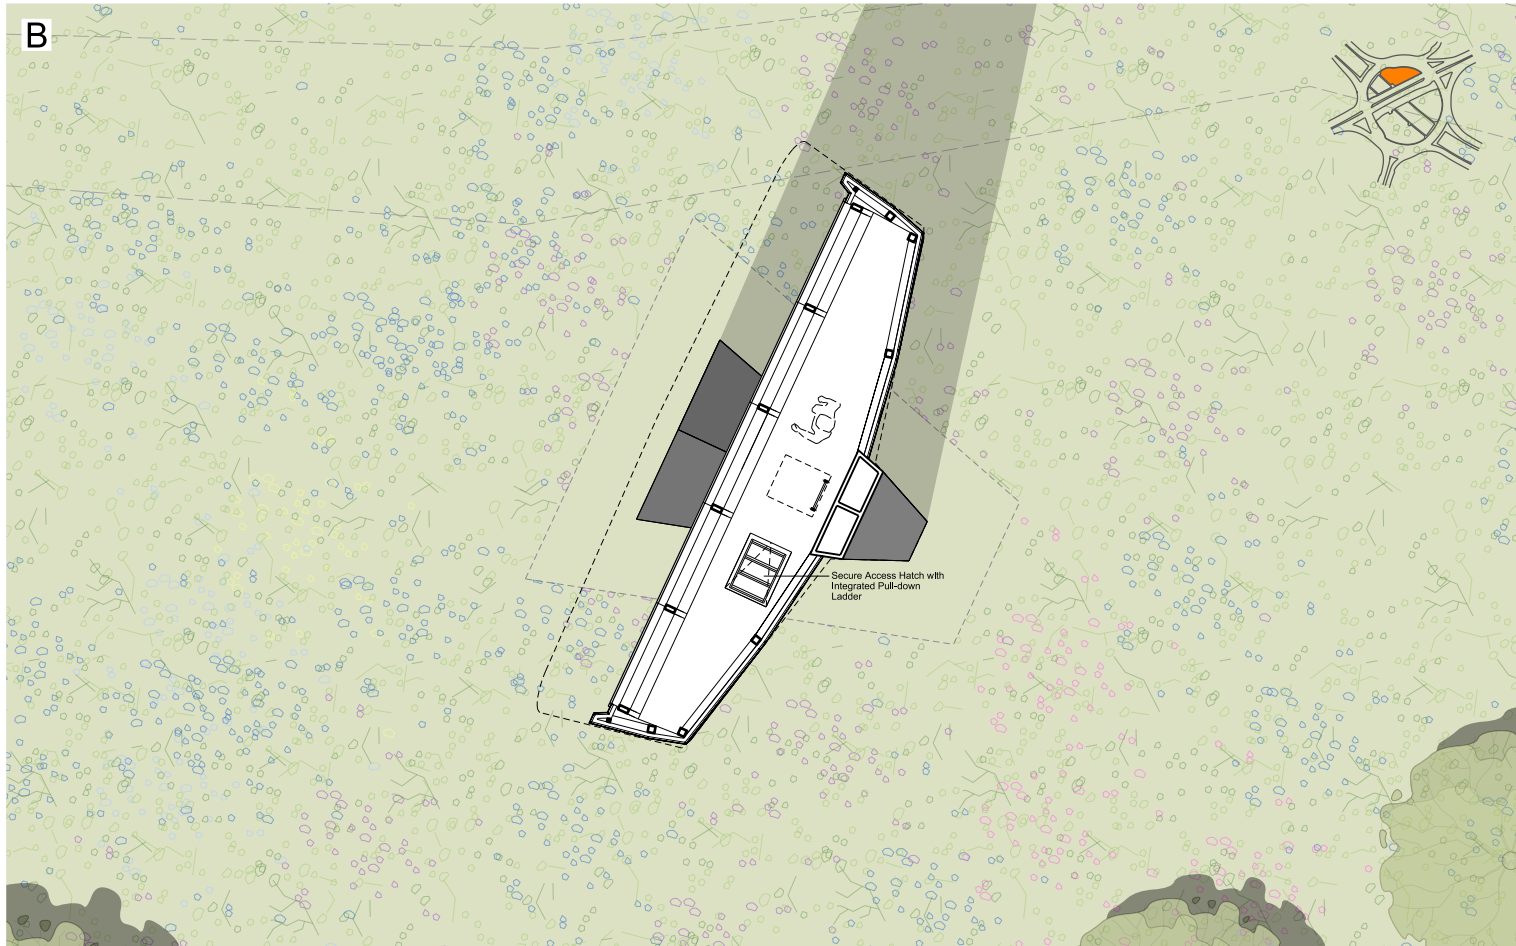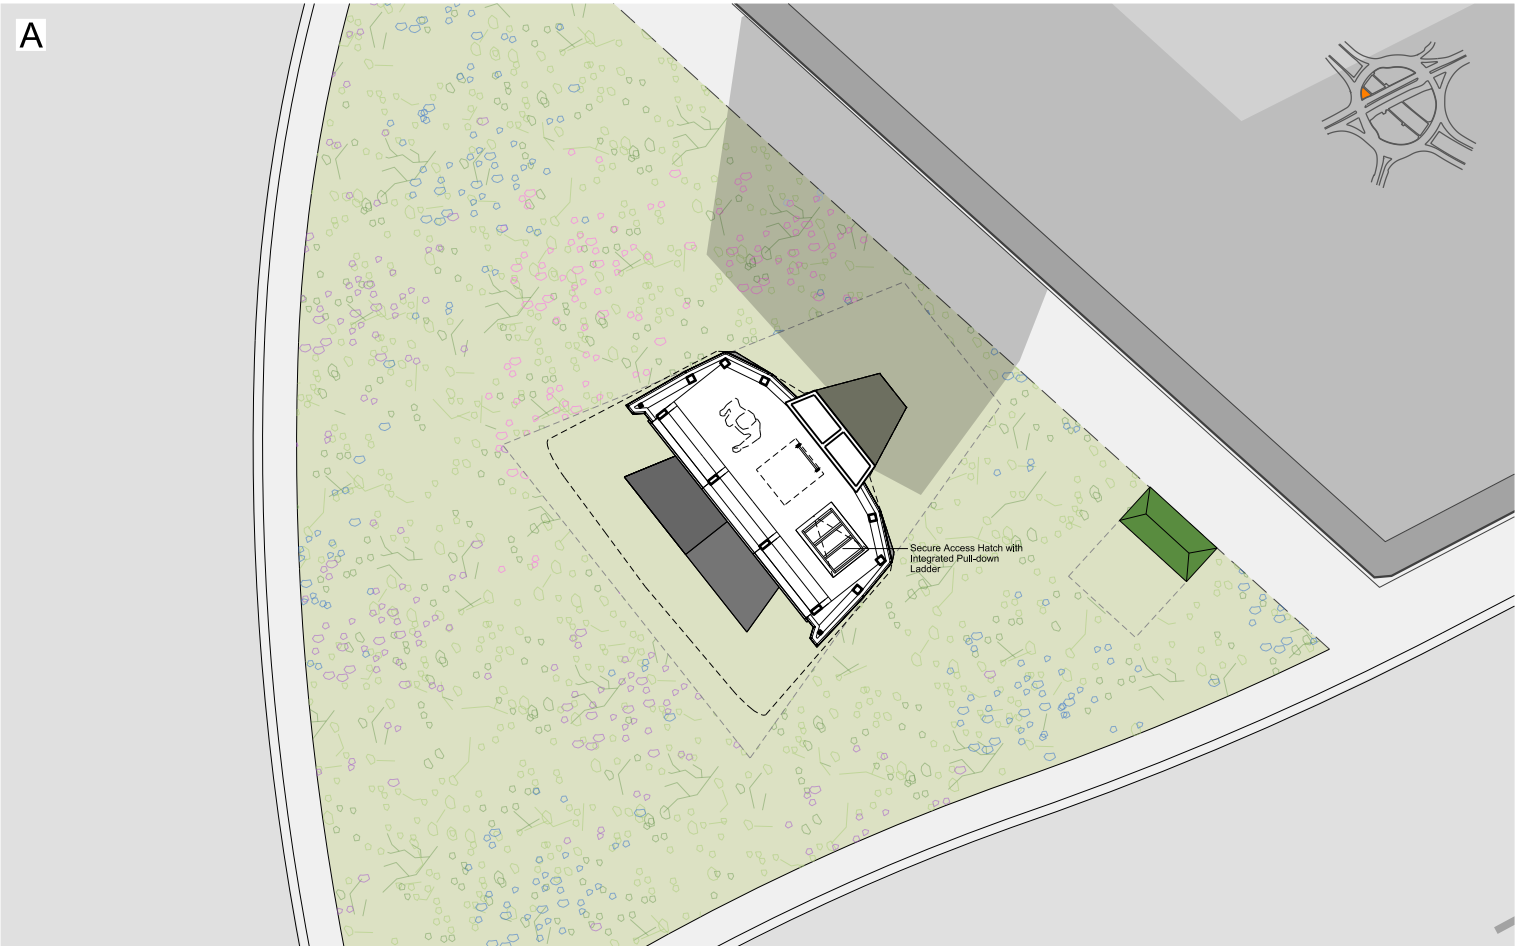

This drawing is copyright
Do not scale off dimensions.
All dimensions to be checked on site by contractor.
Contractor to report any dimensional discrepancies,
errors or omissions prior to commencing on site.

NOTE:

NORTH

Rev	Date	Description
P01	27-01-2023	Planning Issue

Project Title

Chester Road Roundabout

Status

Planning

Drawing Title

Proposed Lower Platform Level Plans

Job No

10293

Scale

1:50@A1 / 1:100@A3

Date

January 2023

Drawing No

10293-SHP-A-B5D7-G200-PL-01-001

Revision





P01

simpsonhaugh

MANCHESTER
Riverside, 4 Commercial St
Manchester M15 4PC
+44 (0)161 835 2345
www.simpsonhaugh.com

LONDON
5-8 Roberts Place
London EC1R 8BB
+44 (0)20 7549 4000
mail@simpsonhaugh.com

© SimpsonHaugh 2023

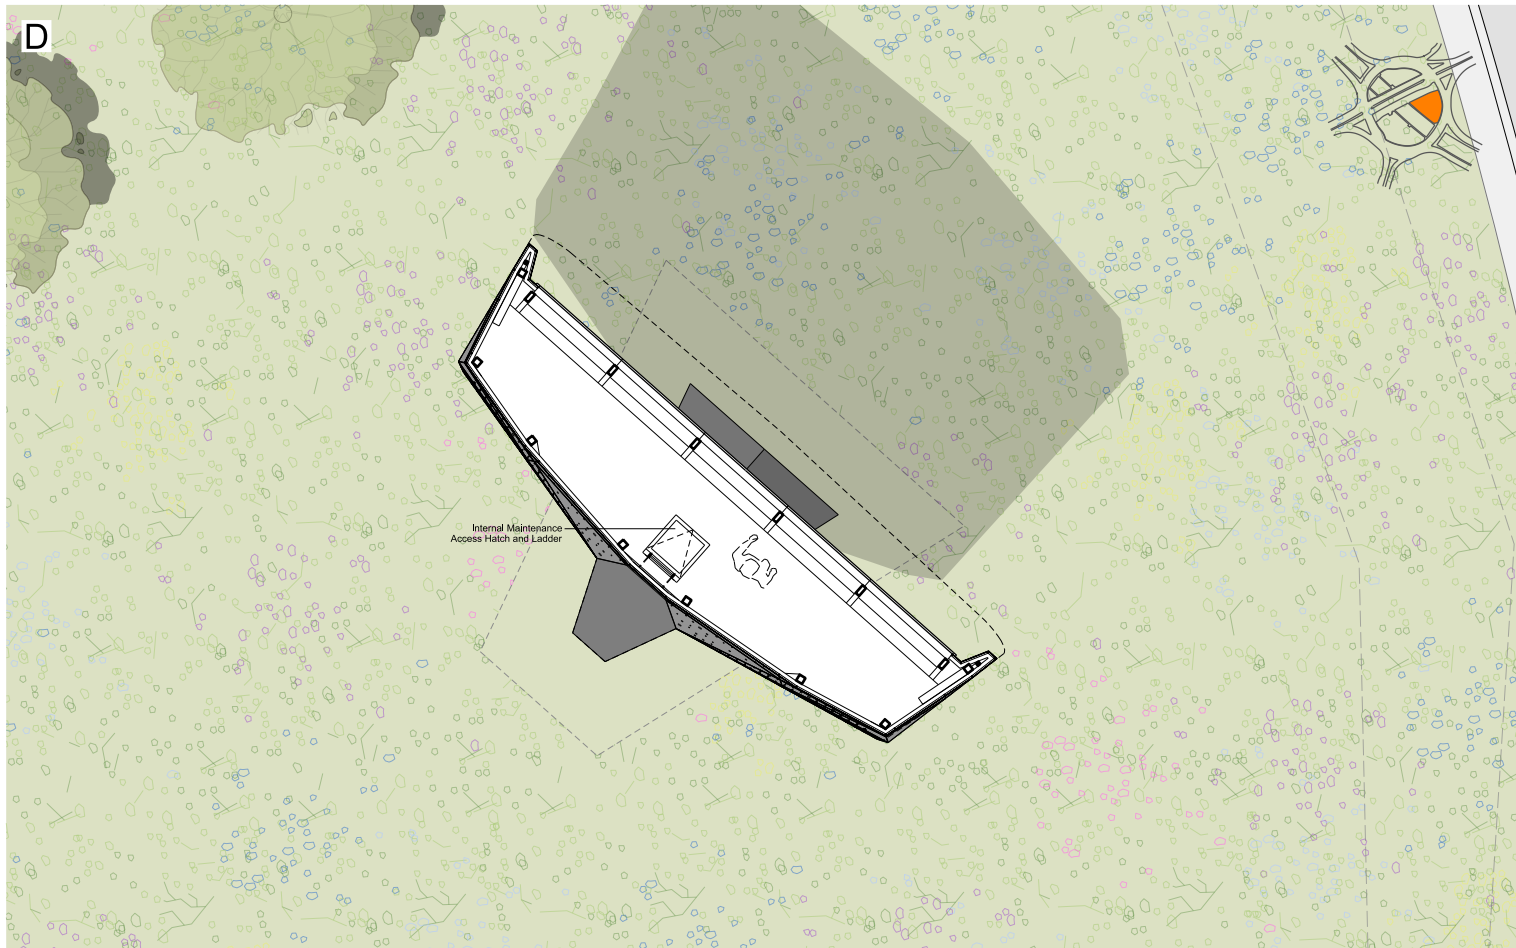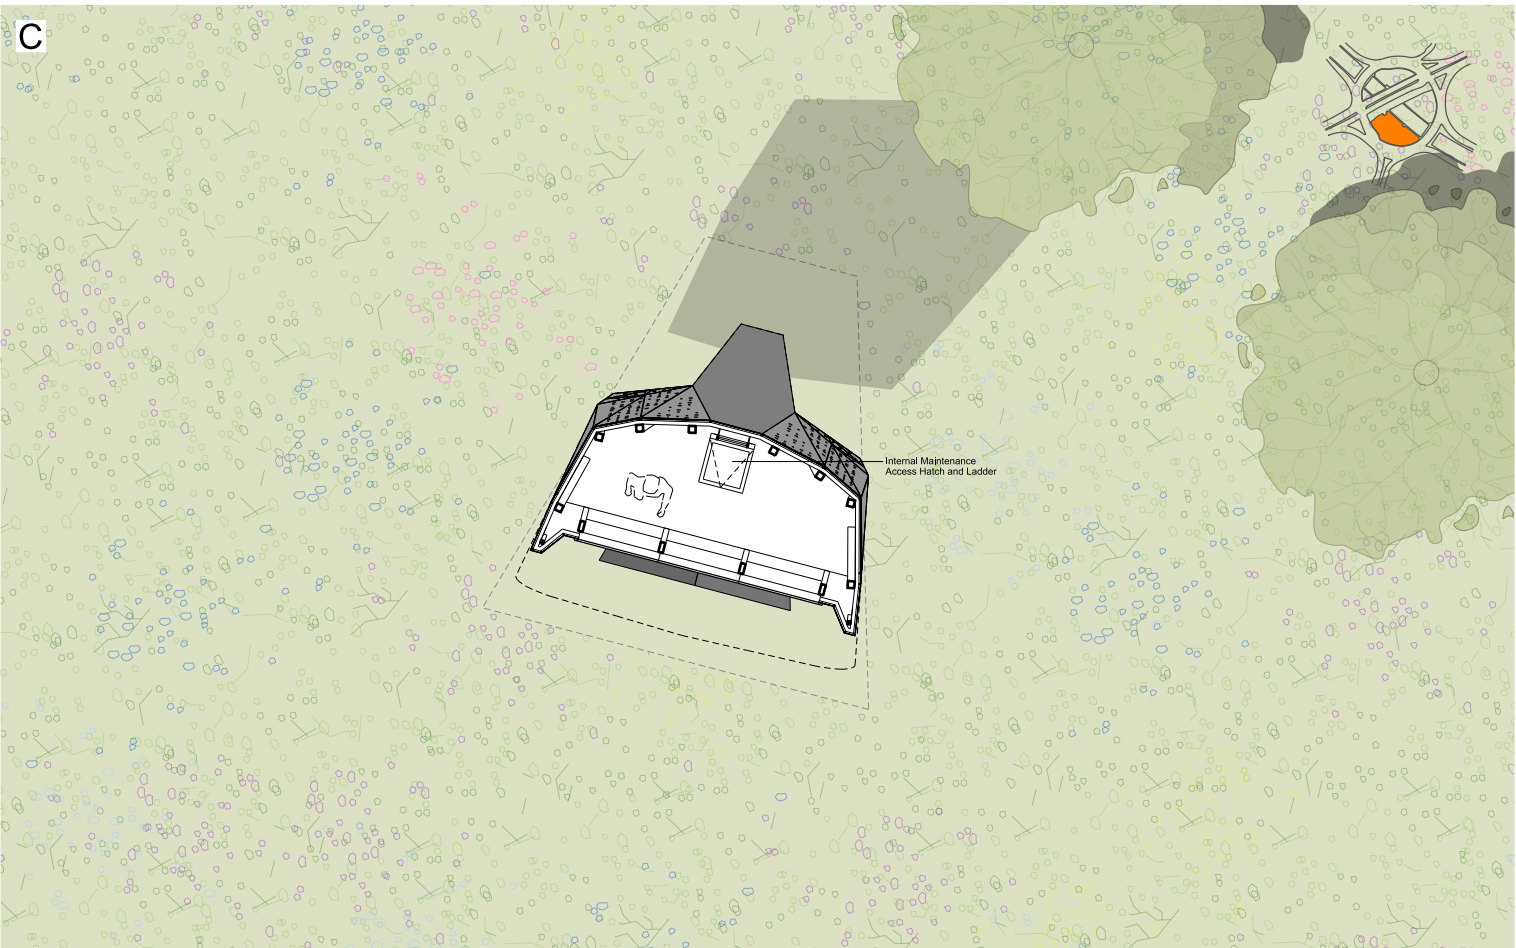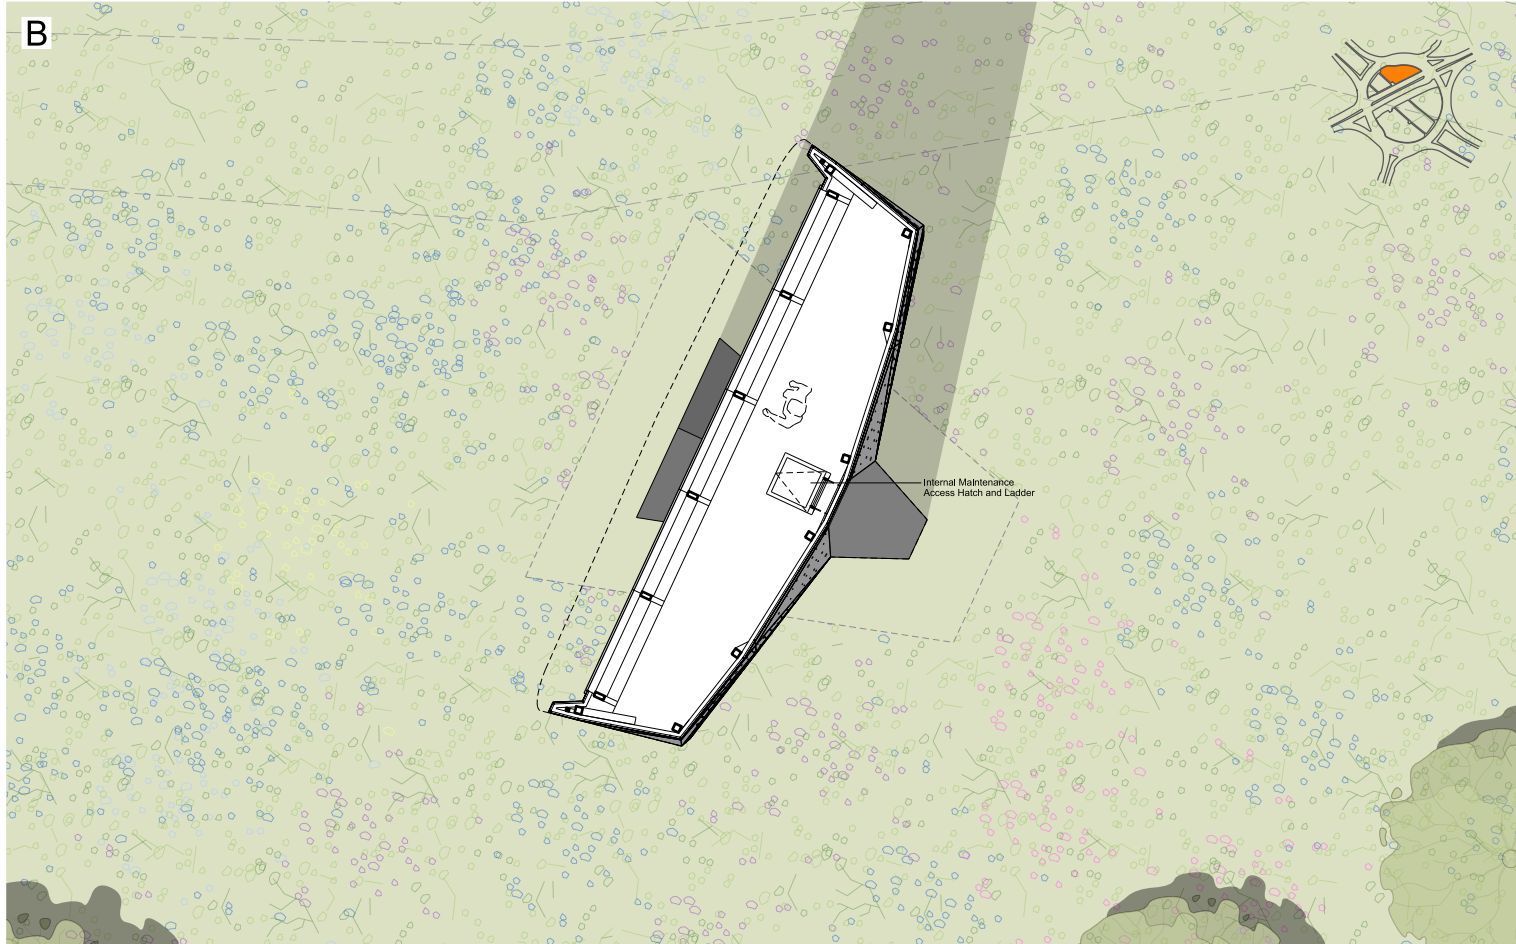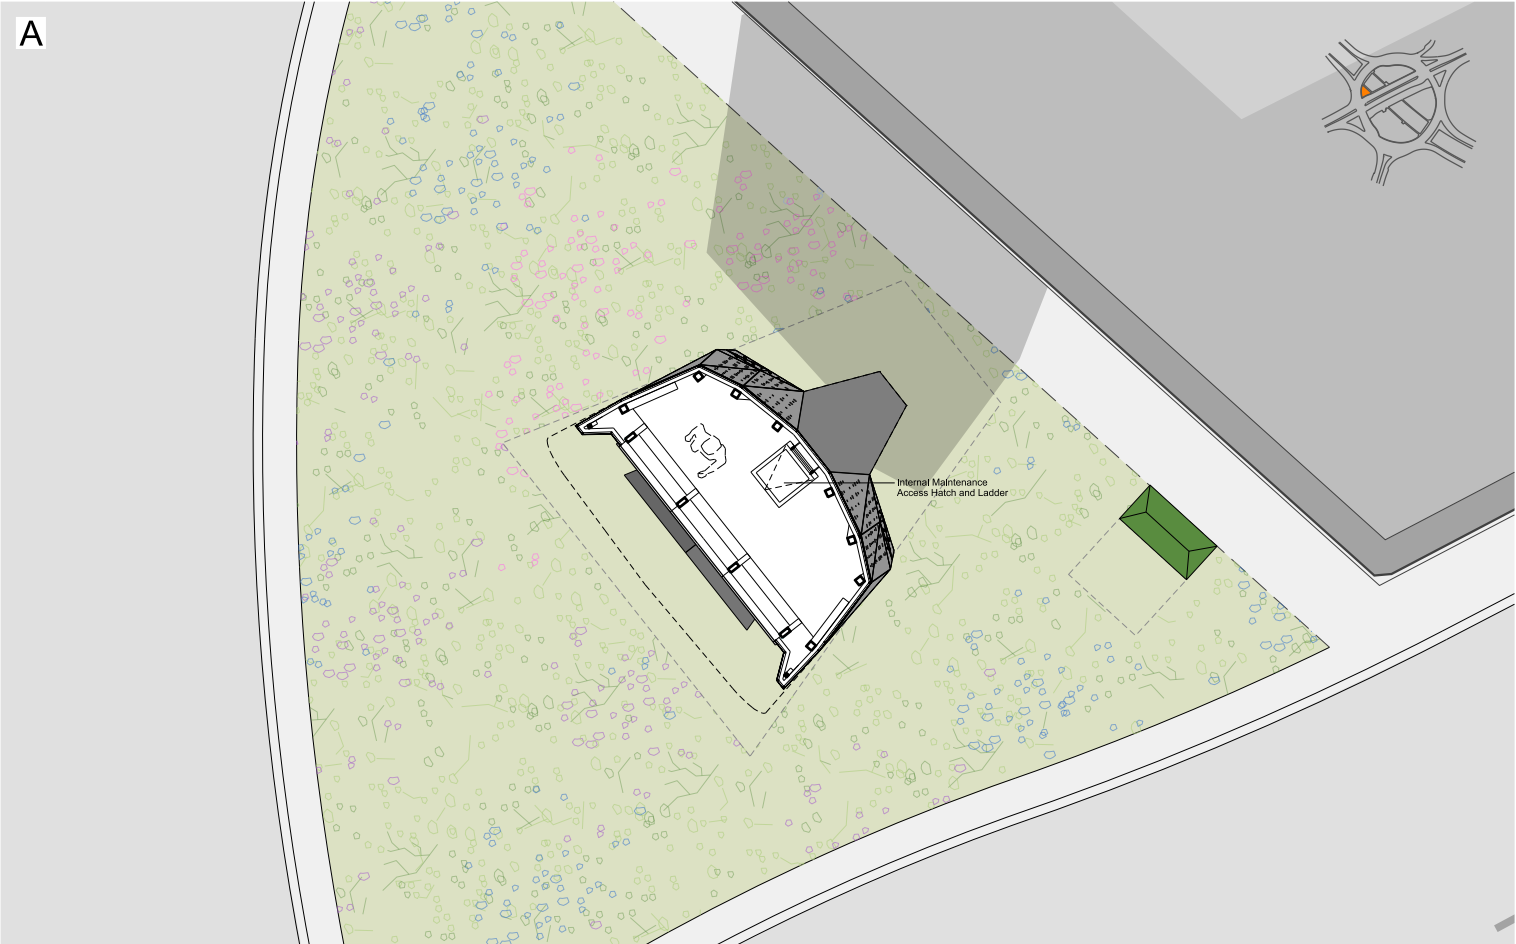

This drawing is copyright.
Do not scale off dimensions.
All dimensions to be checked on site by contractor.
Contractor to report any dimensional discrepancies,
errors or omissions prior to commencing on site.

NOTE:

NORTH

Rev	Date	Description
P01	27-01-2023	Planning Issue

Project Title

Chester Road Roundabout

Drawing Title

Proposed Platform Level Plans

Job No

10293

Scale

1:50@A1 / 1:100@A3

Date

January 2023

Status

Planning

Drawing No

10293-SHP-A-B5D7-G200-PL-02-001

Revision

P01

MANCHESTER
Riverside, 4 Commercial St
Manchester M15 4PG
+44 (0)161 835 2345
www.simpsonhaugh.com

LONDON
5-8 Roberts Place
London EC1R 8BB
+44 (0)20 7549 4000
mail@simpsonhaugh.com