


SHIP CANAL HOUSE, MANCHESTER

BASEMENT BIKE STORE/ CHANGING FACILITIES
EXISTING SECTIONS


This drawing is the property of **bluesky** Design and must not be copied or otherwise reproduced. All dimensions must be checked on site before commencing work. This drawing was produced using AutoCAD 2019.

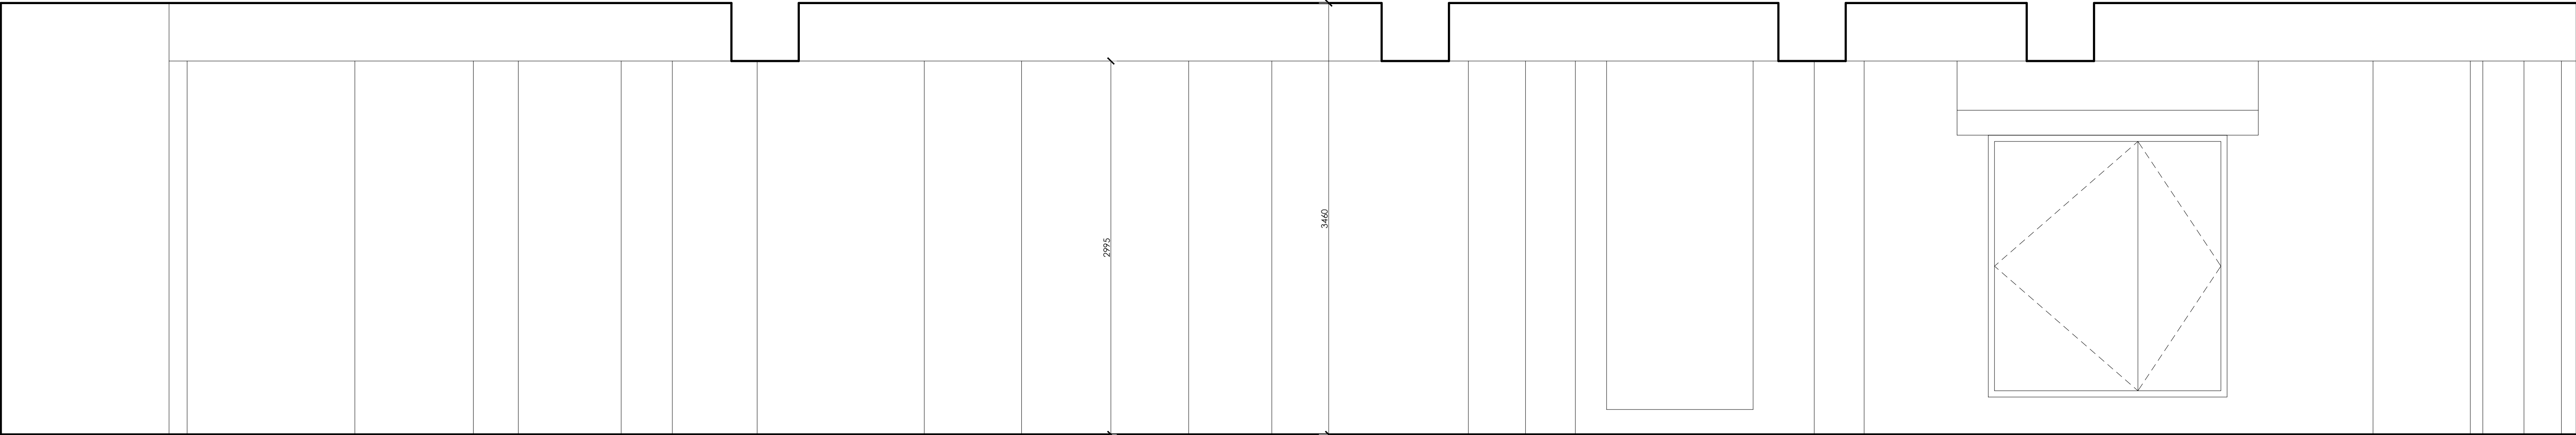

SECTION A-A



SECTION B-B

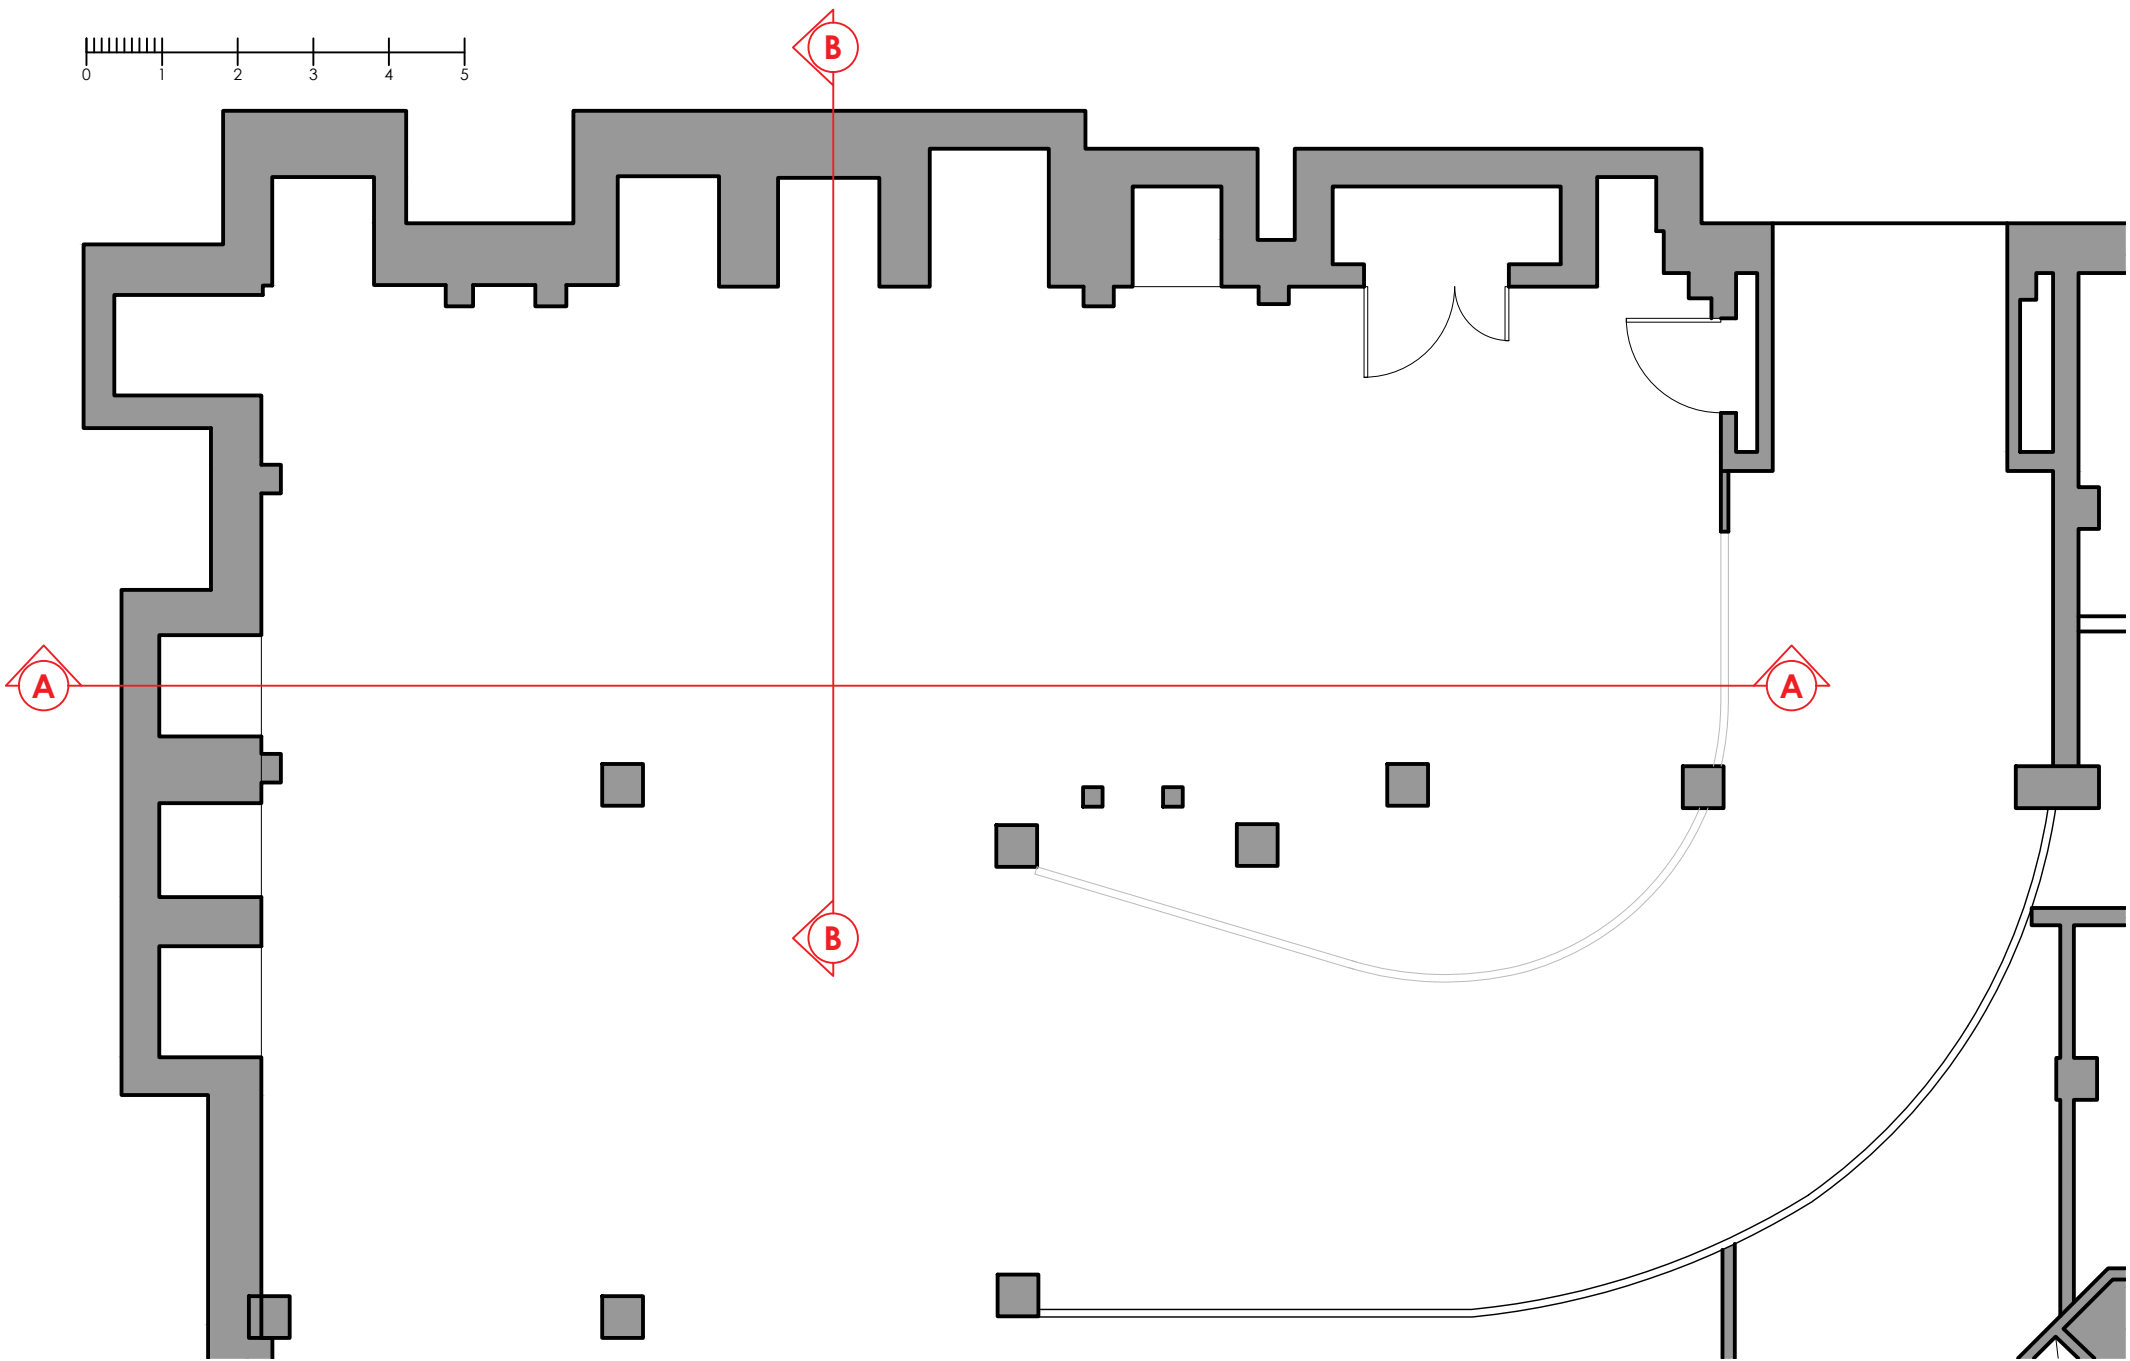

EXISTING PLAN

Rev	Date	Description	Initials
A	13.12.22	HERITAGE ISSUE	ST

FOR TENDER

Client:	GROSVENOR
Project:	SHIP CANAL HOUSE CAT A REFURBISHMENT
Address:	KING STREET MANCHESTER
Drawing Title:	BASEMENT EXISTING SECTIONS
Date:	06.12.2022
Project Number:	1308
Scale:	1:25@A1
Drawn by:	ST
Drawing Number:	1308-0B-EX-02A