




Note:
Do not scale from this drawing.
Dimensions are to be checked on site.
If in doubt please ask.

KEY PLAN

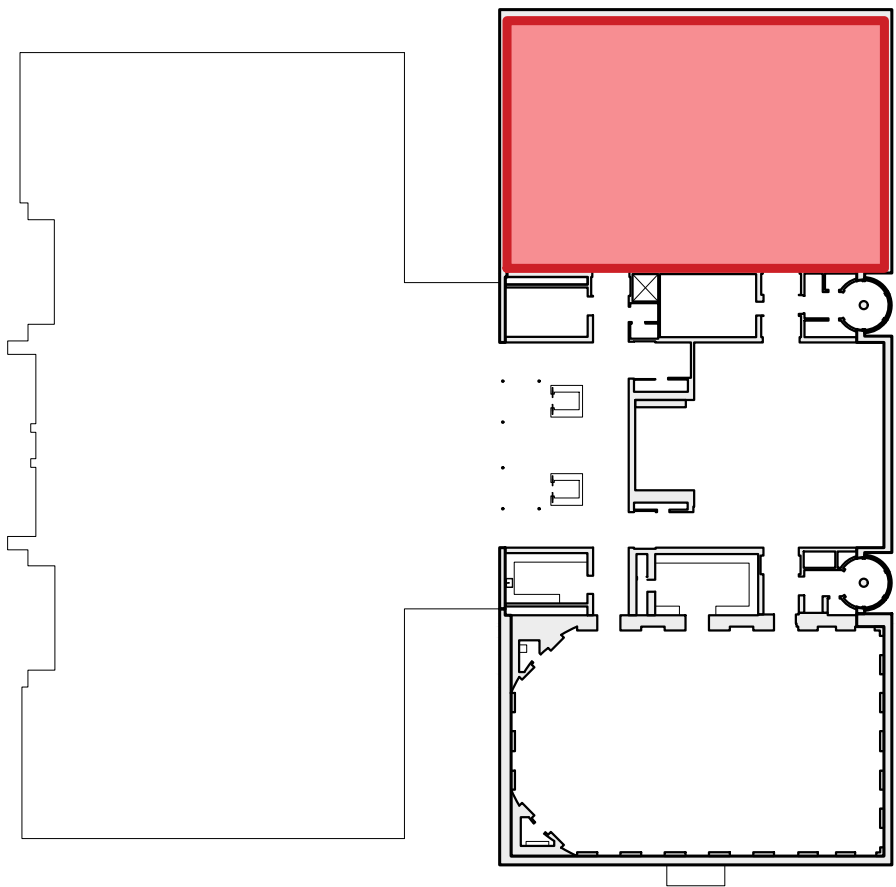

GENERAL NOTES

- 250mm loose laid insulation above ceiling.
- 45mm suspended frame system hung from ceiling. Structural fixing details TBC.
- 25mm deep bracket Gypliner Universal Ceiling.
- 2 no. layers of 12.5mm plasterboard with 3mm skim.
- Suspended lighting & hangar connection to M&E's details
- Shadow gap formed from 25x25mm softwood batten, painted matt black.
- SS capping profile to plasterboard reveal, mechanically fixed back to batten. Profile to have beaded reveal to accept skim to soffit.
- Bespoke integral insulated loft hatch 1500x1800m, secured with heavy duty screw fixings. To provide 60 mins fire resistance. Hatch to have hidden beaded frame and secret fixings, with drive operated lock. Finish to be powder coated white RAL 9010, or over-painted with emulsion.
- Fixings hung from SS support frame. All penetrations through ceiling to be sealed with fire resistant non-setting mastic.
- Plasterboard staggered to create 75x50mm ceiling recess for fixings. Plasterboard mechanically fixed to 25x25mm softwood support battens.
- Liner tray to support ends of plasterboard, with beaded key min. 25mm to accept skim coat. Tray to have matt finish, RAL colour to match ceiling.

Rev Date/Intls Details

© The moral rights of the author are hereby asserted.
This drawing and design is the sole property of Buttress Ltd and must not be reproduced without permission.
Buttress Ltd is Registered in England and Wales: 3463173.



Buttress

41, Bengal St
Manchester
M4 6AF

T 0161 236 3303
E contact@buttress.net
W www.buttress.net

Project Title Manchester Art Gallery
Client Manchester City Council
Location Mosley Street, Manchester

Drawing Title Proposed Second Floor Exhibition Space
Suspended Ceiling Details

Date 16/12/22 Scale AS INDICATED
Checked NC Orig Paper Size A1


Status Preliminary

Project: Origin: Zone: Level: Type: Disc: Number: Rev:

9518 - BA - B1 - 00 - DR - A - (35)002 - P1


SECTION A - TYPICAL PERIMETER SUSPENDED CEILING DETAIL

1:5

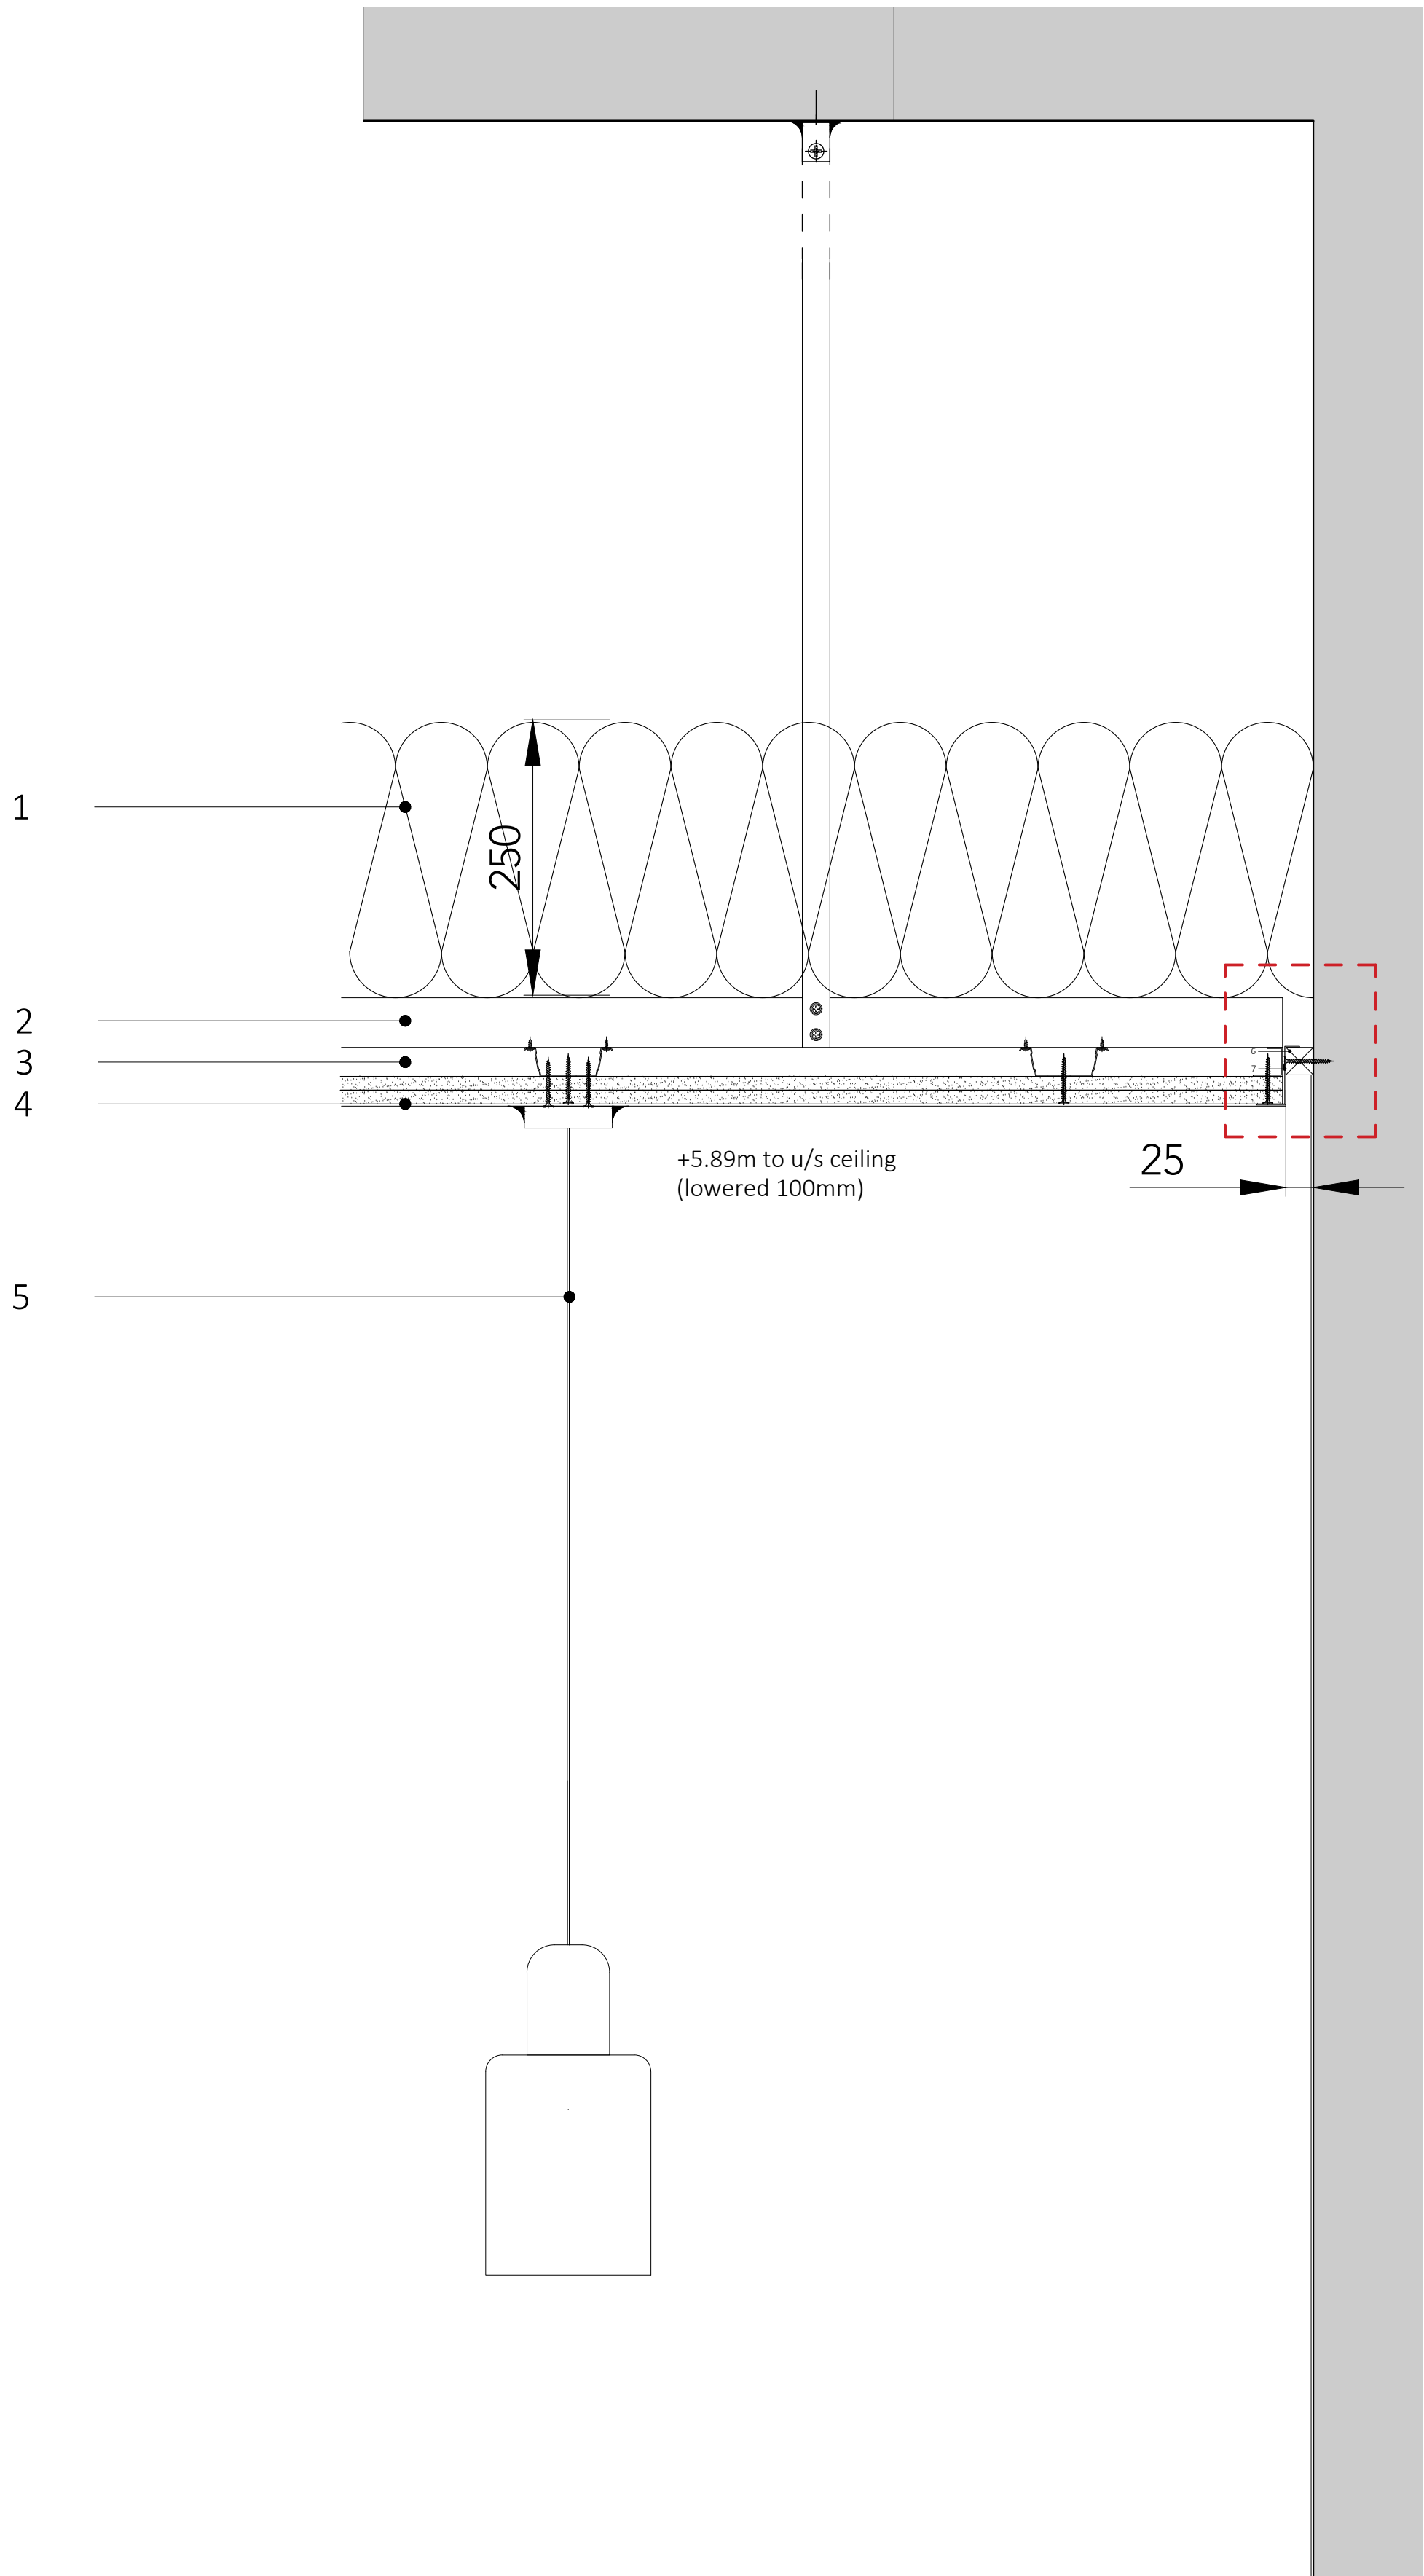


DETAIL A - SHADOW GAP PERIMETER DETAIL

1:1

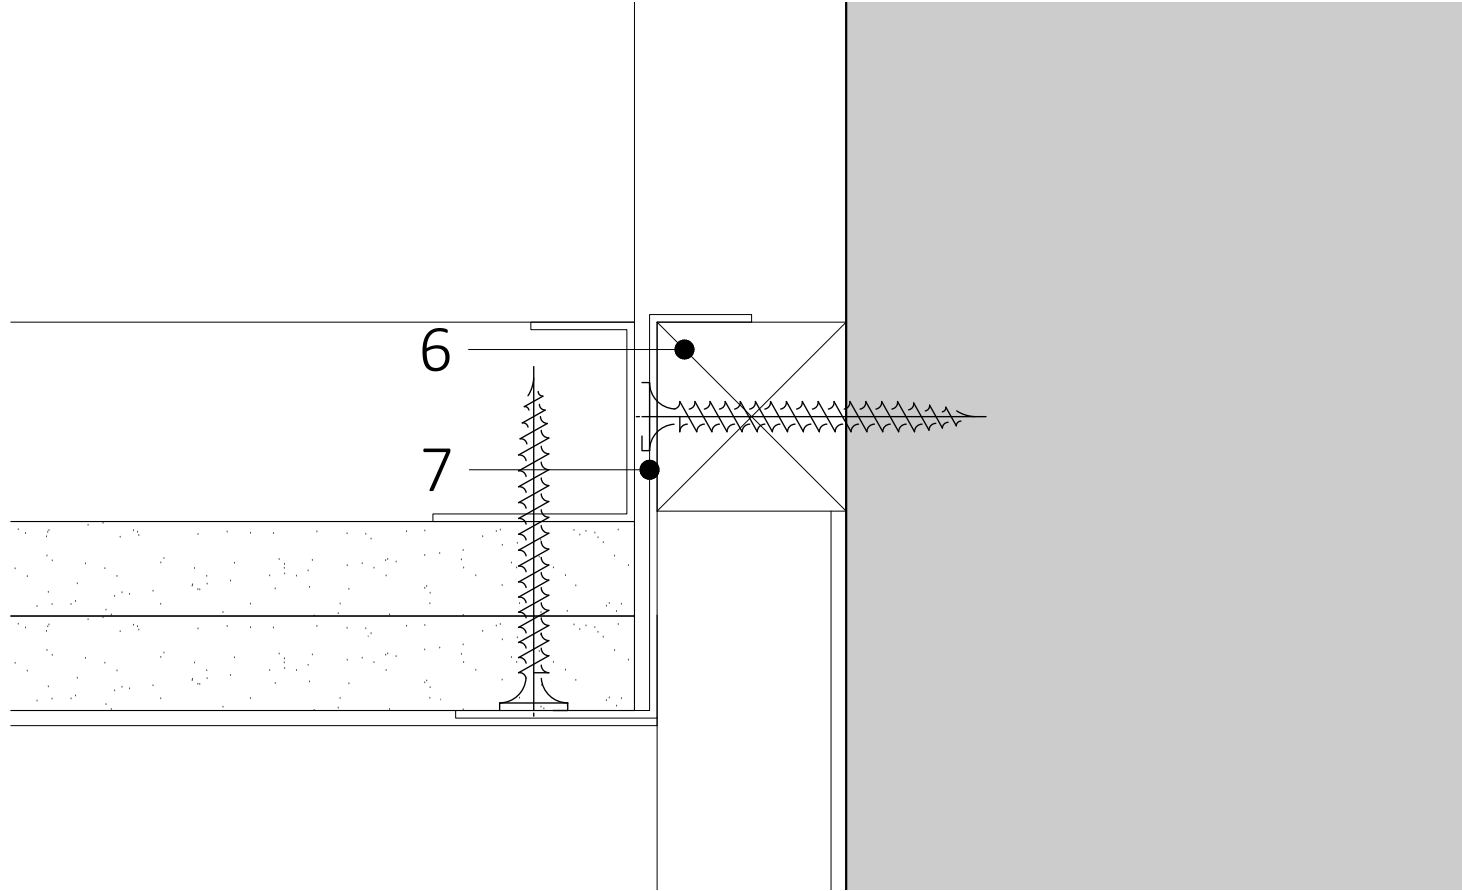

DETAIL B - ACCESS HATCH DETAIL

1:5

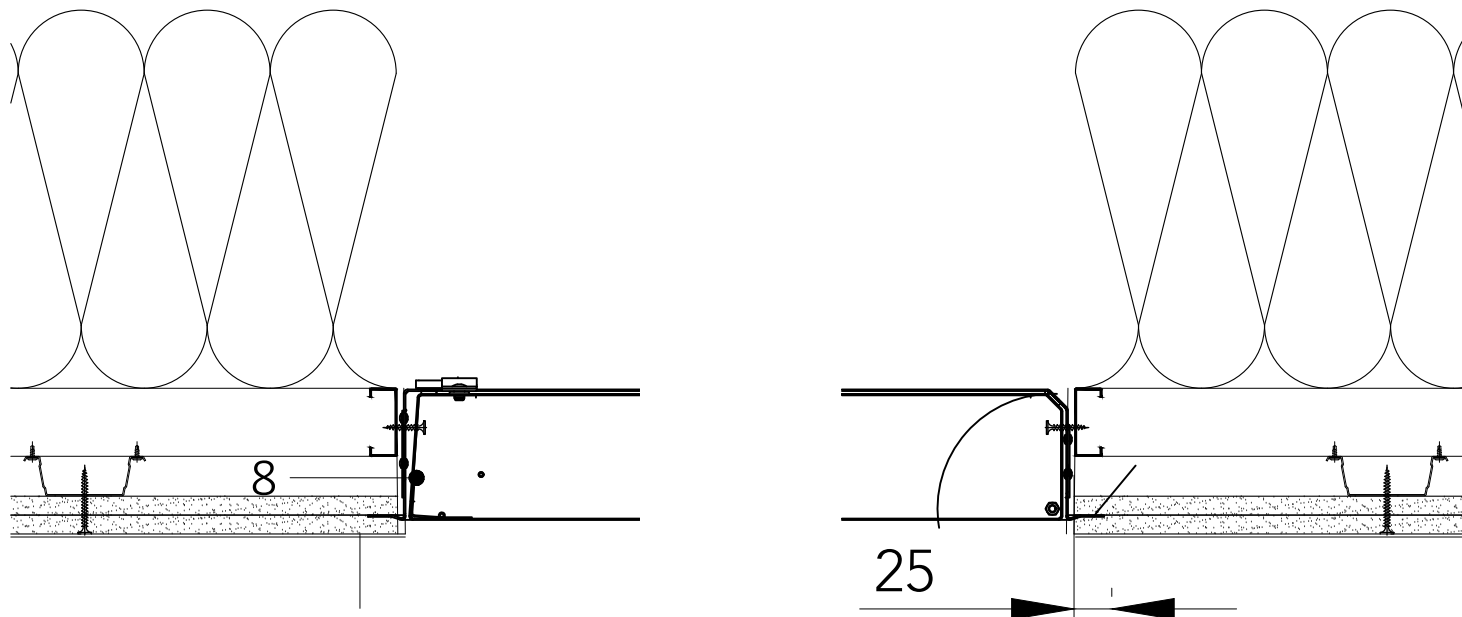

DETAIL C - RECESSED FIXING DETAIL

1:2

