

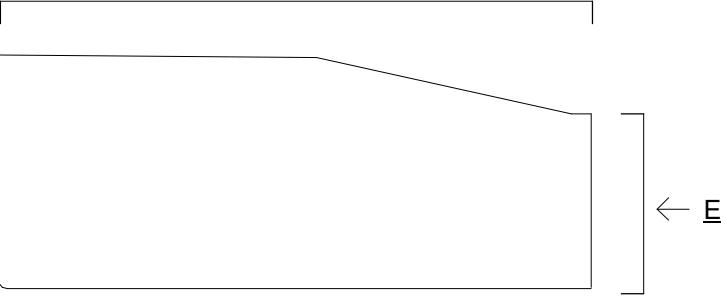


Notes :
1. This drawing should not be scaled, figured dimensions only to be taken
2. should any discrepancies be found with this drawing, please inform this office.
3. Copyright of this drawing is owned by JM Architects.


Structural information indicative only. To be confirmed by Structural Engineer.

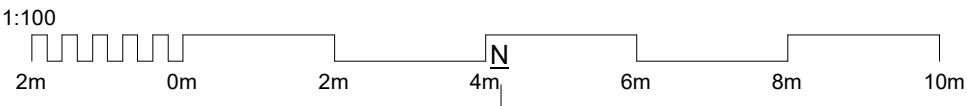

Key Plan

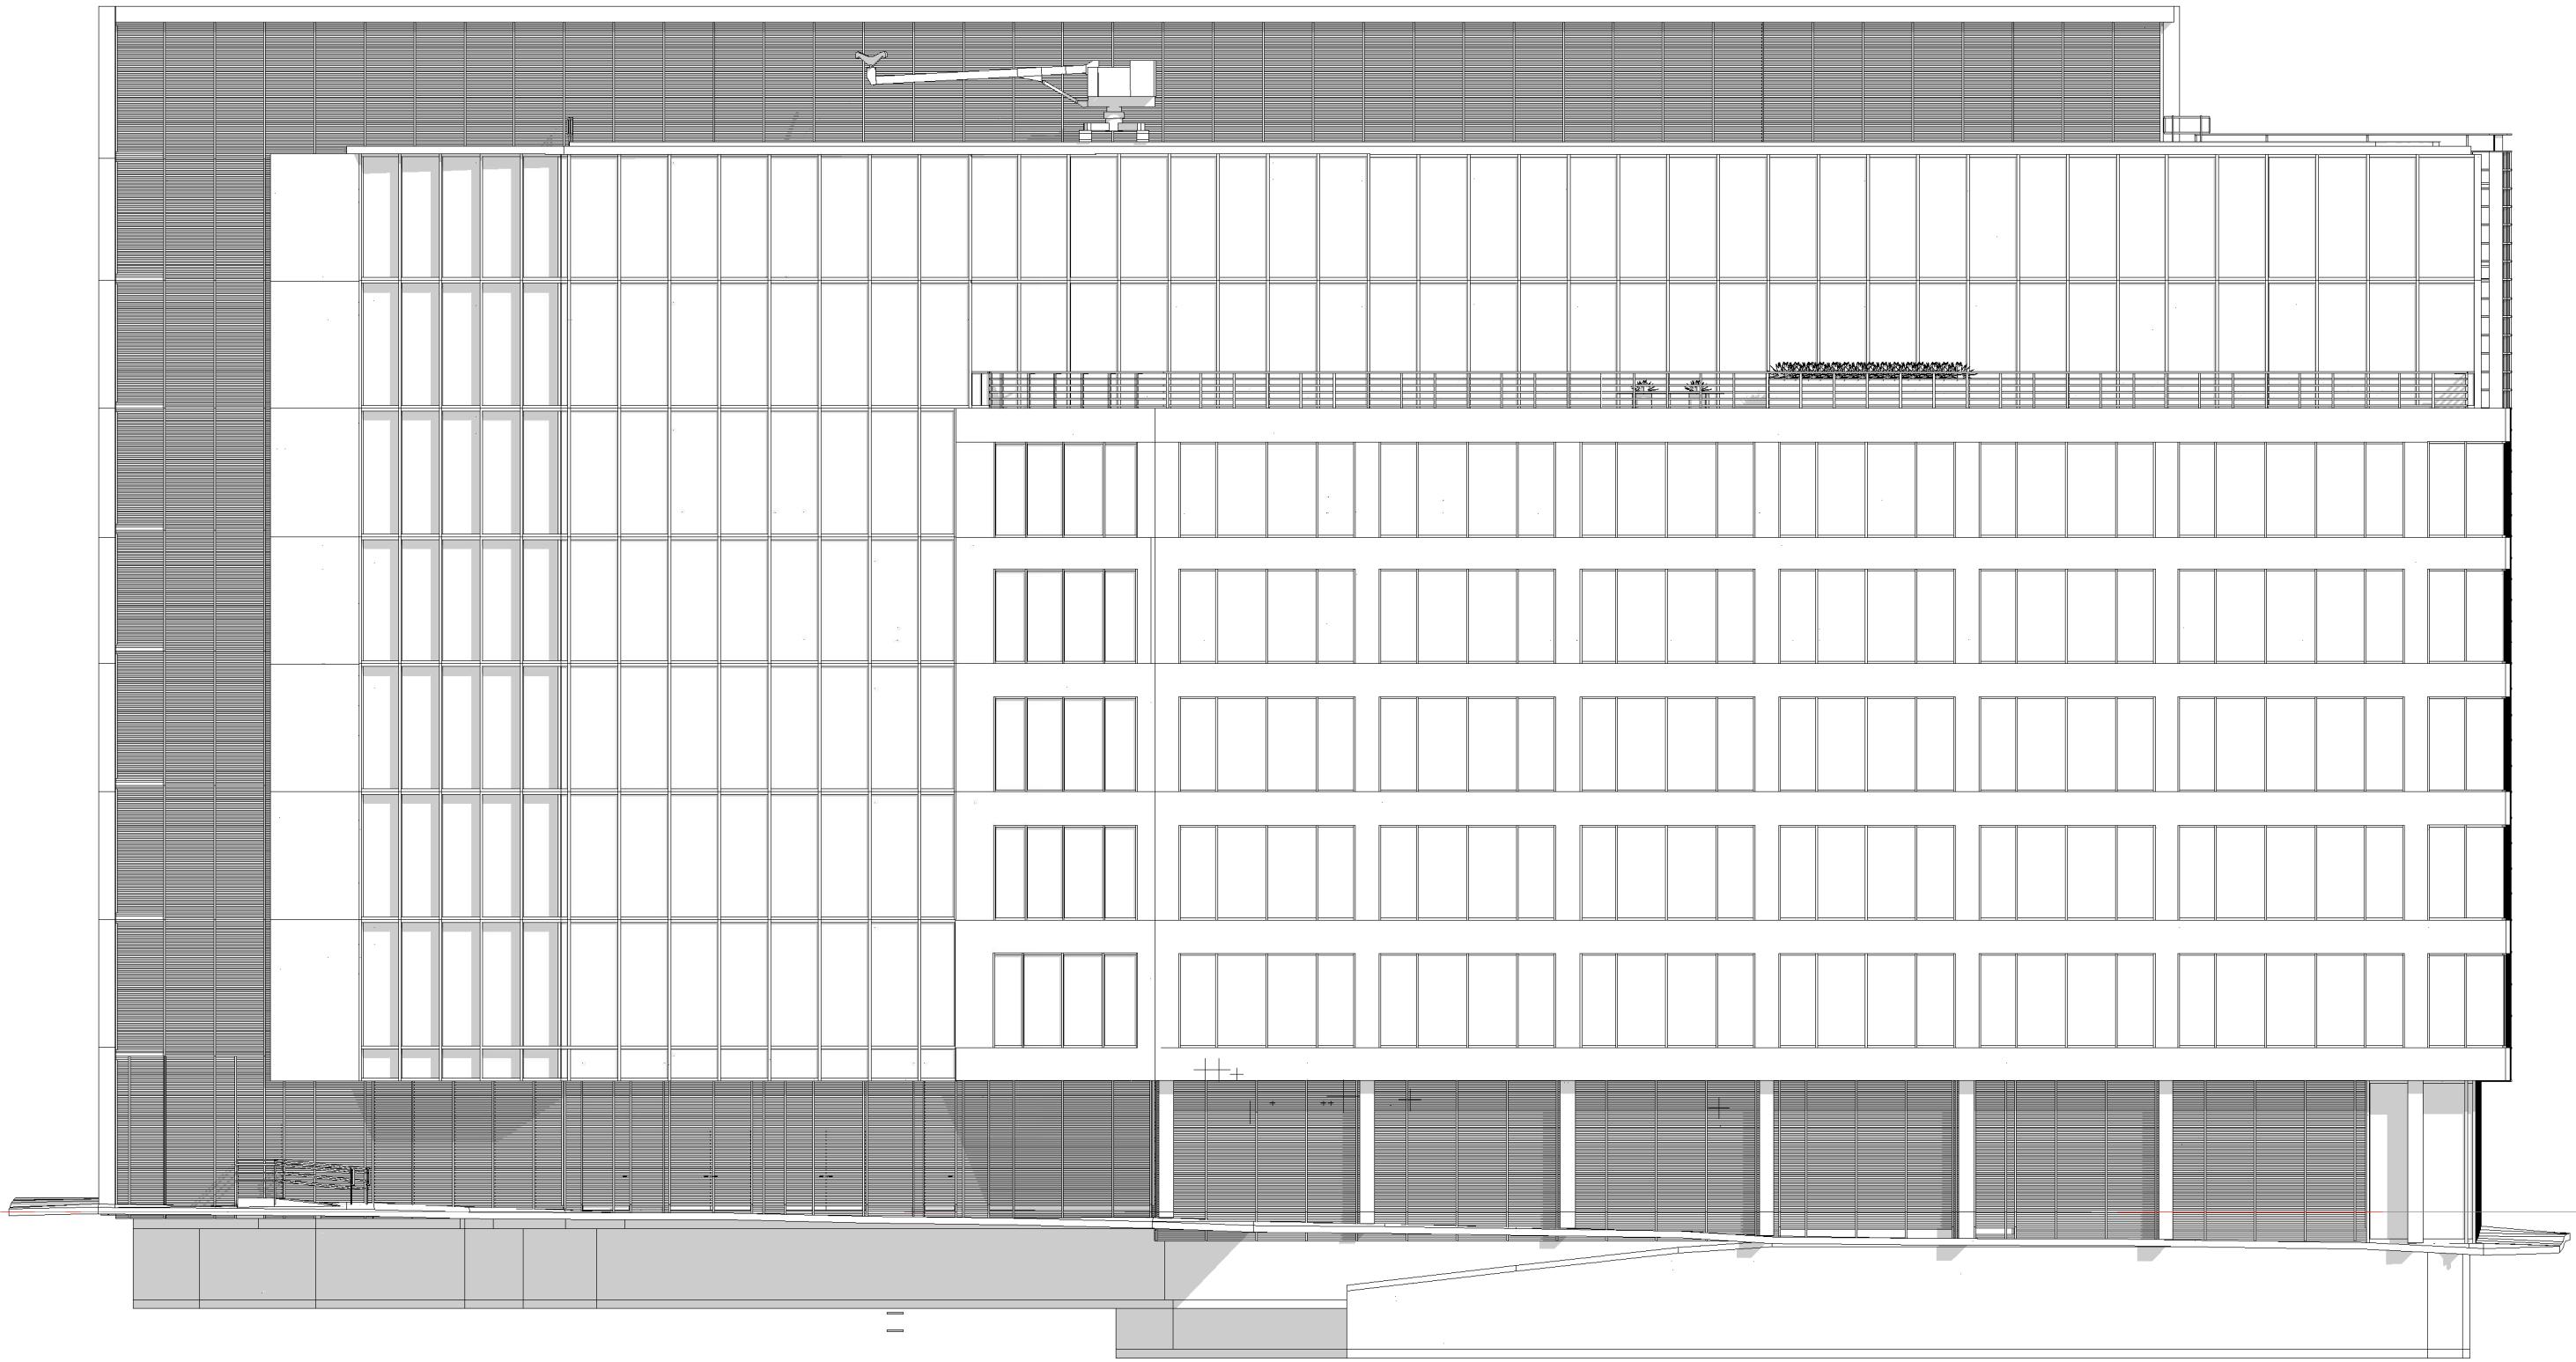

1 North Elevation
1 : 200

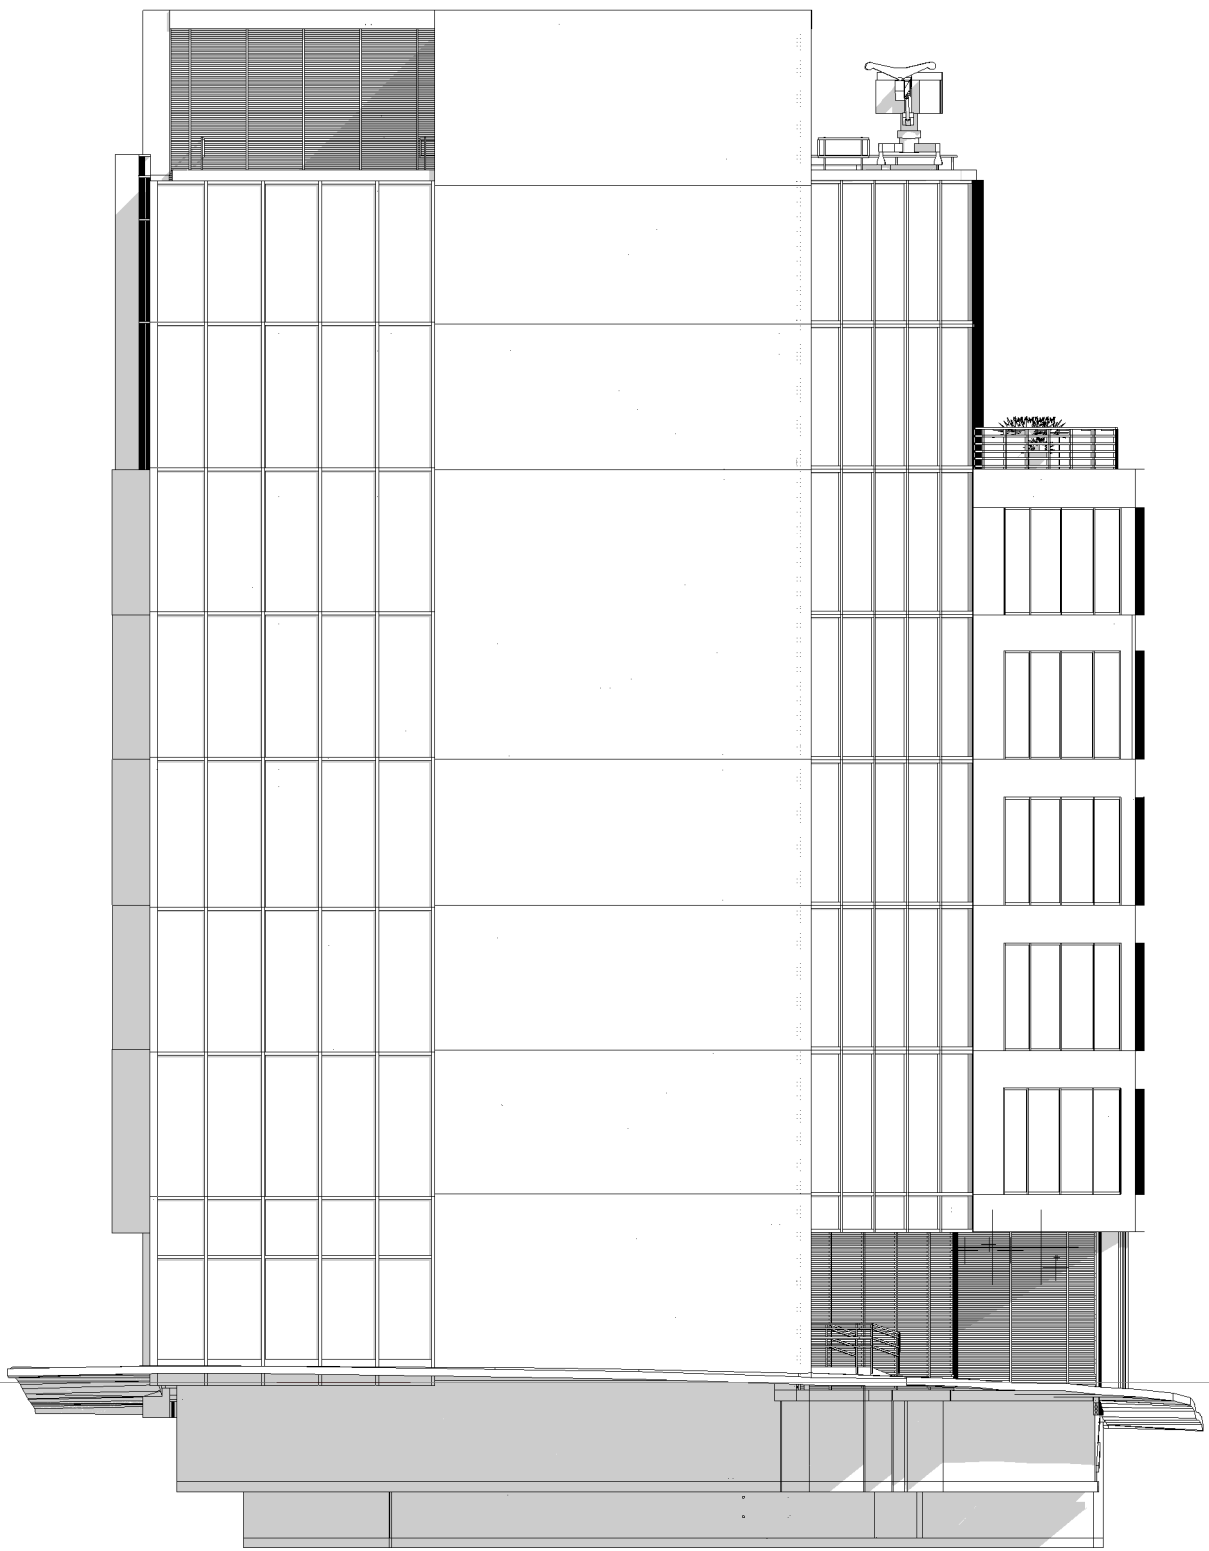

2 East Elevation
1 : 200

P01	Issue for Planning	20.12.2022	CT	AR
Rev	Description	Date	Dm By	Chk By

jmarchitects

Project
58 Mosley Street
Title
Existing Elevations 02
Client
M&G Real Estate
Purpose :
Sketch
Scale :
As indicated @ A1

64 Queen Street
Edinburgh
EH2 4NA
T : 0131 464 6100

edi@jmarchitects.net
www.jmarchitects.net

Project - Originator - Volume - Level - Type - Role - Class&Number	Status	Revision	JMA Project Number
7002-JMA-ZZ-ZZ-DR-A-00 2002	SK P01		7002