


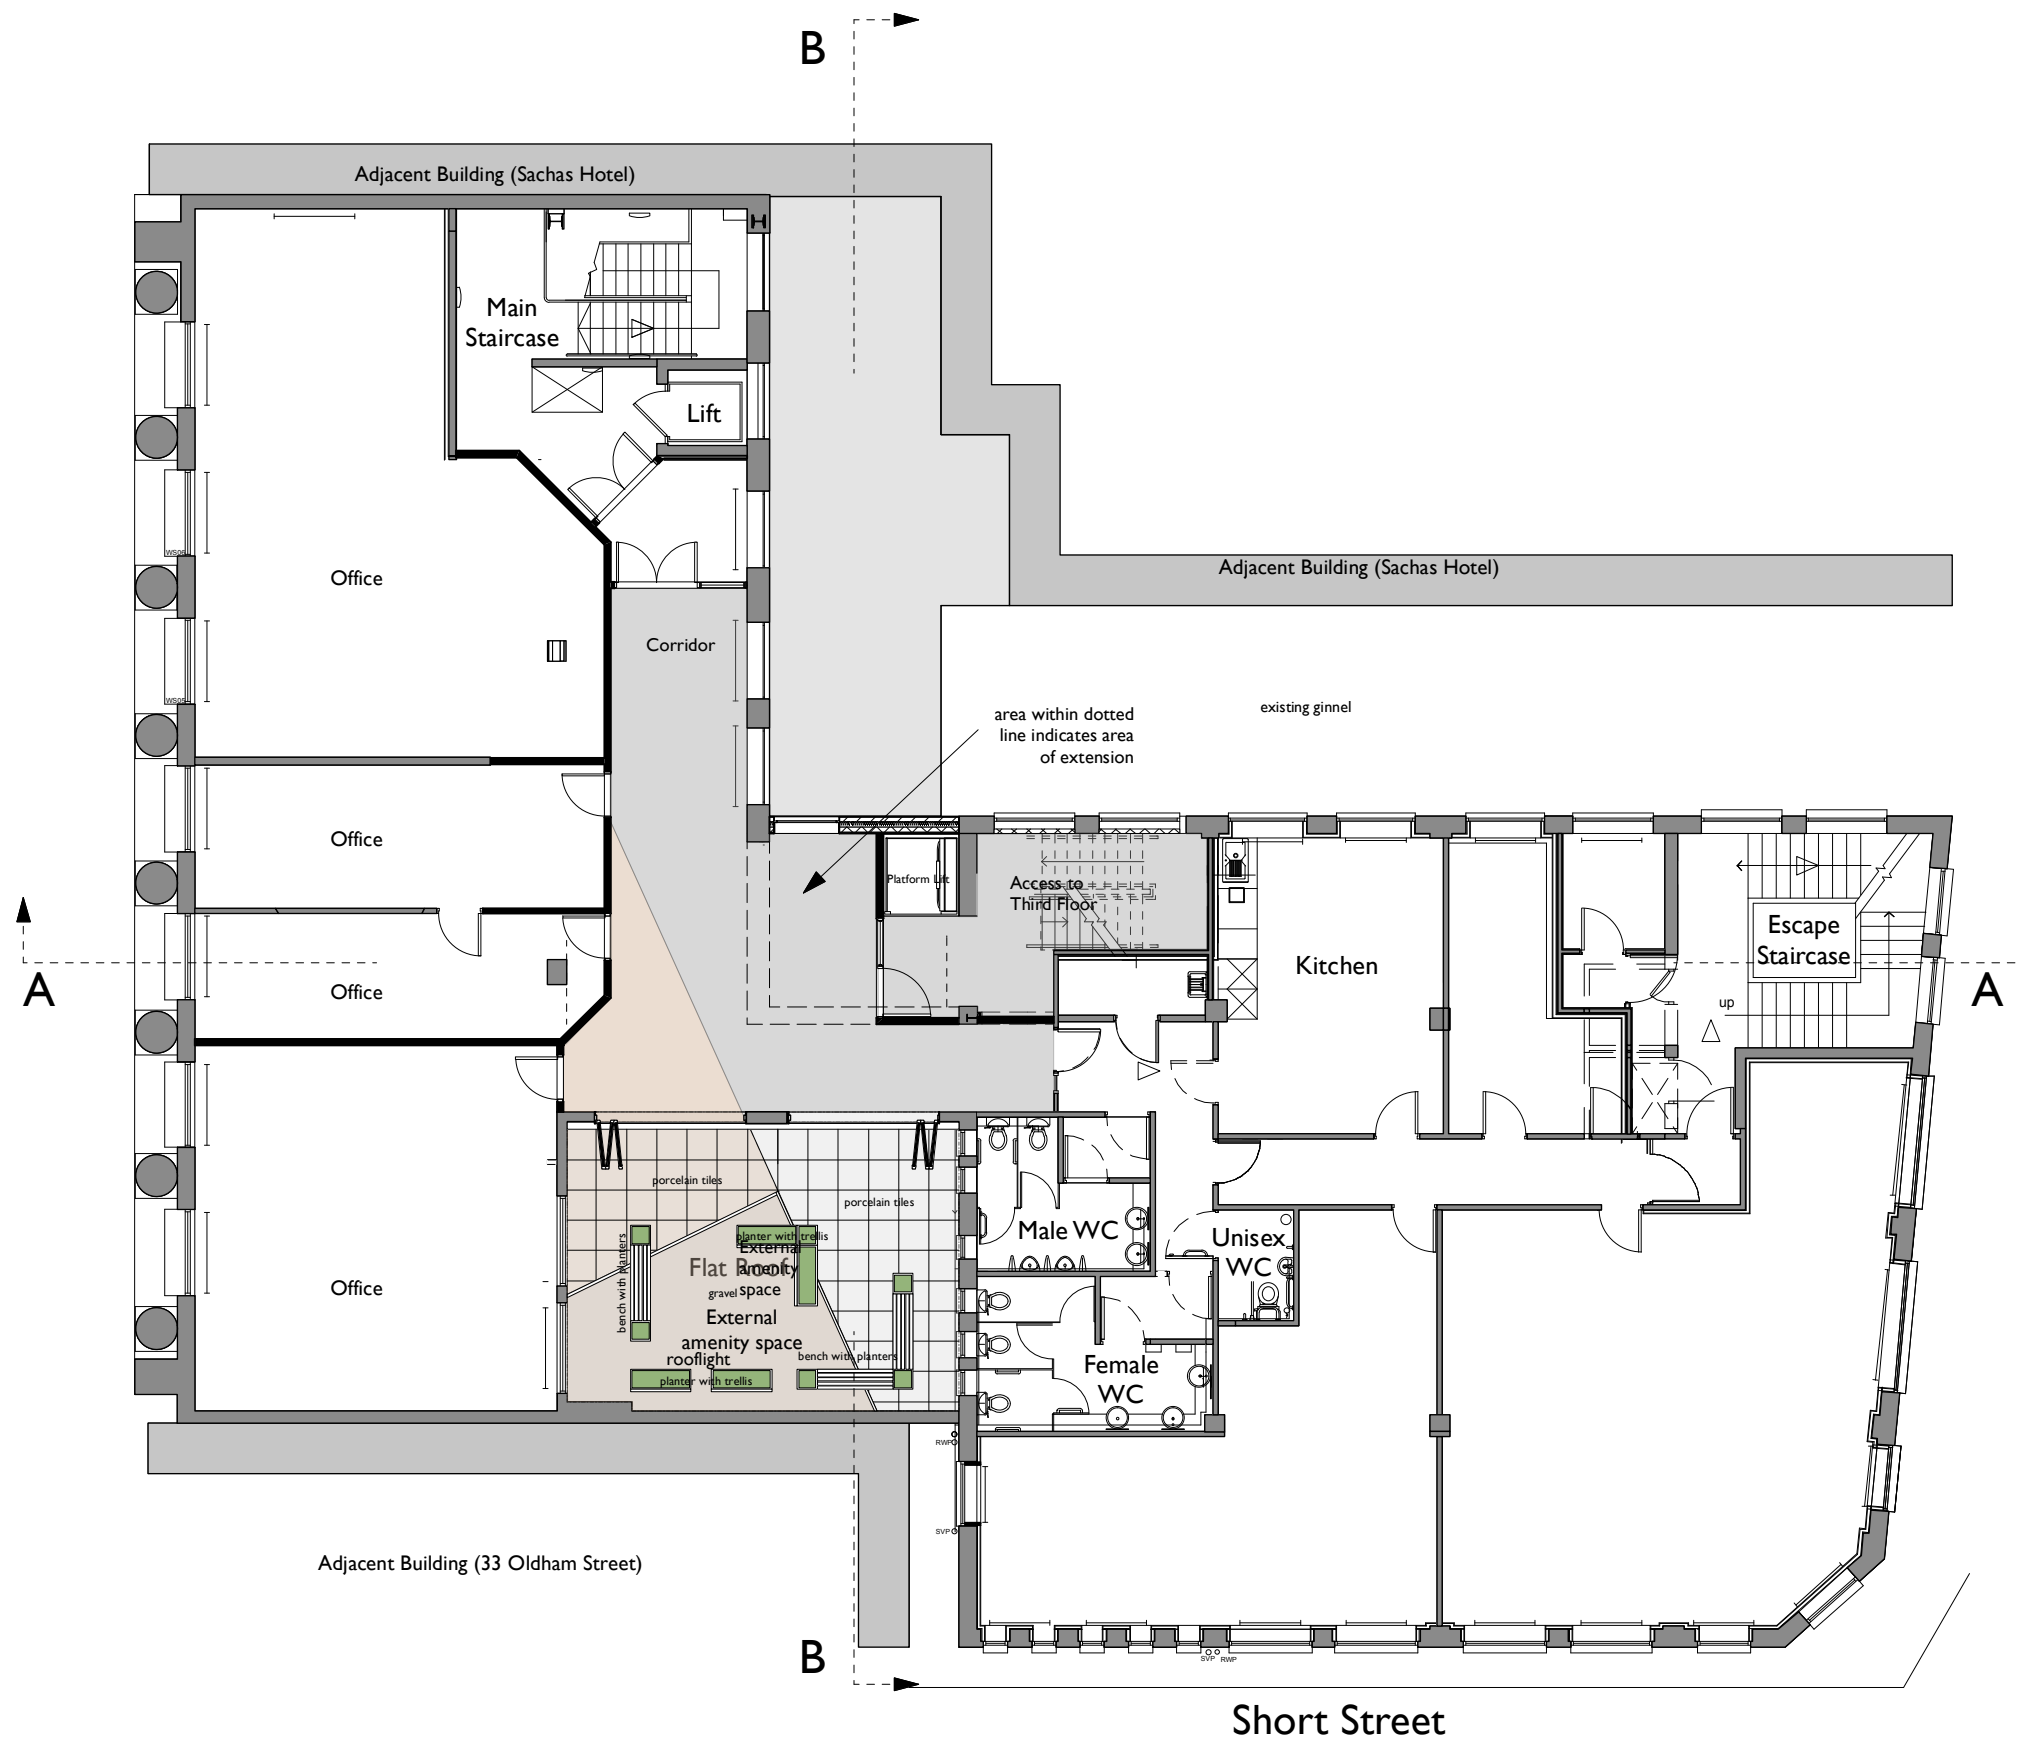

B Platform lift added, partitions PL 06/12/2022 revised, window omitted		
A context added AB AB 10/03/2021		
Rev	Note	DRN CHK

Plane Tree House
21-31 Oldham St, Manchester

Proposed Second Floor
Plan

scheme	1915
drwg no.	P(130)
revision	B

scale	1:150 @ A3
date first drawn	Nov 20
drawn	RD

SK sketch E existing P proposed T tender C construction FI final issue

www.ateliermb.co.uk
t 0161 236 0051
e architect@ateliermb.co.uk