


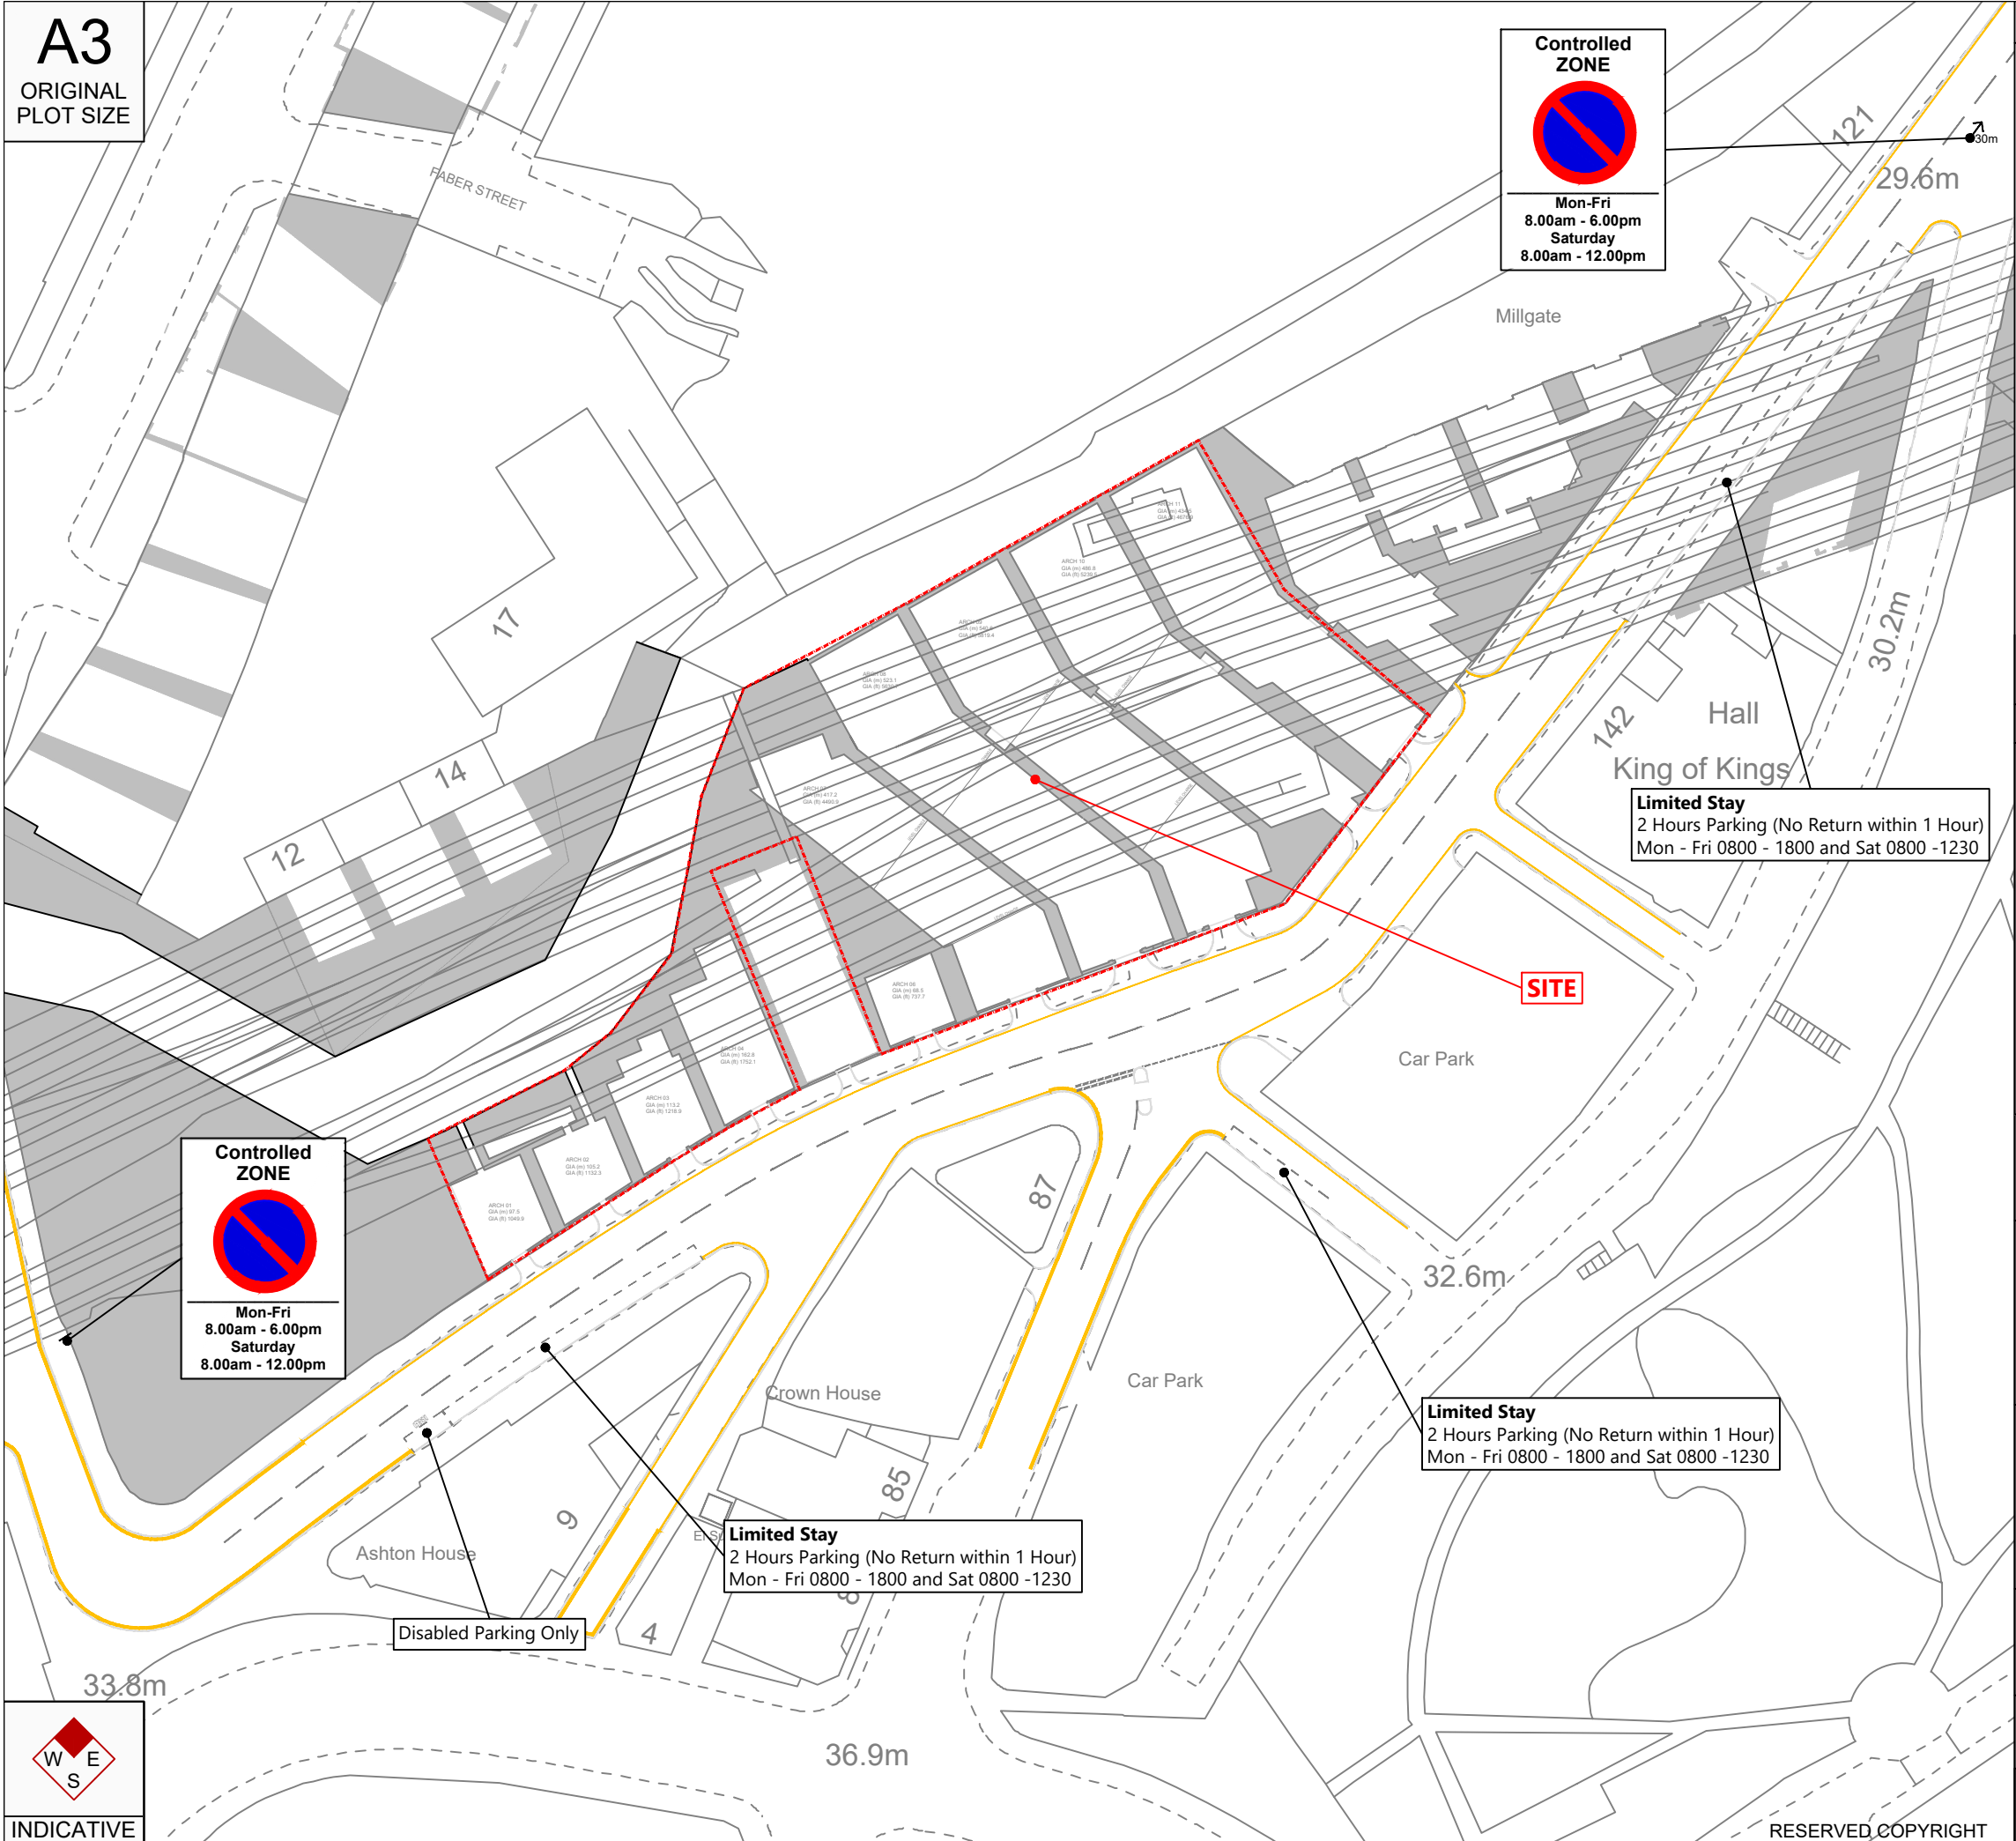

Reproduced from Ordnance Survey Superplan Data with the permission of The Controller of His Majesty's Stationery Office. Crown Copyright - Licence No. AL100034021

- NOTES:
1. Parking restrictions based on Desktop Review undertaken January 2023.
 2. Indicative un-surveyed road markings.
 3. Based on mapping provided by Stephen George + Partners LLP

Rev	Date	Details	Drawn by	Checked by	Approved by
-	-	-	-	-	-

Bristol
Cambridge
London
Manchester
Oxford
Welwyn Garden City

tpa
Transport Planning Associates

1 Giltspur Street
London
EC1A 9DD
020 7119 1155
www.tpa.uk.com

CLIENT:
THE ARCH COMPANY PROPERTIES LTD

PROJECT:
**CORPORATION STREET,
MANCHESTER**

TITLE:
**LOCAL PARKING
RESTRICTIONS**

STATUS:
FOR INFORMATION

SCALE: 1:750	DATE: 04/01/23	DRAWN: TS	CHECKED: TW	APPROVED: GDG
JOB NO: 2209-029	DRAWING NO: SK01	REVISION: -		

RESERVED COPYRIGHT