



The use of this data by the recipient acts as an agreement of the following statements. Do not use this data if you do not agree with any of the following statements:-

All drawings are based upon site information supplied by third parties and as such their accuracy cannot be guaranteed. All features are approximate and subject to clarification by a detailed topographical survey, statutory service enquiries and confirmation of the legal boundaries.


The controlled version of this drawing should be viewed in DWG or PDF format not DWG or other formats. All prints of this drawing must be made in full colour.

Where this drawing has been based upon Ordnance Survey data, it has been reproduced under the terms of Ryder Licence No. 100000144. Reproduction of this drawing in whole or in part is prohibited without the prior permission of Ordnance Survey.


Do not scale the drawing. Use figured dimensions in all cases. Check all dimensions on site. Report any discrepancies in writing to Ryder before proceeding.

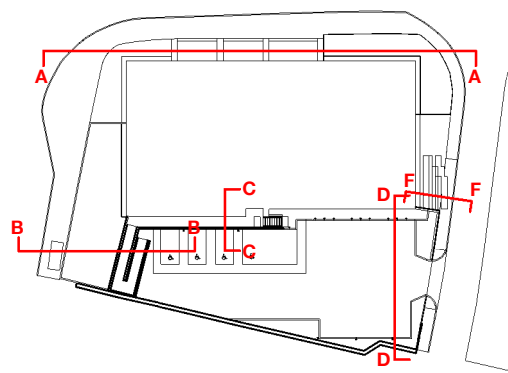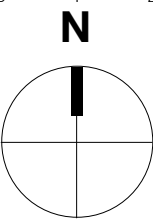


1 AA
1:100

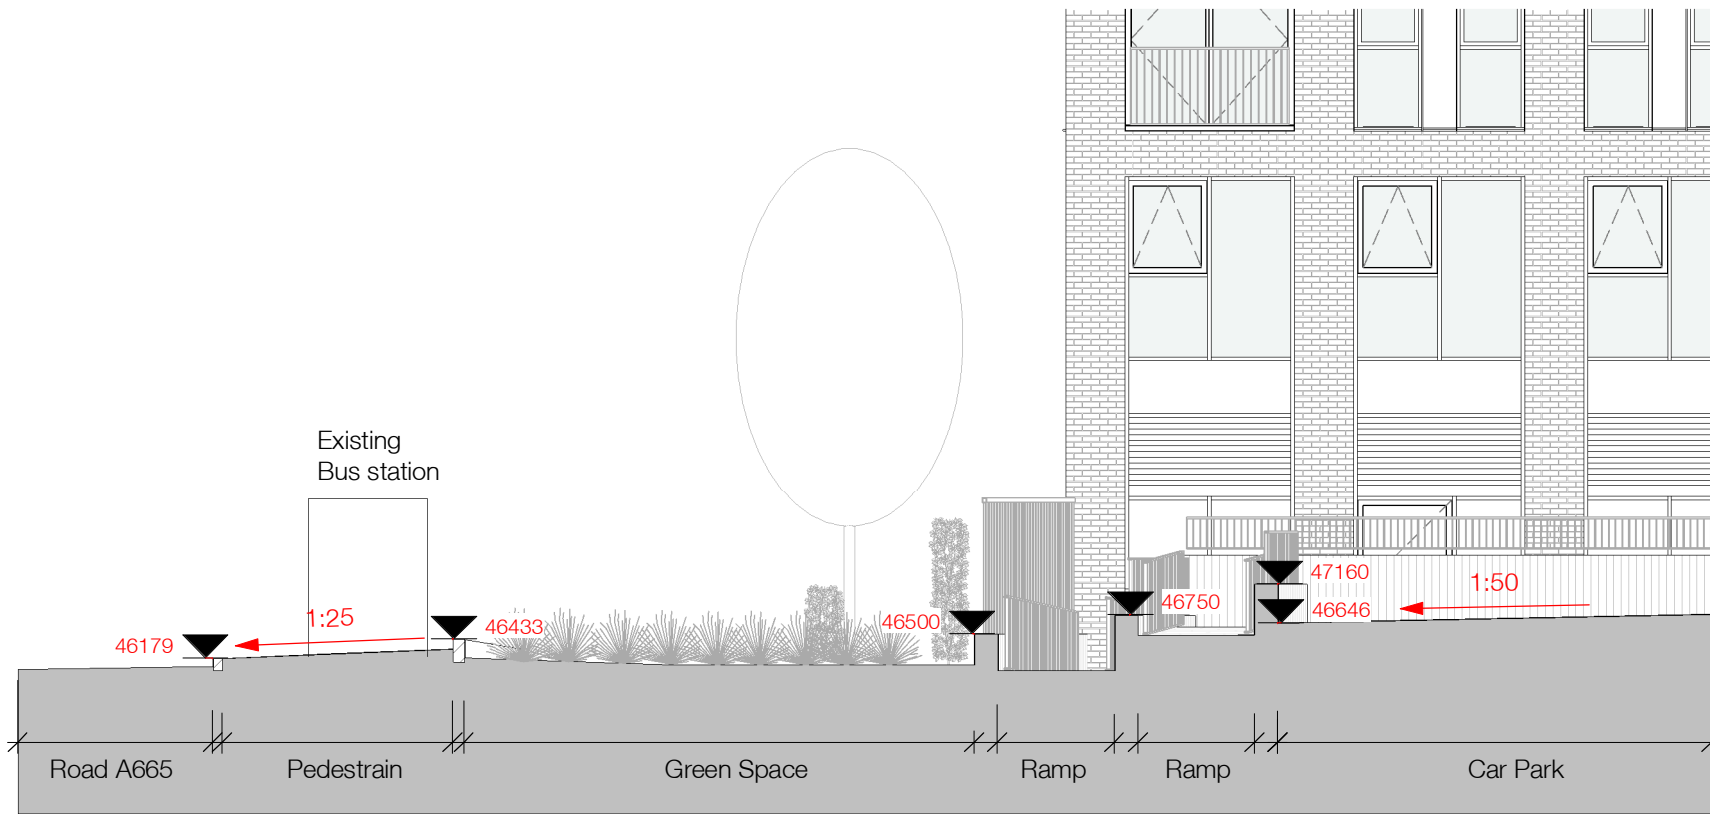


2 BB
1:100

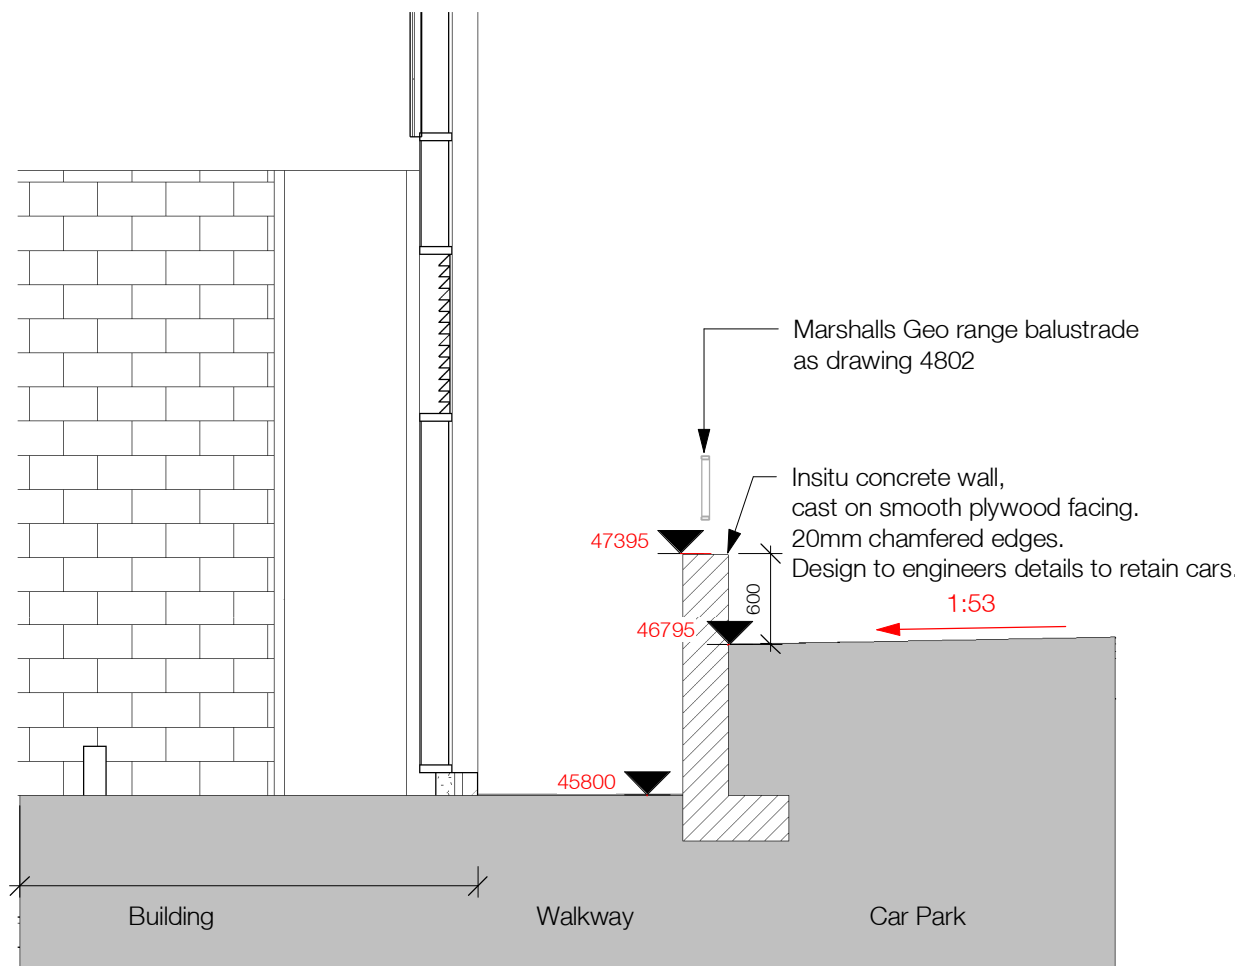

3 CC
1:50

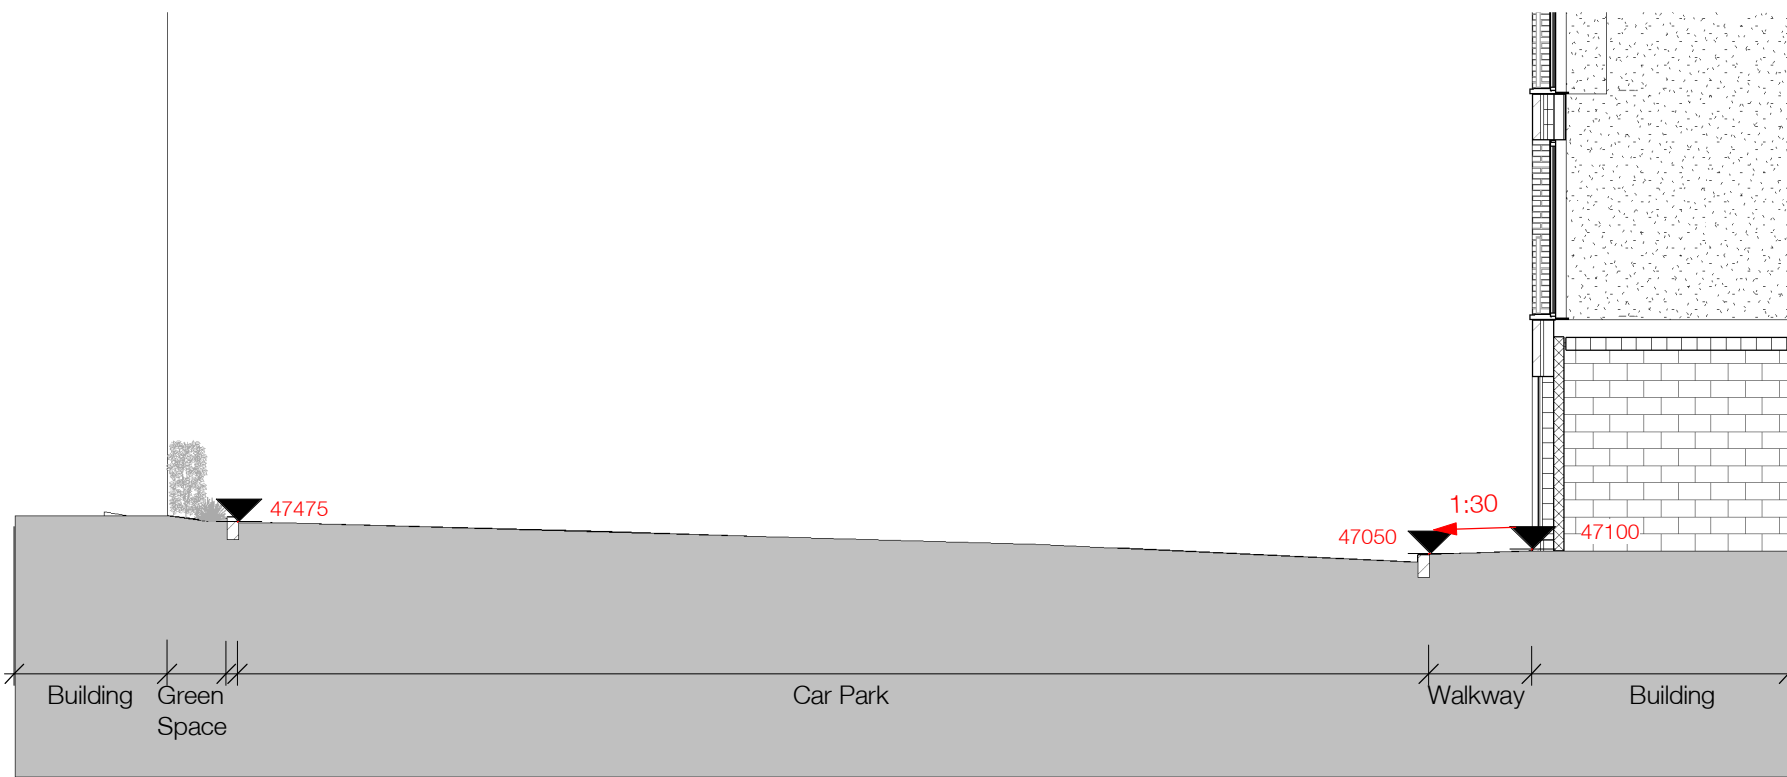

4 DD
1:100

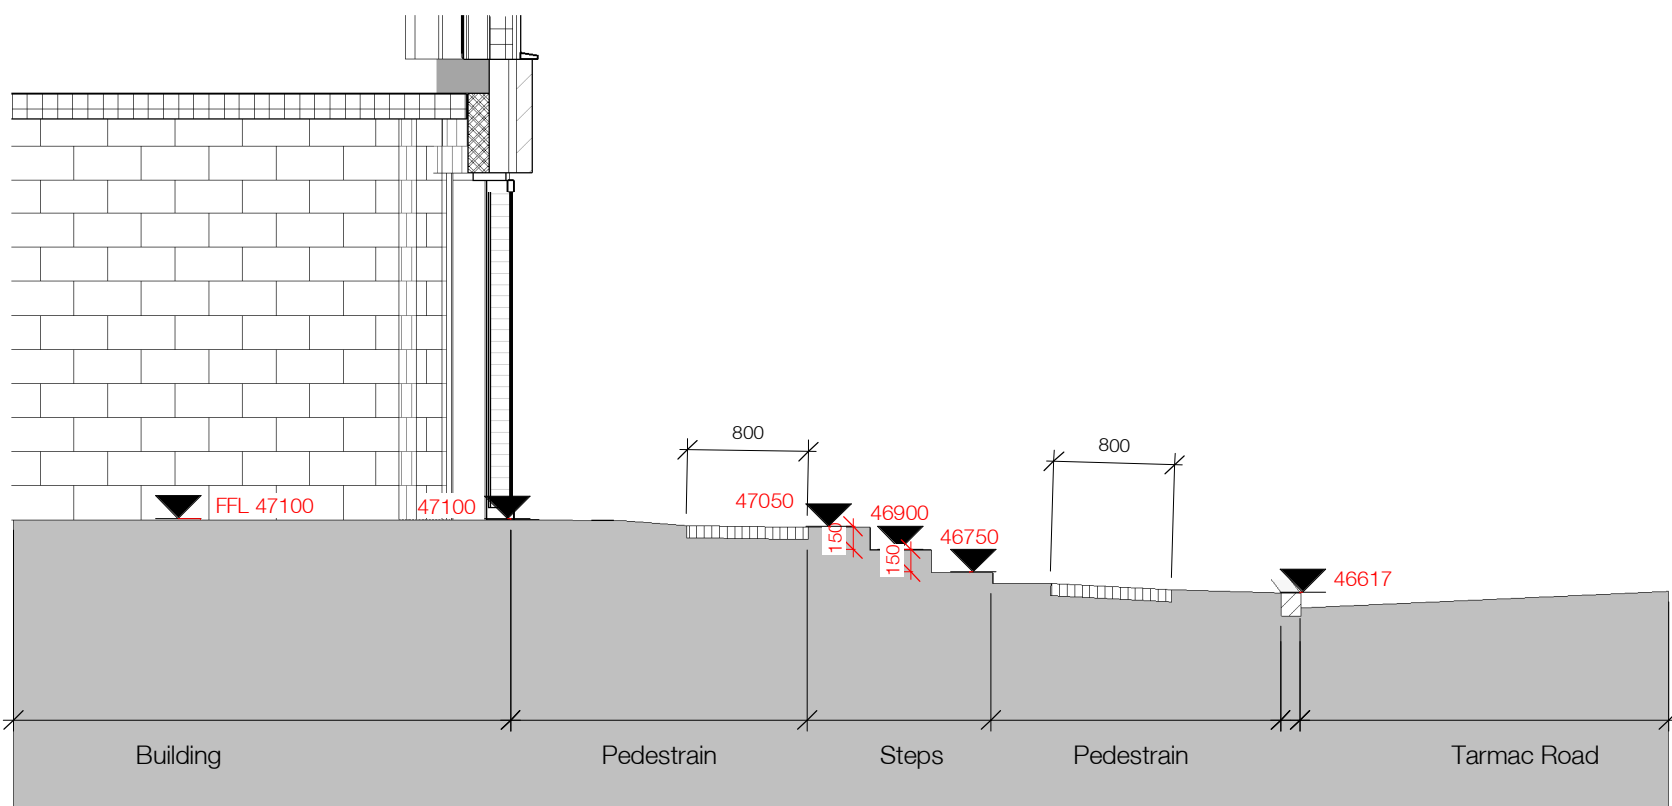

6 FF
1:50

C01	Issued for Construction	ZJI	SBL	01/09/21
P3	Gate elevation amended, steps adjusted following level changes	AHA	SBL	03/02/21
P2	Levels updated	ZJI	SBL	00/11/20
P1	First Issue	ZJI	SBL	30/03/20
Rev.	Description	Drawn	Checked	Date

Amendment
Suitability
Issued for Construction
Project
Waterside Places
Islington Wharf
Manchester
Drawing
Site Sections

Drawing No.	Originator	Zone	Level	Type	Role	Number
Project ID	- RYD -	00 -	XX -	DR -	L -	2701
IW4						
Ryder Project No.	Scale at A1	Status	Revision			
2791-00	As indicated	PD	C01			

info@ryderarchitecture.com
www.ryderarchitecture.com

Ryder