



SOUTHERN ELEVATION

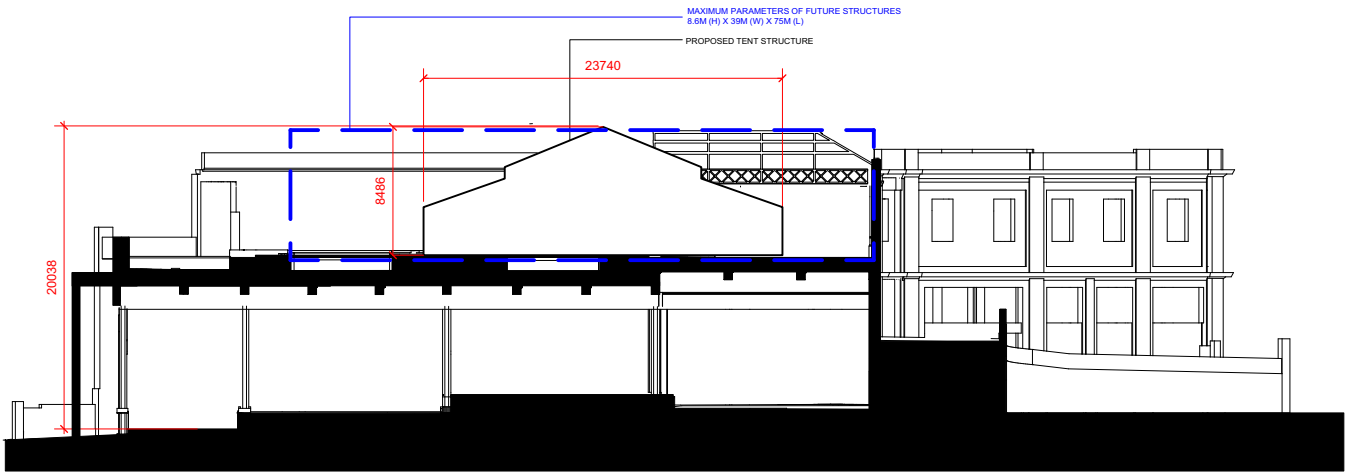

NORTH-SOUTH SECTION

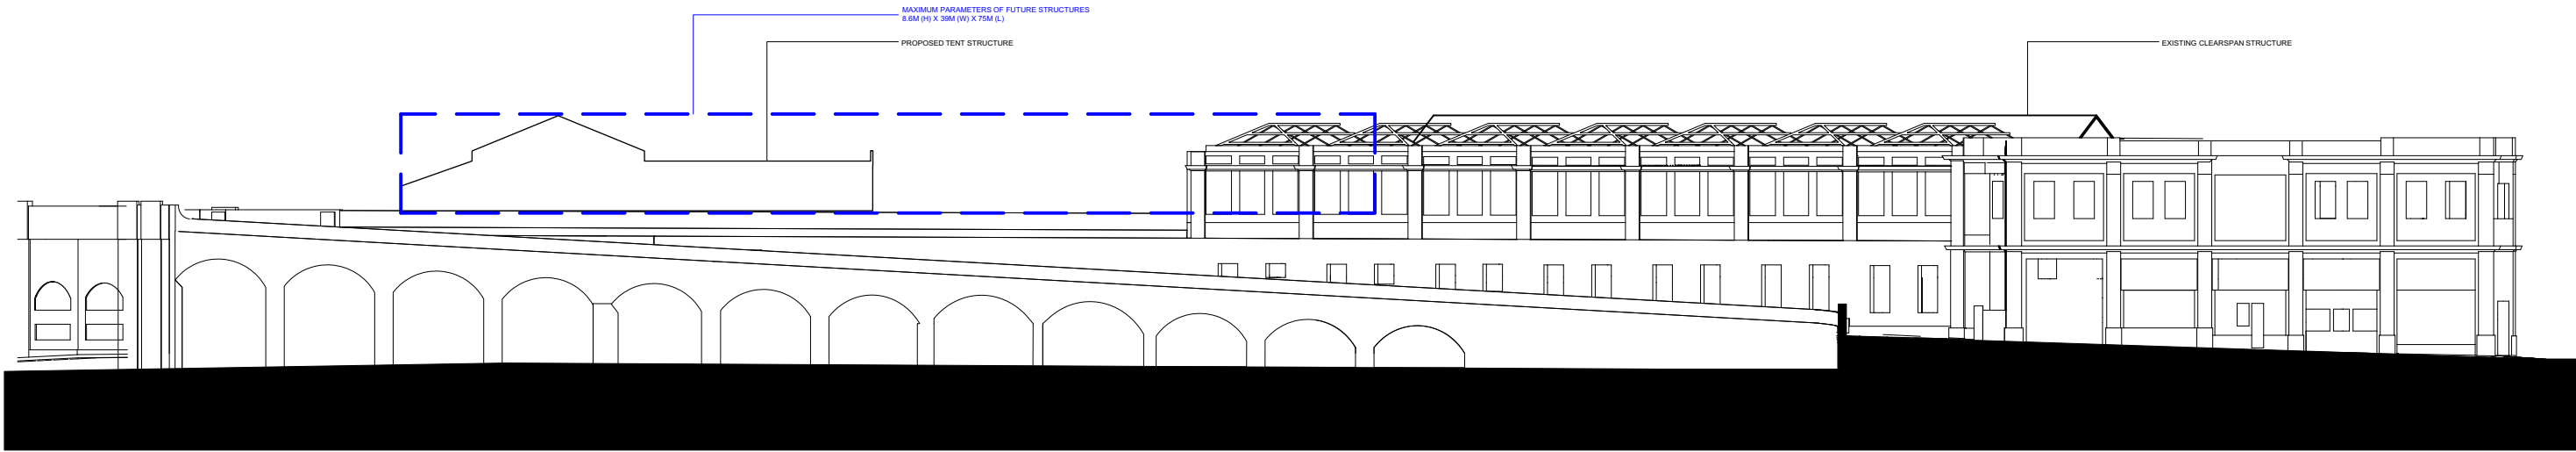

NORTHERN ELEVATION

REVISION		
-	21.03.23	SUBMITTED FOR PLANNING APPROVAL
A	06.04.23	SUBMITTED FOR PLANNING APPROVAL

- NOTES
1. All dimensions in mm.
 2. This drawing to be read in conjunction with all relevant contract documents.
 3. This drawing to be read in conjunction with all Engineer's and Main contractor/ Sub-Contractor drawings and documentation.
 4. Report any errors, contradictions, and omissions to the architect as soon as possible.

BROADWICKLIVE

Project: Depot Mayfield
11 Baring Street, Manchester M1 2PY

Title: Proposed Elevations

Scale: 1:250 at A1 1:500 at A3

Drawing no: BWD041-400/A