


PROPOSED FIXING HOLES

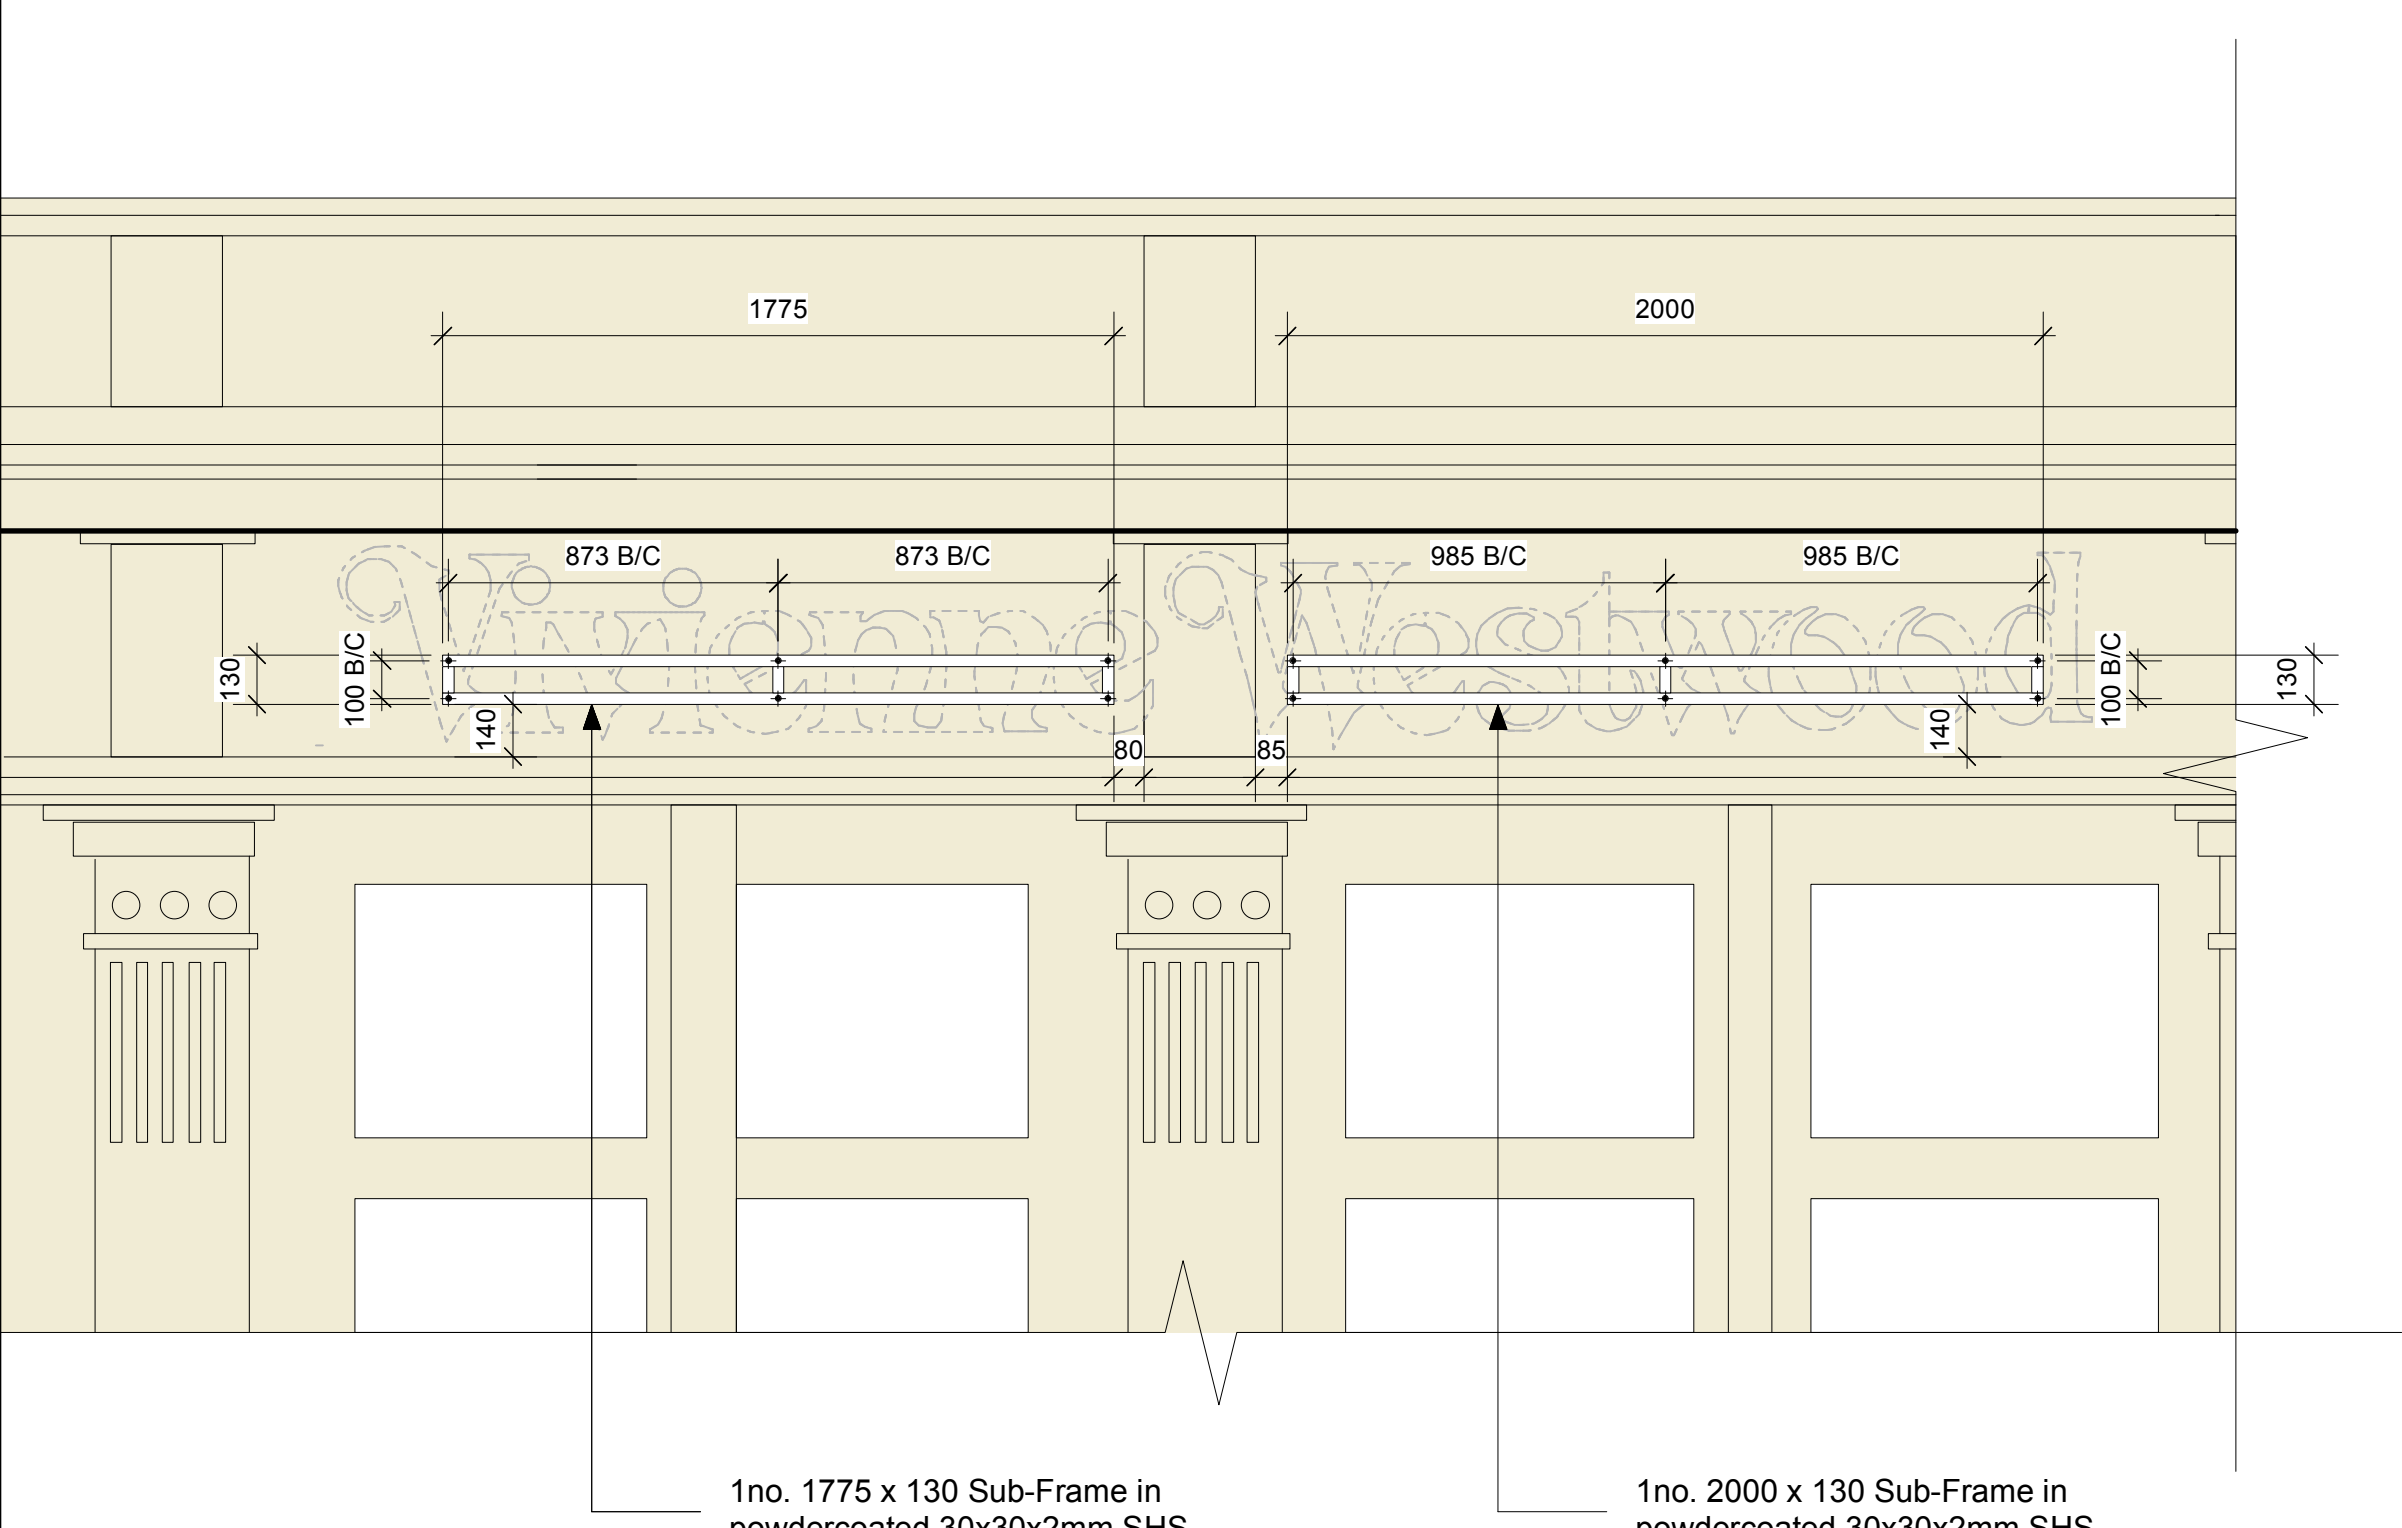

1no. 1775 x 130 Sub-Frame in powdercoated 30x30x2mm SHS
6no. Dia 10mm Holes drilled into sandstone frieze to secure via M8 chemi-anchors

1no. 2000 x 130 Sub-Frame in powdercoated 30x30x2mm SHS
6no. Dia 10mm Holes drilled into sandstone frieze to secure via M8 chemi-anchors

1. DO NOT SCALE. WORK ONLY TO FIGURED DIMENSIONS.
2. ALL DIMENSIONS TO BE CHECKED ON SITE BEFORE FABRICATION.
3. CONTRACTOR IS OBLIGED TO REPORT ALL ERRORS AND OMISSIONS TO DESIGNERS.
4. CONTRACTORS TO REFER TO ENGINEERS DRAWINGS BEFORE PROCEEDING WITH WORKS.

ALL DRAWINGS AND IDEAS ARE COPYRIGHT, AND MAY NOT BE DISTRIBUTED, COPIED OR ISSUED WITHOUT PERMISSION OF Pencilkit Ltd.

NOTE

REVISIONS		
No.	Date	Description

Pencilkit
76 Southwark Park Road
Bermondsey
London
SE16 3RS

Tel. +44 (0)20 7252 0894
Graham Russell +44 (0)7375 020607
Lucy Morris +44 (0)7793 199656
pencilkit@mac.com
http://pencilkit.co.uk

Client
Vivienne Westwood Ltd.
44 Conduit Street
London
W1R 9FB

Project
VIVIENNE WESTWOOD,
47 SPRING GARDENS,
KINGS STREET,
MANCHESTER, M2 2BG.

Titles
**Elevation A DETAIL
(Spring Gardens)
Proposed**

Scale	Dwg. No.	Rev.
1:20@A3	95116-05	
Date 20/1/23		
Drawn GR		