


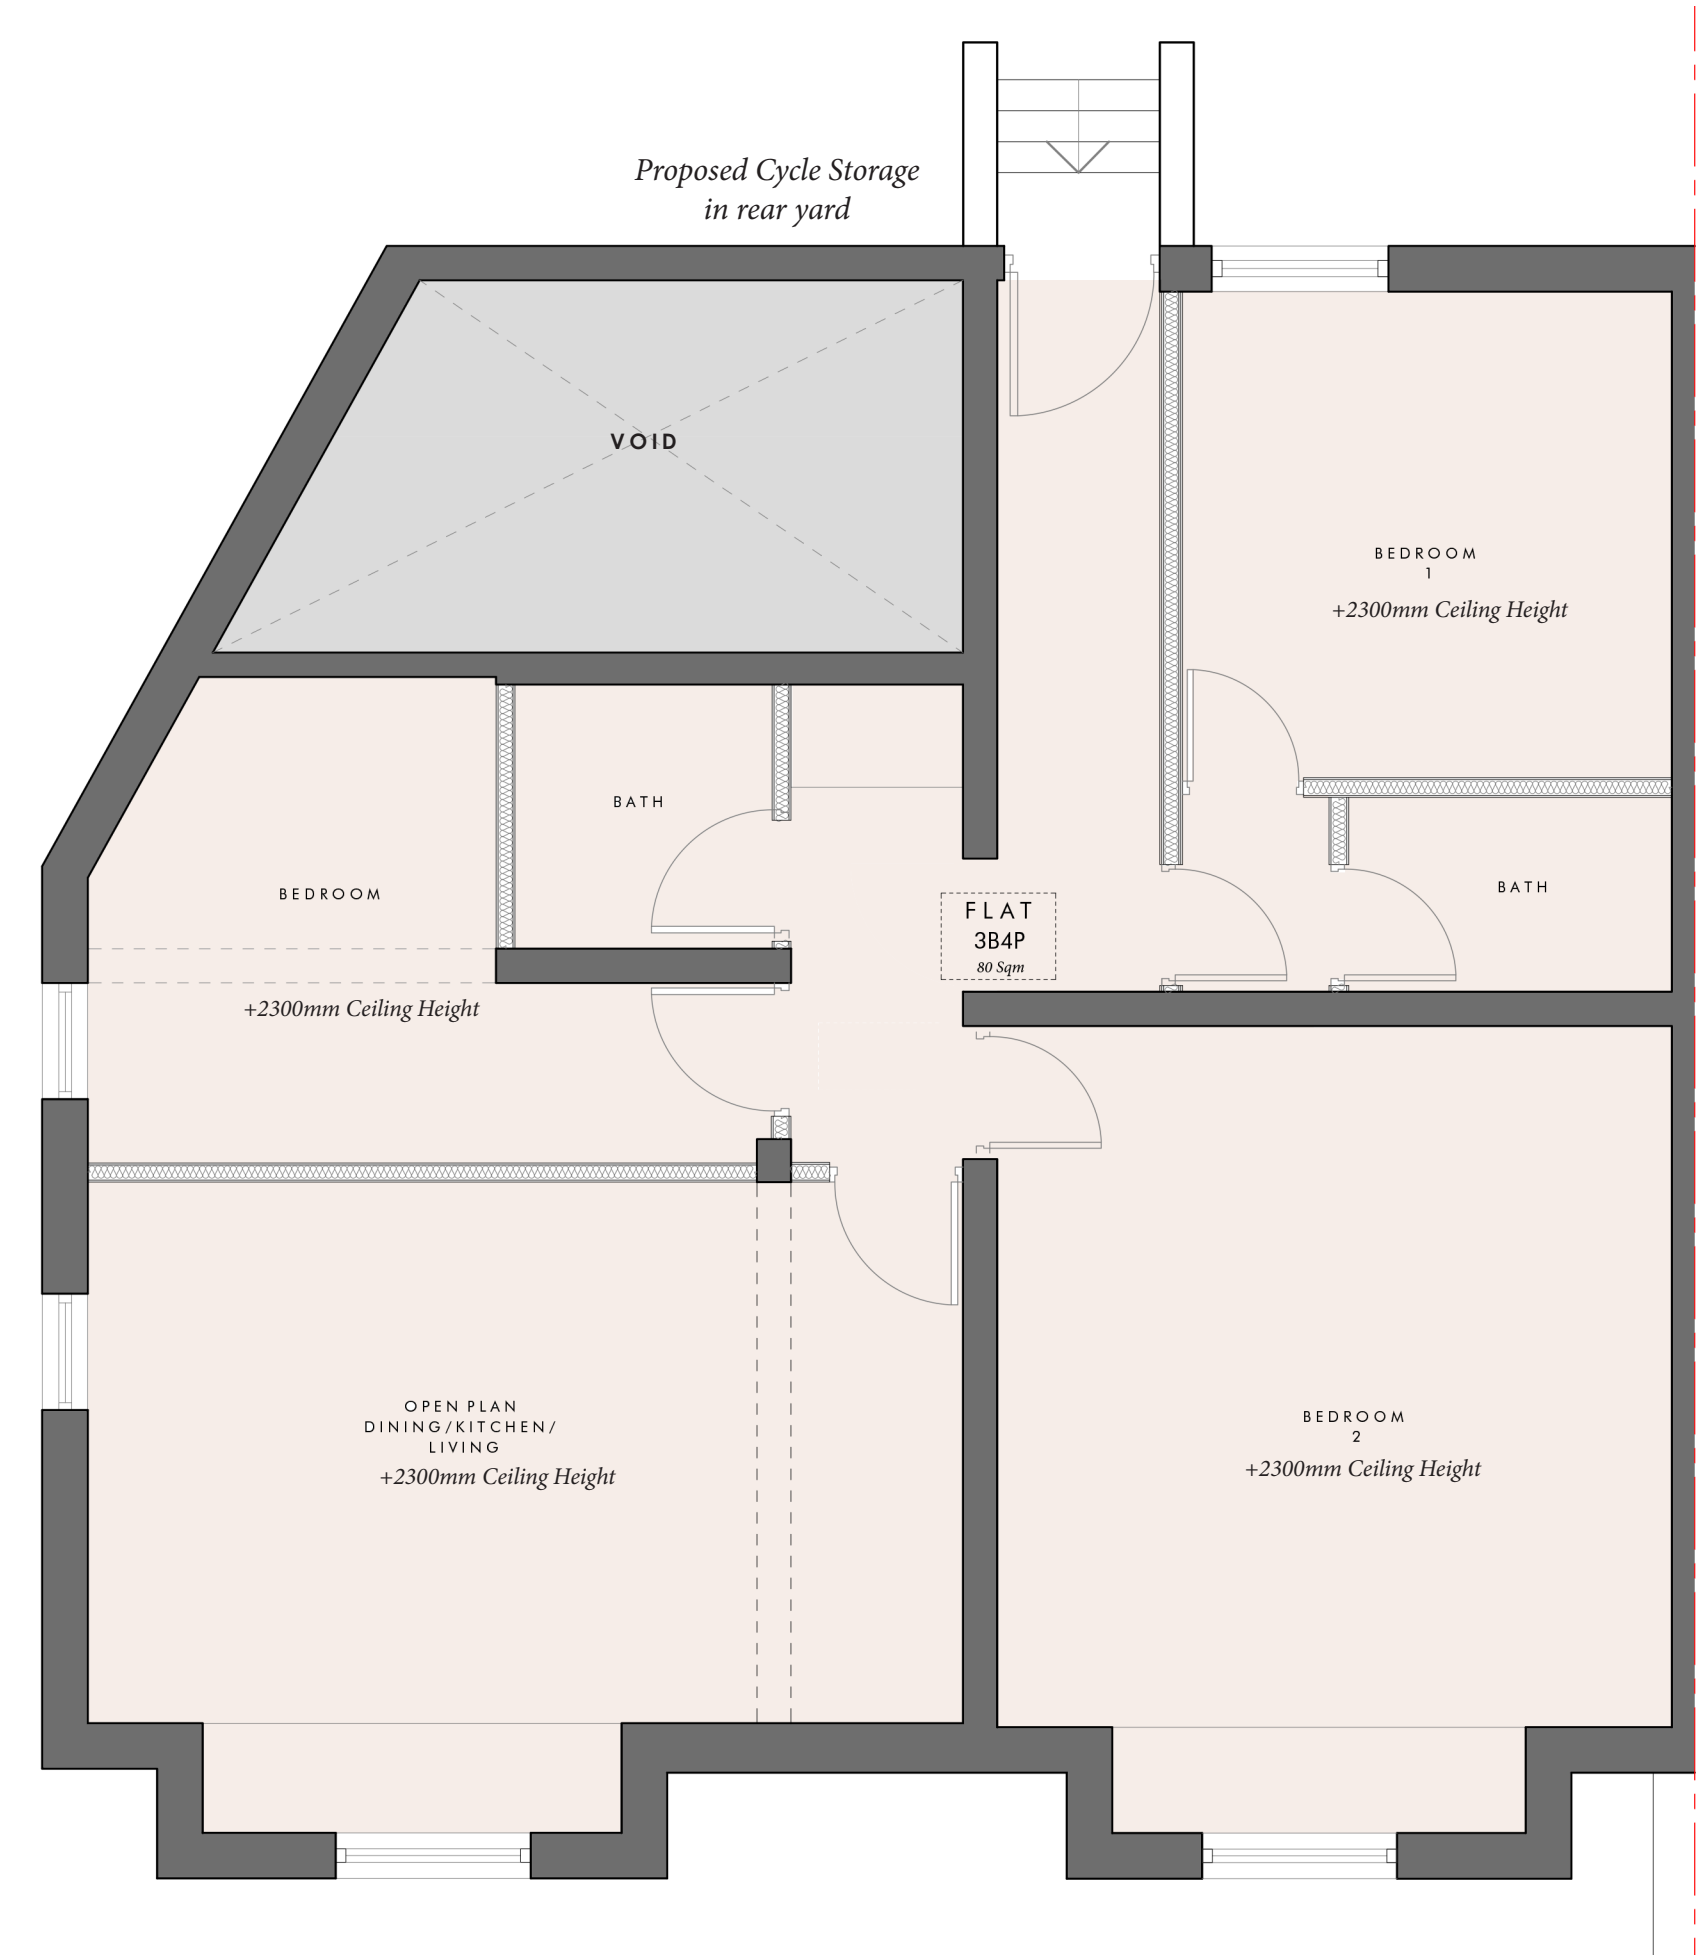

PROPOSED BASEMENT PLAN
1:50 @ A3

Dimensioning

Figured dimensions only to be taken from these designs and drawings. Work to annotated dimensions only. All dimensions to be checked on site. Architectural designers to be informed immediately of any discrepancies before work proceeds. Drawings are to be read in conjunction with relevant specifications, structural engineers and service engineers' drawings.

Rev	Description	Date
A	Planning Issue	25/12/22



SALEEM
ARCHITECTS

Client Property Owner	
Project 20 Woodlands Road, Cheetham M8 9LJ	
Drawing Title Proposed Plans	Revision A
Scale 1:50 @ A3	Date Oct 2022
Drawing No. : Sheet 3	