




KFC White letters ES07a detail - Scale 1:10

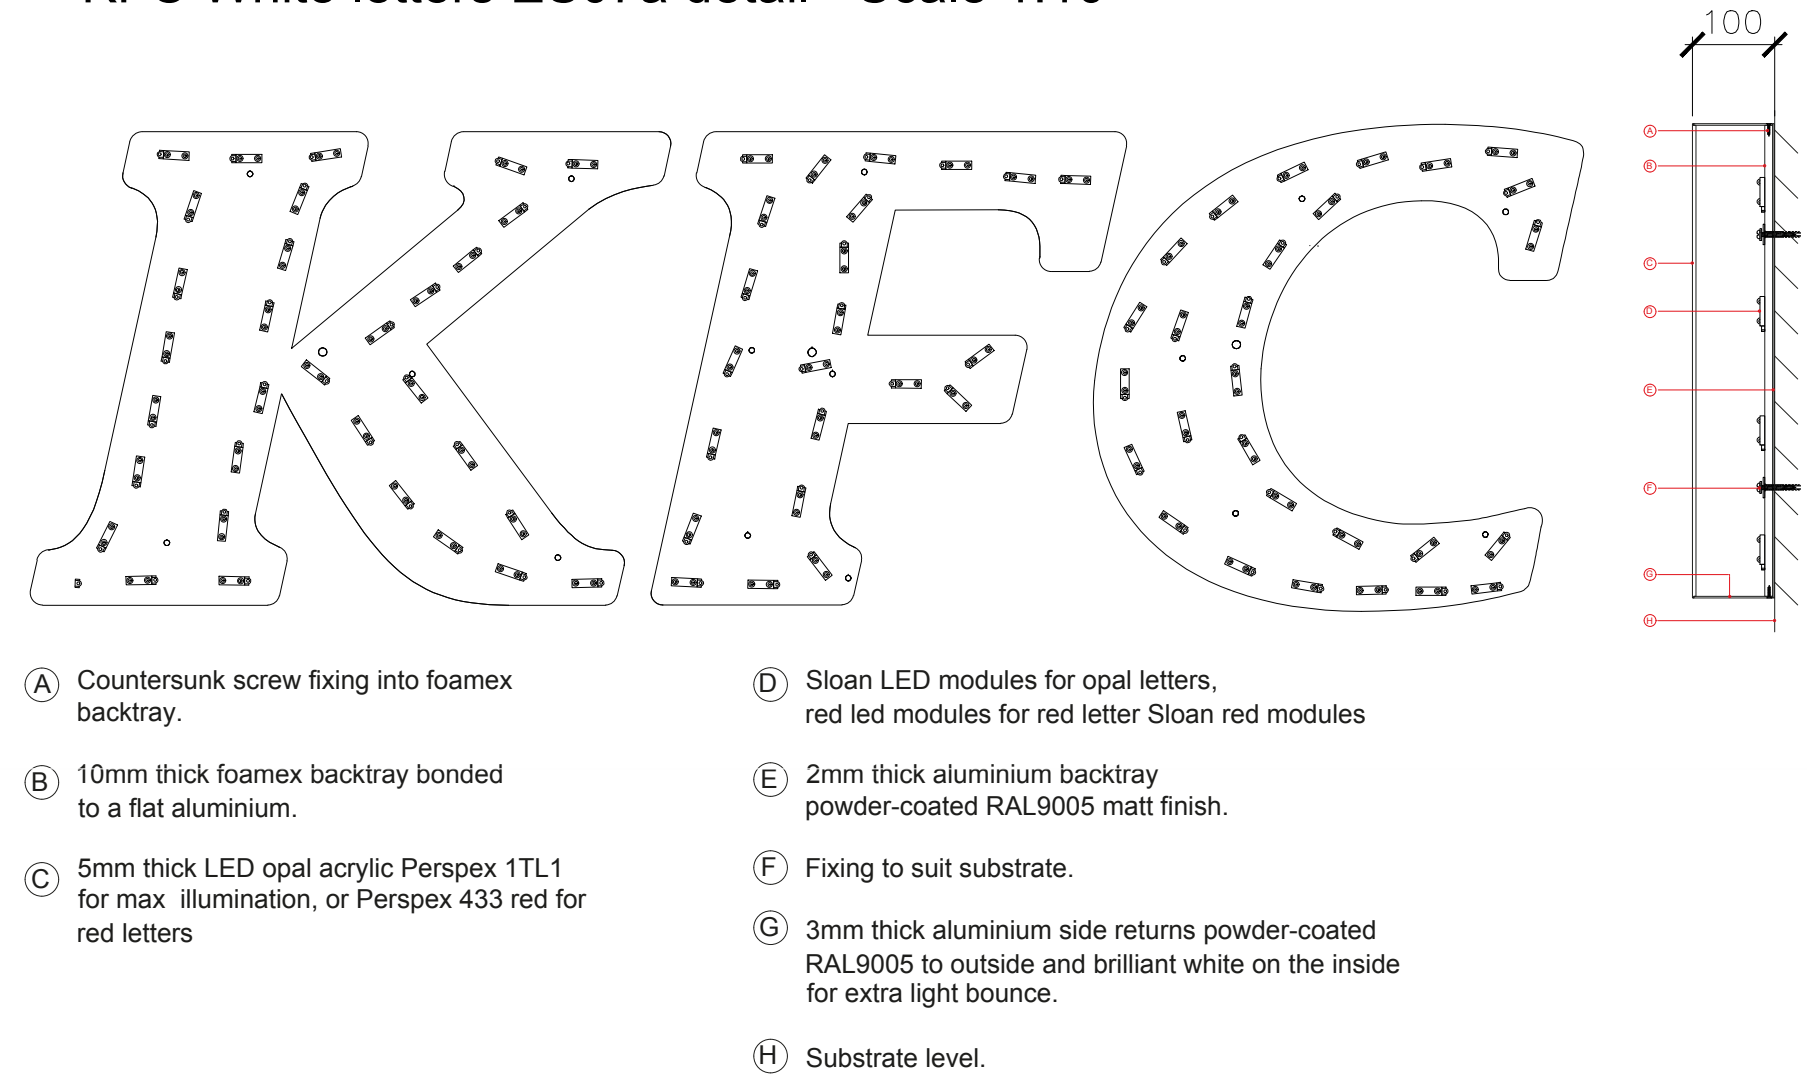

Updated projecting sign detail - Scale 1:10

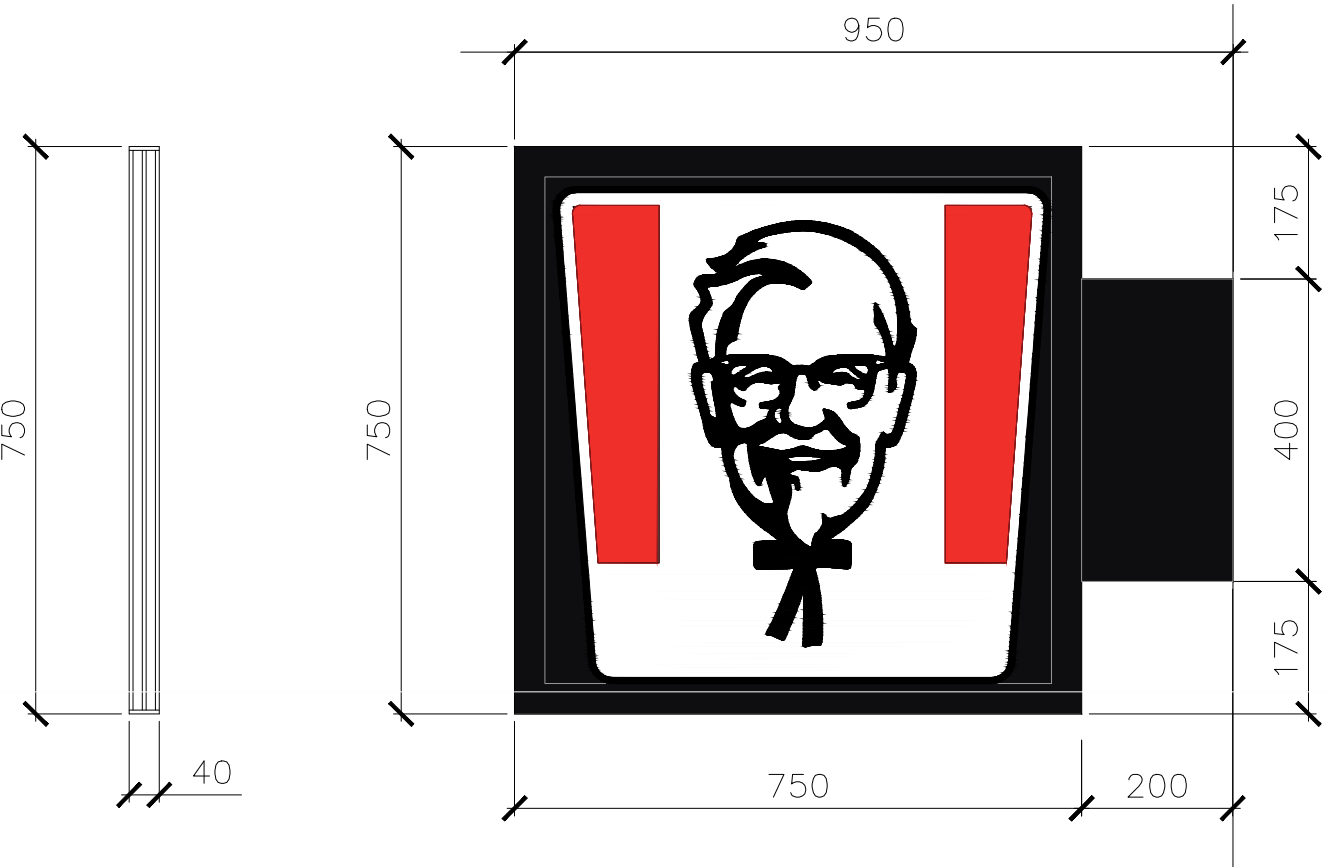

Colonel & bucket ES08a Fascia sign - Scale 1:10

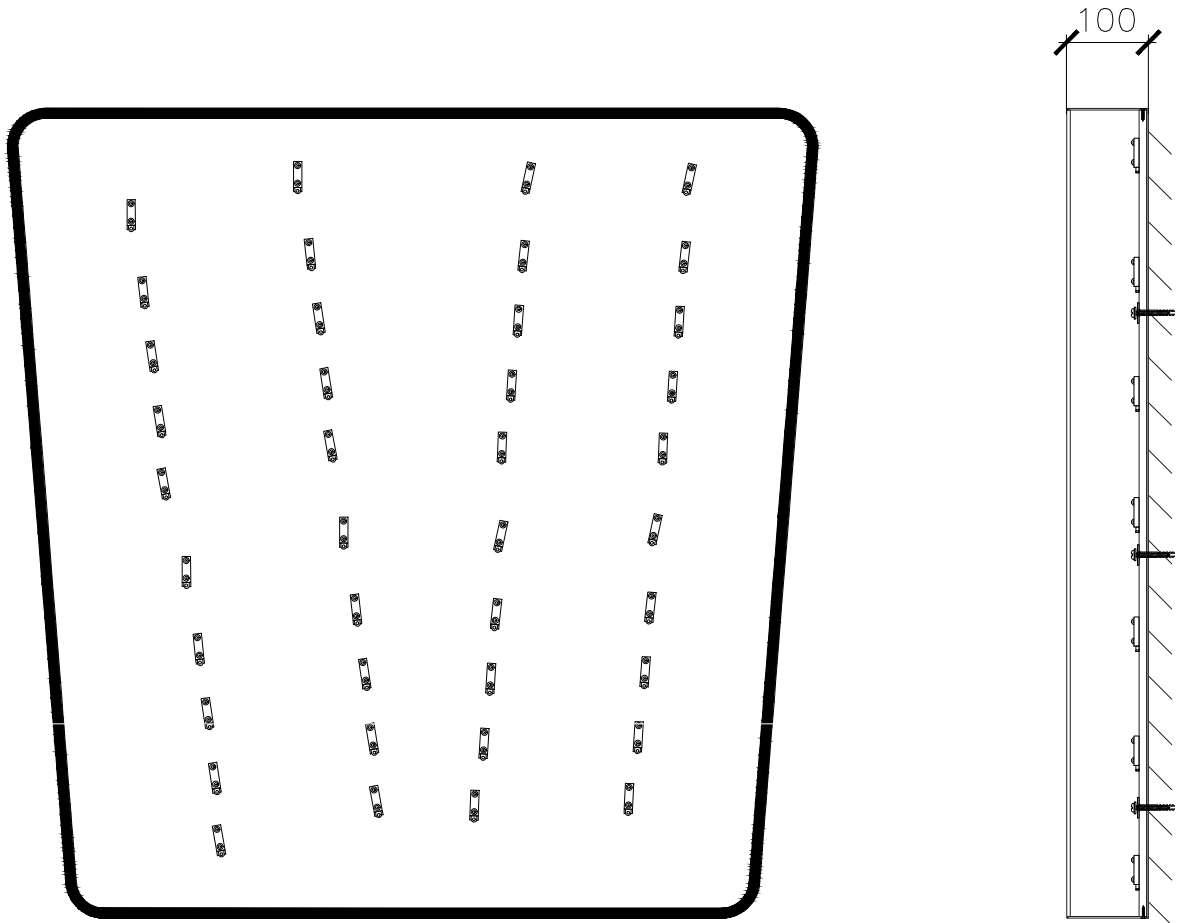

ALL DIMENSIONS TO BE CHECKED ON SITE.
DO NOT SCALE FROM THIS DRAWING EXCEPT FOR
THE PURPOSES OF LOCAL AUTHORITY PLANNING

B	19.01.23	Signage alterations for planning app
A	18.10.22	Amendments to suit KFC comments
REV	DATE	DESCRIPTION



PYE DESIGN ARCHITECTS
RIBA Chartered Practice
29 Market Street
Hindley
Wigan
WN2 3AE
01942 256007
info@pyedesign.co.uk
www.pyedesign.co.uk


REFRESHER

SITE ADDRESS
KFC - Deansgate
73 Deansgate
Manchester
M3 2BW
CLIENT / FRANCHISEE - KFC UKI

DRAWING TITLE
Existing & Proposed External Elevation


DRAWN BY	CHECKED	DATE
EJH	RHS	SEP 2022
STORE NO.	SCALE	
5927	1:50 @ A1	

DRAWING NO.	REVISION
2927/2022/G211 (PD Ref. 4291)	B

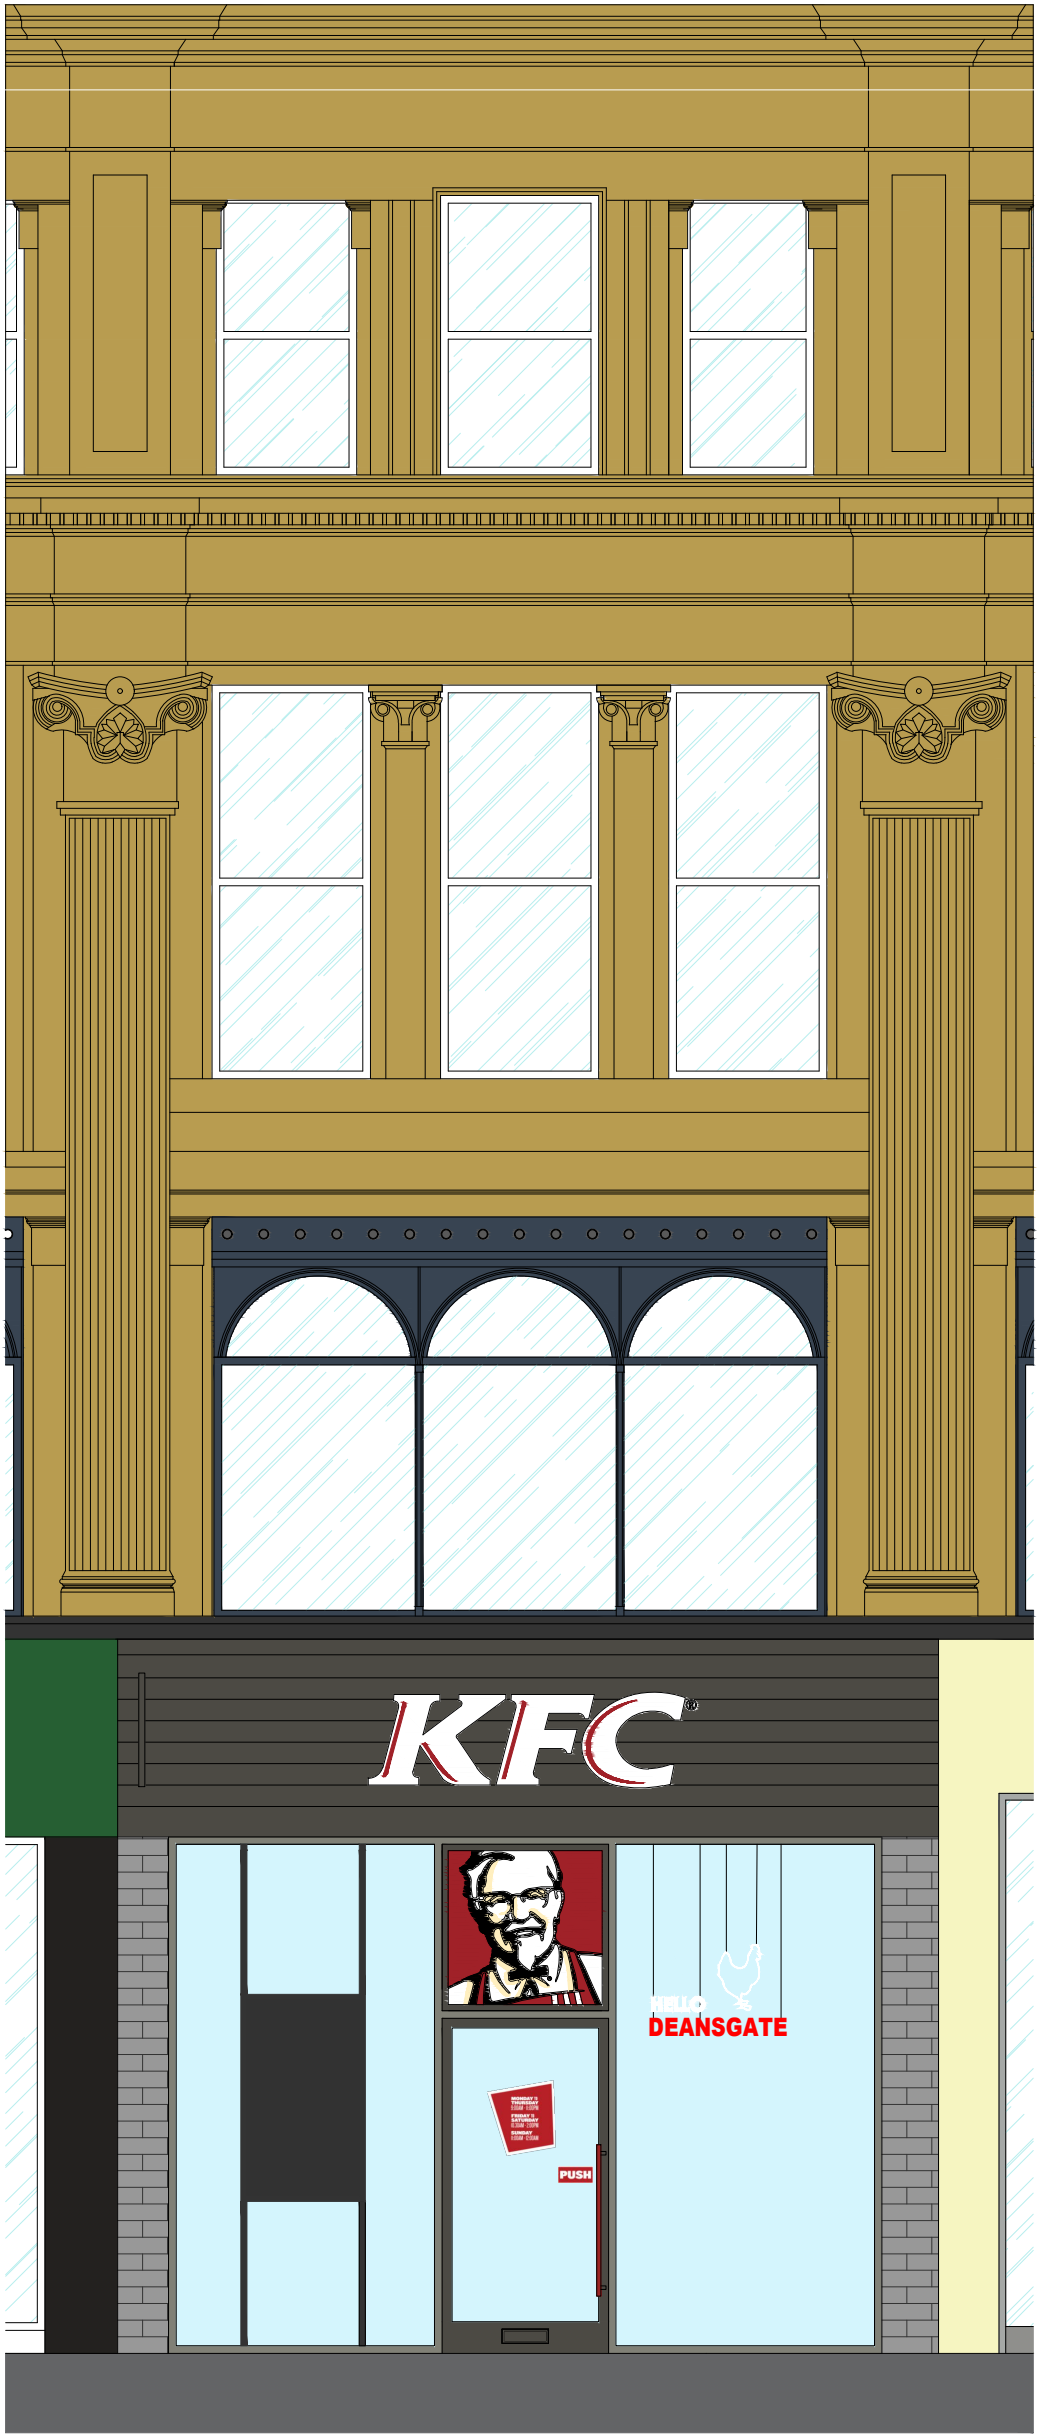

1:50
0 1m 2m 3m 4m 5m

Existing Elevation

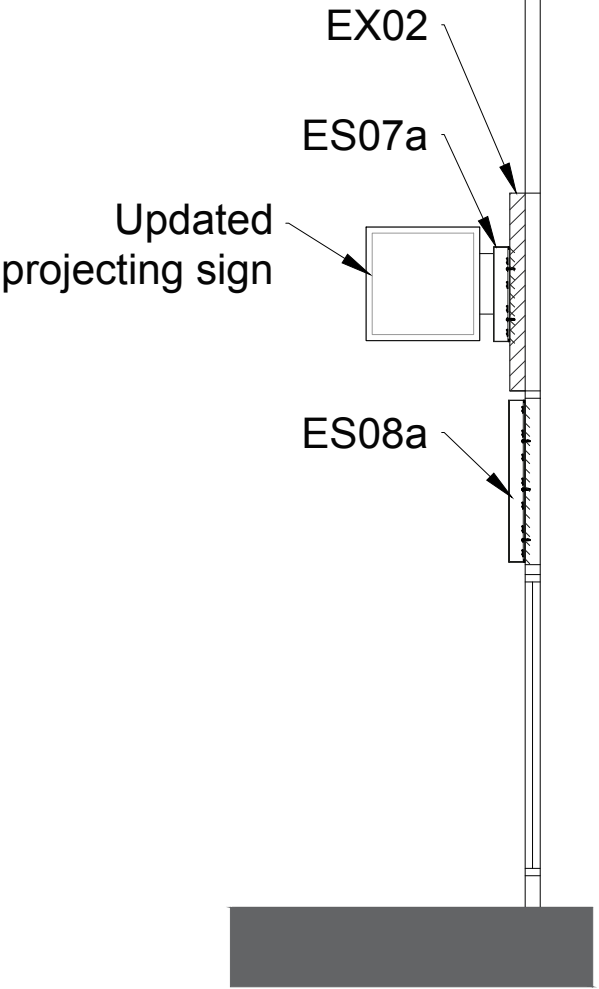

Section E-E



Proposed Elevation

Existing projecting sign to be updated on both sides to new colonel bucket logo. Non illuminated.
New Colonel & Bucket ES08a
Existing brickwork to be retained.
Existing DEGP to be retained.

New KFC White letters ES07a
New Durasid Rebate planks EX02
Existing internal 'Hello Deansgate' signage to be retained but chicken removed.
New 'What's Buzzin' ' & Manchester Bee graphic internal window vinyl
EG01b window manifestation internal

Existing & Proposed External Elevation

Scale - 1:50 @ A1 / 1:100 @ A3

FOR APPROVAL