


Notes

1. This drawing has been prepared in accordance with the scope of RPS's appointment with its client and is subject to the terms and conditions of that appointment. RPS accepts no liability for any use of this document other than by its client and only for the purposes for which it was prepared and provided.
2. If received electronically it is the recipient's responsibility to print to correct scale. Only written dimensions should be used.
3. This drawing should be read in conjunction with all other relevant drawings and specifications.




Elevation A

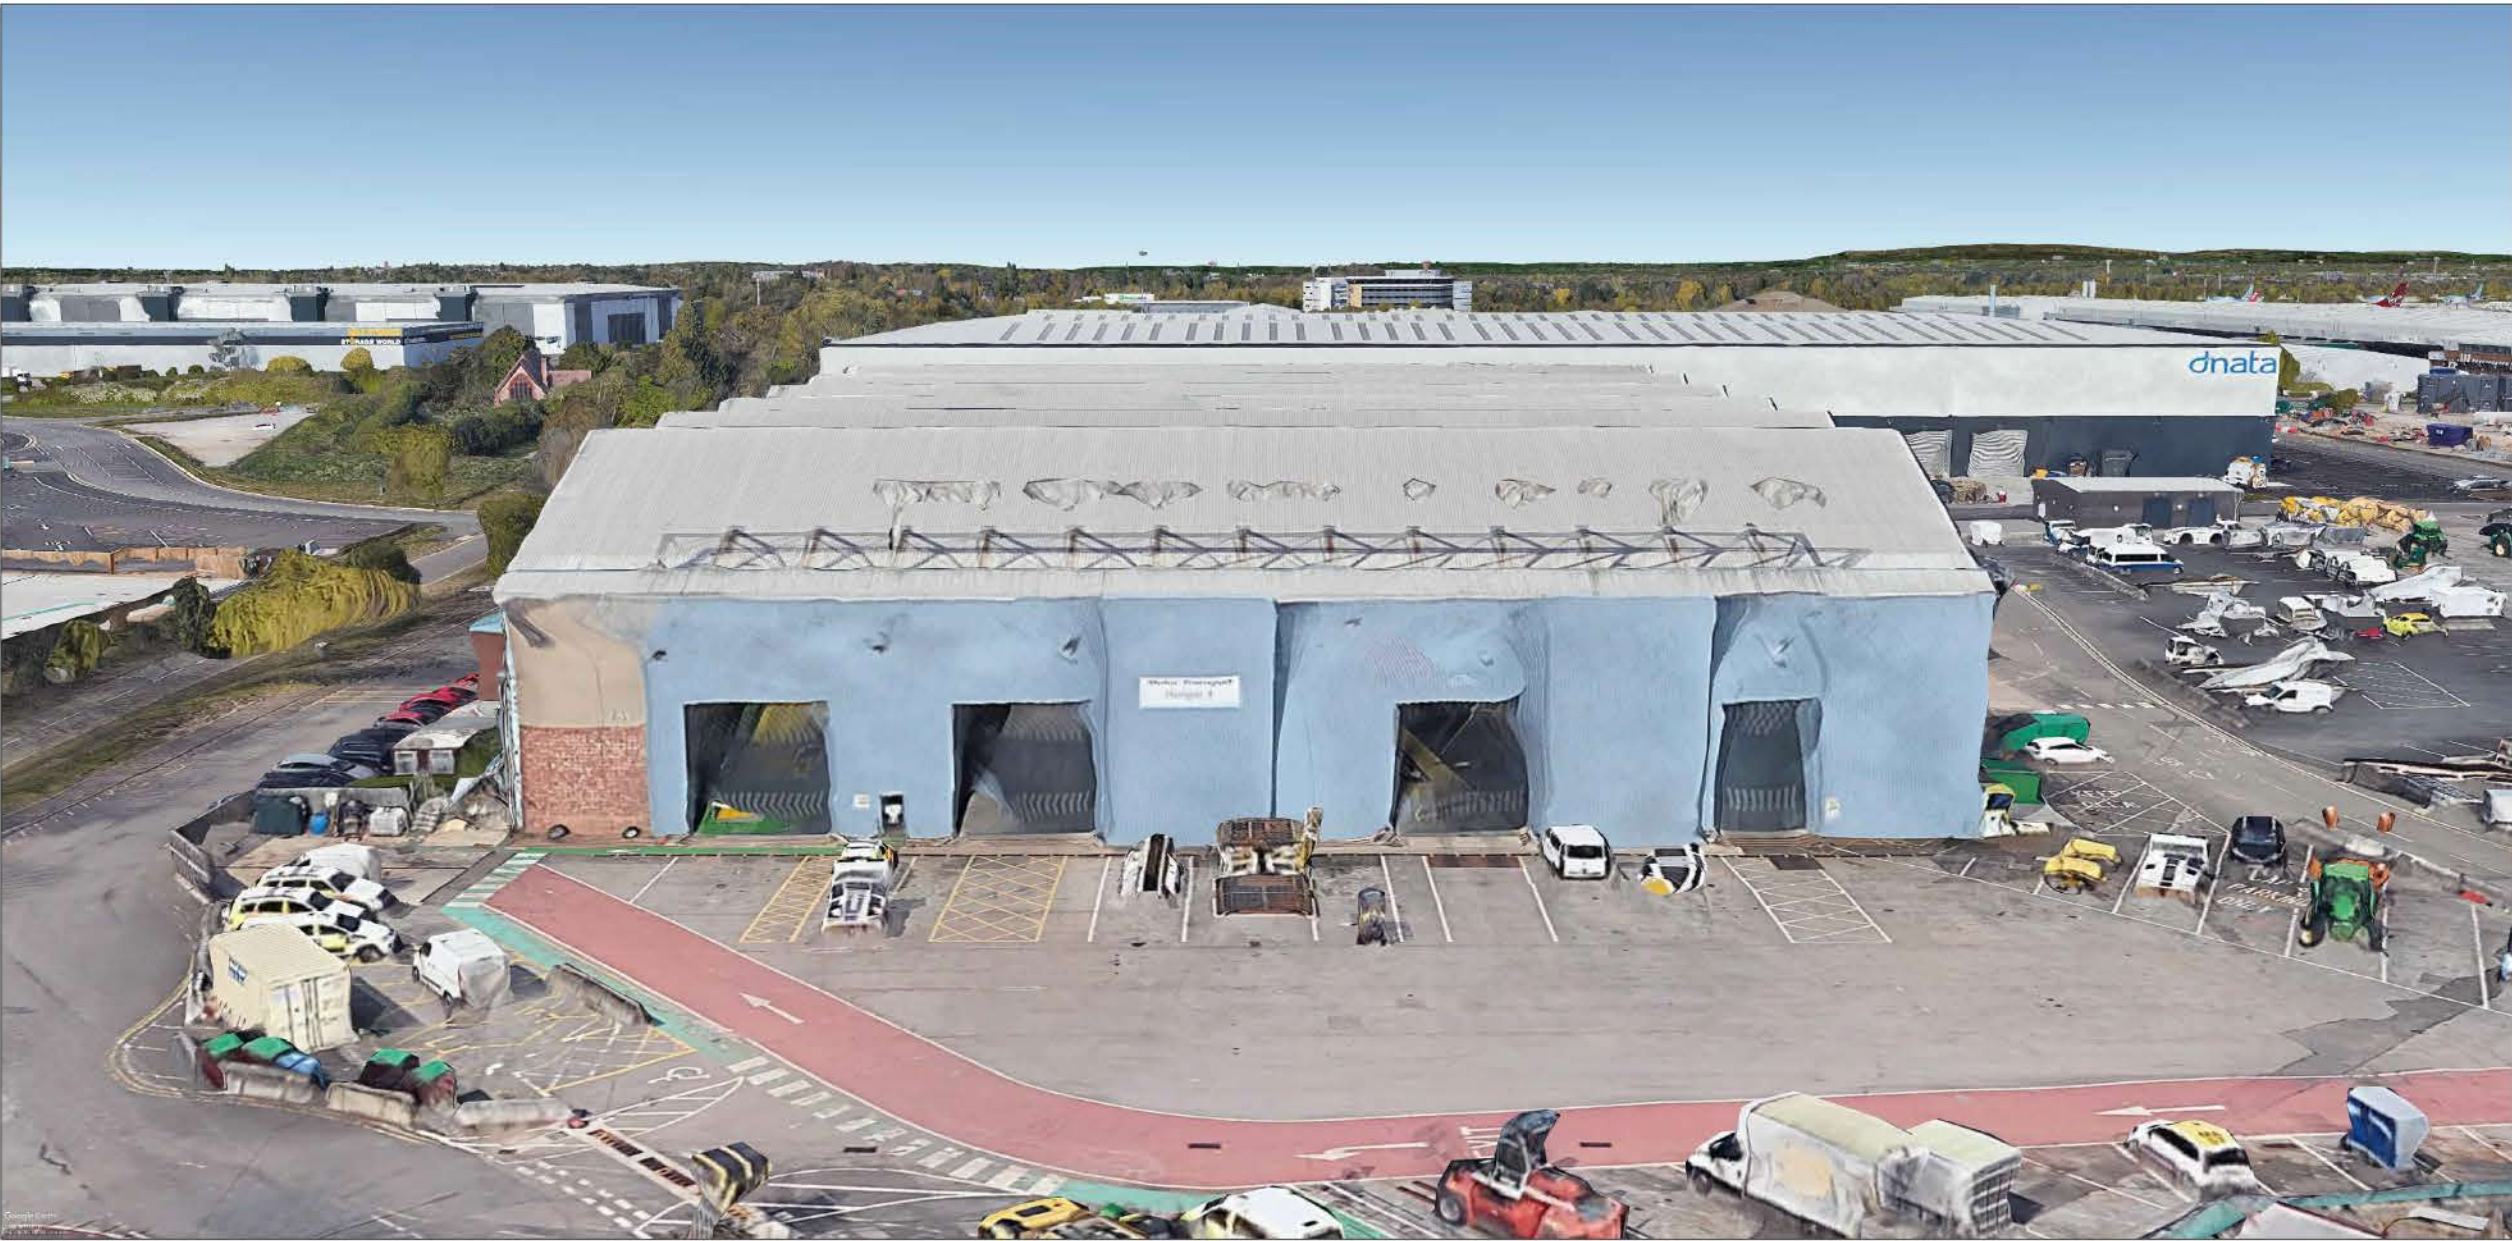


Elevation B



Elevation C

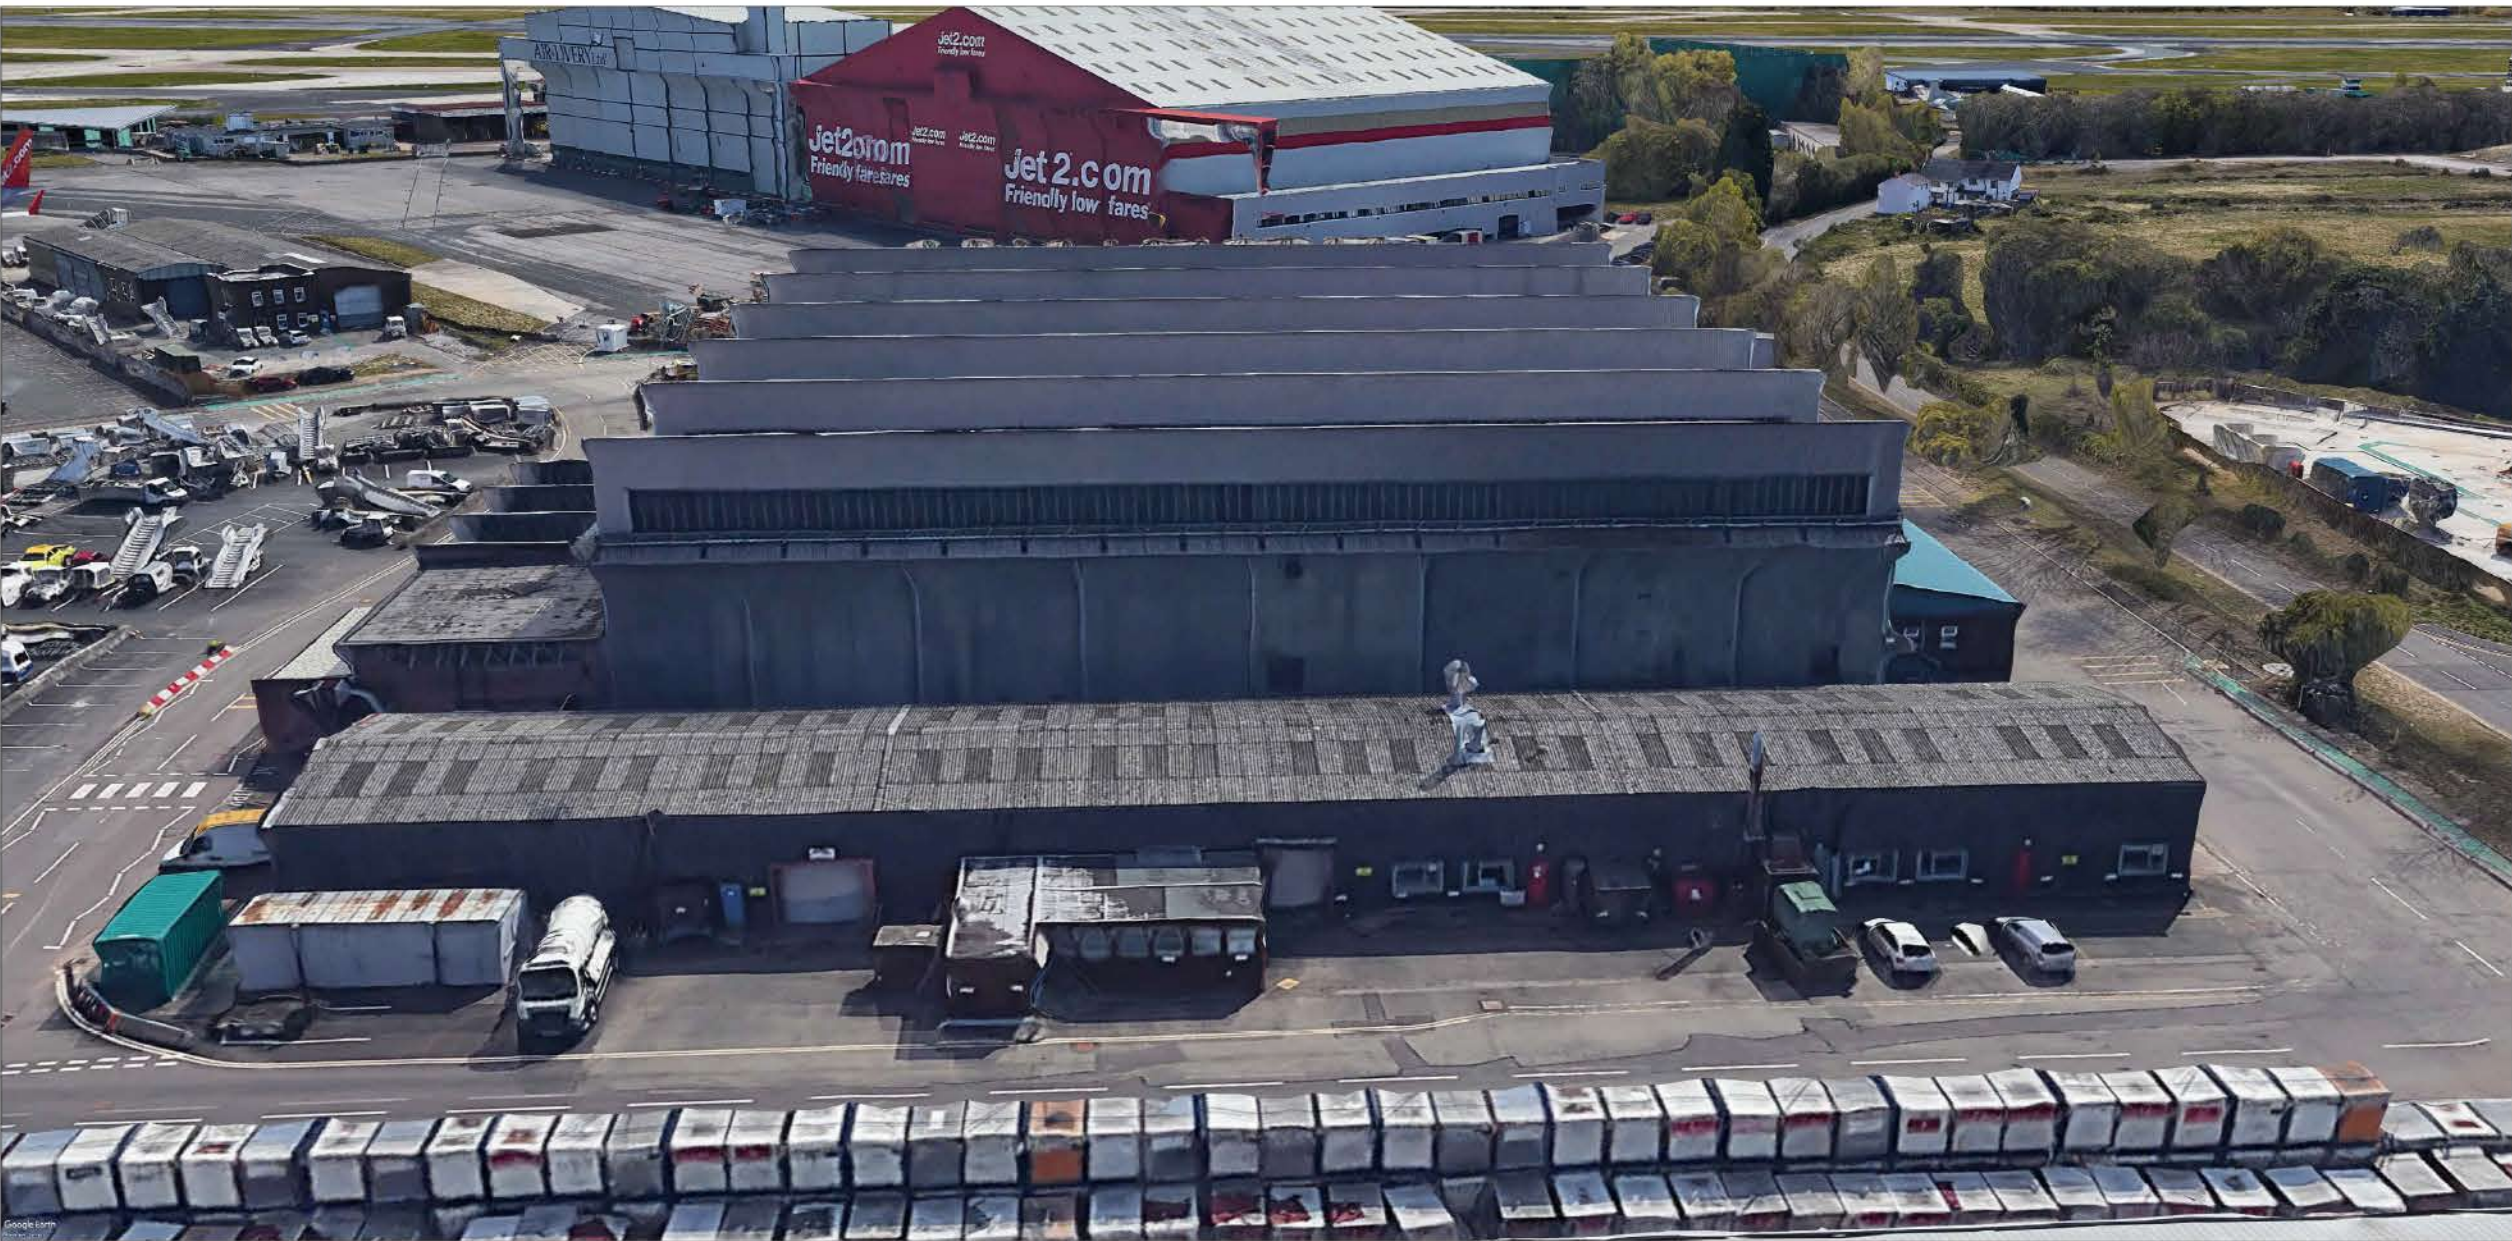

Elevation D

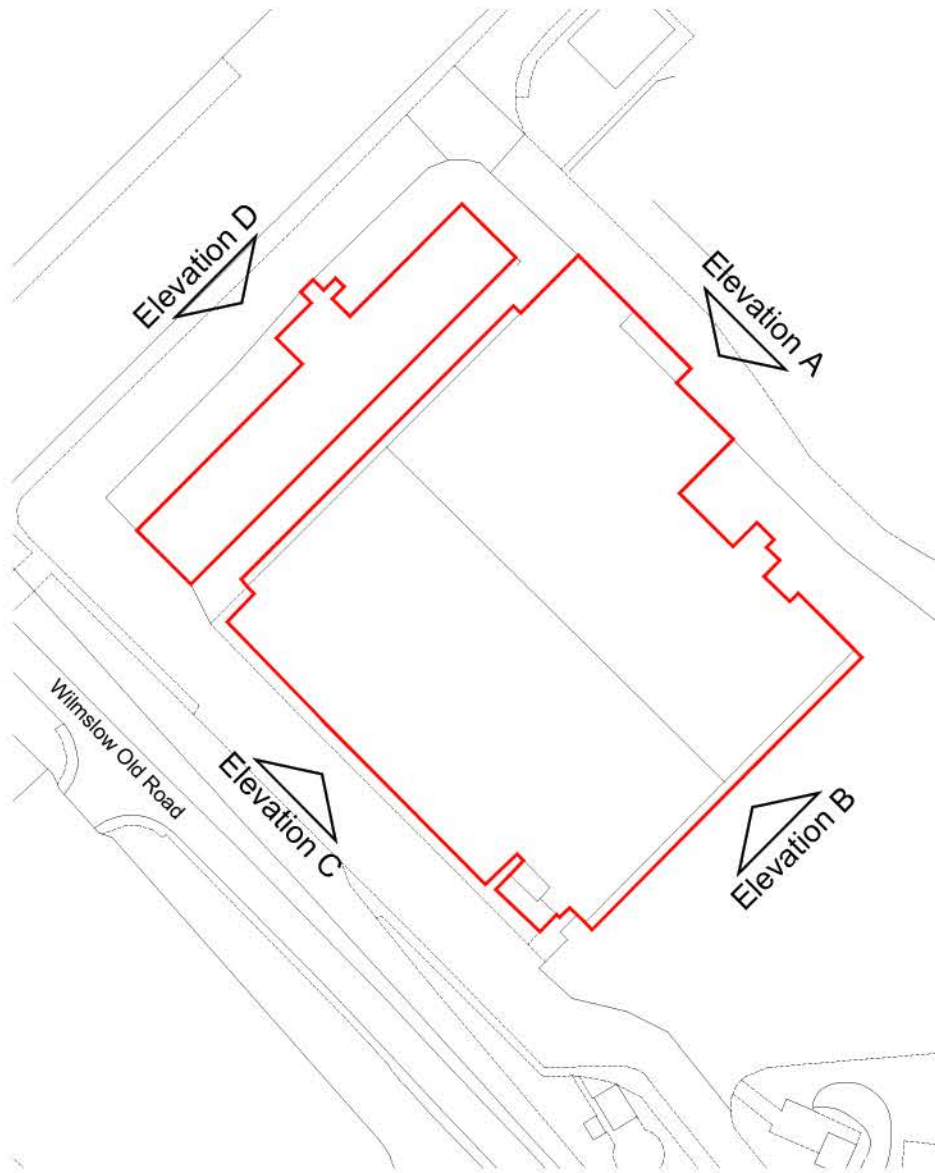

Key Plan
1:1250

P01	First Issue	LL	MJH	10/03/23
Rev	Description	By	Apr	Date



Sherwood House, Sherwood Avenue,
Newark, Nottinghamshire, NG24 1QQ
T:01636 605 700 E: rpsnewark@rpsgroup.com




Project Hangar 4, Manchester Airport

Title Existing Elevations

RPS Project Number NK020993	Scale @ A1 1:1250	Date Created 06/03/23
Task Team Manager KRP	Information Author LL	Task Information Manager MJH

Status S2 (Suitable for Information)	Revision P01
Document Number 020993-RPS-SI-XX-DR-A-0103	
Project Code - Originator - Functional - Spatial - Type - Discipline - Number	

rpsgroup.com

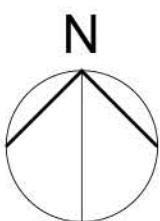

25m SCALE 1:1250