



Section A-A
1 : 100

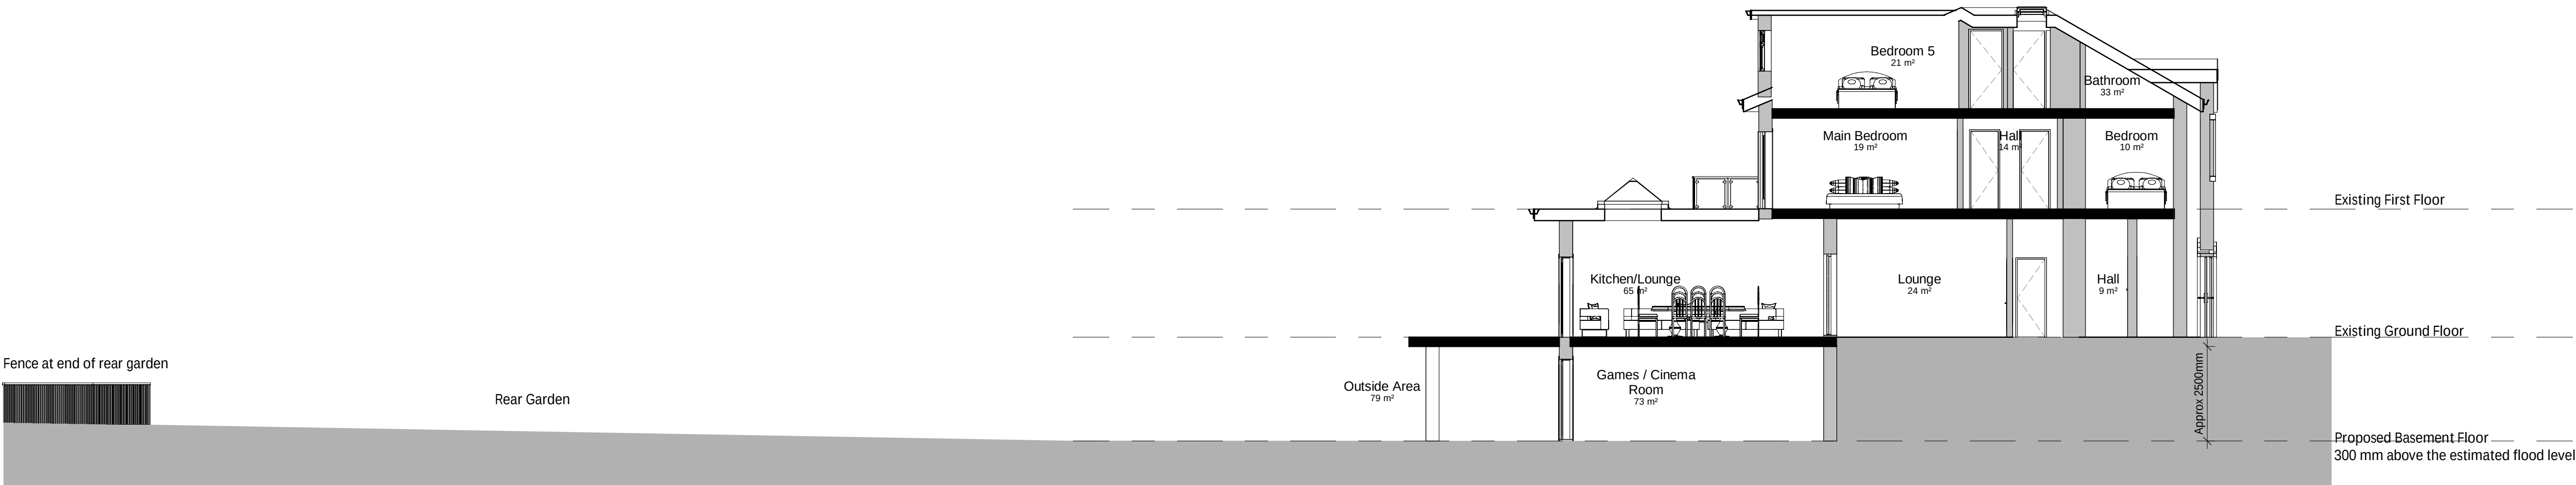

Section B-B
1 : 100



Section C-C
1 : 100

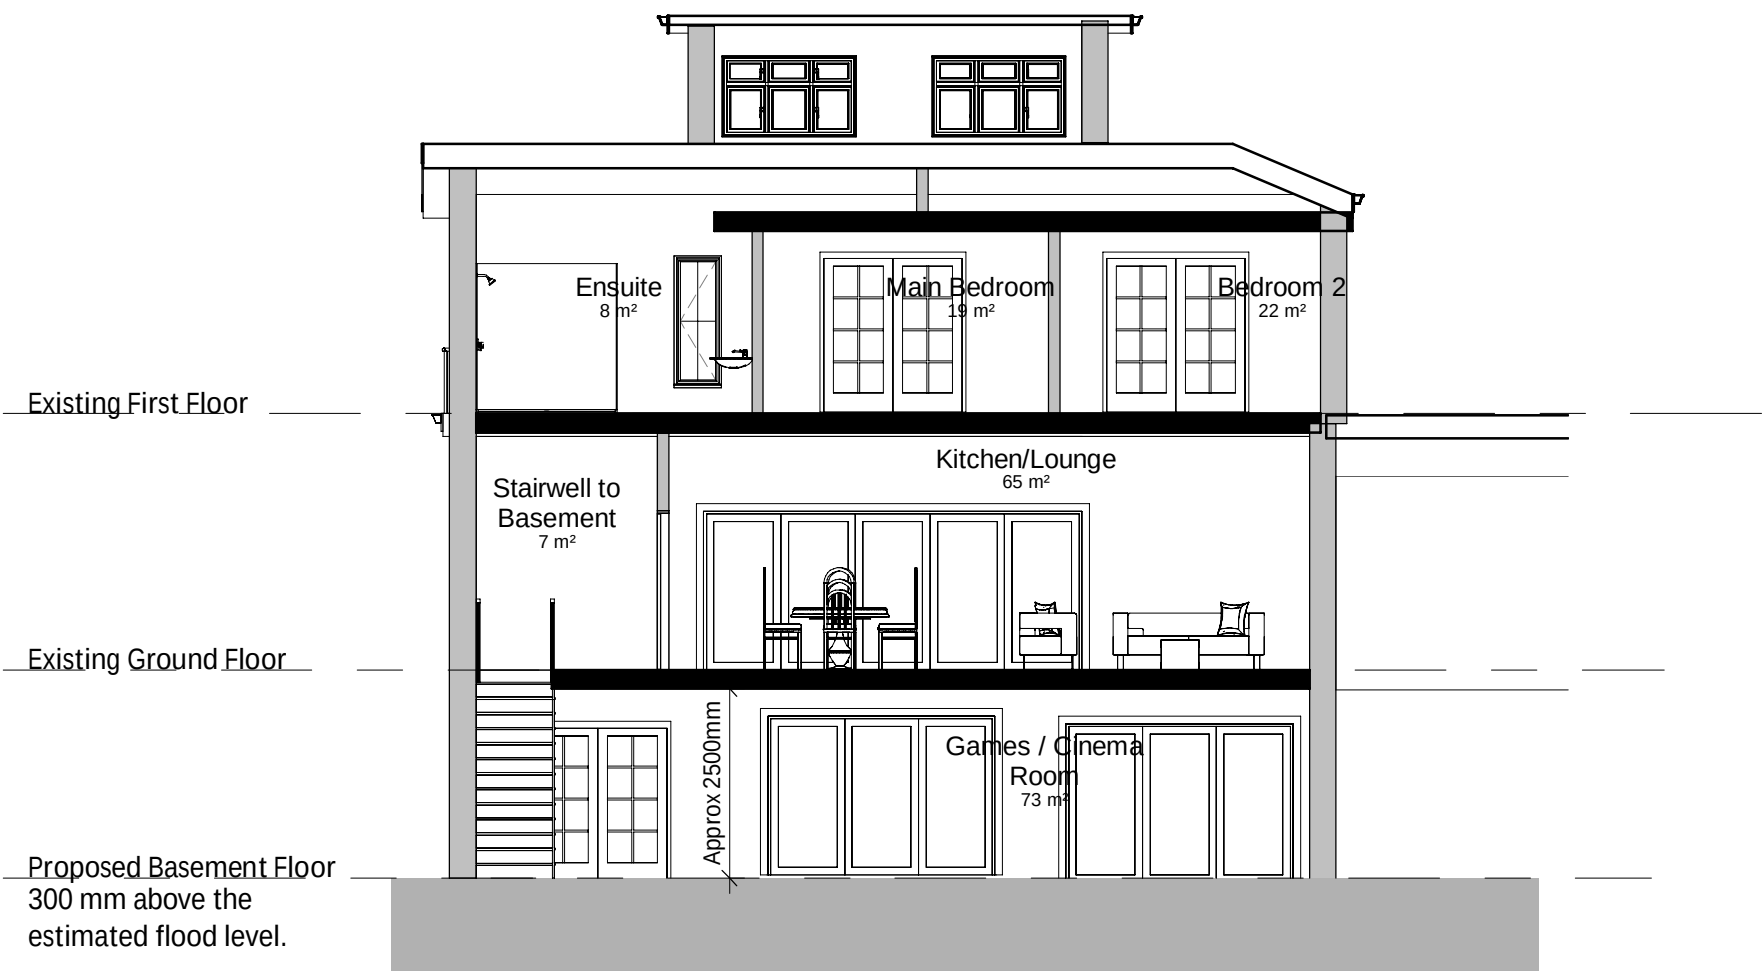

Section D-D
1 : 100

A	19.03.23	OK	Amended to planing officers comments - via phone 16.02.2023
Rev	Date	Int	Description

Client:
Mr Imran Sarfraz
Project:
41 Edge Lane

Description:
Proposed Sections

Drawn By:	Date:	Scale @ A1:
OK	01/10/22	1 : 100
Job No:	Drawing No:	Rev:
162	P108	A

