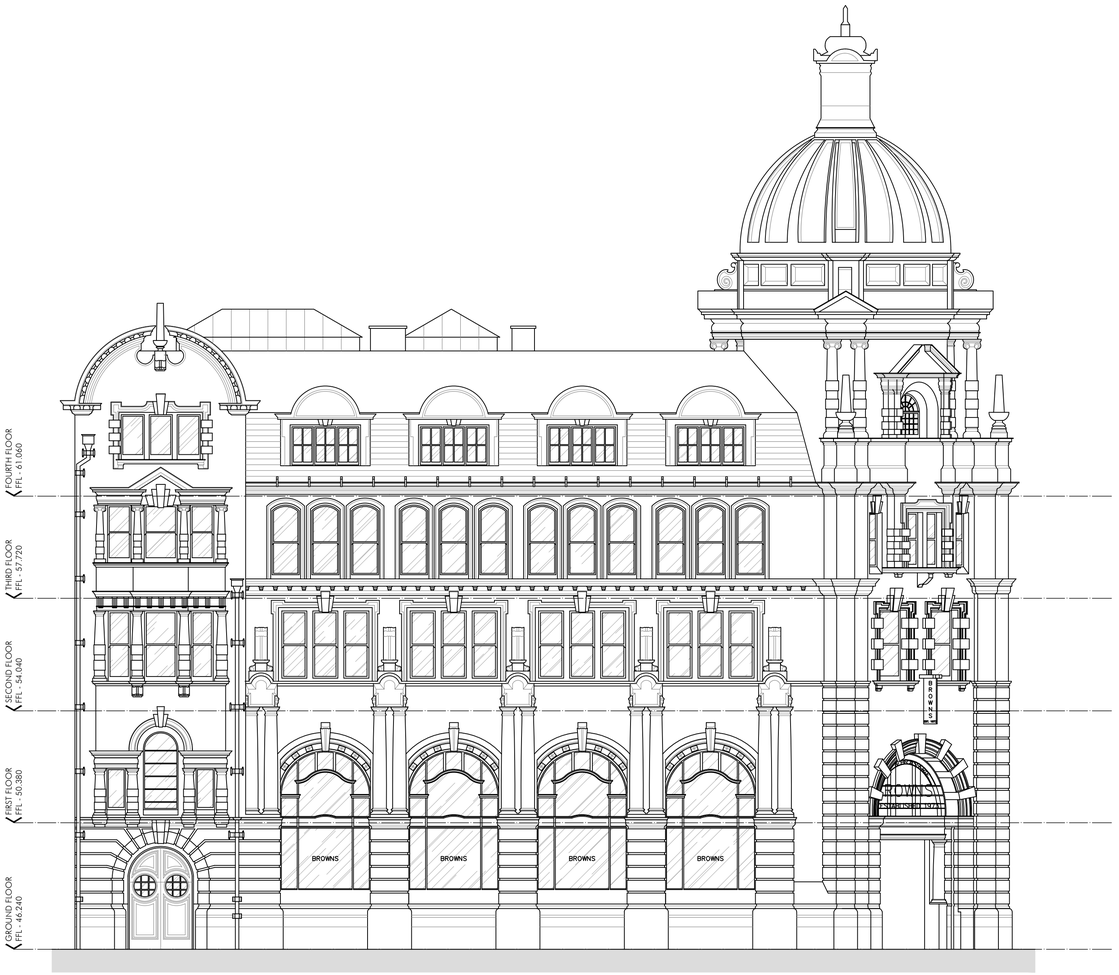

EXISTING SIDE ELEVATION - SPRING GARDENS
(NORTH WEST FACING) - 1:100

0 1m 2m 3m 4m 5m 10m
SCALE 1:100 IN METRES

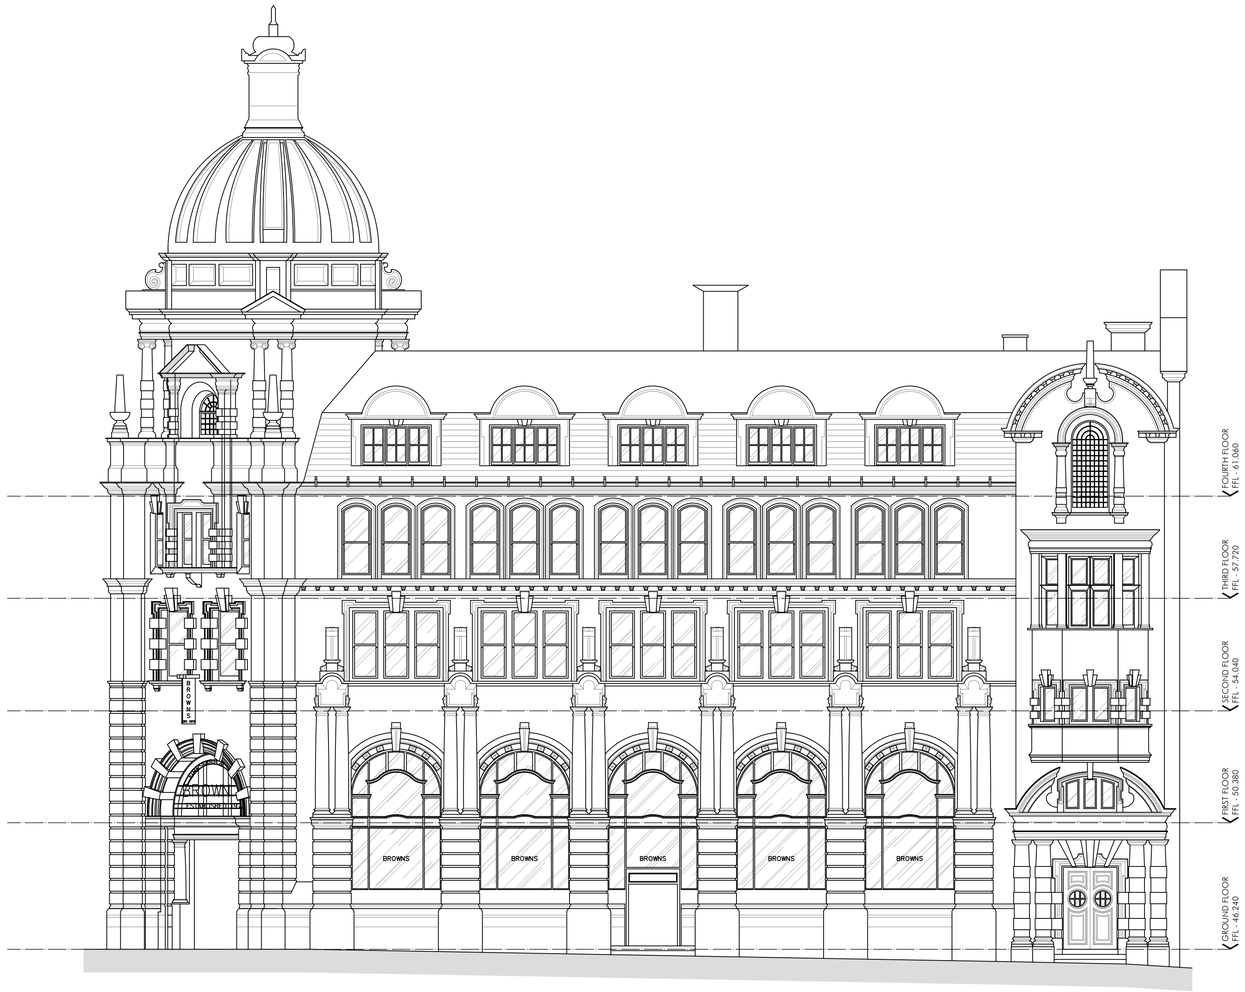

EXISTING FRONT ELEVATION - YORK STREET
(SOUTH WEST FACING) - 1:100

0 1m 2m 3m 4m 5m 10m
SCALE 1:100 IN METRES

SH DRAWN	DRAWN REVISION	OCT 21 DATE	VER

PLANNING ISSUE

PROJECT
INNKEEPERS COLLECTION
1-3 YORK STREET (BROWNS)
MANCHESTER

TITLE
EXISTING EXTERNAL ELEVATIONS - 1 OF 2
SPRING GARDENS & YORK STREET

SCALE
1:100 @ A1

JOB No	DRAWING No	REV
MAB46	AP08	

ALLISON PIKE
ARCHITECTS & DESIGNERS

7 Buxton Road West, Disley,
Stockport, Cheshire, SK12 2AE.
Website: www.allisonpike.com

Telephone: 01663 763000
Facsimile: 01663 766772
Email: studio@allisonpike.com

© Allison Pike Partnership Limited.