
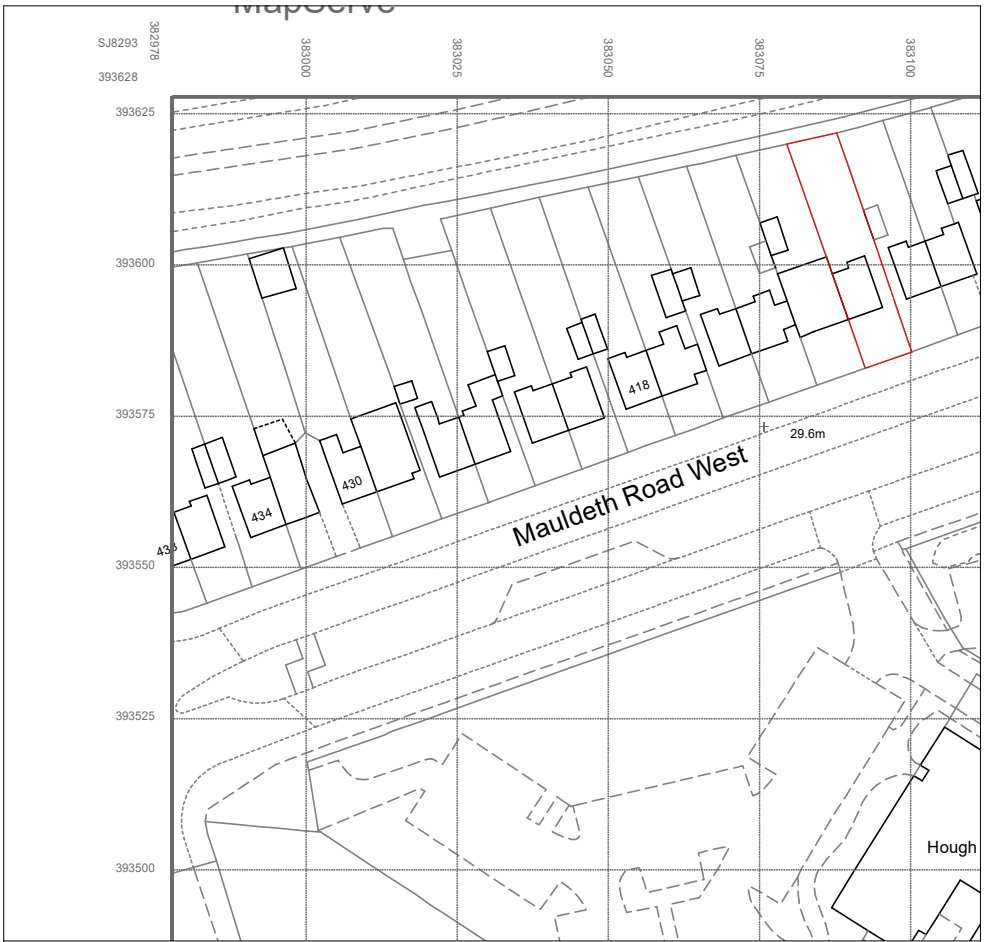


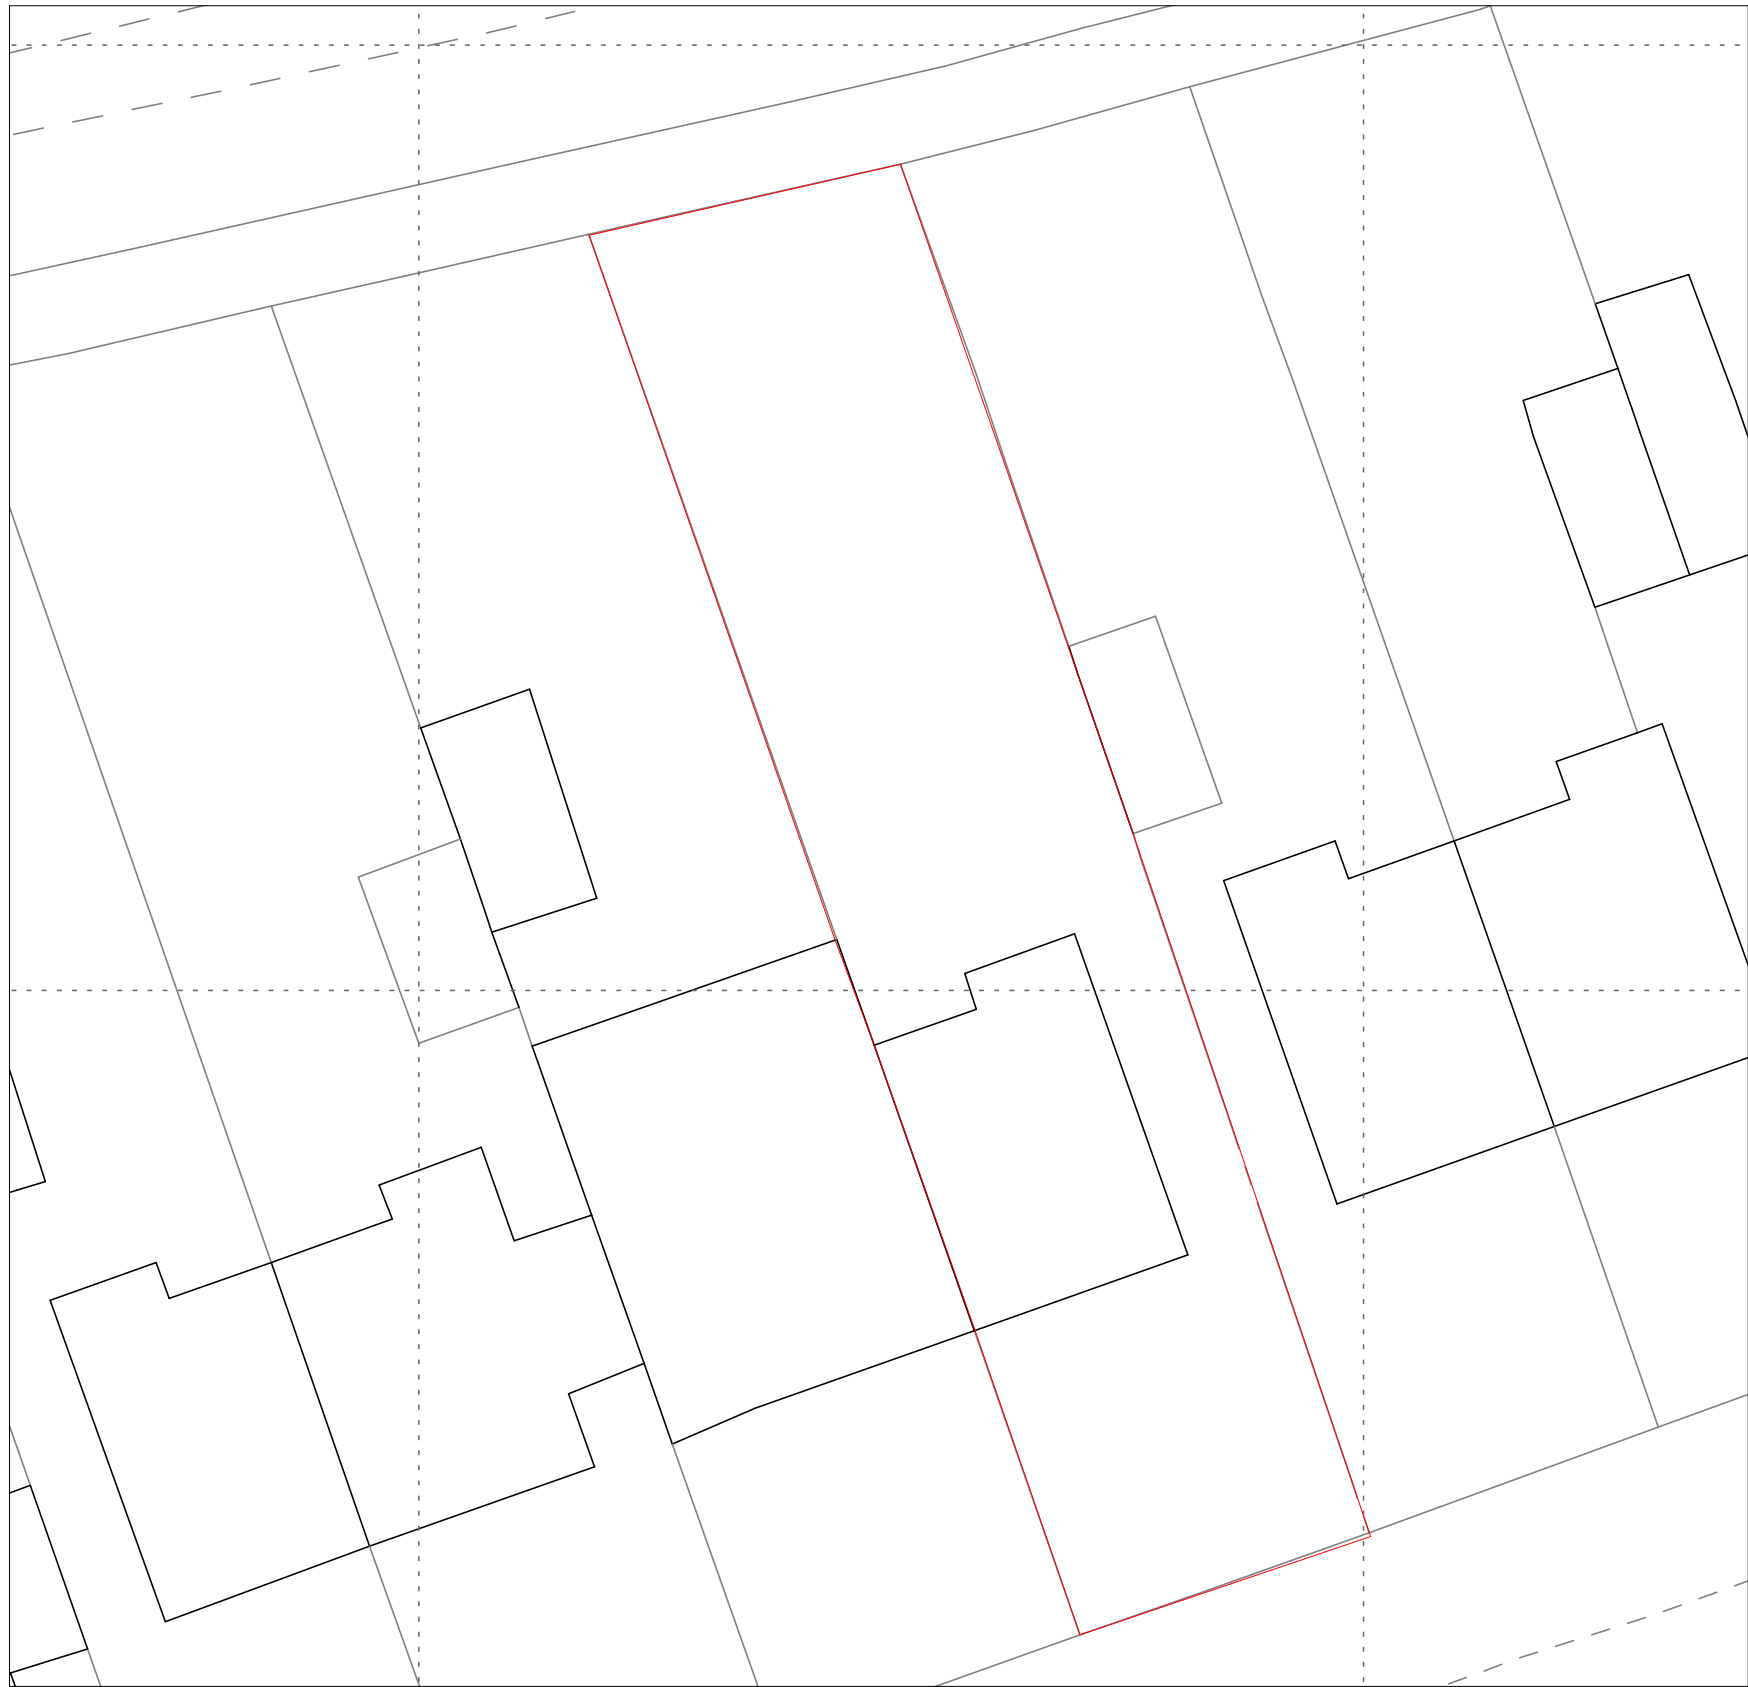

408 Mauldeth Road West Chorlton
Manchester M21 7RA

Two Storey Extension Resubmission
Drawing 5a Existing Location/Blockplan

Drawing Number 2301-05a 14/02/23
Loganbuilding@outlook.com

07904 649901
Scale 1:200 and 1;1250@A3