

FINISHES AND EQUIPMENT REFERENCE CHART		
REF	SPECIFICATION/APPLICATION	SUPPLIER/FINISH
EX01	EXISTING CONCRETE	SEE FINISHES SCHEDULE: 223-YOU-XX-XX-SH-I-4001
EX02	RAL 9011- GRAPHITE BLACK	SEE FINISHES SCHEDULE: 223-YOU-XX-XX-SH-I-4001
EX03	RAL 7022 - UMBRA GREY	SEE FINISHES SCHEDULE: 223-YOU-XX-XX-SH-I-4001
EX04	RAL 7044 - SILK GREY	SEE FINISHES SCHEDULE: 223-YOU-XX-XX-SH-I-4001
EX05	K RENDER - GREY	SEE FINISHES SCHEDULE: 223-YOU-XX-XX-SH-I-4001

NOTES:

YOUTH TO RECEIVE SAMPLES OF ALL MATERIALS FOR REVIEW AND SIGN OFF.


ALL MEASUREMENTS ARE TO BE CHECKED AND CONFIRMED BEFORE MOVING TO SITE.

01 PROPOSED CONCRETE PERIMETER PLINTH TO REPLACE EXISTING LOW LEVEL SLAB WALL. PLINTH TO ALIGN WITH EXISTING CONCRETE PLINTH HEIGHT ON ELEVATION D (MAJOR ST) AND FINISHED IN RAL (EX05).

02 PROPOSED PLANTING TO BE INSTALLED ALONG ELEVATION D (MAJOR ST) TO REPLACE TO EXISTING FOUR CONCRETE PLANTERS AND ENCOURAGE PLANTING TO CLIMB UP ONTO PROPOSED FRAME.

03 EXTERNAL GLAZING TO BE INSTALLED BETWEEN COLUMNS C/D/E. GLAZING FRAME TO BE FINISHED IN RAL (EX02) AND OVERALL GLAZING HEIGHT AND DESIGN SUBJECT TO M&E PROPOSAL.


04 PROPOSED FRAME TO BE INSTALLED IN FRONT OF PROPOSED GLAZING TO REFLECT FRAMEWORK TO CREATE CONTINUOUS VISUAL ALONG MAJOR ST. FRAME TO BE FINISHED IN RAL (EX03) WITH MESH INFILL INDICTAED ON DRAWING 03.

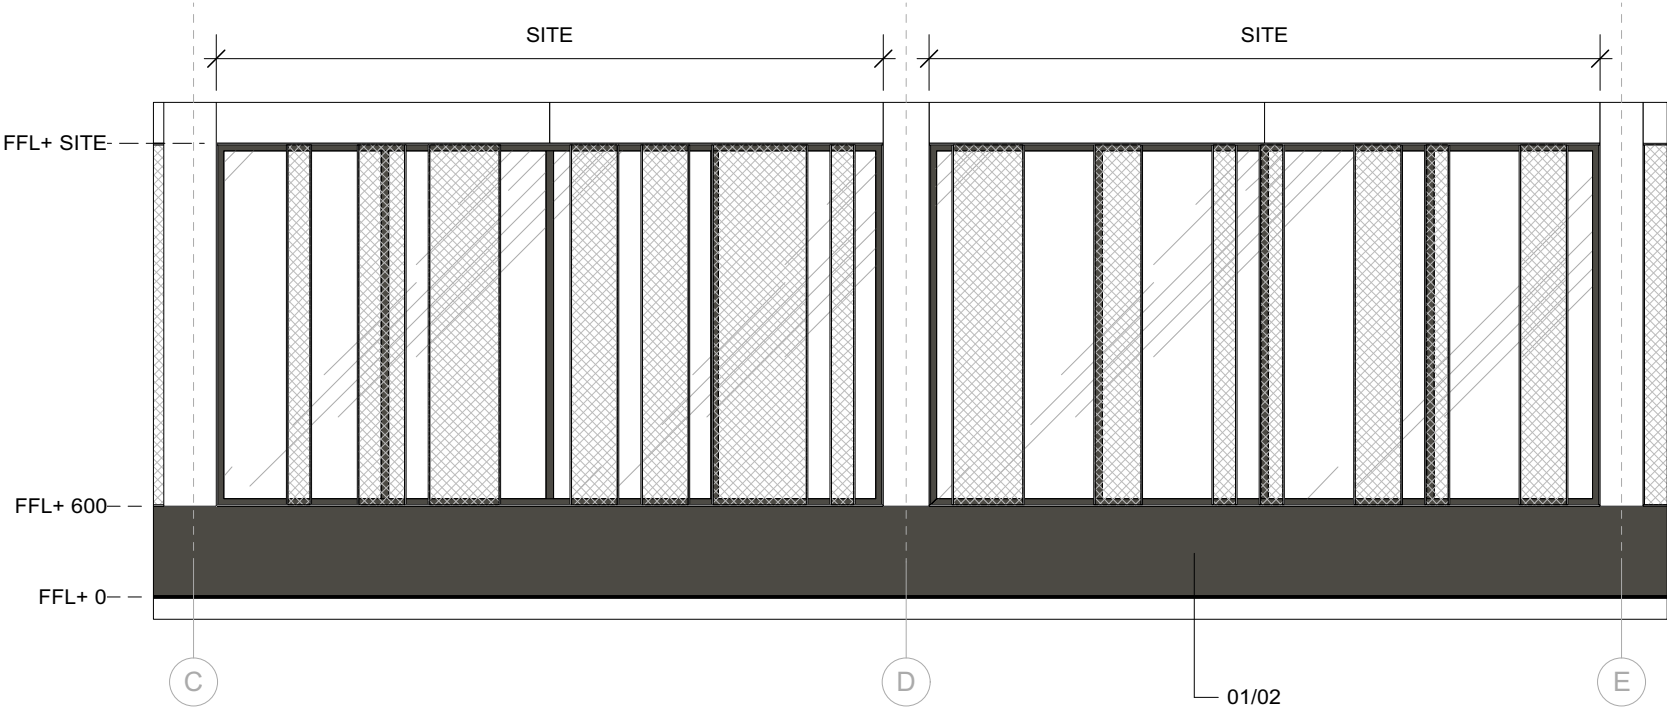

ELEVATION C (DETAIL 02)

Scale: 1:50

1

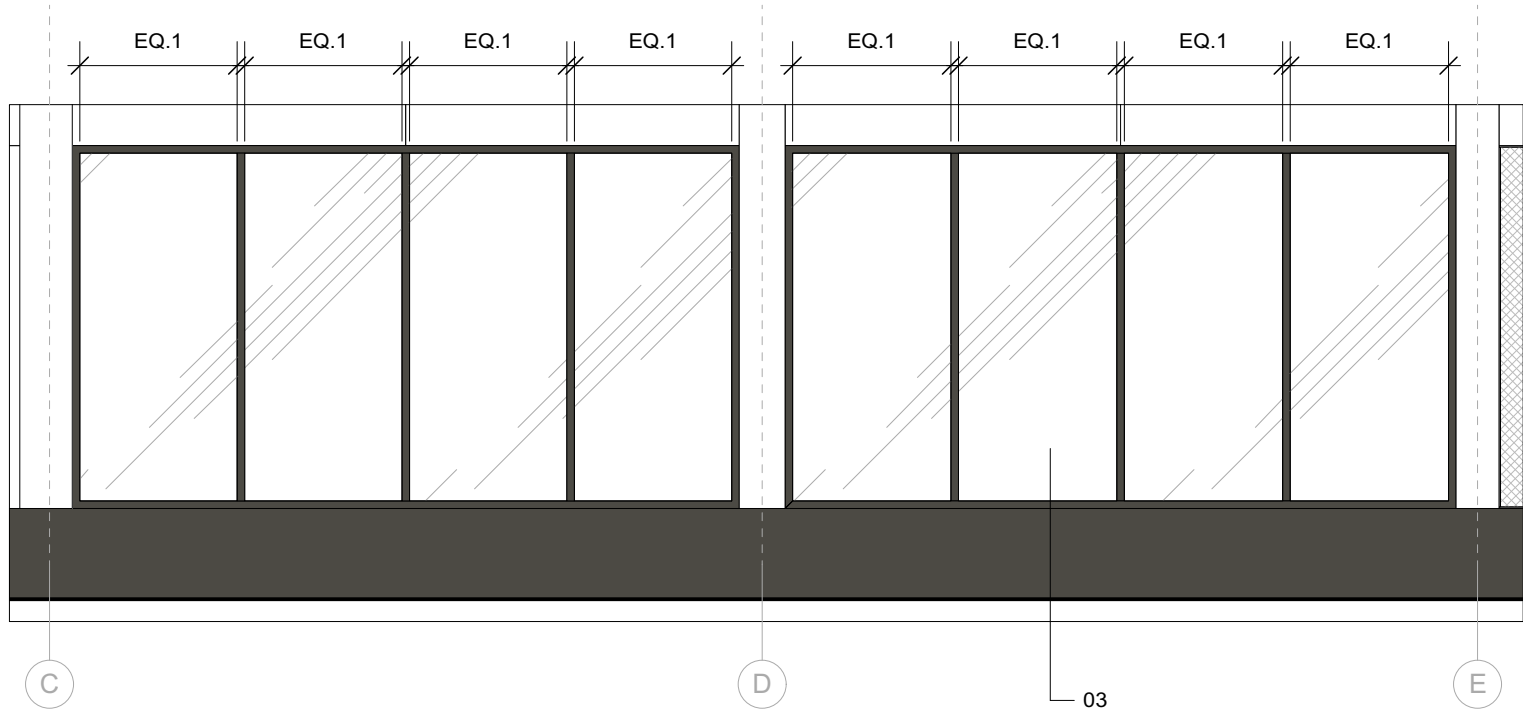


ELEVATION C (GLAZING)

Scale: 1:50

2




REFERENCE IMAGE 02

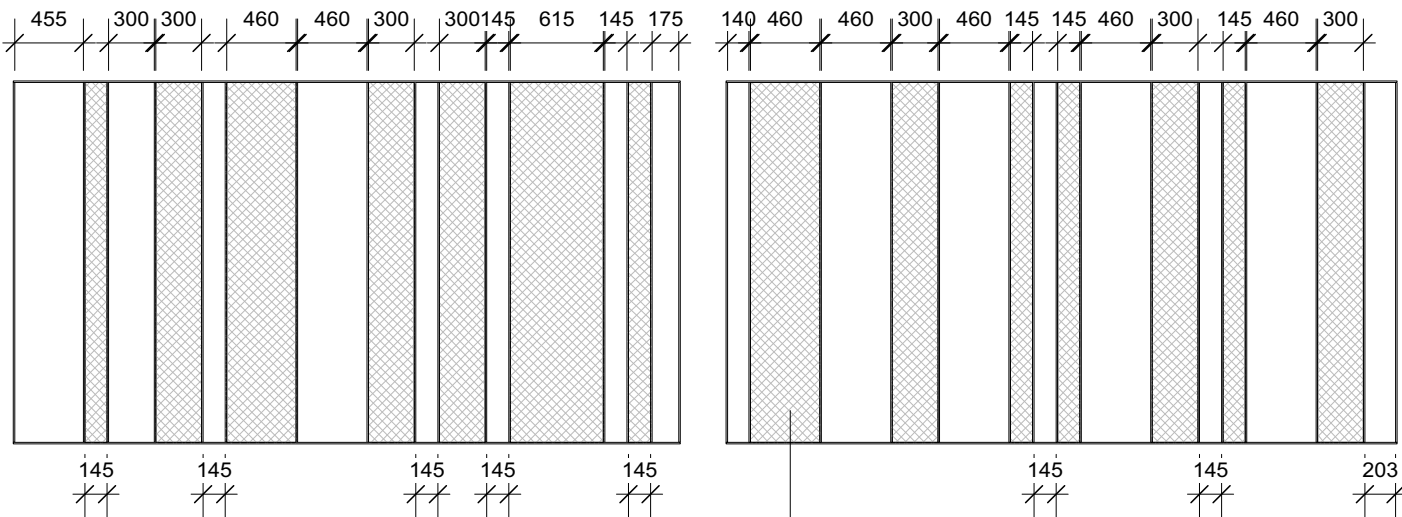

ELEVATION C (FRAME)

Scale: 1:50


3

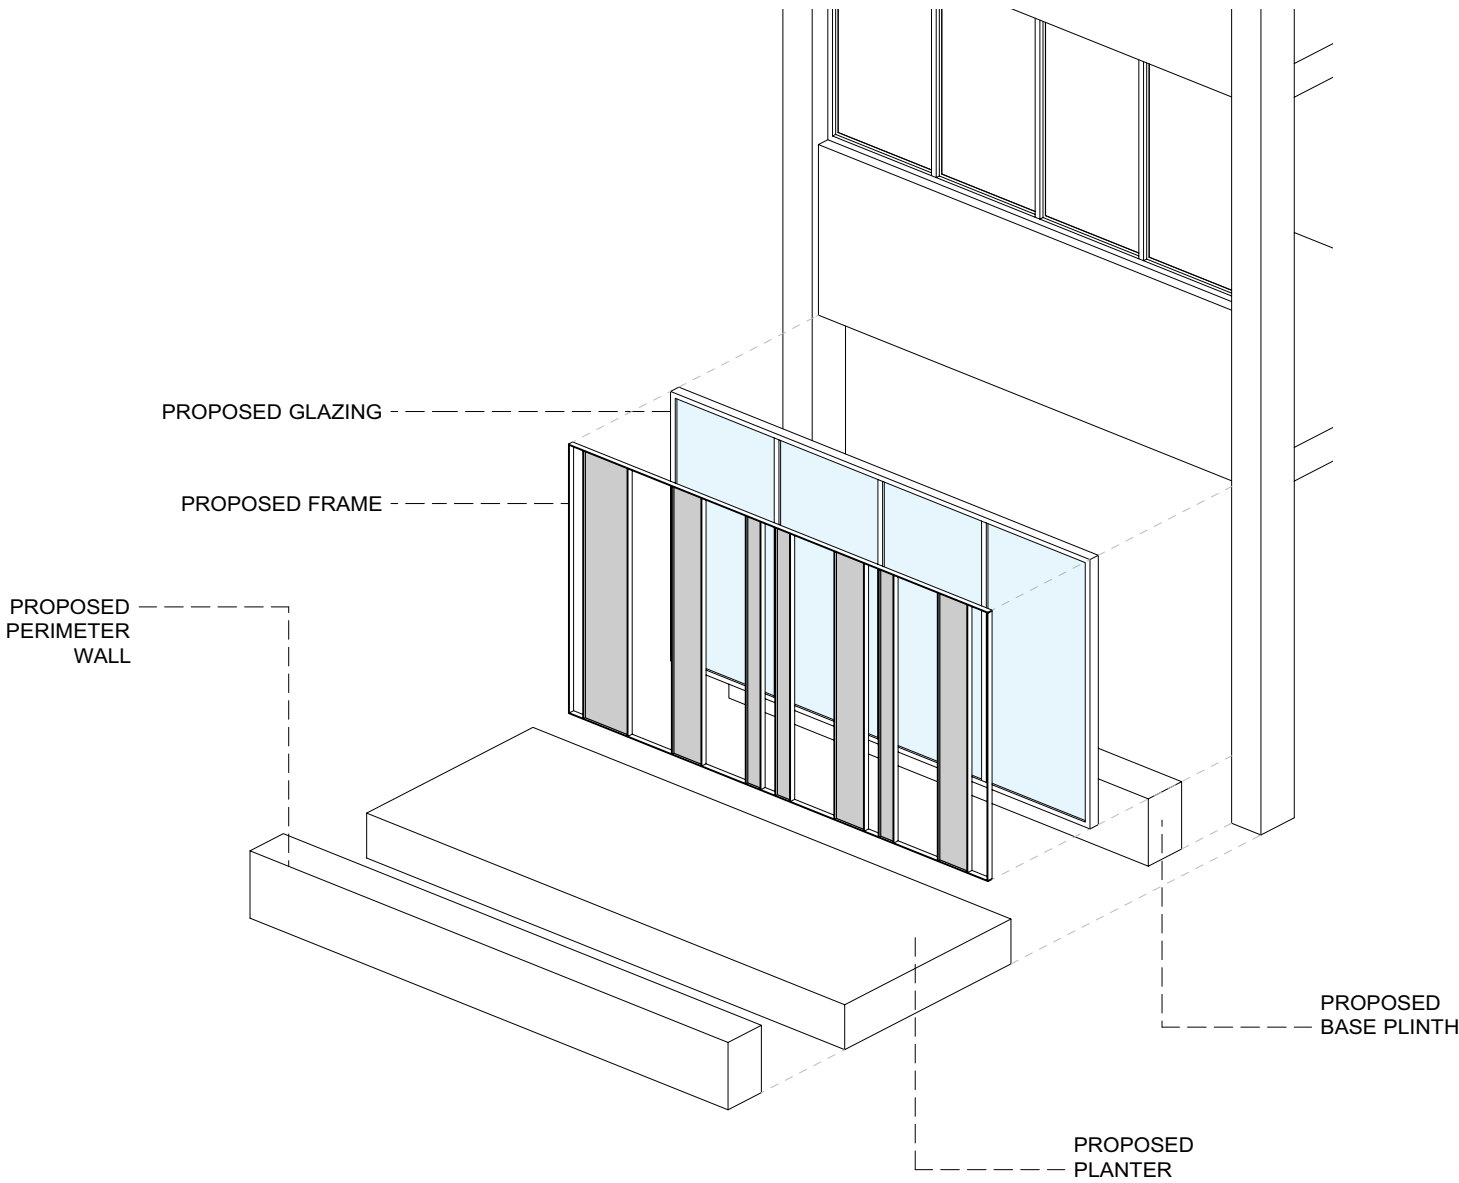

ISOMETRIC

Scale: 1:60

4

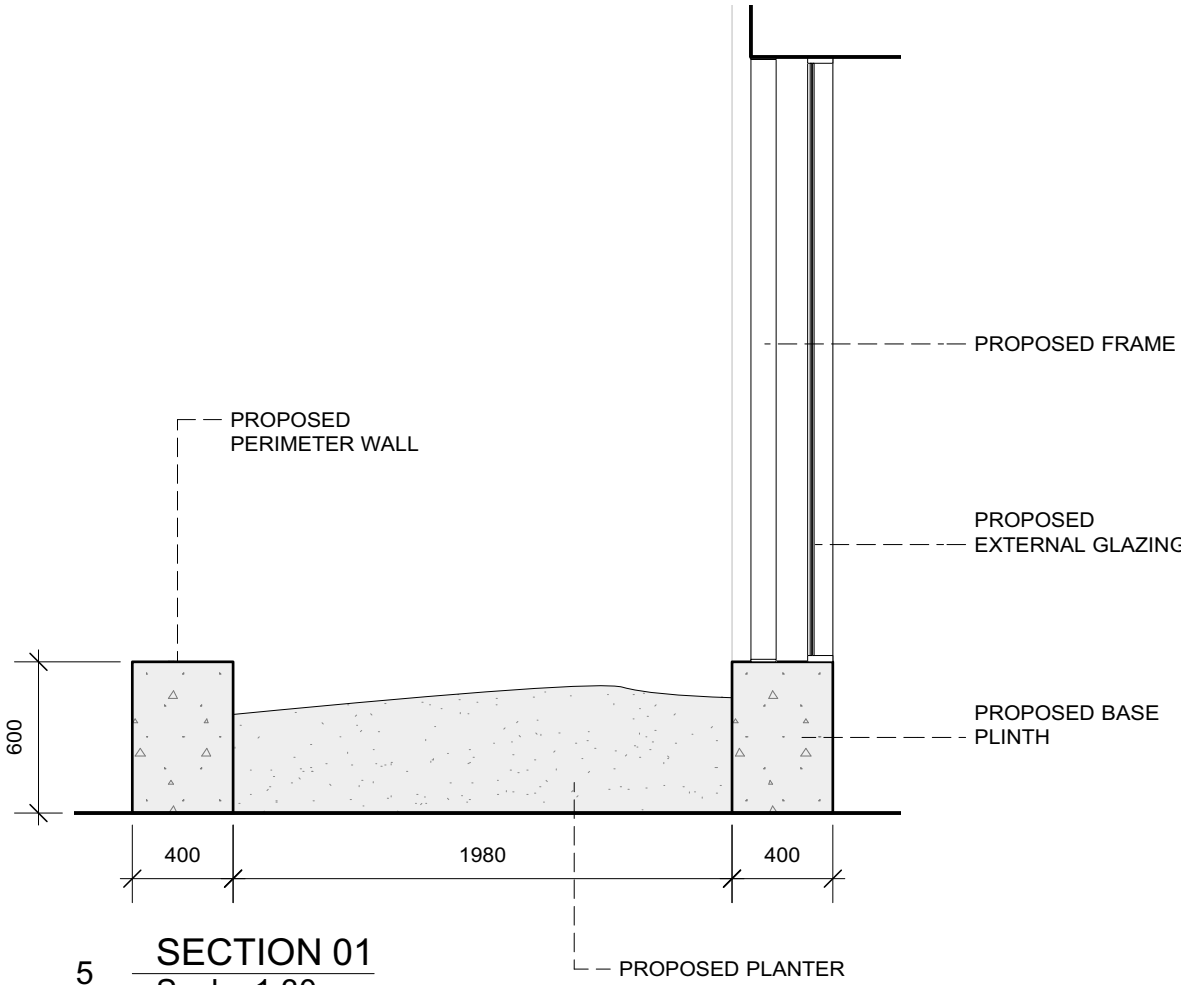

SECTION 01

Scale: 1:30

5

GENERAL NOTES:
THIS WORK IS THE INTELLECTUAL PROPERTY OF YOUTH AND MAY NOT BE REPRODUCED, COPIED OR REPLICATED, IN ANY FORM, WITHOUT THE WRITTEN PERMISSION, OR CONSENT.
ALL DIMENSIONS ARE INDICATIVE AND TO BE VERIFIED ON SITE BY THE SELECTED CONTRACTOR - YOUTH CANNOT BE HELD LIABLE FOR ANY INACCURACIES.
SPECIFIED MATERIALS AND EQUIPMENT, ARE TO BE INSTALLED TO MANUFACTURERS REQUIREMENTS. PRIOR TO ANY INSTALLATION, THE CONTRACTOR IS REQUIRED TO LIASE WITH THE MANUFACTURER, ON RECOMMENDED CONSTRUCTION METHODS.
CONTRACTORS TO PROVIDE DRAWINGS FOR SIGN OFF.
DRAWINGS TO BE READ IN CONJUNCTION WITH YOUTH ASSOCIATED SCHEDULES OR REFERENCES.

WWW.YOUTH-STUDIO
+44 (0) 161 7060 467
3 STEVENSON SQUARE, NORTHERN QUARTER, MANCHESTER, M1 1DN

P01 02/12/2022 ISSUED FOR TENDER

NO. DATE ISSUE NOTES

PROJECT ID.
YS-233
PROJECT TITLE.
ARTHUR HOUSE
CHORLTON STREET,
MANCHESTER, M1 3FH

CLIENT.
SIXTEEN REAL ESTATE
ARCHITECT / PROJECT MANAGER
—
DATE DRAWN.
31/11/22

DRAWN BY
AS
APPROVED BY.
LM
SCALE.
A2

DRAWING TITLE.
FRAME & GLAZING D-F
REV.
P01
DRAWING NO.
223-YOU-XX-XX-DR-I-2129