


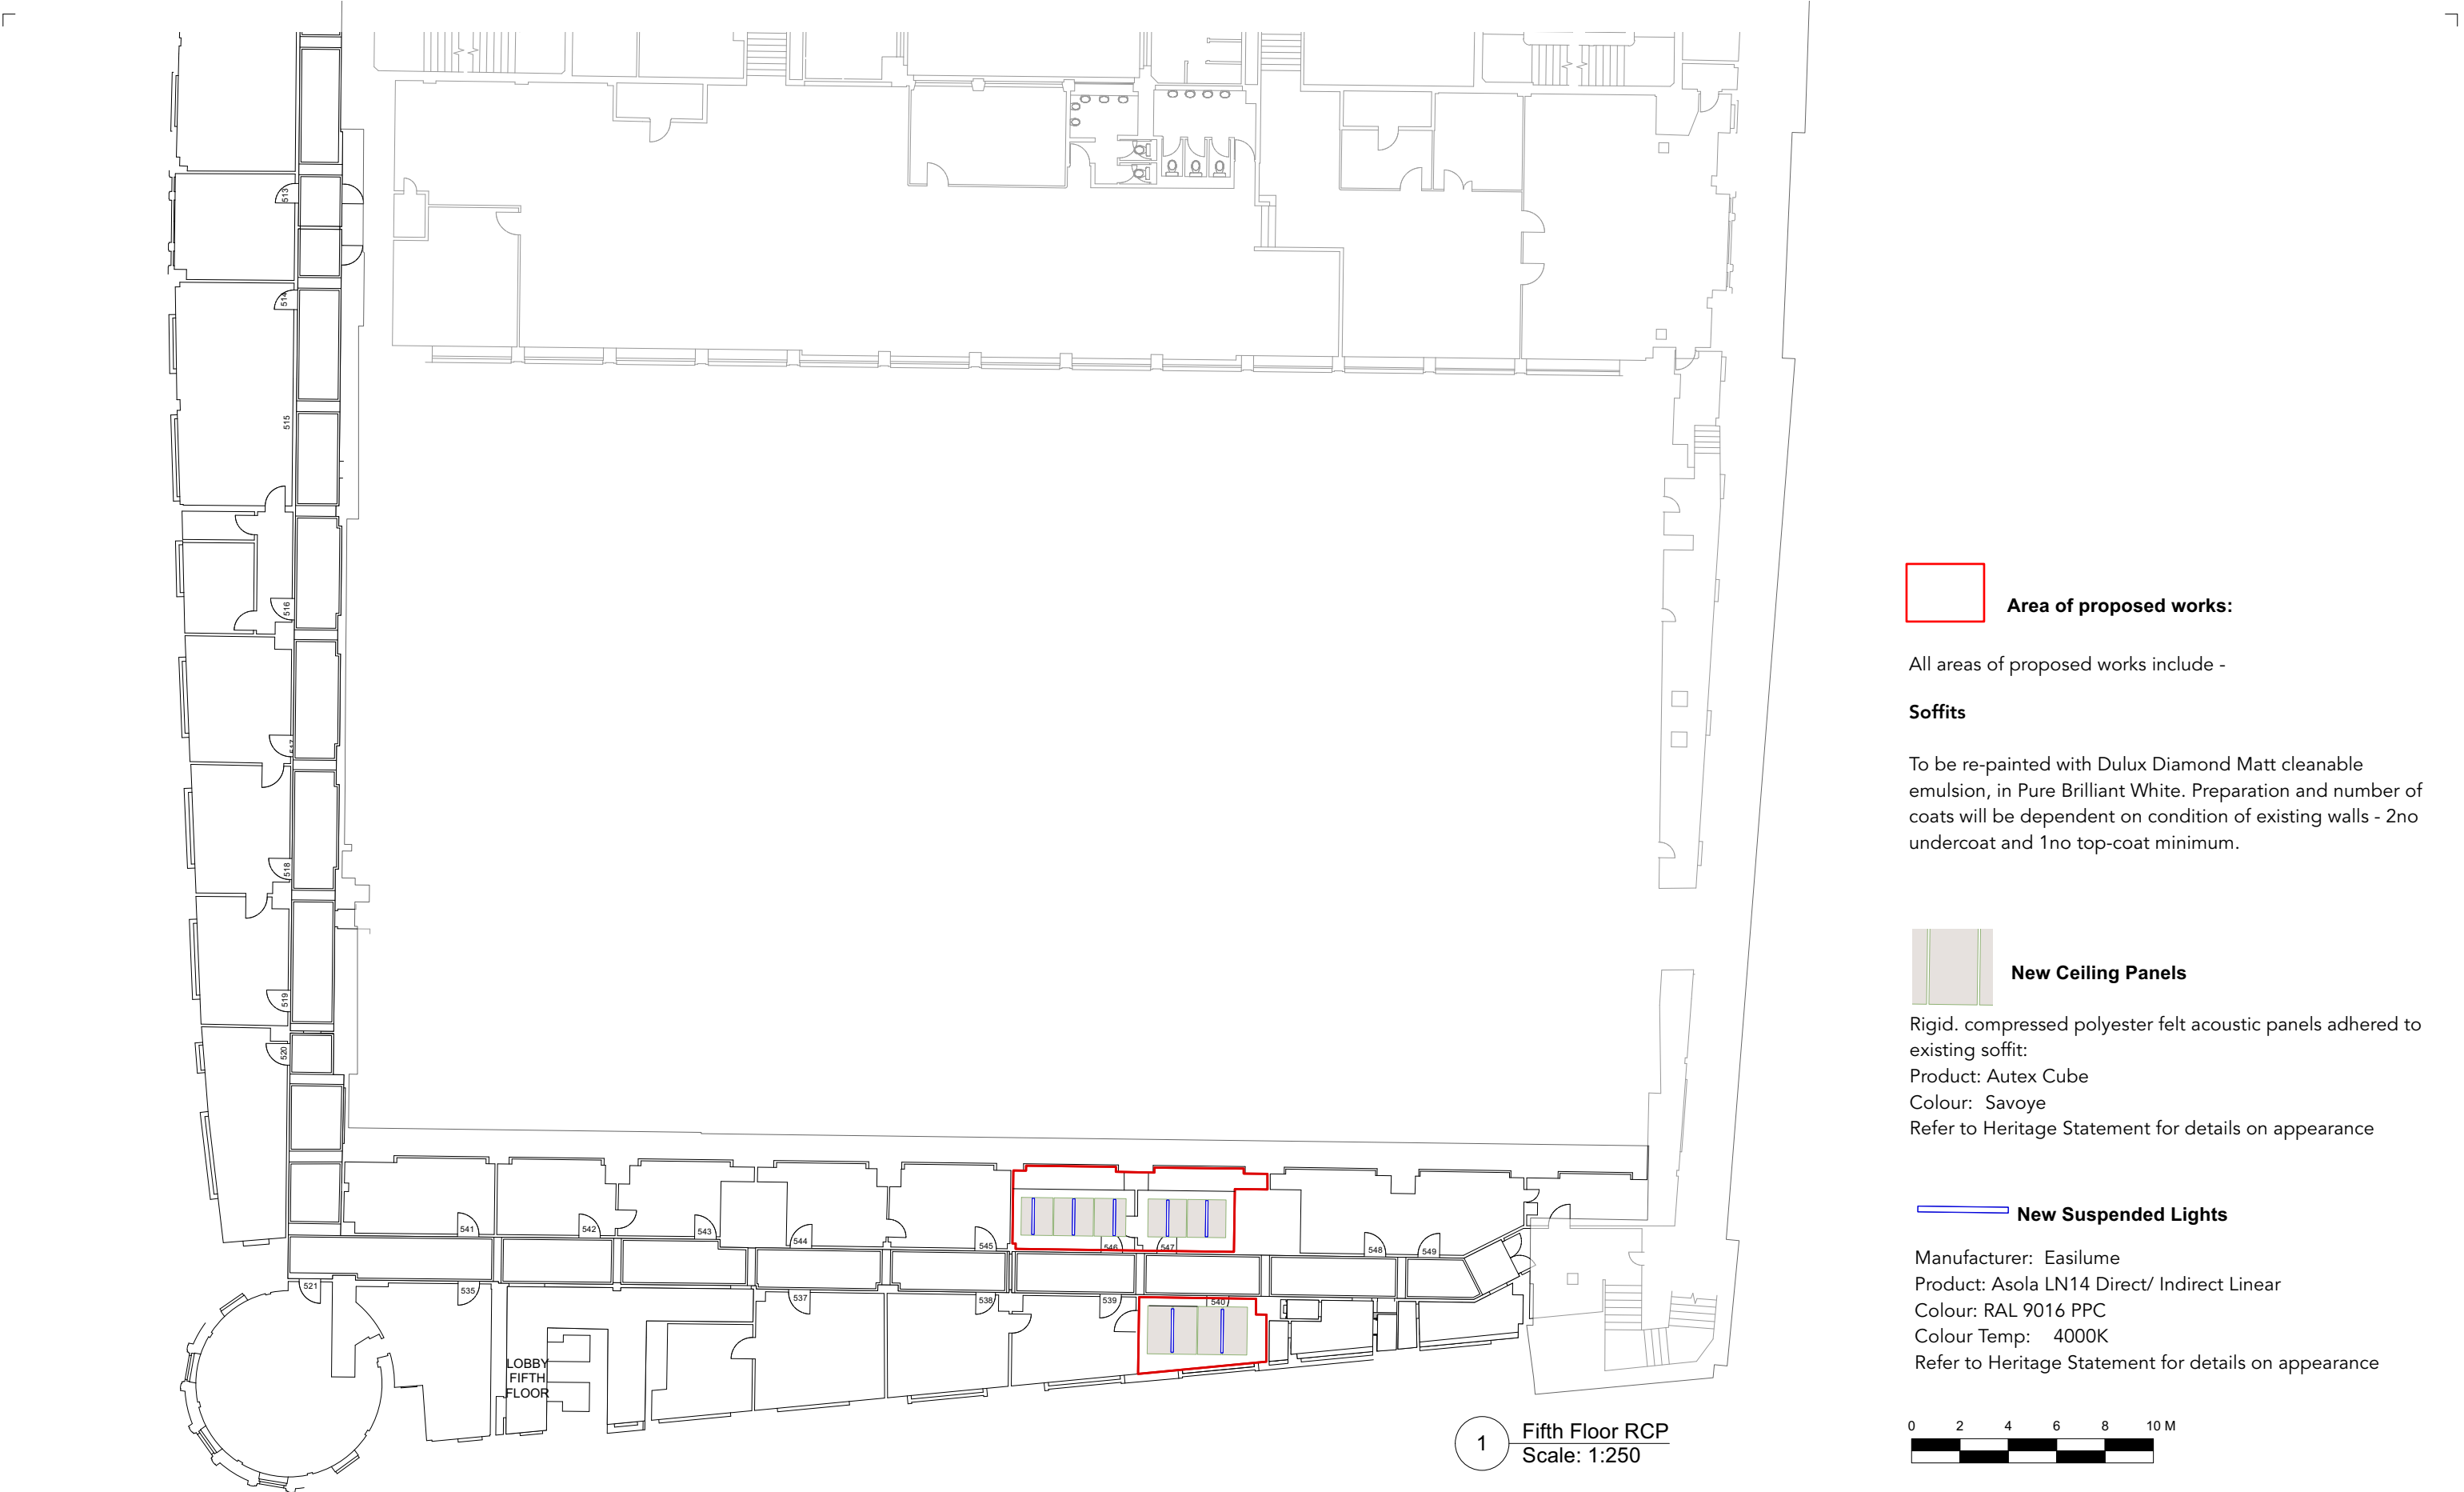

 **Area of proposed works:**

All areas of proposed works include -

Soffits

To be re-painted with Dulux Diamond Matt cleanable emulsion, in Pure Brilliant White. Preparation and number of coats will be dependent on condition of existing walls - 2no undercoat and 1no top-coat minimum.

 **New Ceiling Panels**

Rigid, compressed polyester felt acoustic panels adhered to existing soffit:
Product: Autex Cube
Colour: Savoye
Refer to Heritage Statement for details on appearance

 New Suspended Lights

Manufacturer: Easilume
Product: Asola LN14 Direct/ Indirect Linear
Colour: RAL 9016 PPC
Colour Temp: 4000K
Refer to Heritage Statement for details on appearance

