

NOTES:


Areas and extents of condition, primarily viewed from ground level only. Subject to review once high level access is arranged.

Condition

- AtMB-Biological Growth
- AtMB-Eroded or missing pointing
- AtMB-Eroded Stone
- AtMB-Previous Cement Repairs
- AtMB-Water Staining

Indicative urn sculpture


Indicative stone joint positions

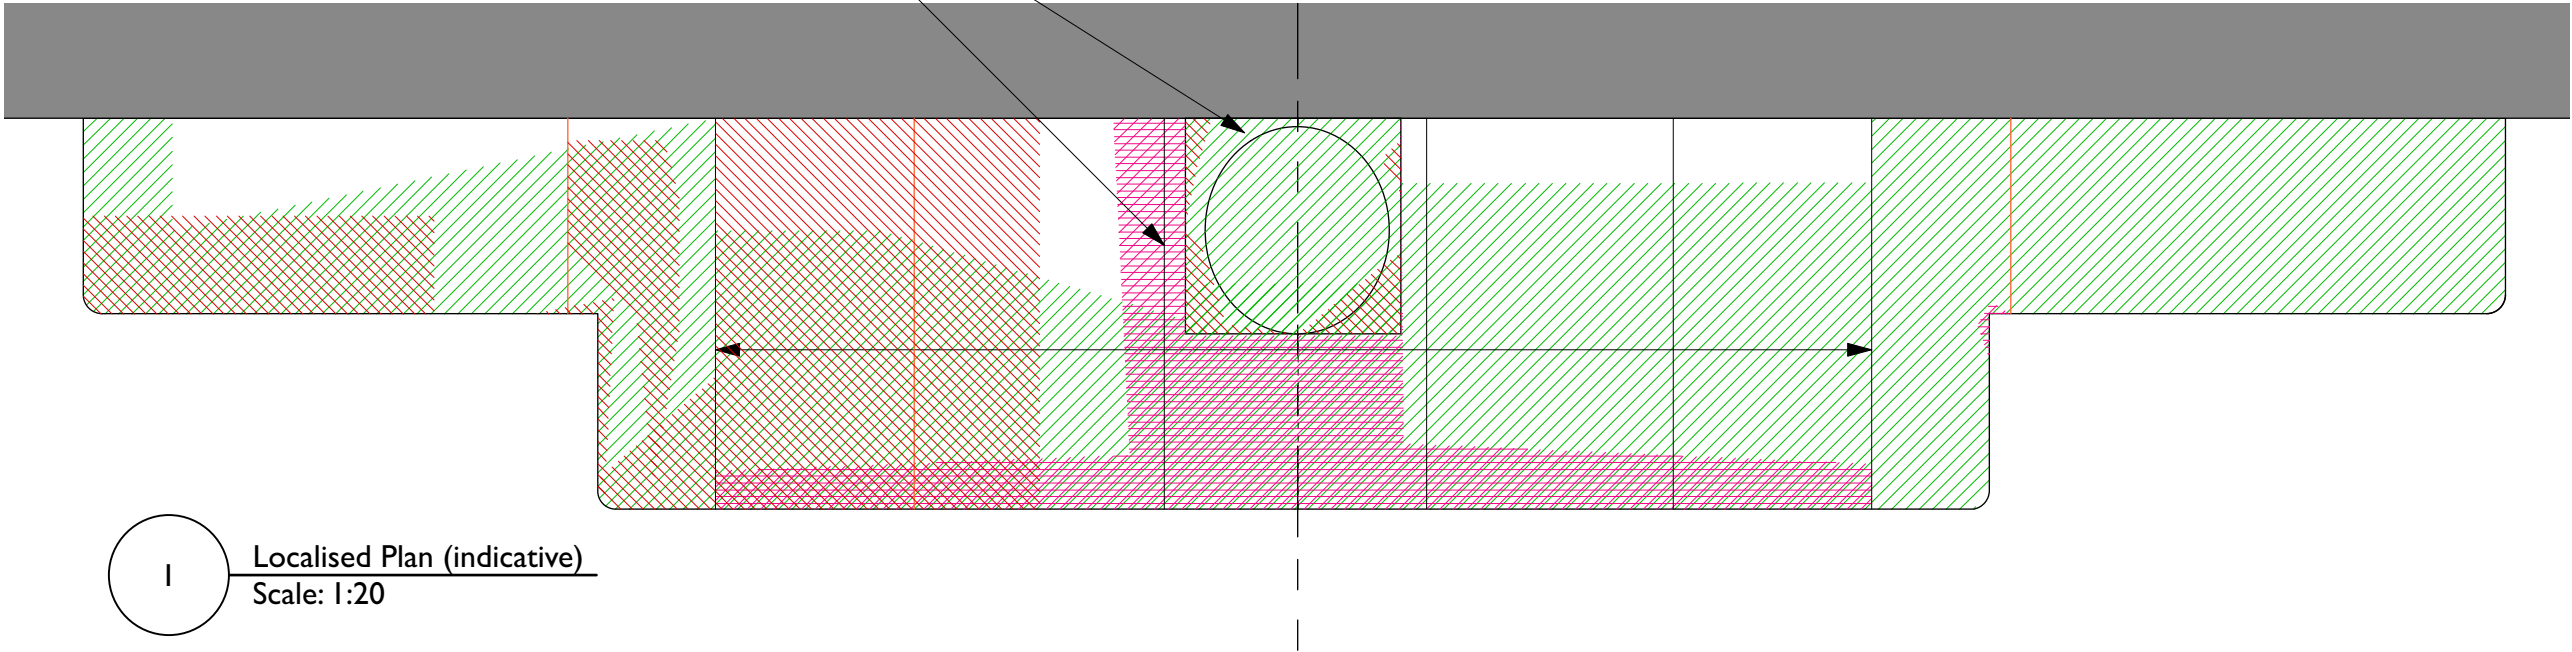

1 Localised Plan (indicative)
Scale: 1:20

Underside of window lintel

Underside of stone arch

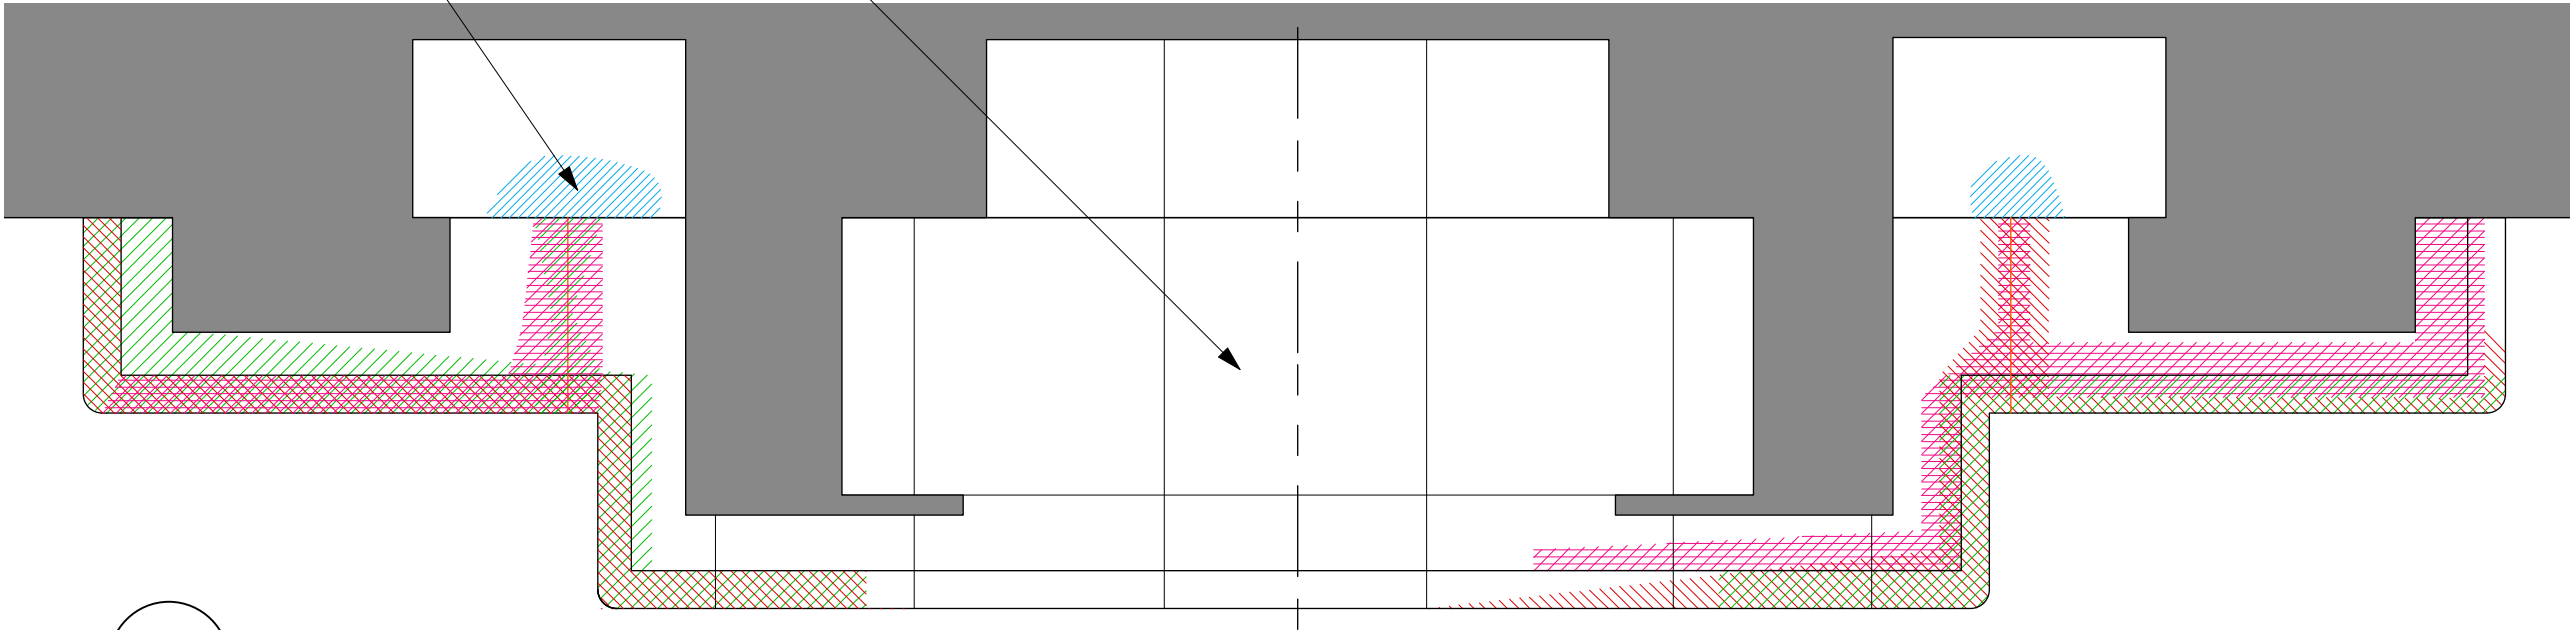

2 Reflected Soffit (indicative)
Scale: 1:20

A	Updated following scaffold level inspection.		HW	HW
	Rev	Note	DRN	CHK

86 Princess St
Water Ingress

Condition Survey 2 Of 2

scheme	1944
drwg no.	E(402)
revision	A

scale	1:20 @ A3
date first drawn	Sept 21
drawn	HW

SK sketch E existing P proposed T tender C construction FI final issue

www.ateliermb.co.uk
t 0161 236 0051
e architect@ateliermb.co.uk