


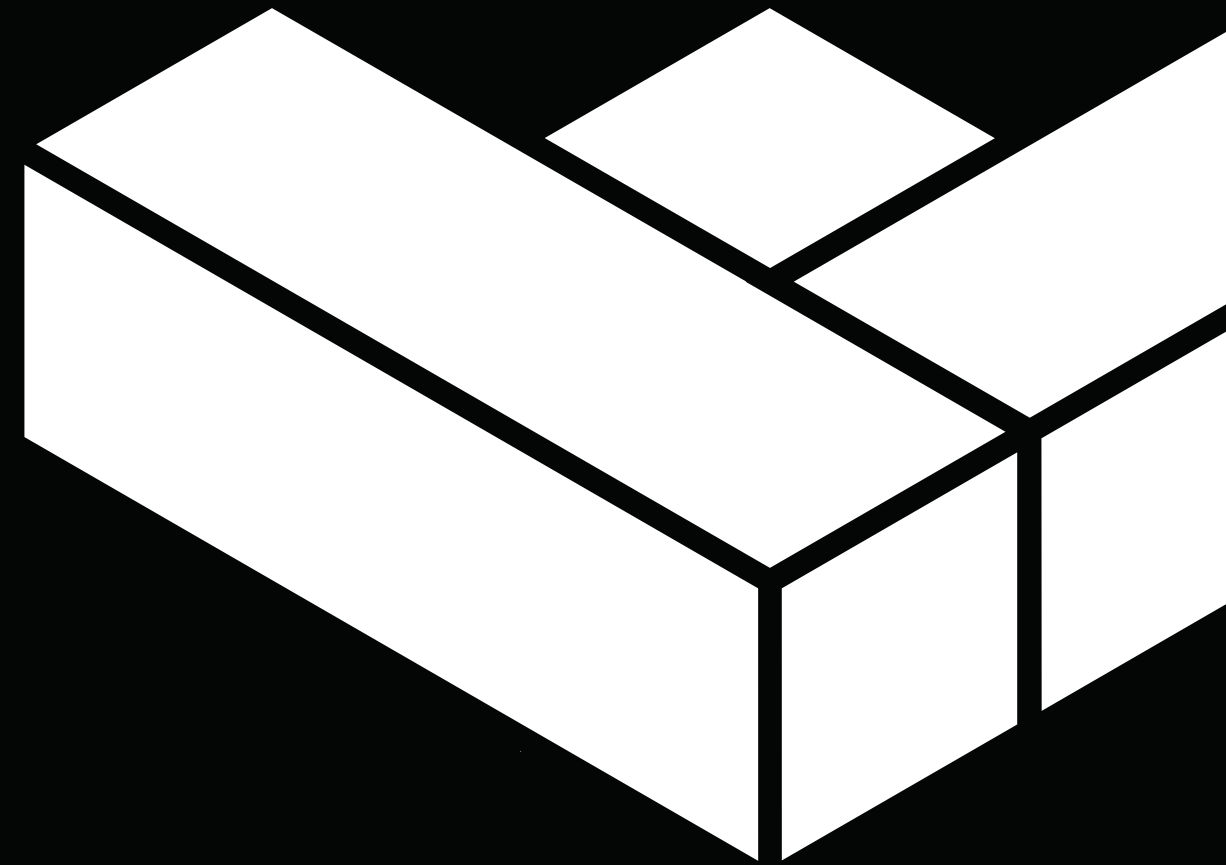

WHITE CRATE

PROJECT

ASK Lunch Box

DOCUMENT

Cladding & External Views

CLIENT


ASK Developments

DATE

21/03/22

ART OF
POSSIBLE

Externals Current

 


Exterior Paint
Existing
RAL 6001



Shutters, Sign & Canopy

Dark Grey

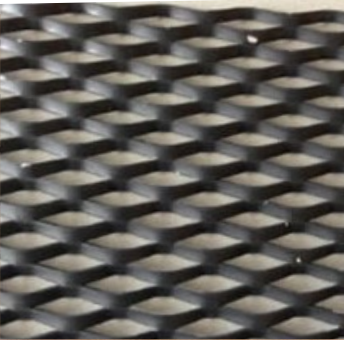


Front Counter

Dark Expanded Mesh

WHITE CRATE		
PROJECT ASK Lunch Box		REF 744
DOCUMENT External Finishes		DRAWING ASK_02
CLIENT ASK Developments	STATUS Proposal	DATE 21/3/22
SCALE NTS		


Externals 2

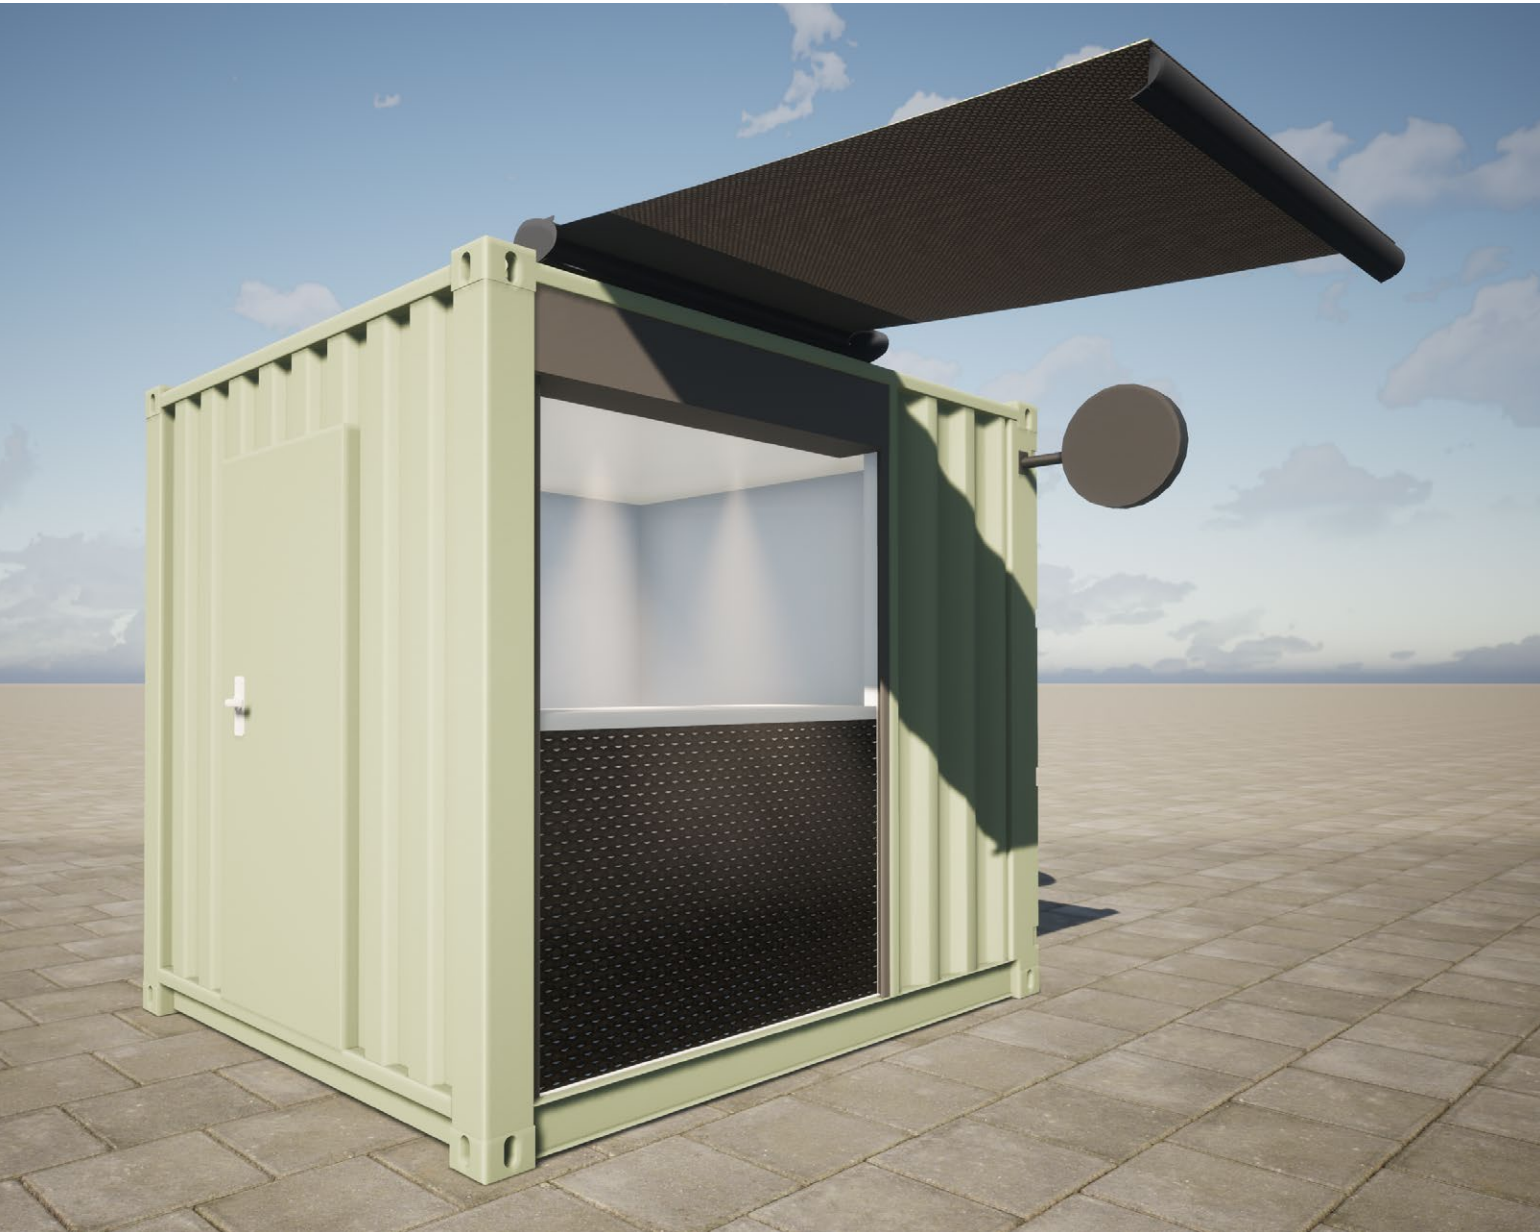


Exterior Paint
RAL 6019




Shutters, Sign & Canopy
Dark Grey

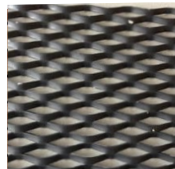


Front Counter
Dark Expanded Mesh

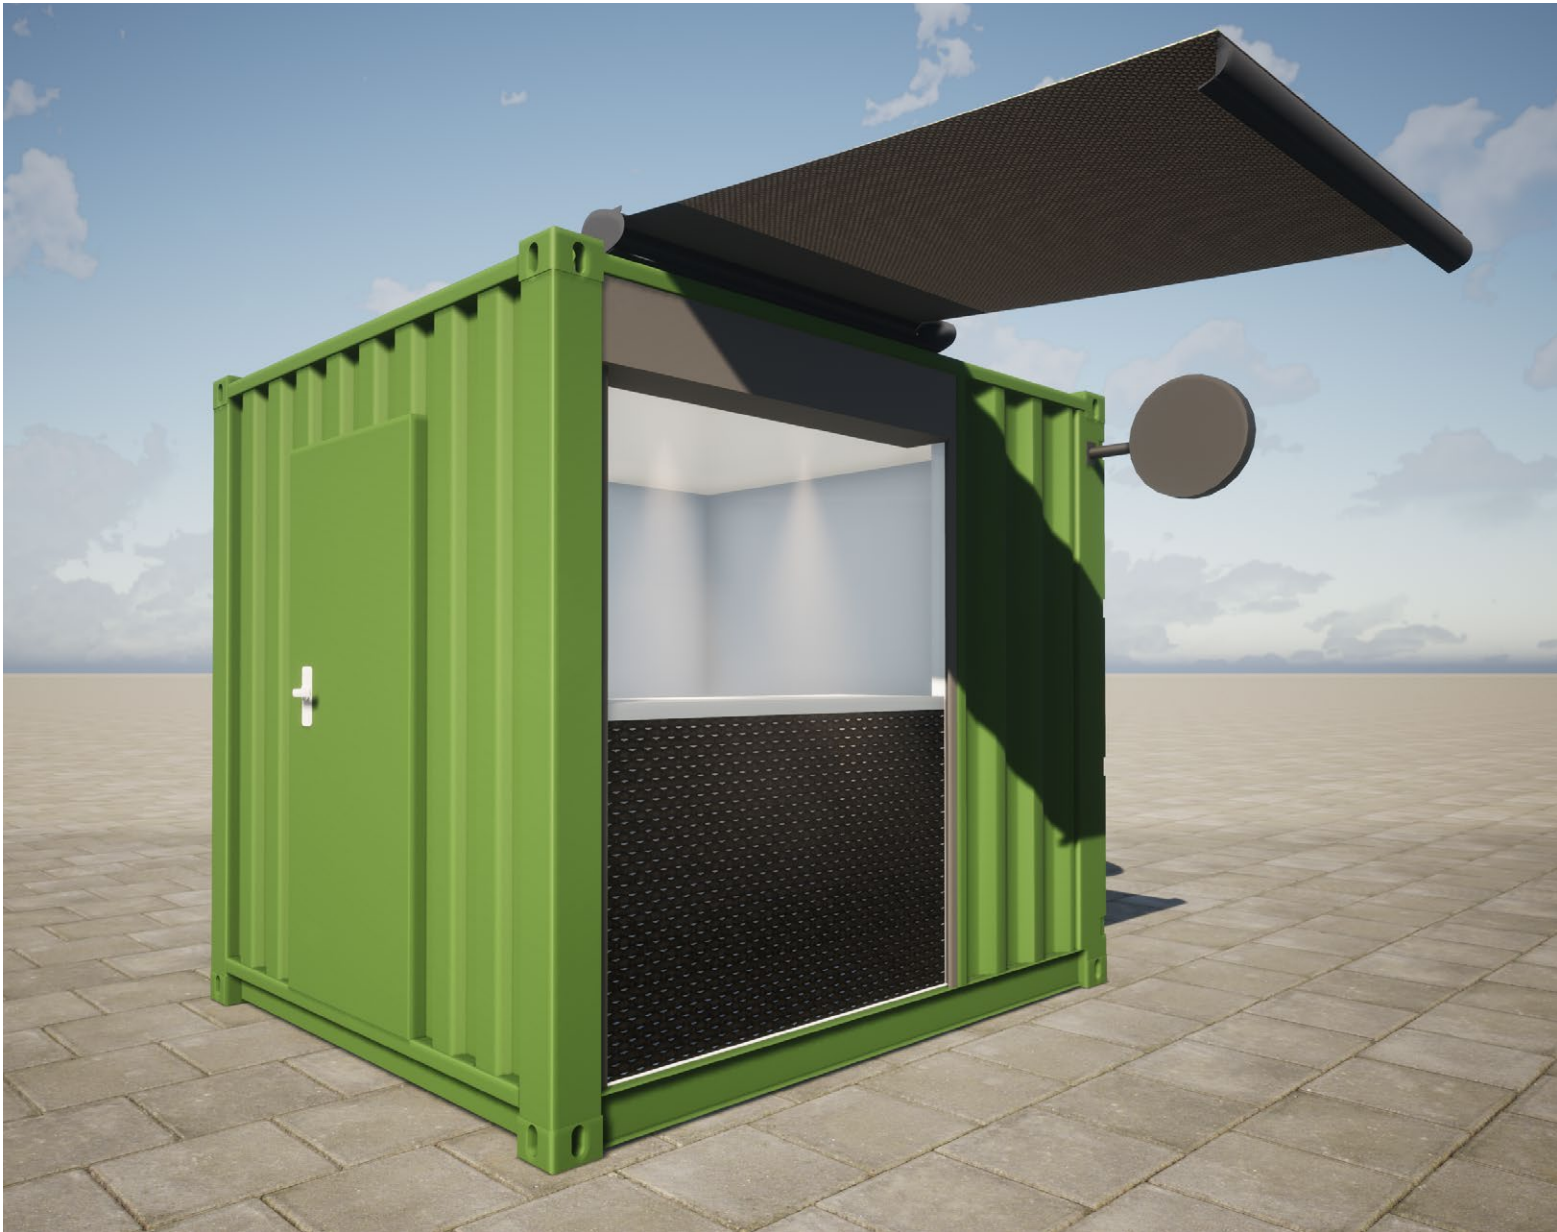

Exterior Paint
RAL 6018

 


Shutters, Sign & Canopy
Dark Grey

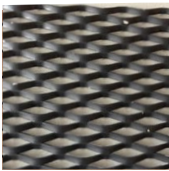

Front Counter
Dark Expanded Mesh

WHITE CRATE		
PROJECT	REF	
ASK Lunch Box	744	
DOCUMENT	DRAWING	
External Finishes	ASK_ 03	
CLIENT	STATUS	DATE
ASK Developments	Proposal	21/3/22
SCALE		
NTS		

Externals 3

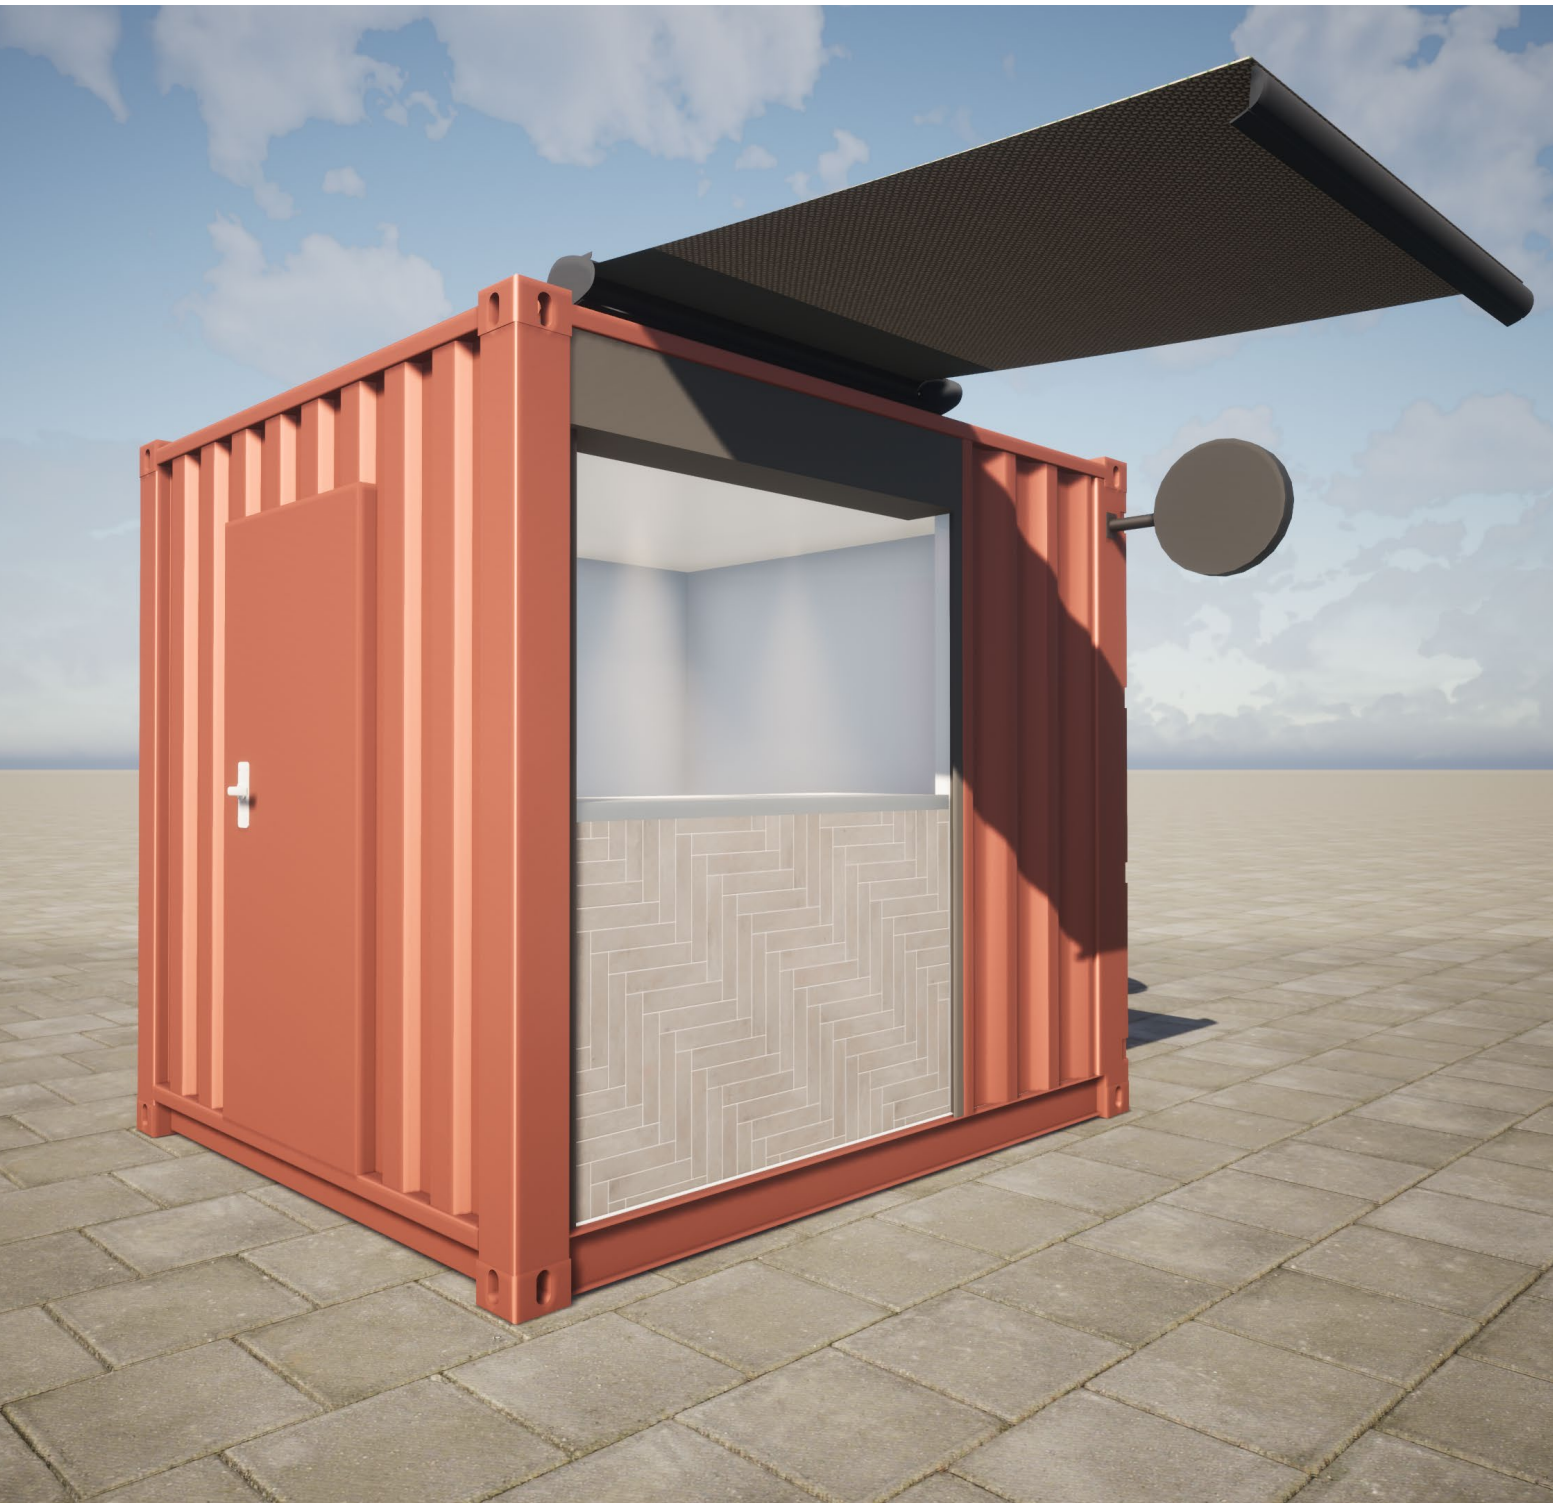

Exterior Paint
Salmon Pink
RAL 3022



Shutters, Sign & Canopy

Dark Grey




Front Counter

Grey Tiles

WHITE CRATE		
PROJECT	REF	
ASK Lunch Box	744	
DOCUMENT	DRAWING	
External Finishes	ASK_06	
CLIENT	STATUS	DATE
ASK Developments	Proposal	21/3/22
SCALE		
NTS		

Externals 4

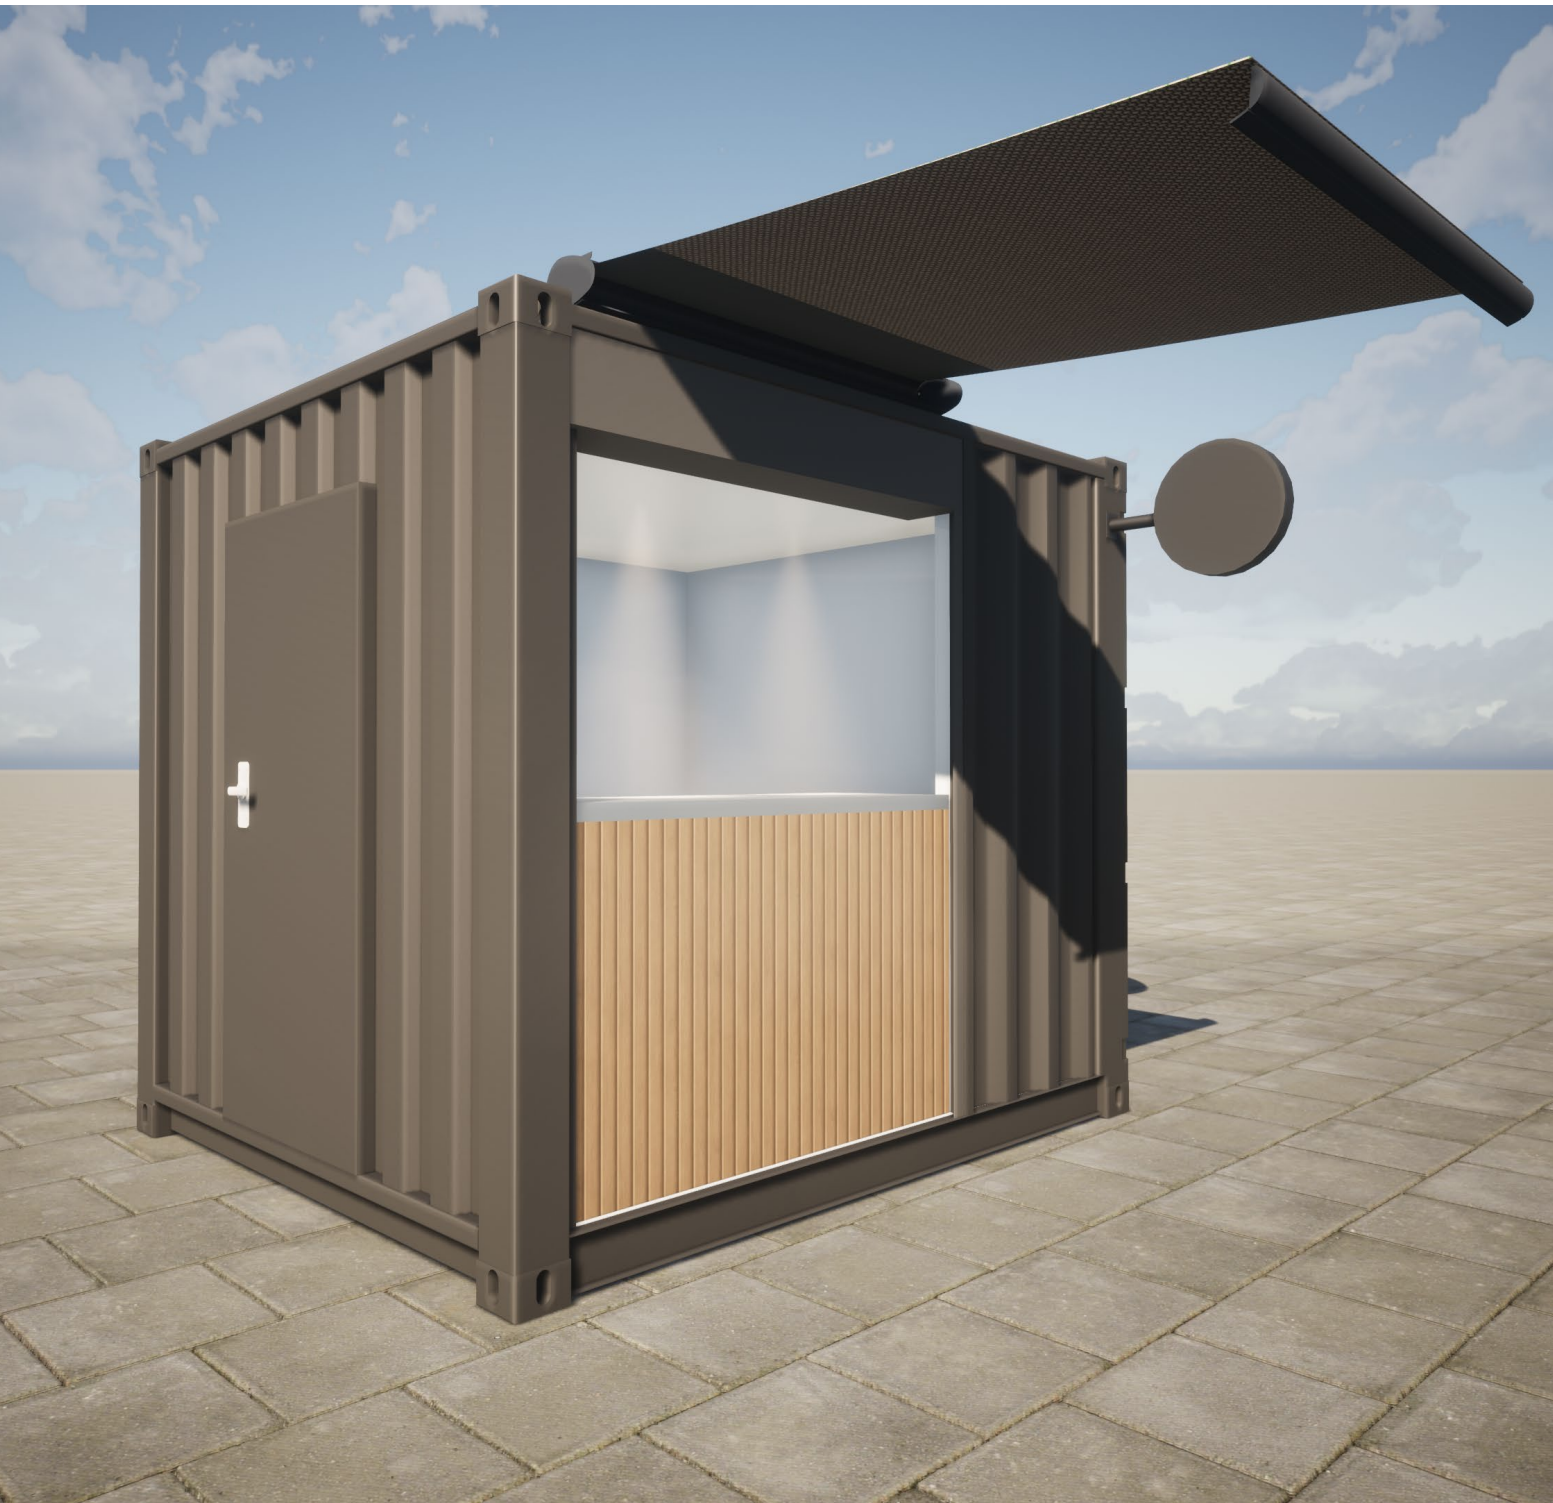

Exterior Paint
RAL 7016 or similar



Shutters, Sign & Canopy
Dark Grey



Front Counter
Timber Baton Light Vertical

WHITE CRATE		
PROJECT	REF	
ASK Lunch Box	744	
DOCUMENT	DRAWING	
External Finishes	ASK_	
CLIENT	STATUS	DATE
ASK Developments	Proposal	21/3/22
SCALE		
NTS		

Externals 5




Exterior Paint
Existing
RAL 1000



Shutters, Sign & Canopy

Dark Grey

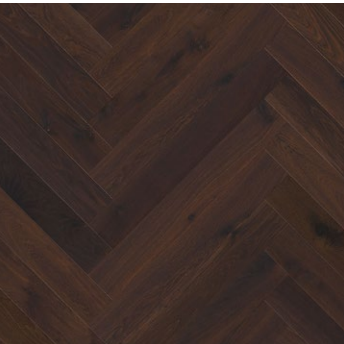


Front Counter

Dark Herringbone Timber

WHITE CRATE		
PROJECT	REF	
ASK Lunch Box	744	
DOCUMENT	DRAWING	
External Finishes	ASK_ 04	
CLIENT	STATUS	DATE
ASK Developments	Proposal	21/3/22
SCALE		
NTS		

Externals 3

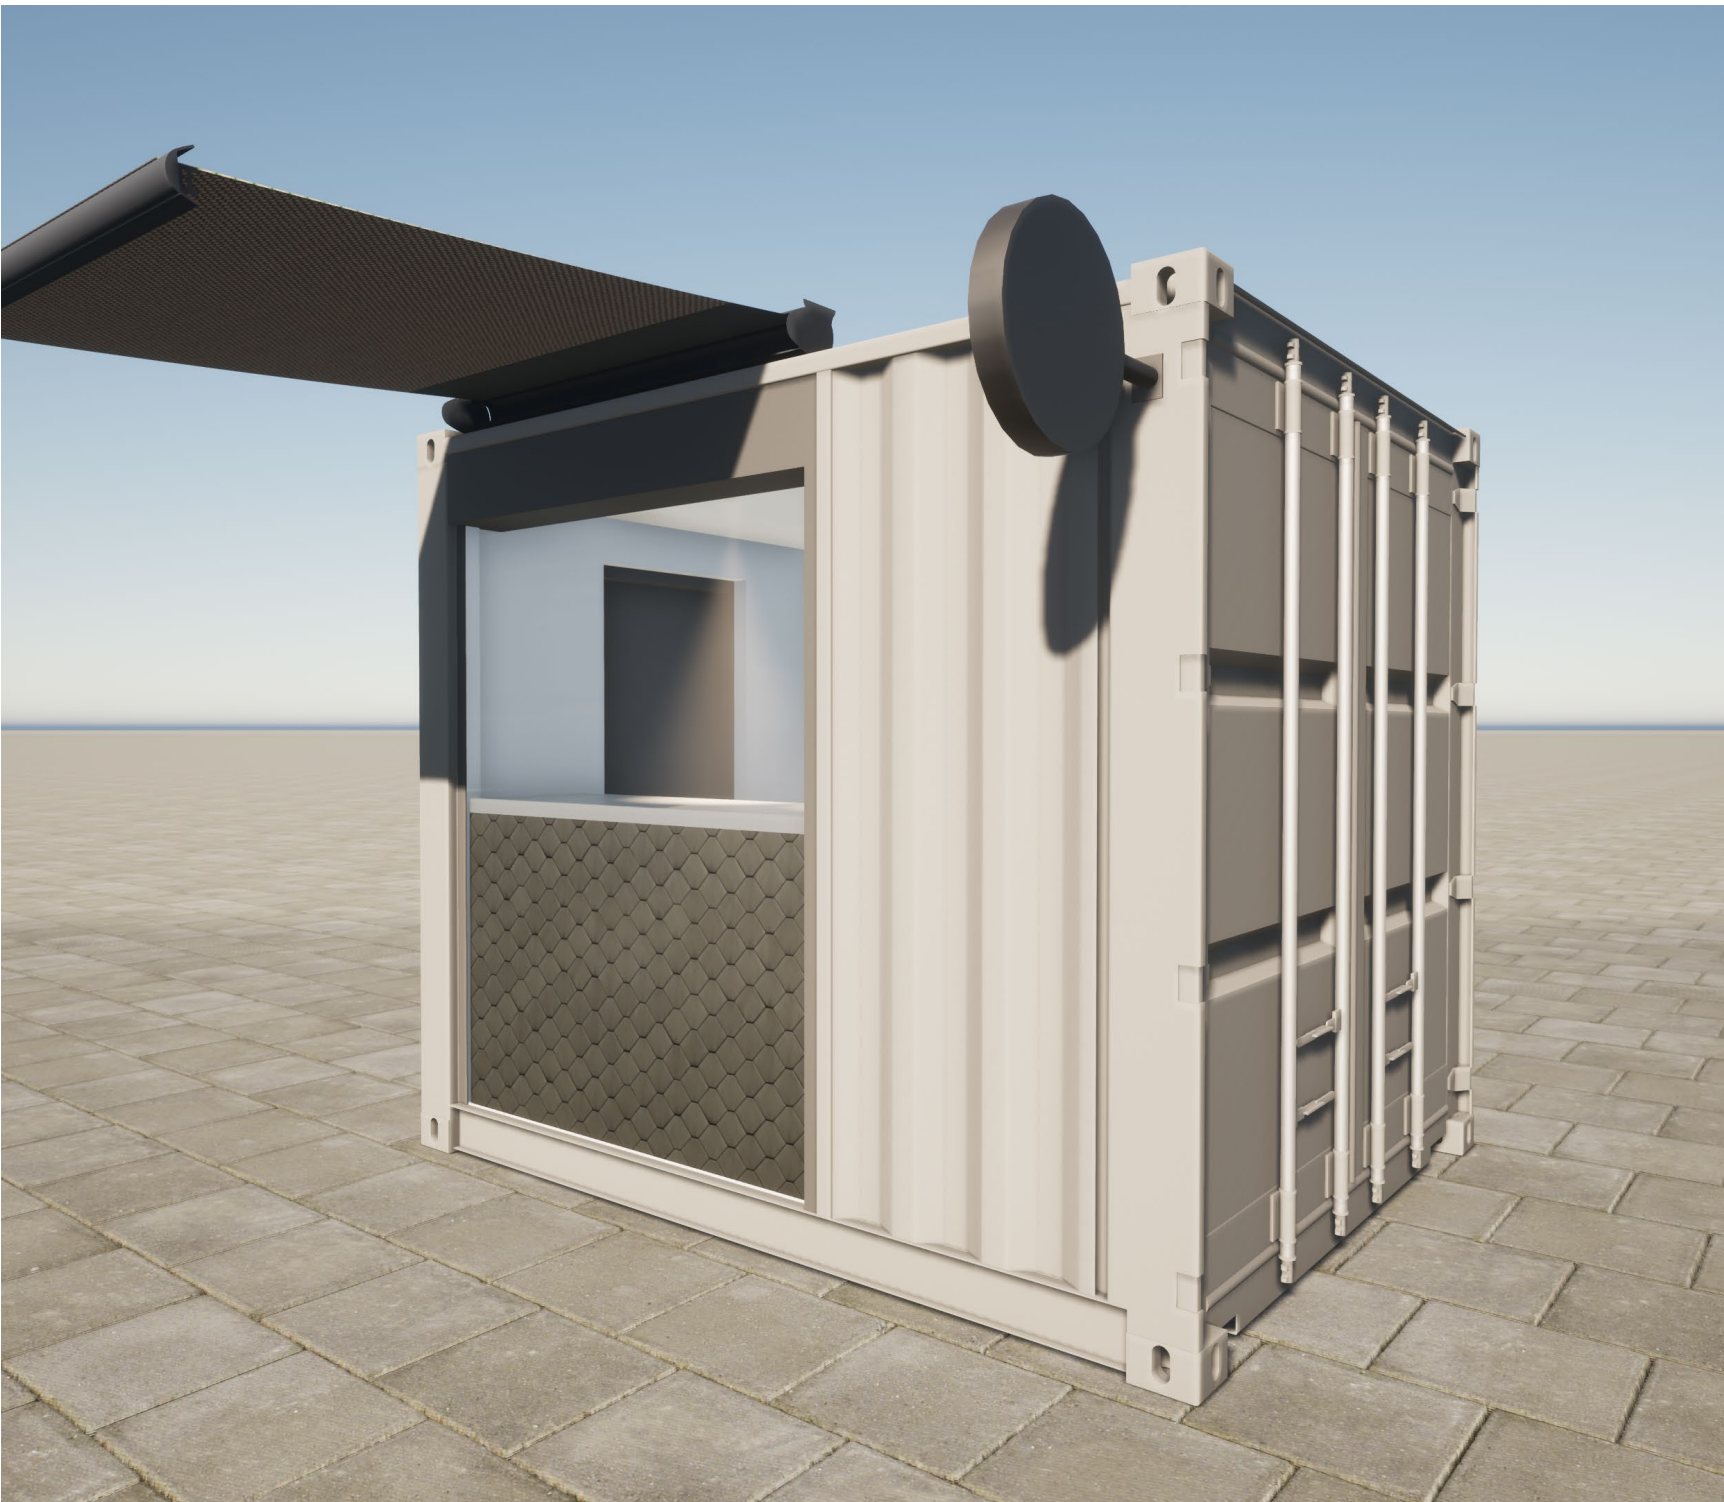


Exterior Paint
White Aluminium
RAL 9006



Shutters, Sign & Canopy

Dark Grey

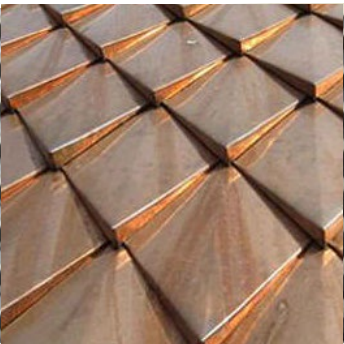

Front Counter

Fishscale Metal Roofing

WHITE CRATE		REF 744
PROJECT ASK Lunch Box		
DOCUMENT External Finishes		DRAWING ASK_05
CLIENT ASK Developments	STATUS Proposal	DATE 21/3/22
SCALE NTS		

Externals - Closed



Exterior Paint
TBC



Shutters, Sign & Canopy

Dark Grey

Shutters Closed

Artwork? TBC

WHITE CRATE		
PROJECT	REF	
ASK Lunch Box	744	
DOCUMENT	DRAWING	
External Finishes	ASK_	
CLIENT	STATUS	DATE
ASK Developments	Proposal	21/3/22
SCALE		
NTS		

WHITE
CRATE

www.whitecrate.co

©2021

ART

OF

POSSIBLE