


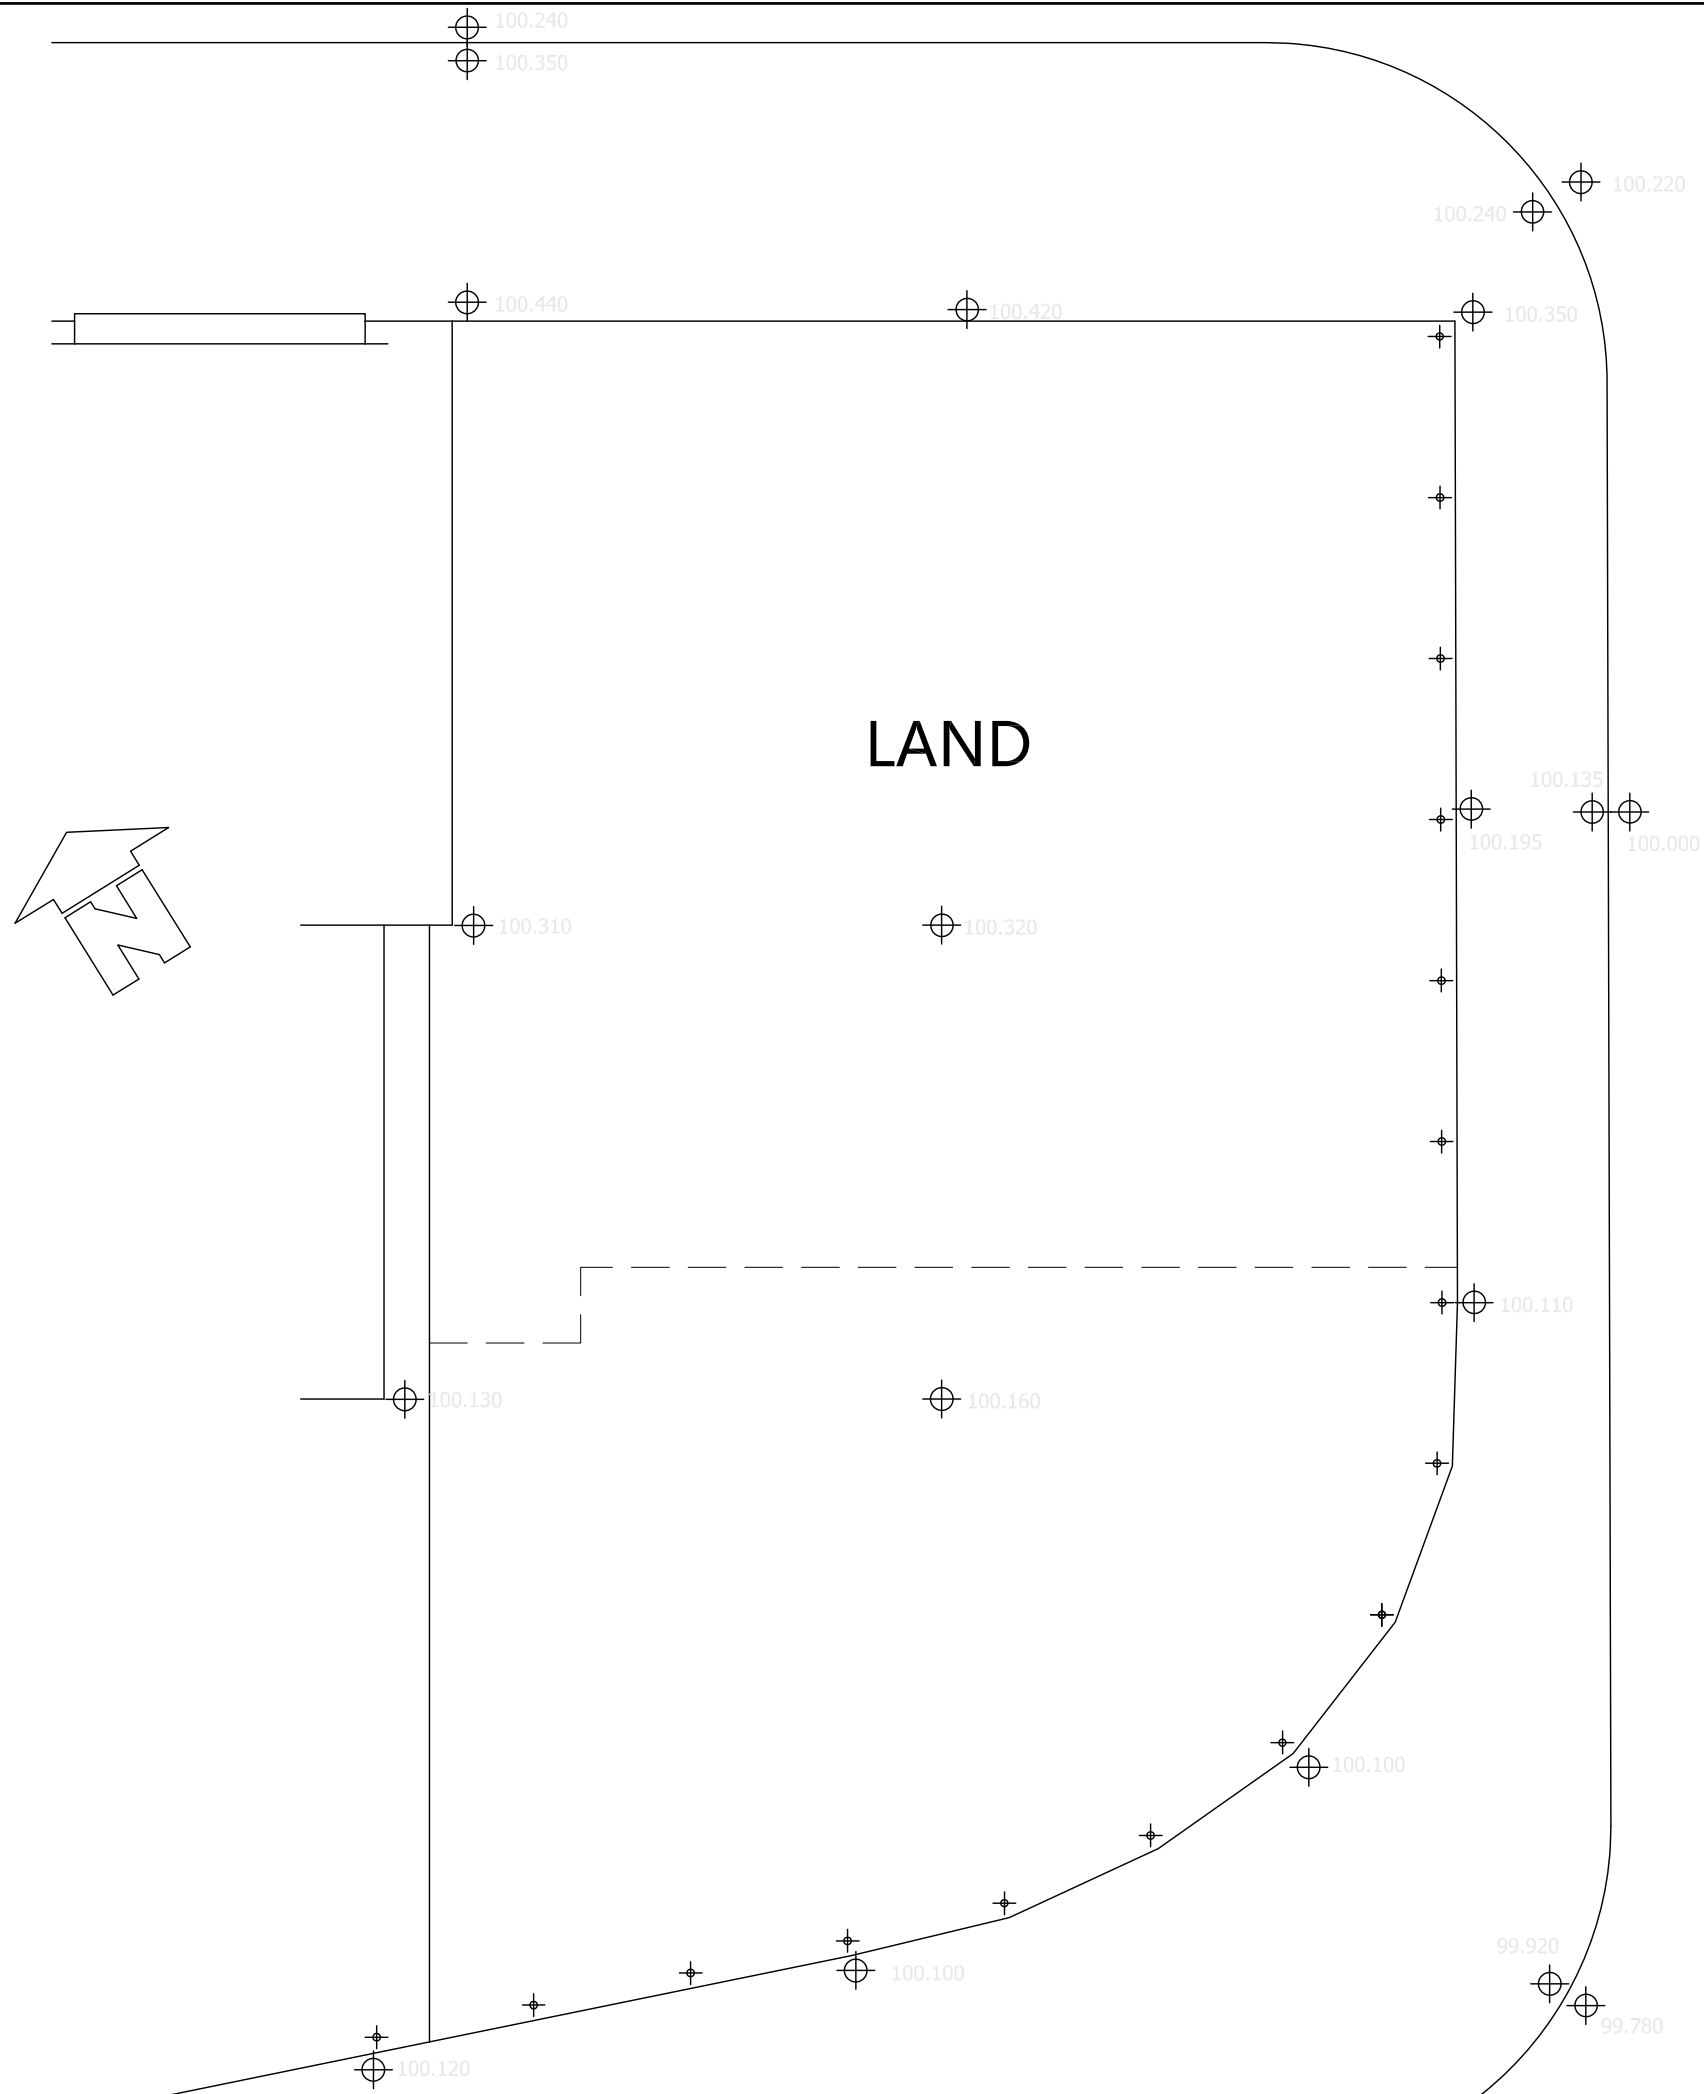

|   |                                                                                             |                           |
|---|---------------------------------------------------------------------------------------------|---------------------------|
| <b>Project</b><br>92-96 OLD CHURCH STREET<br>MANCHESTER   |                                                                                             |                           |
| <b>Drawing Title</b><br>EXISTING LAND   |                                                                                             |                           |
| <b>Drawing No.</b><br>105   |                                                                                             |                           |
| <b>Drawn:</b><br>ZU   | <b>Status:</b><br>Planning                                                                  | <b>Date</b><br>12.12.2022 |
| <b>Scale @ A3</b>   |  1:100 |                           |
| <div><div><div>XHAN Consulting</div><div>129 Centurion House</div><div>Deansgate M3 3WR</div><div>T: 7400012759</div></div><div> <b>XHAN</b><br/>Consulting</div></div> |                                                                                             |                           |