


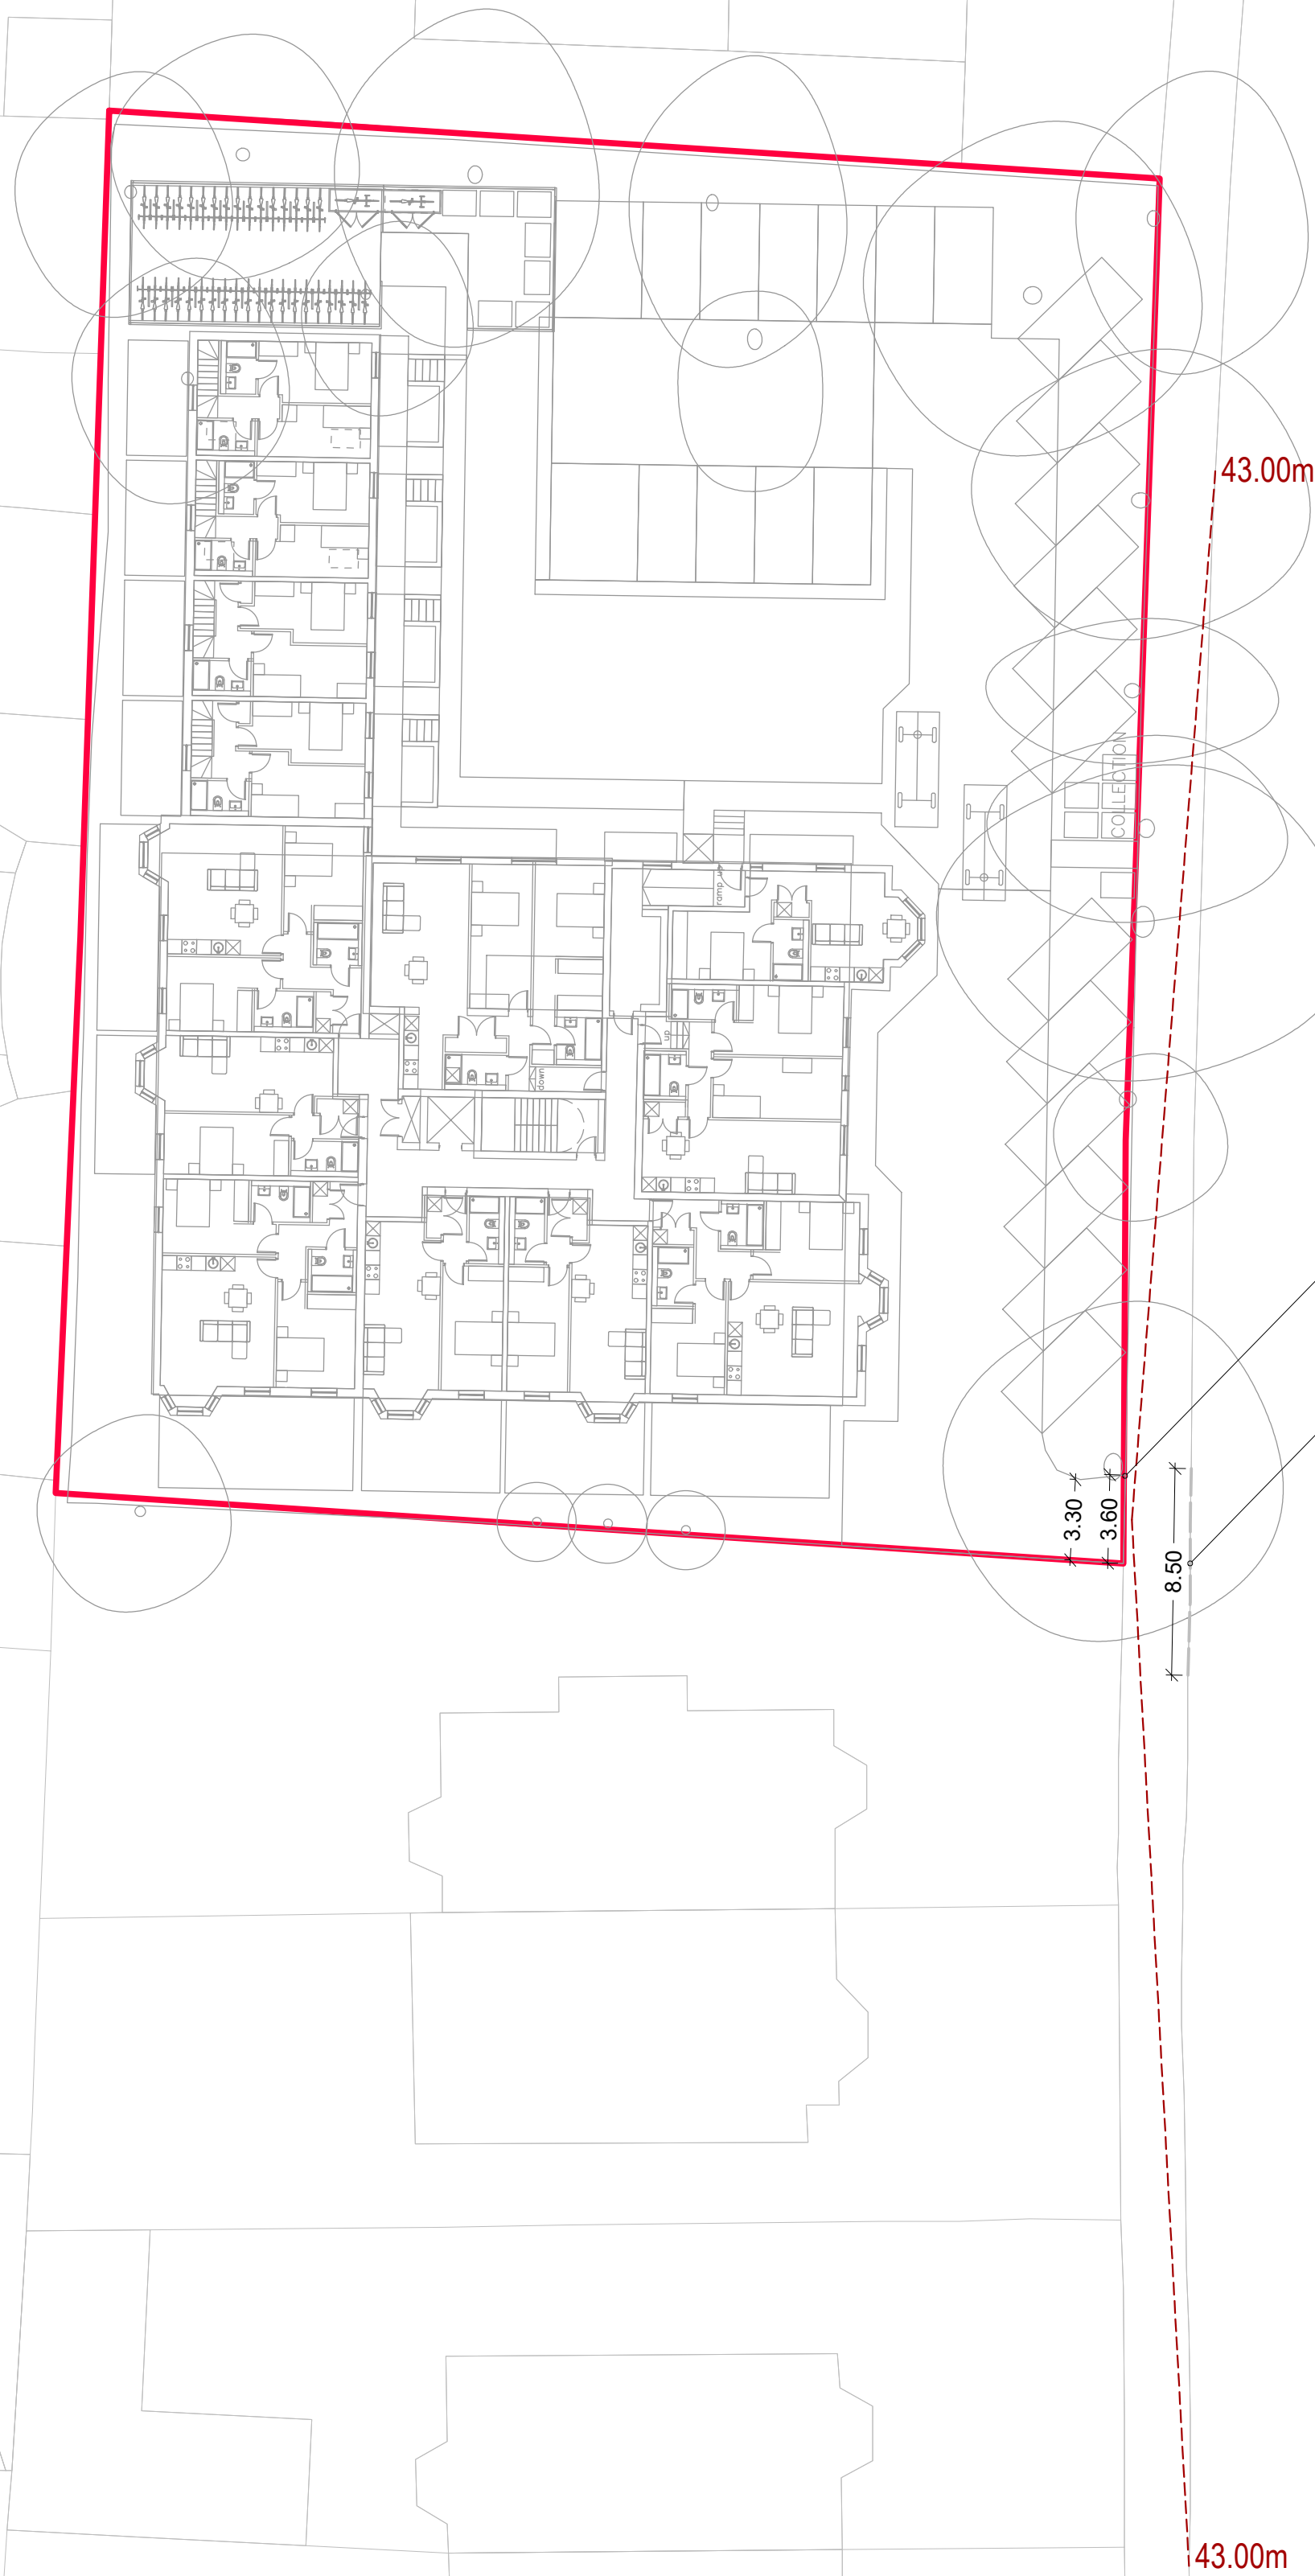

GENERAL NOTES:

1. THIS DRAWING IS TO BE READ IN CONJUNCTION WITH ALL RELEVANT ARCHITECTS AND ENGINEERS DRAWINGS AND SPECIFICATIONS.
2. DO NOT SCALE THIS DRAWING. ANY AMBIGUITIES, OMISSIONS AND ERRORS ON DRAWINGS SHALL BE BROUGHT TO THE ENGINEERS ATTENTION IMMEDIATELY. ALL DIMENSIONS MUST BE CHECKED / VERIFIED ON SITE.
3. ALL DIMENSIONS ARE IN METRES UNLESS NOTED OTHERWISE.
4. FOR GENERAL NOTES REFER TO DRAWING.
5. THE CONTENT OF THIS DRAWING IS FOR INDICATIVE INFORMATION ONLY AND NOT SUITABLE FOR CONSTRUCTION PURPOSES.
6. DRAWING BASED ON INFORMATION PROVIDED BY ARCHITECT. DRAWING REFERENCE: A686_P003

KEY: — RED LINE BOUNDARY AS SUPPLIED BY OLLIER SMURTHWAITE
- - - INDICATIVE EXTENT OF EXISTING FLUSH ACCESS
2.40 x 43.00m VISIBILITY SPLAYS AT 30mph (MIS)

Rev:	Description:	Date:	By:	Chkd:
------	--------------	-------	-----	-------



Merchant Exchange, 17-19 Whitworth Street West, Manchester, M1 5WG
0161 236 2394
manchester@curtins.com
www.curtins.com

Civils & Structures • Transport Planning • Environmental • Infrastructure • Geotechnical • Conservation & Heritage • Principal Designer
Birmingham • Bristol • Cambridge • Cardiff • Douglas • Dublin • Edinburgh • Glasgow • Kentish • Leeds • Liverpool • London • Manchester • Nottingham

Status: **PRELIMINARY**

Project: **136 WITHINGTON ROAD
WHALLEY RANGE**

Orig Title: **EXISTING ACCESS
VISIBILITY SPLAYS**

Size:	Date:	Drawn By:	Designed By:	Checked By:			
A1	04/08/22	JM	JM	MT			
Scale:	1:250						
Project No:	Originator:	Volume:	Level:	Type:	Role:	Category / Number:	Rev:

76585 - CUR - XX - 00 - D - TP - 75001 - P01

\\msd02\Projects\076501 - 077000\076585 - 136 Withington Road\04-Production\A-Model-Drawings\TP-CAD\T5