


# SHIP CANAL HOUSE, MANCHESTER

## GROUND FLOOR RECEPTION - FEATURE COLUMN & TENANT SIGNAGE BOARD


This drawing is the property of **bluesky** Design and must not be copied or otherwise reproduced. All dimensions must be checked on site before commencing work. This drawing was produced using AutoCAD 2019.




VISUAL OF COLUMN CLADDING & DESK

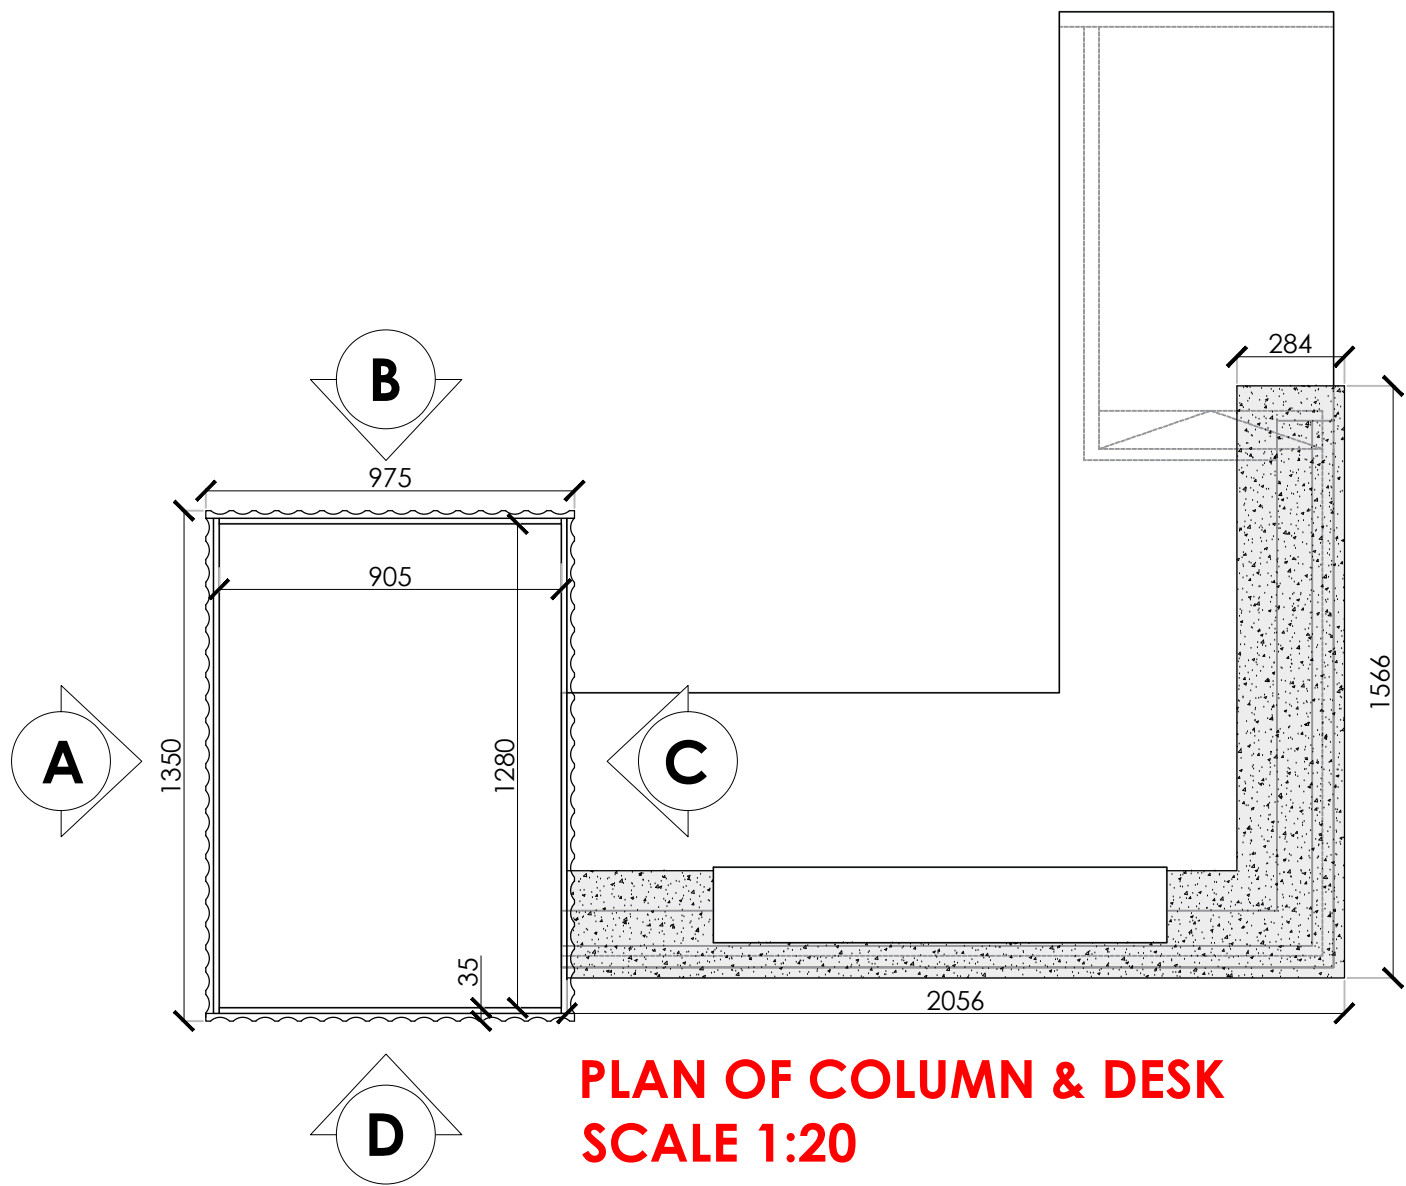

PLAN OF COLUMN & DESK  
SCALE 1:20

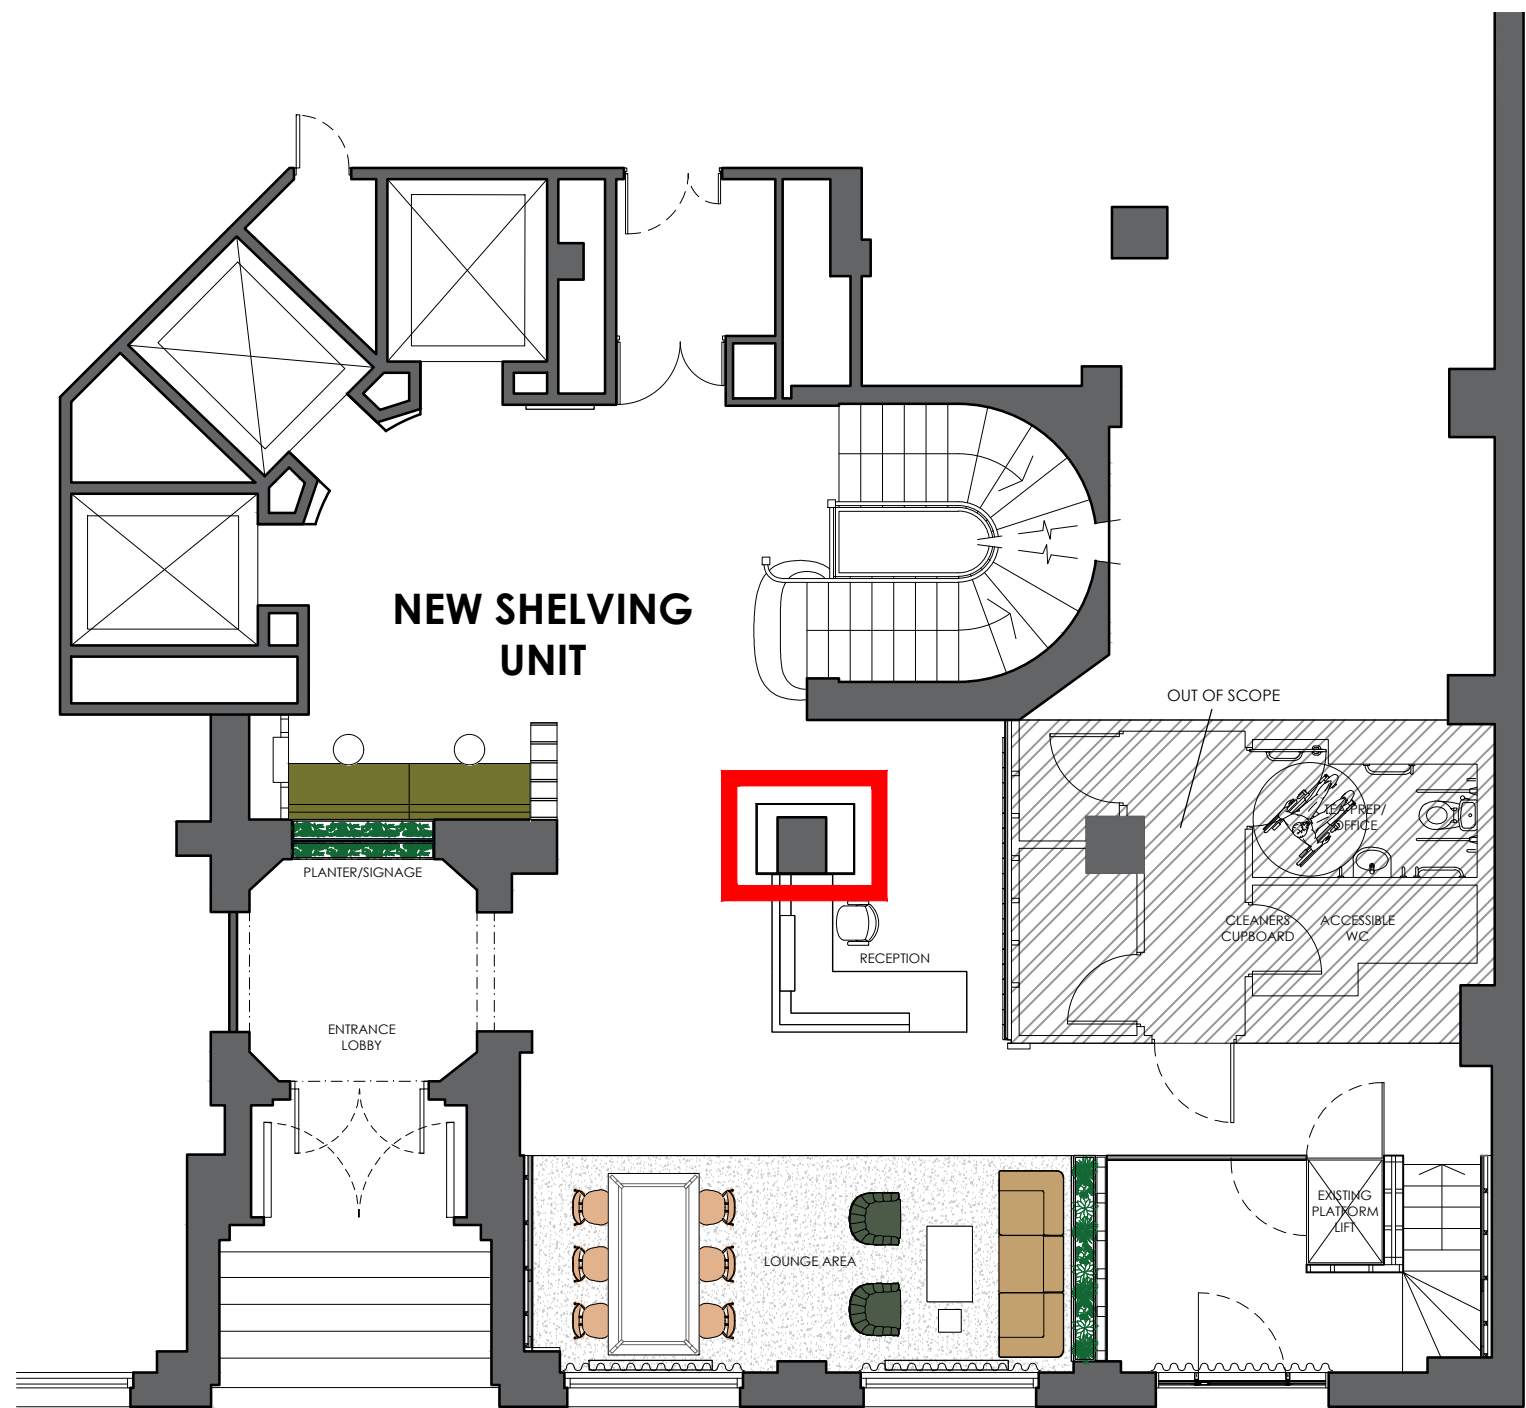

LOCATION PLAN - FEATURE COLUMN - RECEPTION  
SCALE 1:100

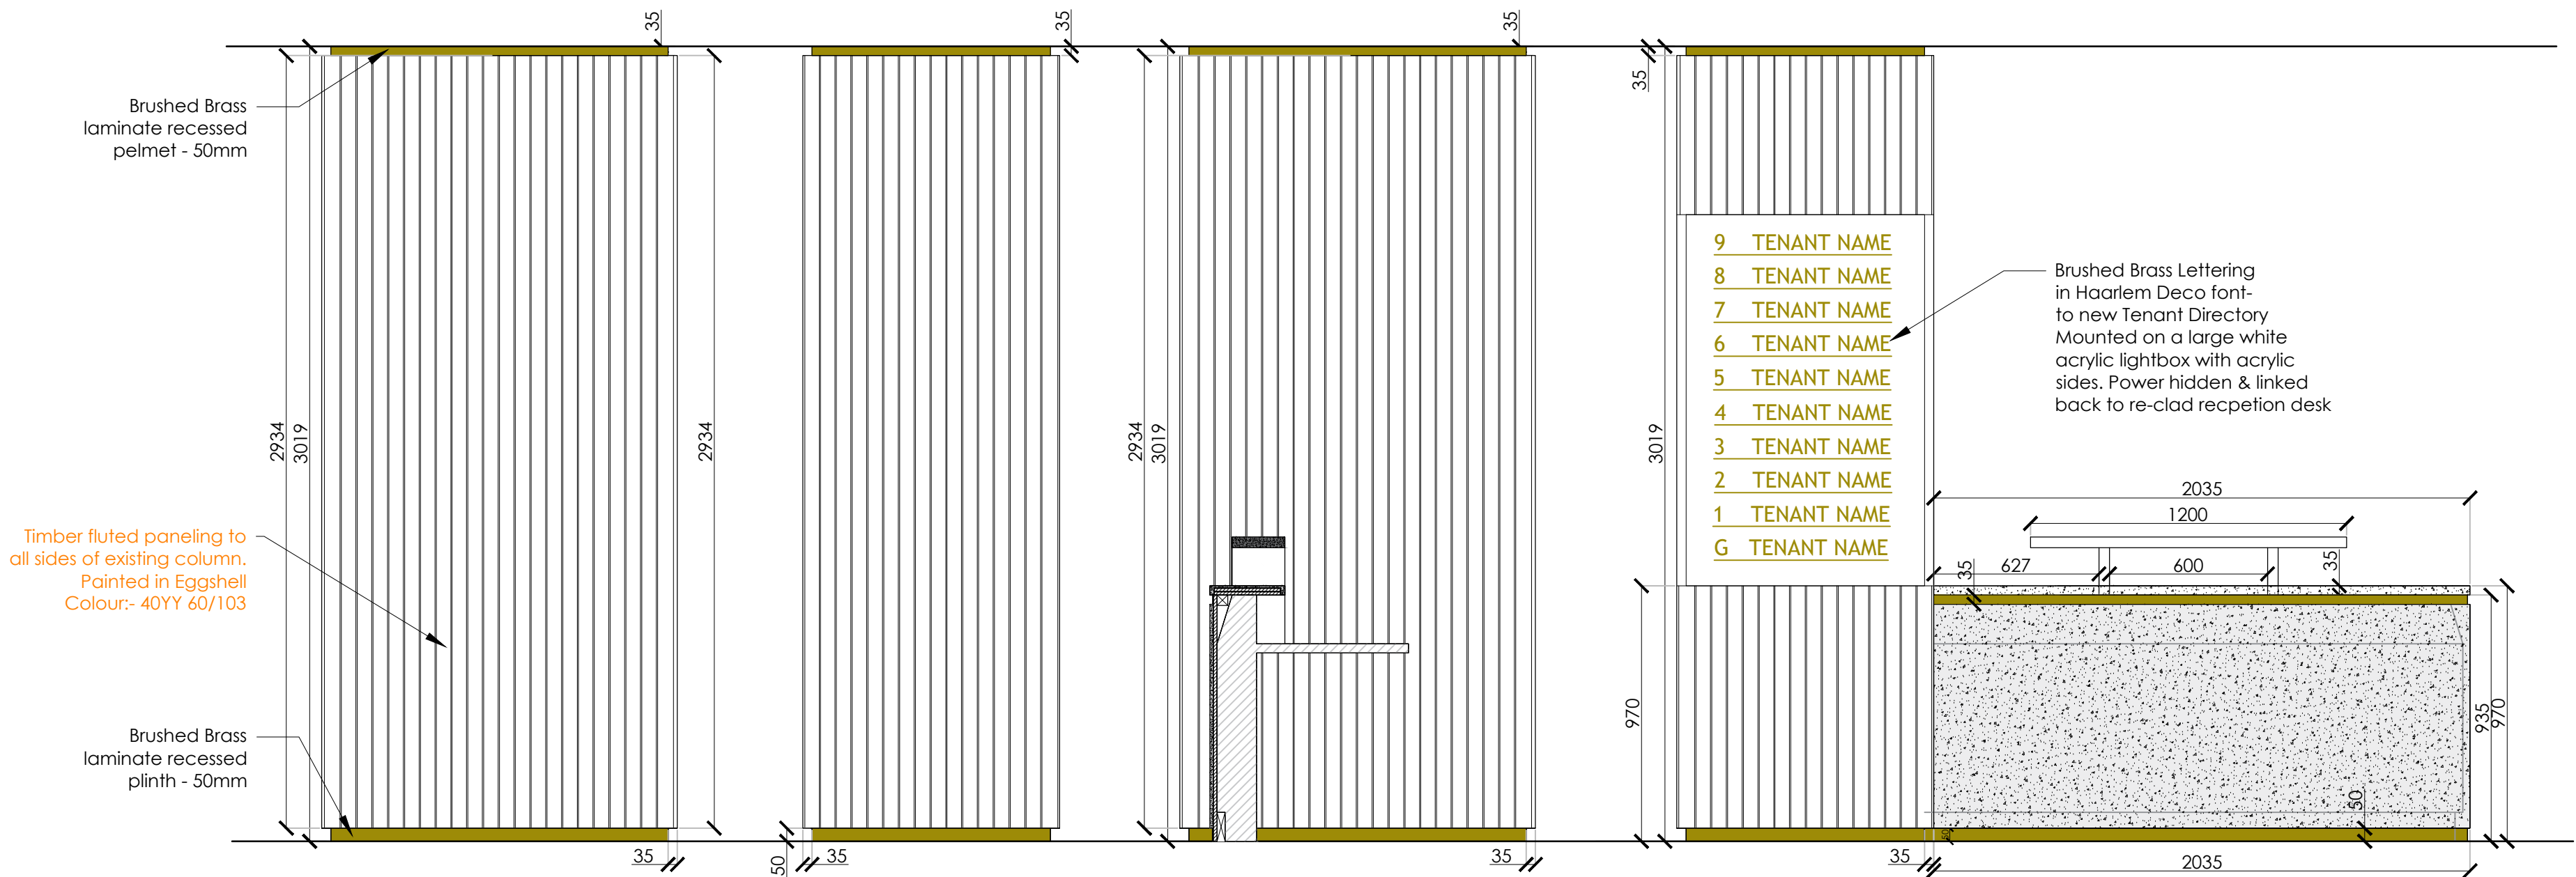

ELEVATION A  
SCALE 1:20

ELEVATION B  
SCALE 1:20

ELEVATION C  
SCALE 1:20

ELEVATION D  
SCALE 1:20

| Rev | Date     | Description                 | Initials |
|-----|----------|-----------------------------|----------|
| B   | 06.04.23 | UPDATES FROM CLIENT MEETING | PB       |
| A   | 31.03.23 | ISSUED FOR TENDER           | PB       |

FOR TENDER

|                 |                                         |
|-----------------|-----------------------------------------|
| Client:         | GROSVENOR                               |
| Project:        | SHIP CANAL HOUSE<br>CAT A REFURBISHMENT |
| Address:        | KING STREET<br>MANCHESTER               |
| Drawing Title:  | GROUND FLOOR<br>COLUMN & TENANT BOARD   |
| Date:           | 31.03.2023                              |
| Project Number: | 1308                                    |
| Scale:          | 1:20@A1                                 |
| Drawn by:       | PB                                      |
| Drawing Number: | 1308-0G-JN-12B                          |