

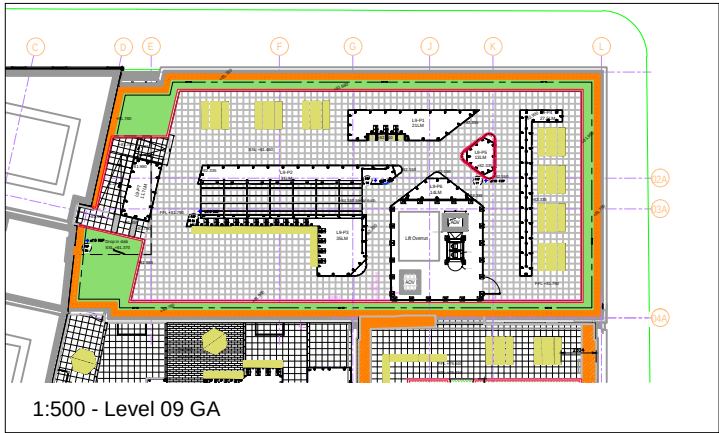


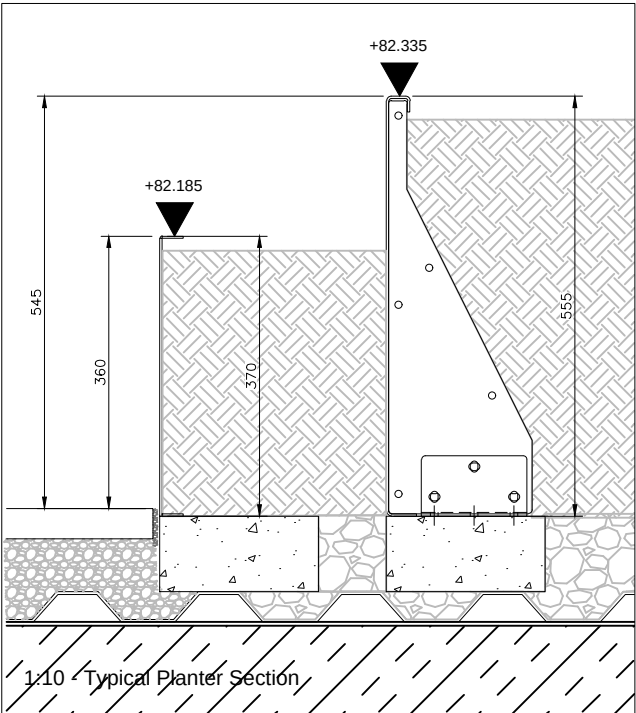

Materials
Planters: 3mm Thk M.S

Finish
Zinc Prime & PPC Ral 7006 (Matt)

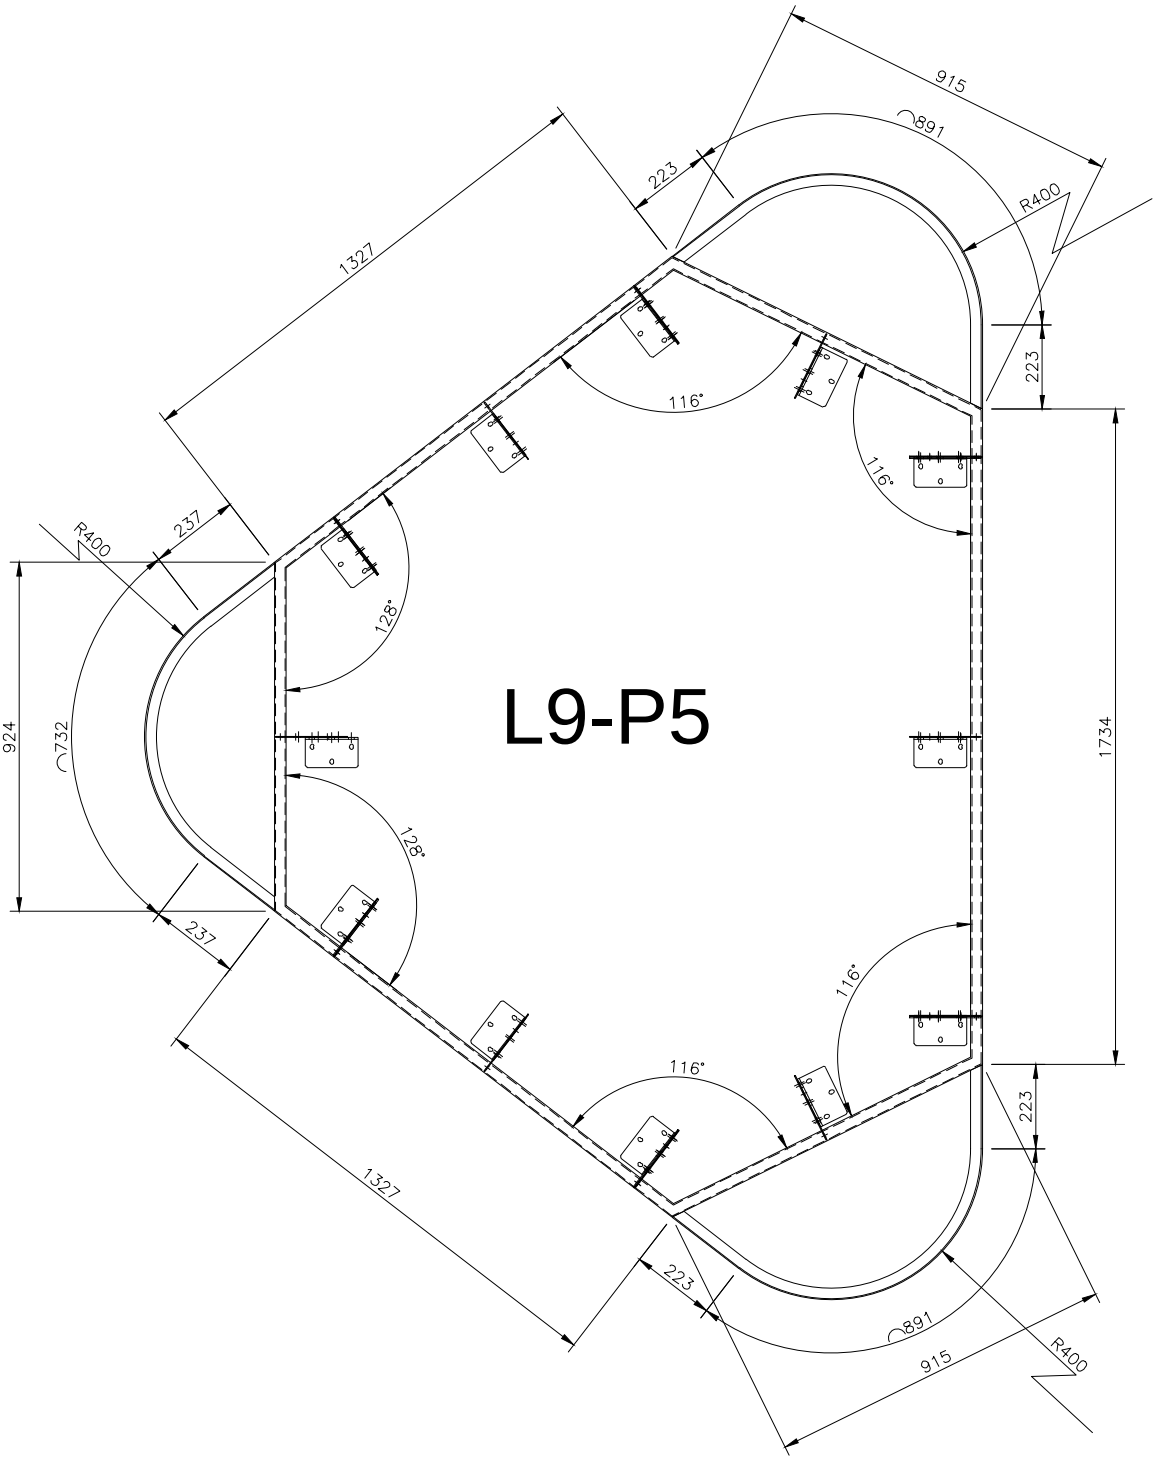

Notes:

1. THE COPYRIGHT OF THIS DRAWING IS VESTED IN URBAN ROOFSAPES AND IT MAY NOT BE REPRODUCED IN WHOLE OR PART OR USED FOR THE MANUFACTURE OF ANY ARTICLE WITHOUT THE EXPRESS PERMISSION OF THE COPYRIGHT HOLDERS.
2. WORK TO FIGURED DIMENSIONS ONLY.
3. THIS DRAWING IS TO BE READ IN CONJUNCTION WITH ALL RELEVANT ARCHITECT'S, SERVICE ENGINEER'S AND UR DRAWINGS AND SPECIFICATIONS.

C00	Concrete block pads added	LF	08.08.22
REV:	DESCRIPTION:	BY:	DATE:
STATUS:	FOR CONSTRUCTION		
DRAWN BY:			



CLIENT:	
ARCHITECT:	

SITE:	Ancoats Rochdale Rd, Manchester		
TITLE:	Level 9 Planter 05		
SCALE AT A3:	DATE:	DRAWN:	CHECKED:
1: 20	08.08.22	LF	
DRAWING NO:	REVISION:		
ANC-UR-0422-L9-P5	C 00		