




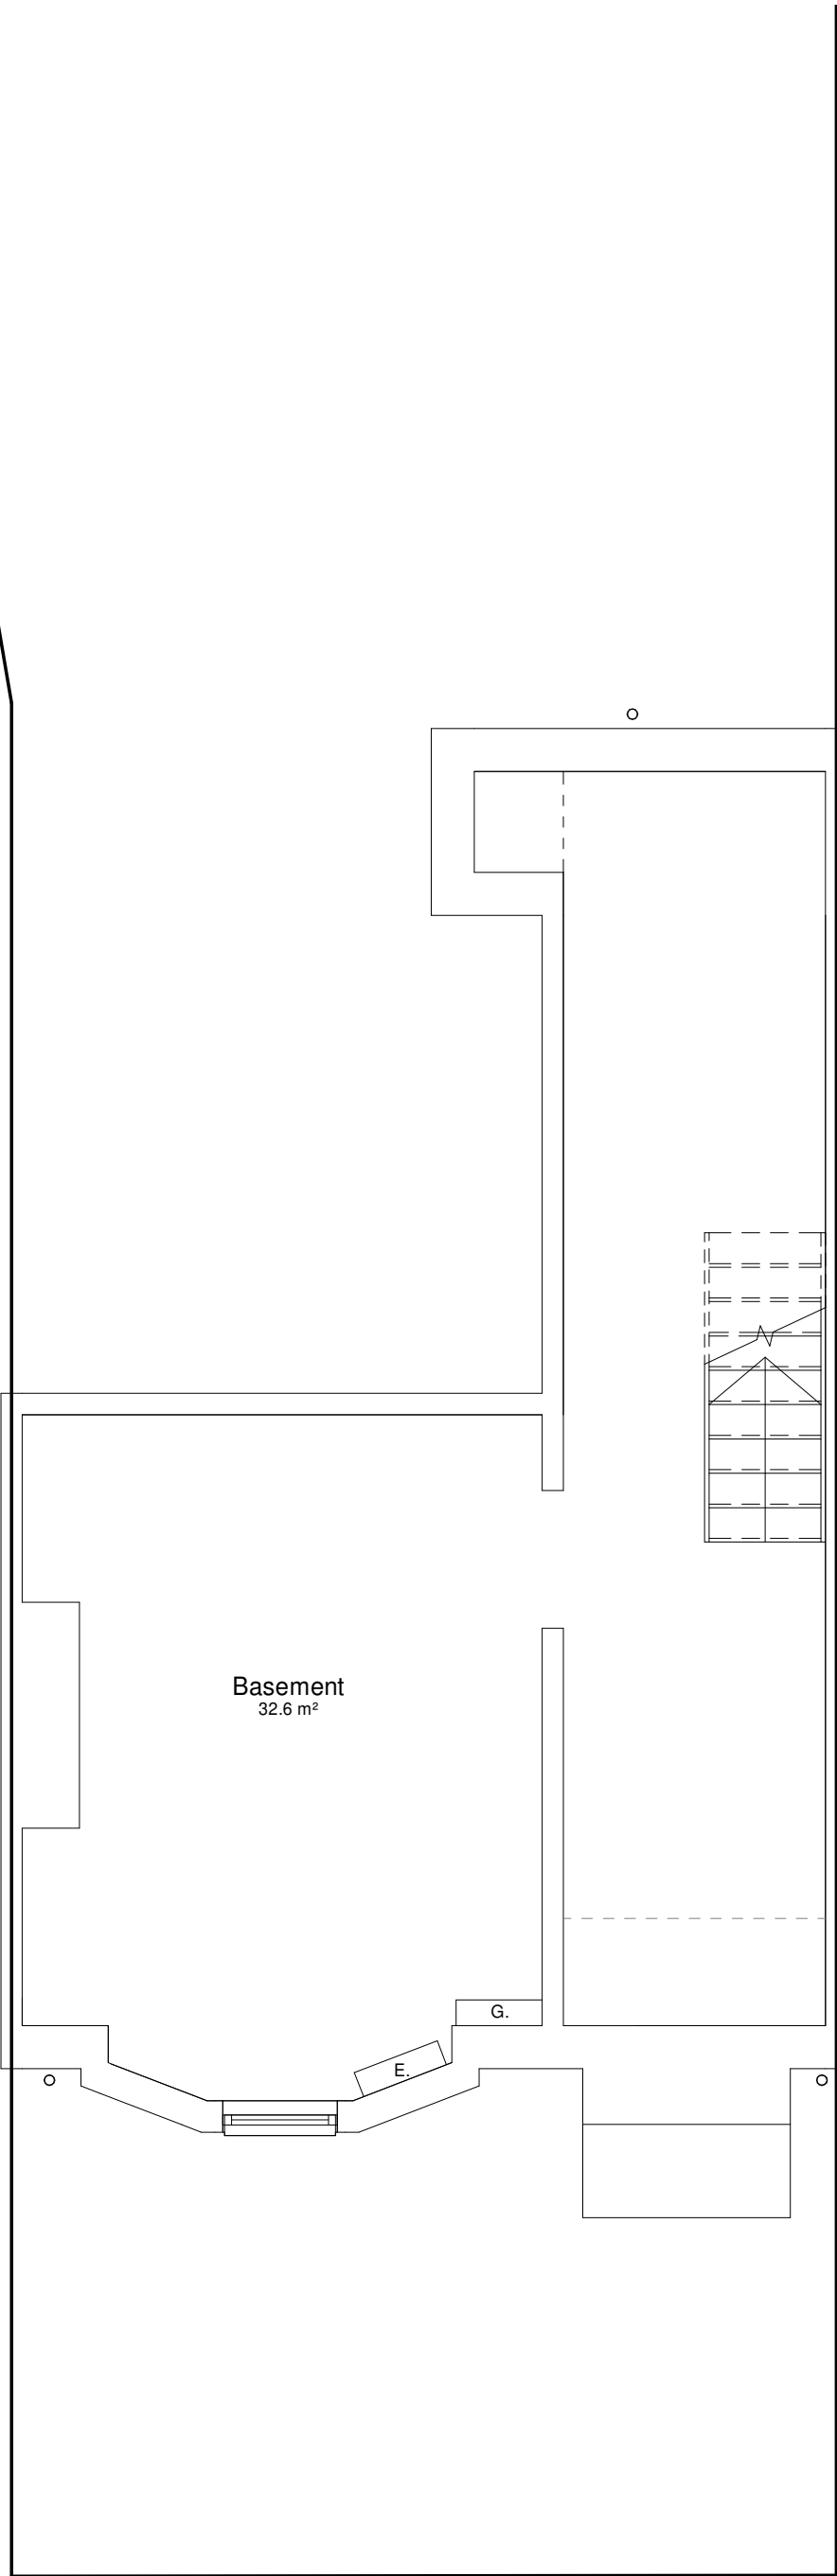

-01 B Extg
scale 1 : 50

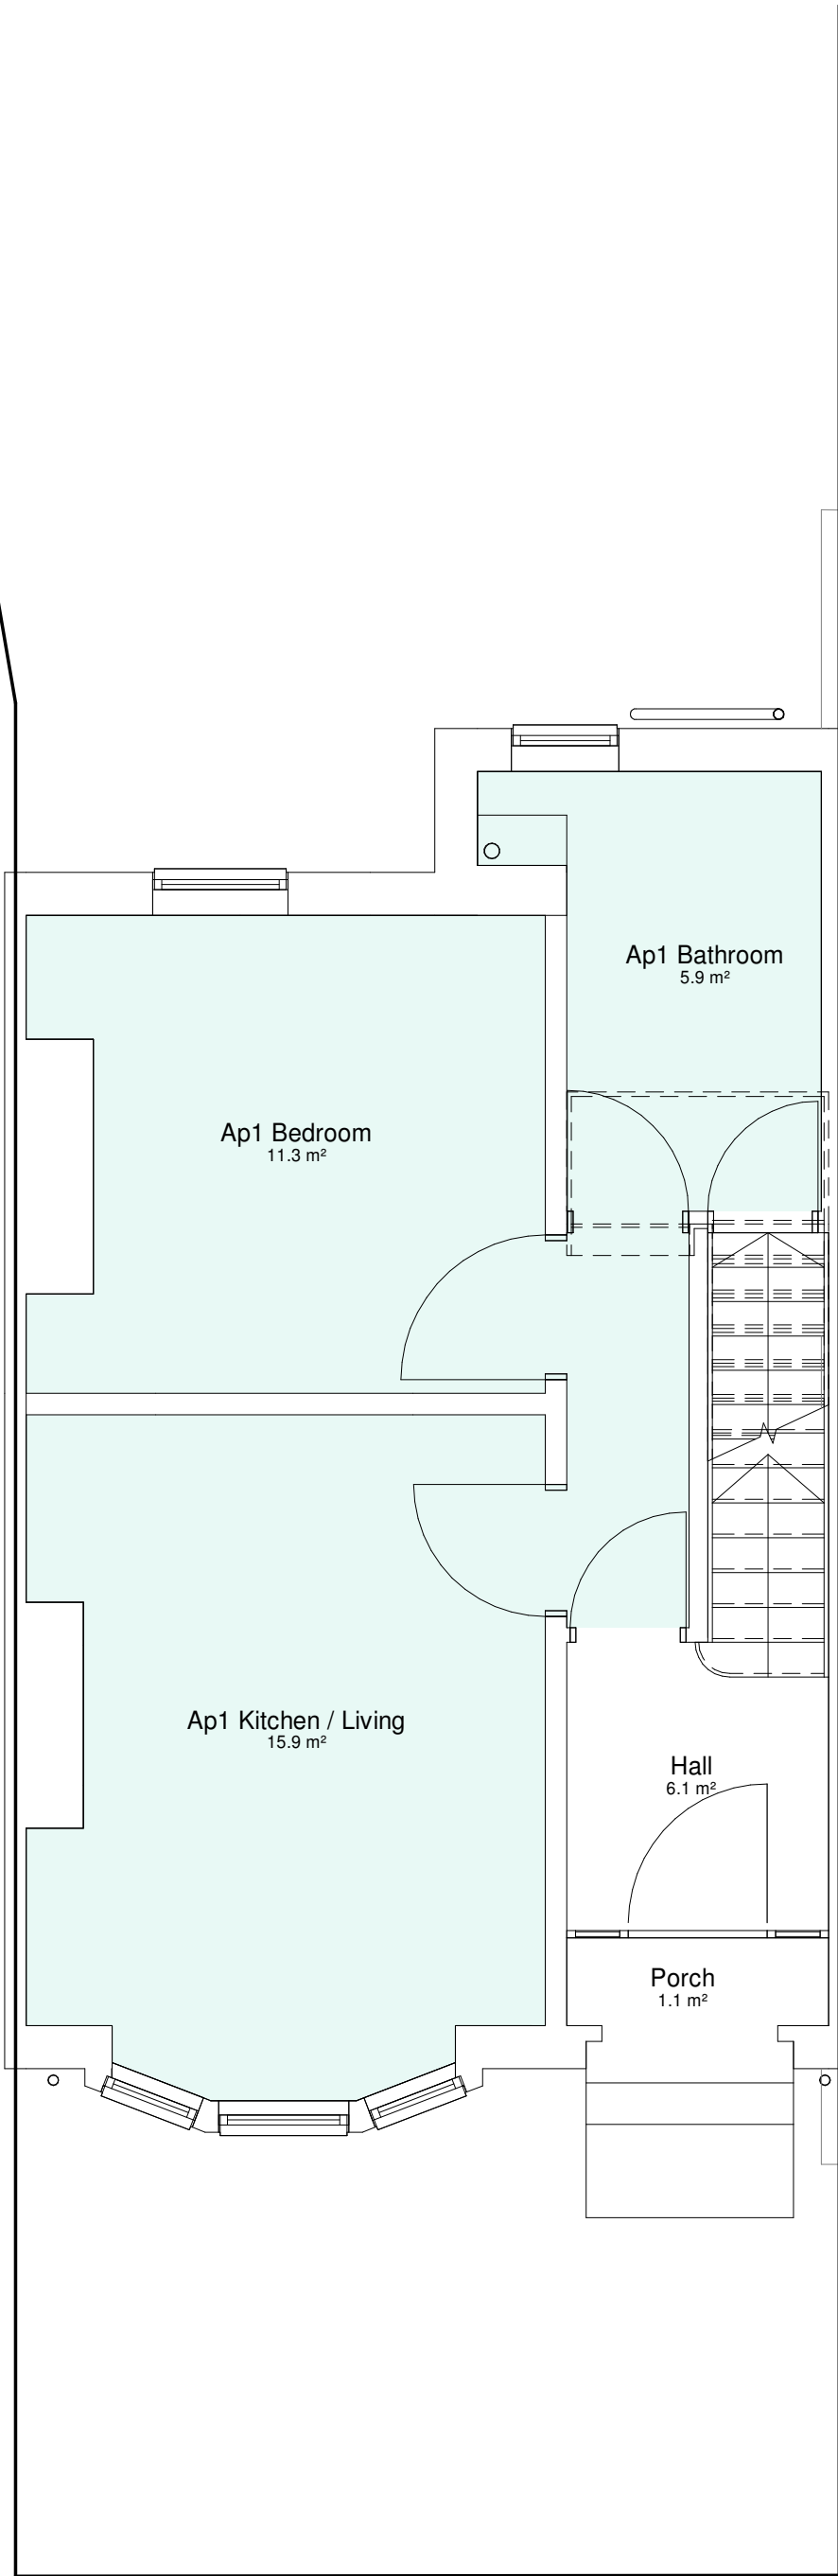

00 GF Extg
scale 1 : 50

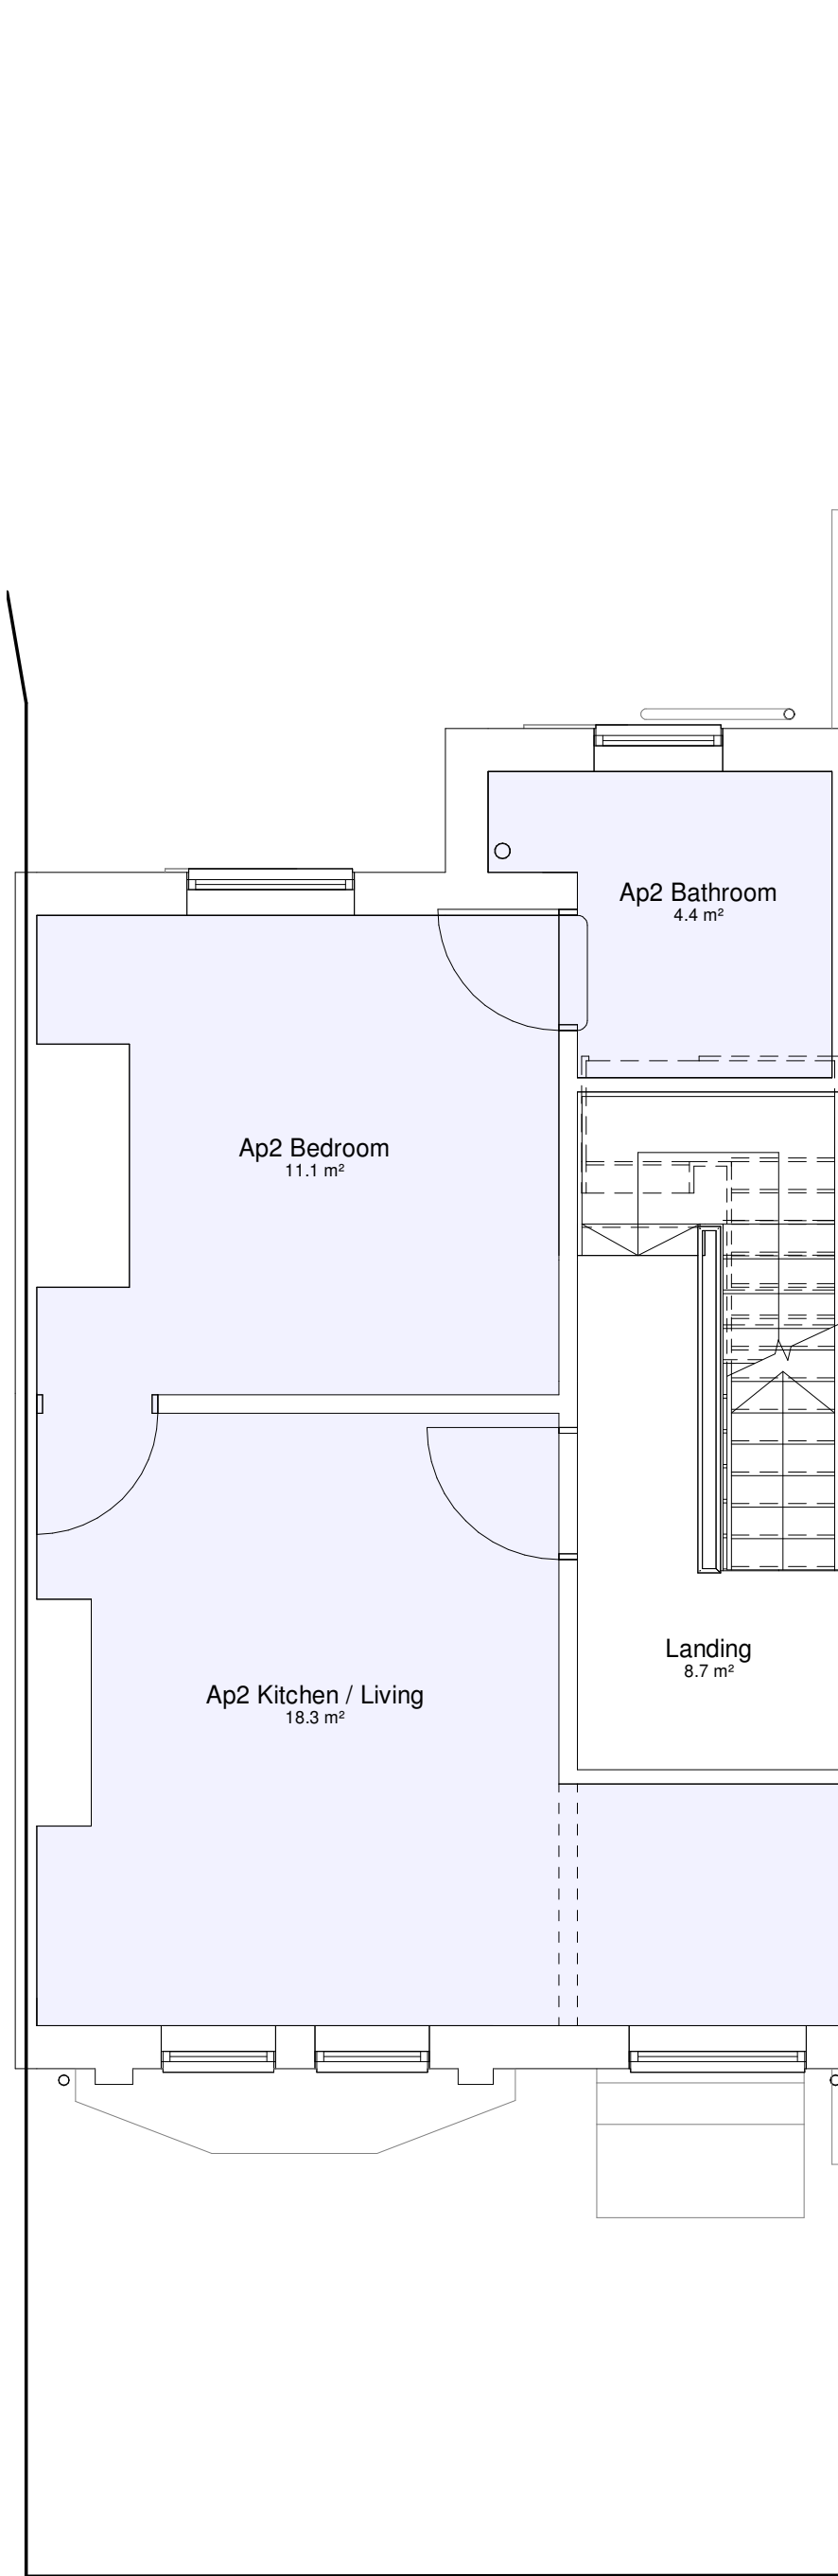

01 FF Extg
scale 1 : 50

