


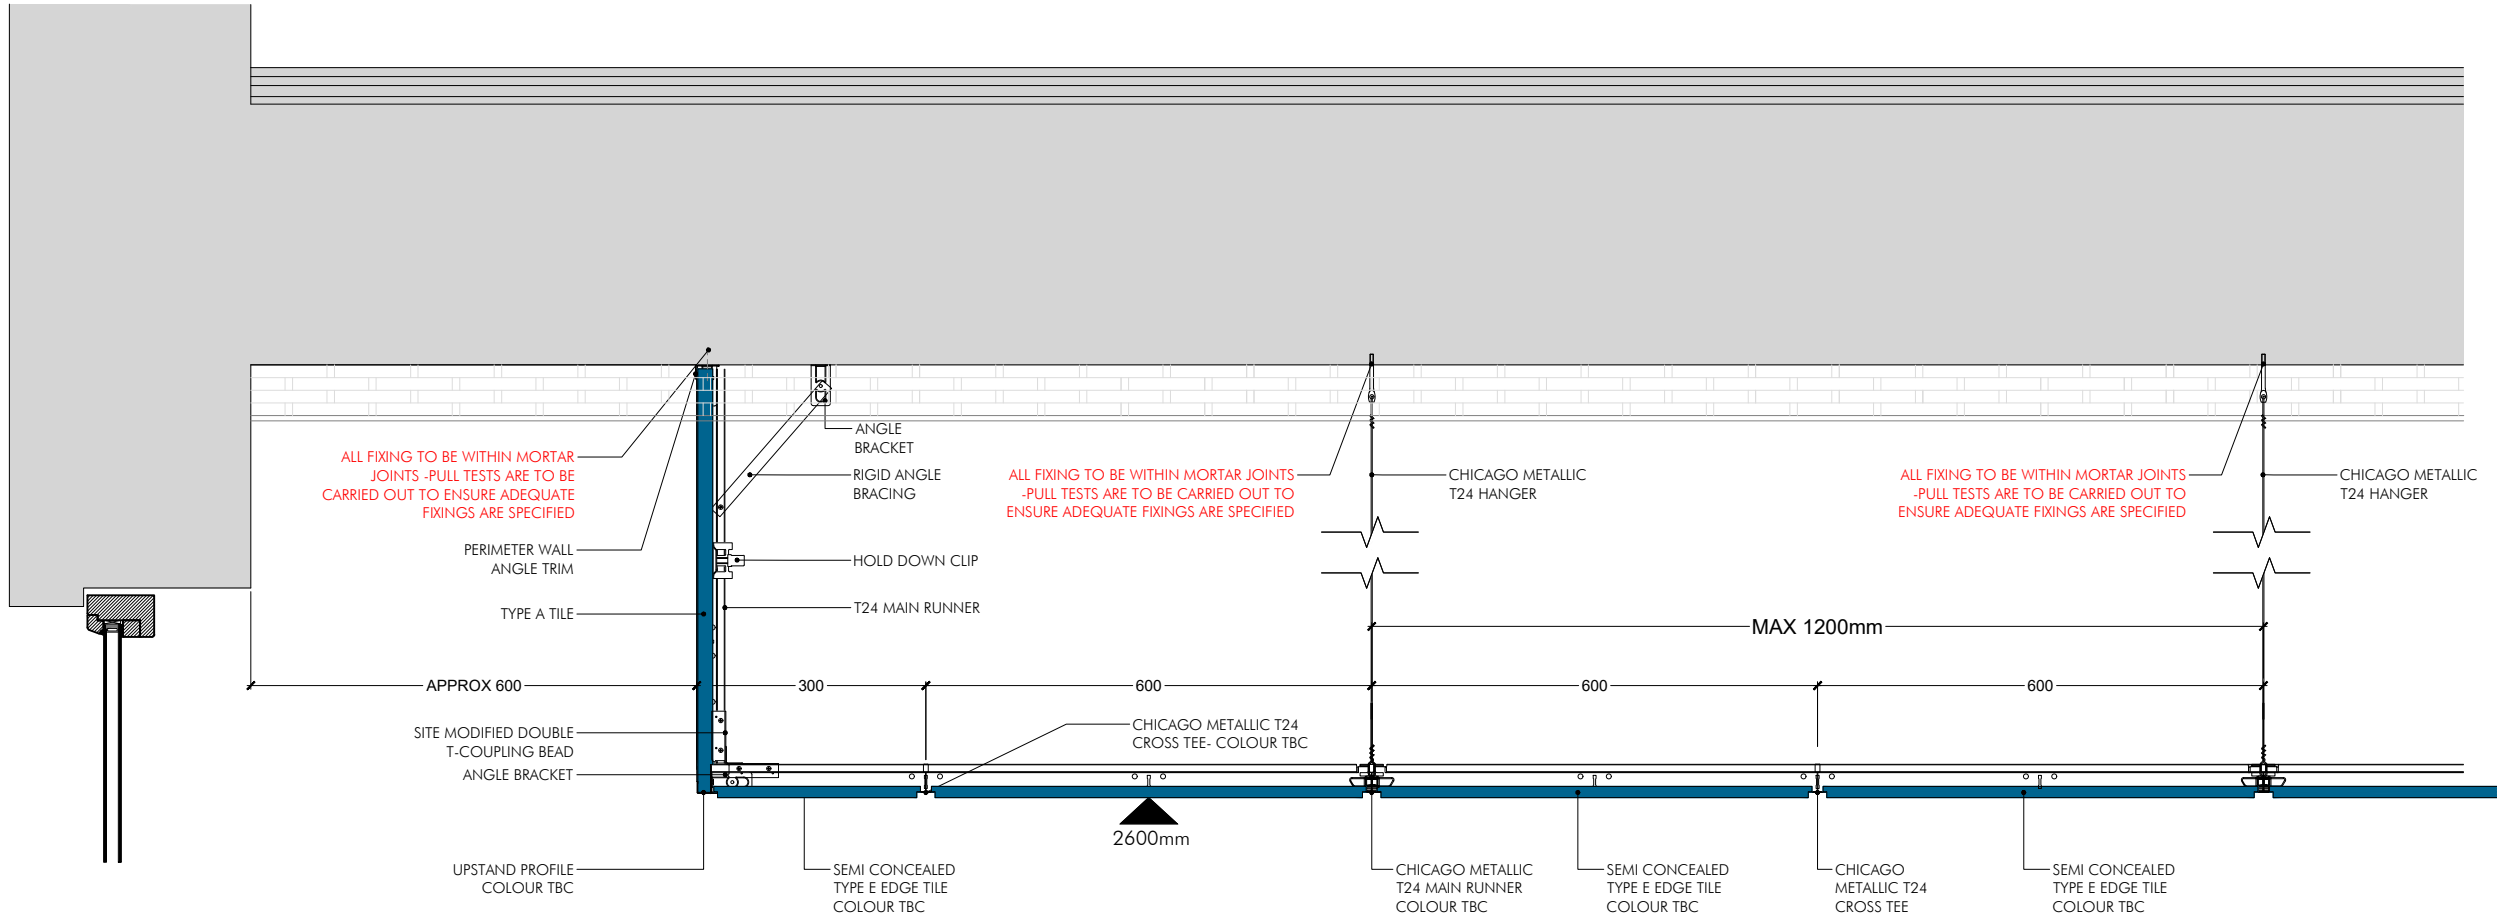

PROPOSED DETAIL 05
SCALE 1:5

- NOTE:
- ALL DETAILS ARE INDICATIVE, DUE TO ACCESS RESTRICTIONS A COMPREHENSIVE SURVEY HAS NOT BEEN UNDERTAKEN. THEREFORE DETAILS ONLY SHOW PRINCIPLES WHICH ARE TO BE DEVELOPED BY THE CONTRACTOR.
 - THE CONTRACTOR WILL BE RESPONSIBLE FOR DETAILING ALL SITUATIONS
 - THE CONTRACTOR WILL REMOVE ANY REDUNDANT FIXING BRACKETS, ETC.
 - THE CONTRACTOR WILL BE RESPONSIBLE INSTALLING THE SUSPENDED CEILING IN LINE WITH THE MANUFACTURERS DETAILS AND RECOMMENDATIONS.

PLANNING ISSUE	AM DRAWN	DRAWN REVISION	27.10.22 DATE	VER
	AP ALLISON PIKE ARCHITECTS & DESIGNERS			
	7 Buxton Road West, Disley, Stockport, Cheshire, SK12 2AE Website: www.allisonpike.com Telephone: 01663 763000 Facsimile: 01663 766772 Email: studio@allisonpike.com			
	© Allison Pike Partnership Limited.			
	PROJECT MEDLOCK VICTORIA MILL MILES PLATTING			
	TITLE PROPOSED GROUND FLOOR CEILING DETAILS DETAIL 05 - TYPICAL WINDOW HEAD PLANNING & LISTED BUILDING CONSENT APPLICATION			
	SCALE 1:5 @ A3			
	JOB No MED02	DRAWING No AP319	REV /	