




SECTION E1

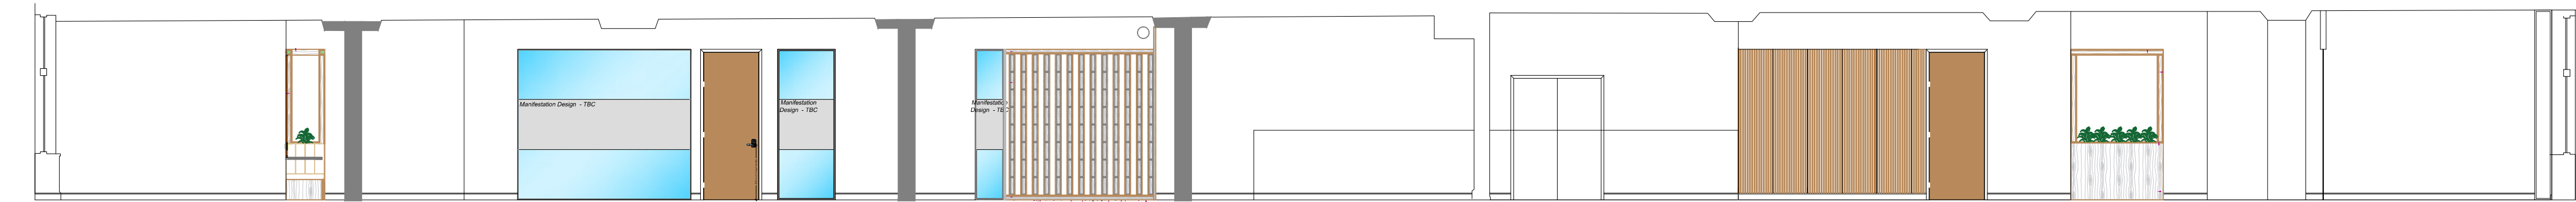


SECTION E2

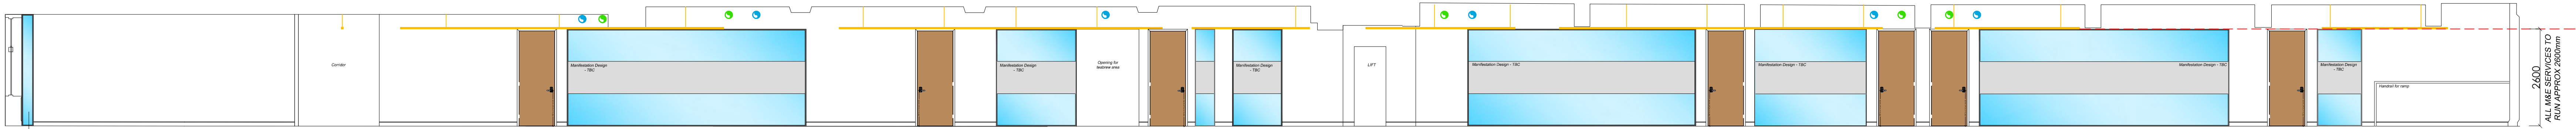


SECTION N2

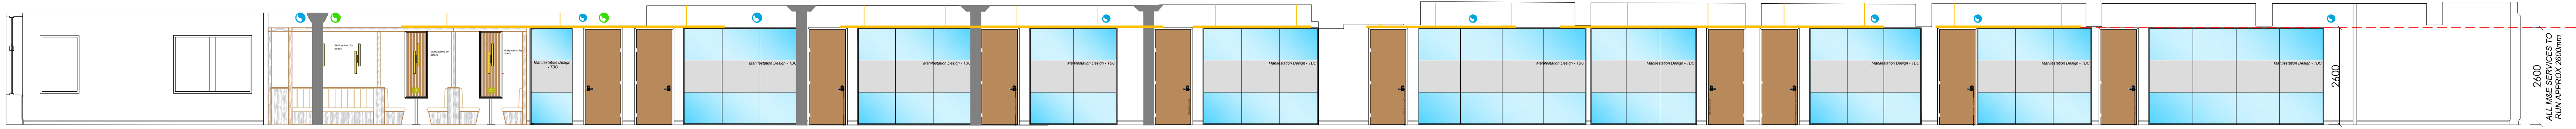


SECTION N1

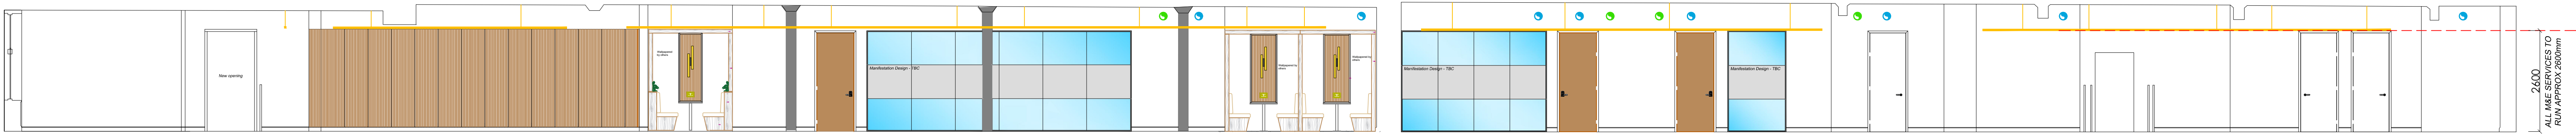

SECTION S1

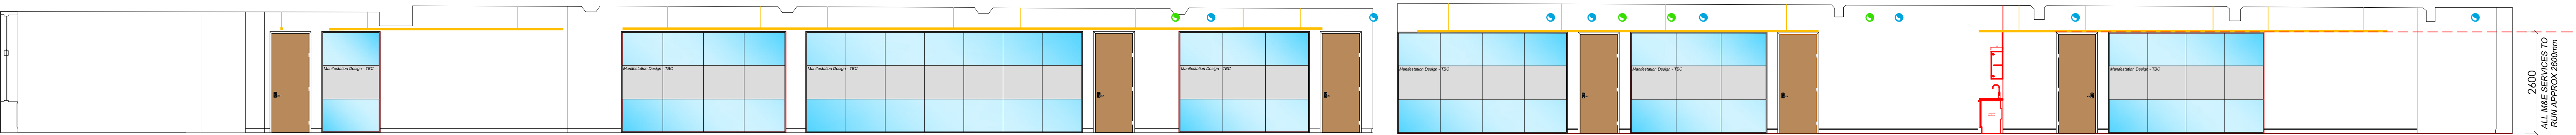

SECTION S2

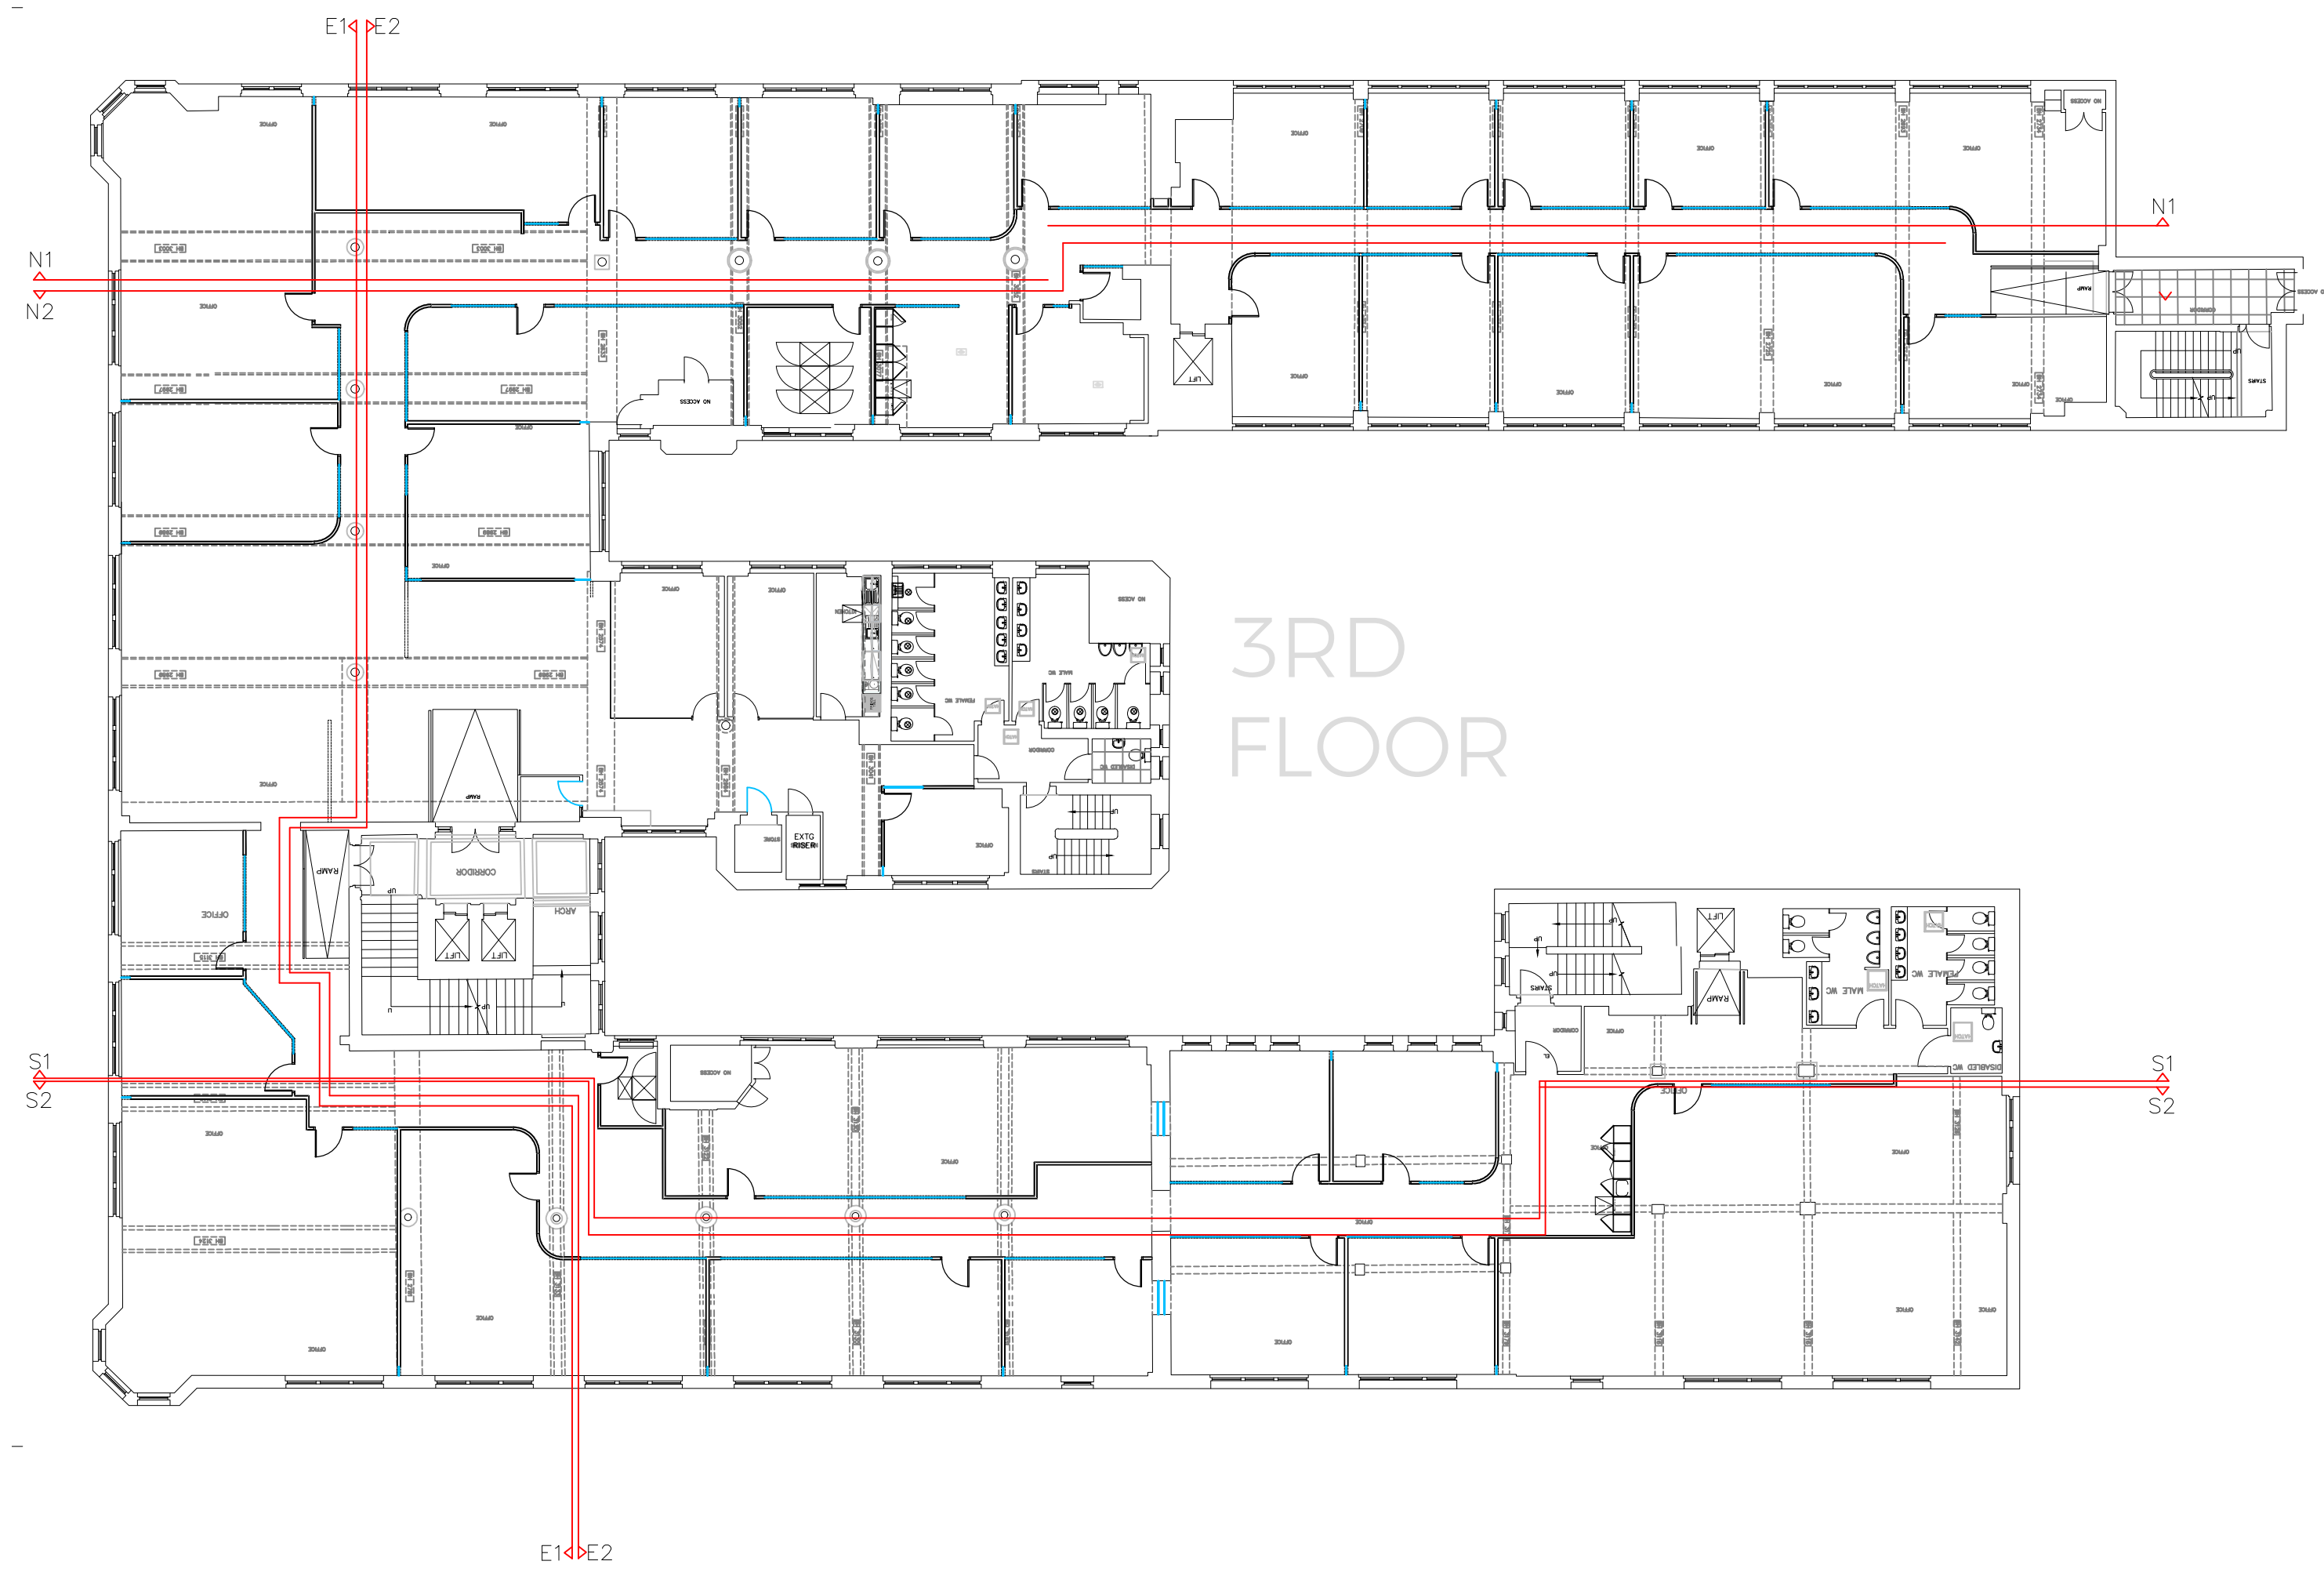

PROPOSED PLAN

NOTE
PLEASE REFER TO SEPERATE M&E SERVICES DRAWINGS FOR EXACT LAYOUTS

NOTE: ALL DIMENSIONS TO BE CHECKED ON SITE
NO DIMENSIONS TO BE SCALED UNLESS
(DIMENSIONS STATED)

DRAWING STATUS

FOR INFORMATION

REV	DESCRIPTION	DATE/INITIALS
A	REVISIONS UPDATED	14.12.22 JR

adit workplace

0161 274 5555 | WWW.ADITWORKPLACE.COM

DEVELOPMENT

PROJECT MANAGER

DESIGN

SCALE/GR

DATE

PROJECT

MIKE MELLWARD

JEREMY COX

CHLOE ROGERS

STACEY ROBINSON

175

OREGA

TOTAL BUILDINGS

56 OXFORD ST

MANCHESTER

M1 6EU

DRAWING NO.

DRAWING TITLE

REVISION

C1837_03_20_400

PROPOSED 3F ELEVATIONS

A