



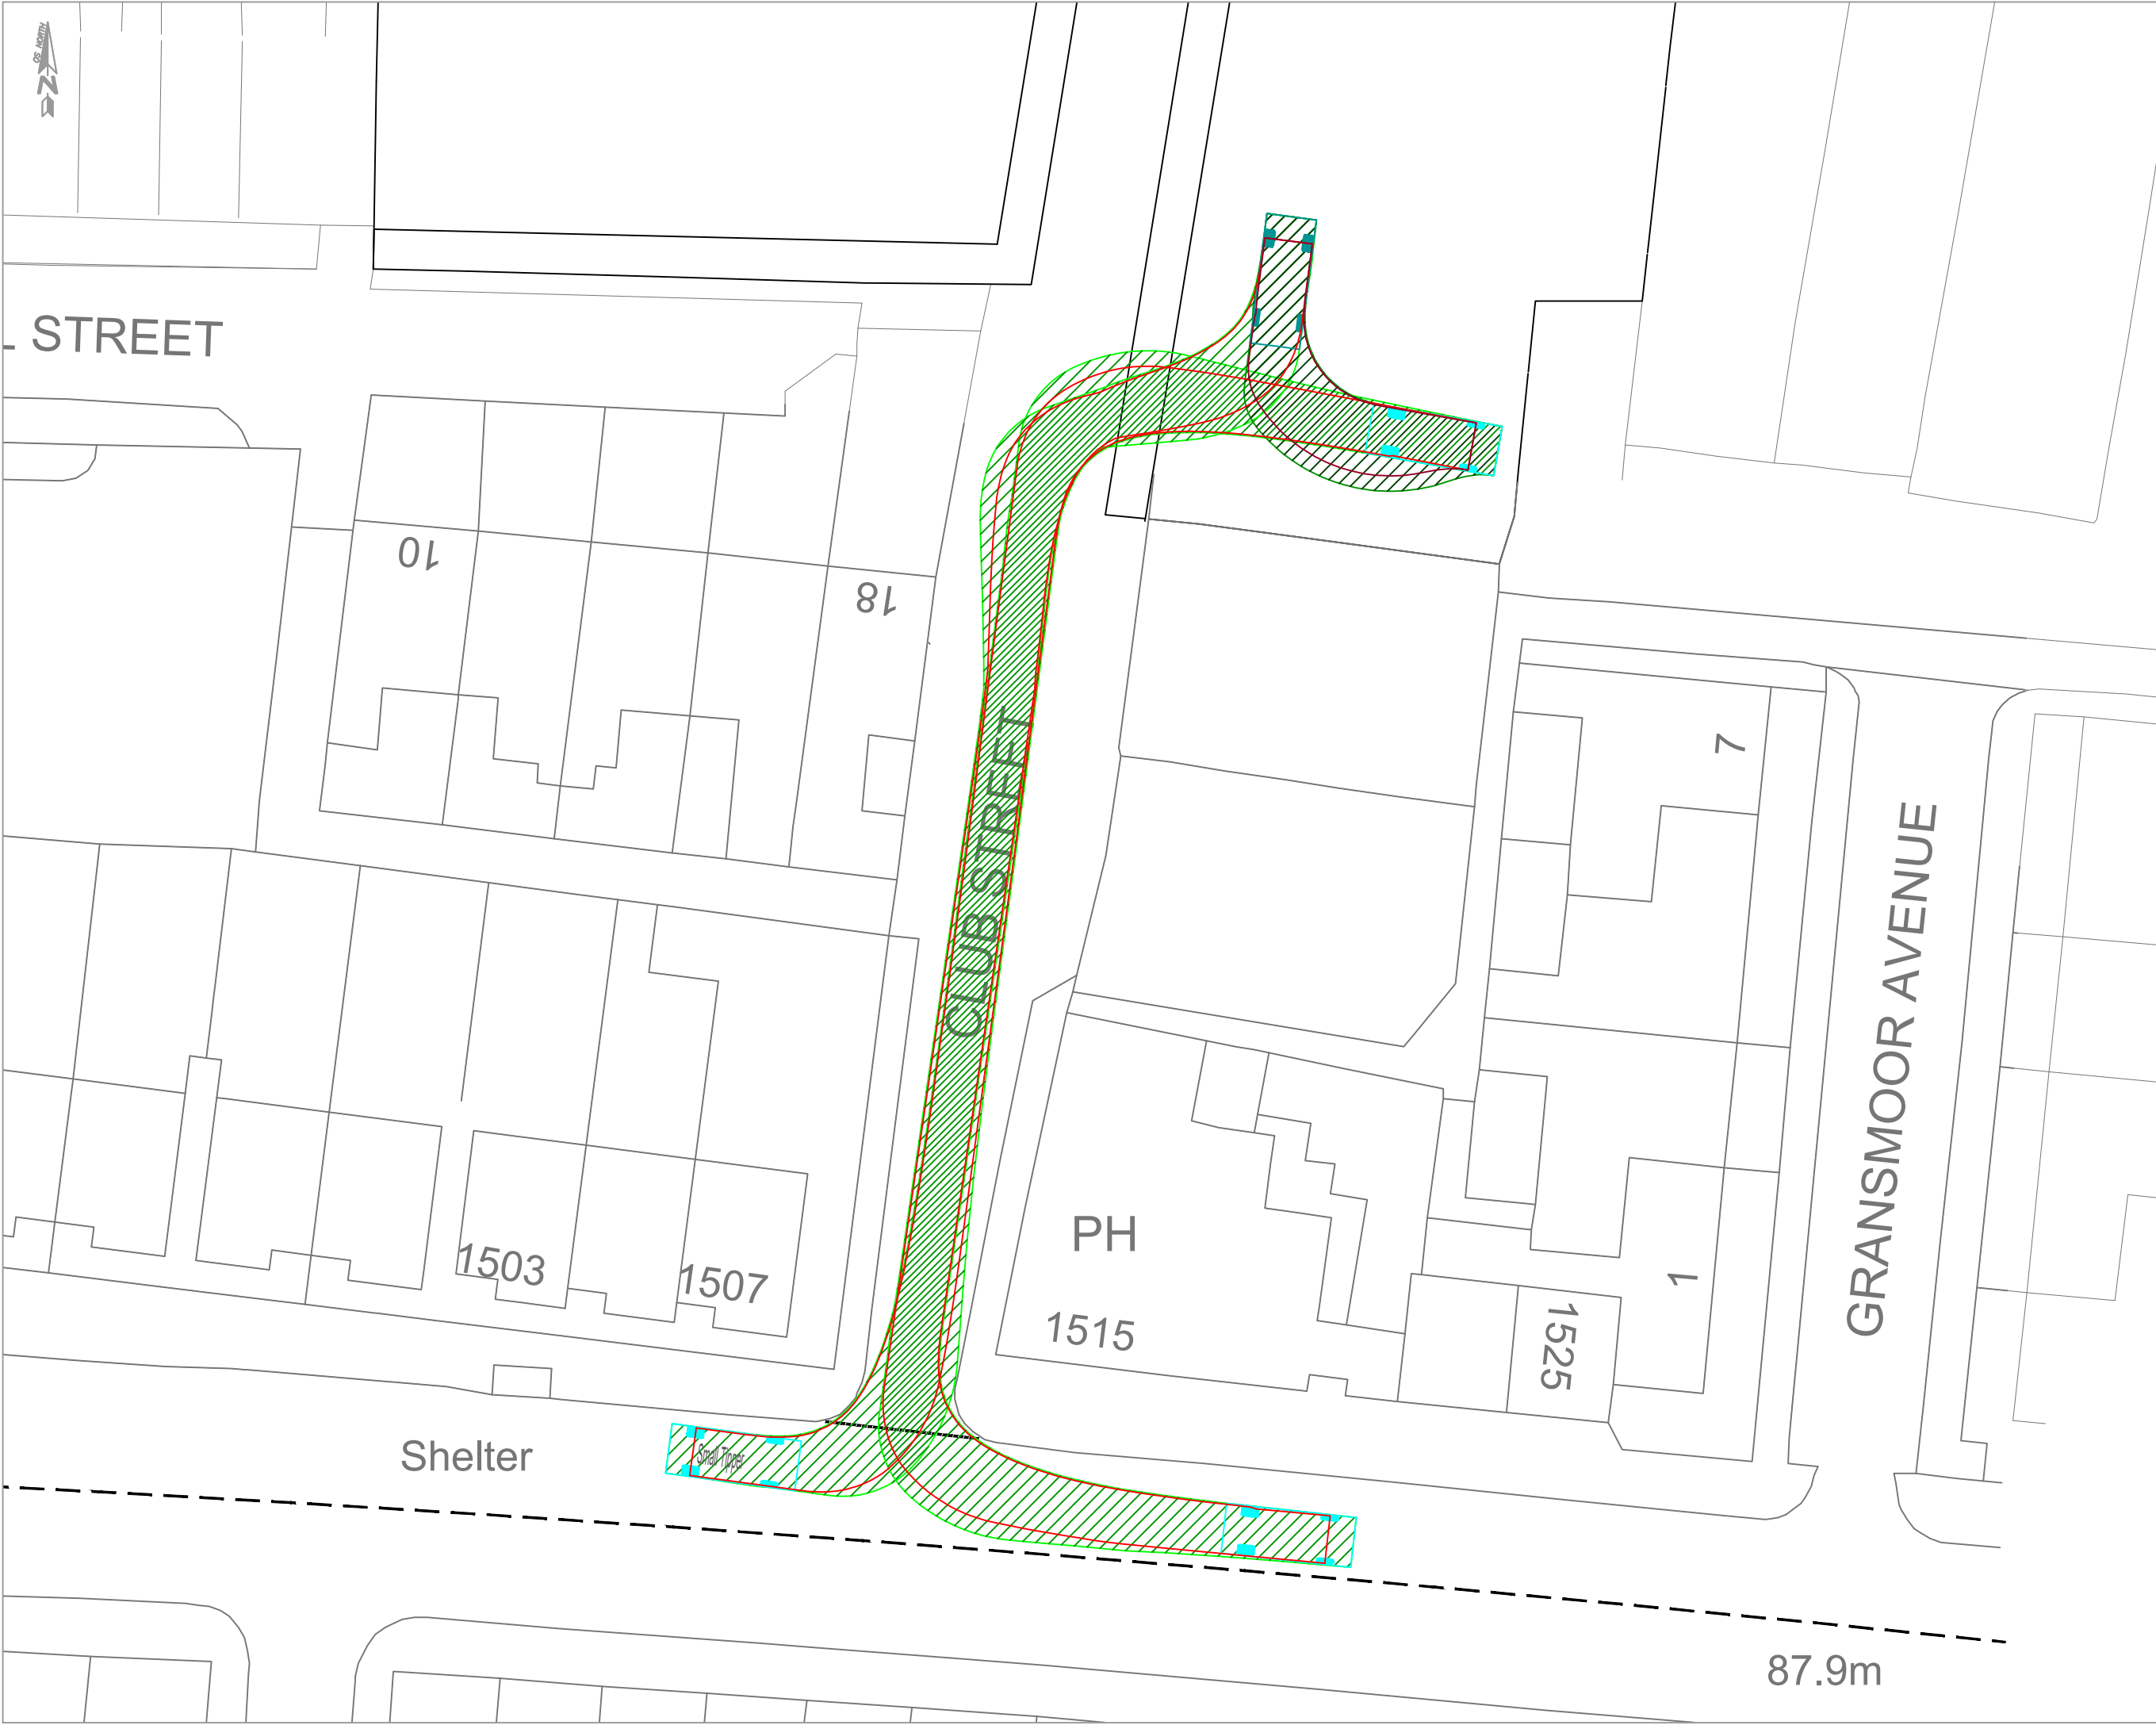

transport planning

t 0161 464 9495
e info@modetransport.co.uk
w www.modetransport.co.uk

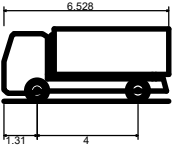

Small Tipper
Overall Length
Overall Width
Overall Body Height
Min Body Ground Clearance
Track Width
Lock to lock time
Kerb to Kerb Turning Radius

- notes:
1. this drawing is to be read in conjunction with all other relevant drawings, any discrepancies, errors or omissions to be brought to the attention of overseeing organisation.
 2. all dimensions to be checked before commencement of work on site.
 3. all dimensions in metres unless otherwise stated.
 4. the design is subject to approval of manchester city council.
 5. drawing based on illustrative masterplan drawing provided by client.

issue/revision		
i/r	date	issued description
-	28/03/2022	

client: kmm homes
project: land off backwell street,
manchester
project number: J325863

scale: 1:300@A3
drawing title:
swept path analysis

drawing number:
J32-5863-PS-002