


Location of 37 Talbot Road, Manchester M14 6TA

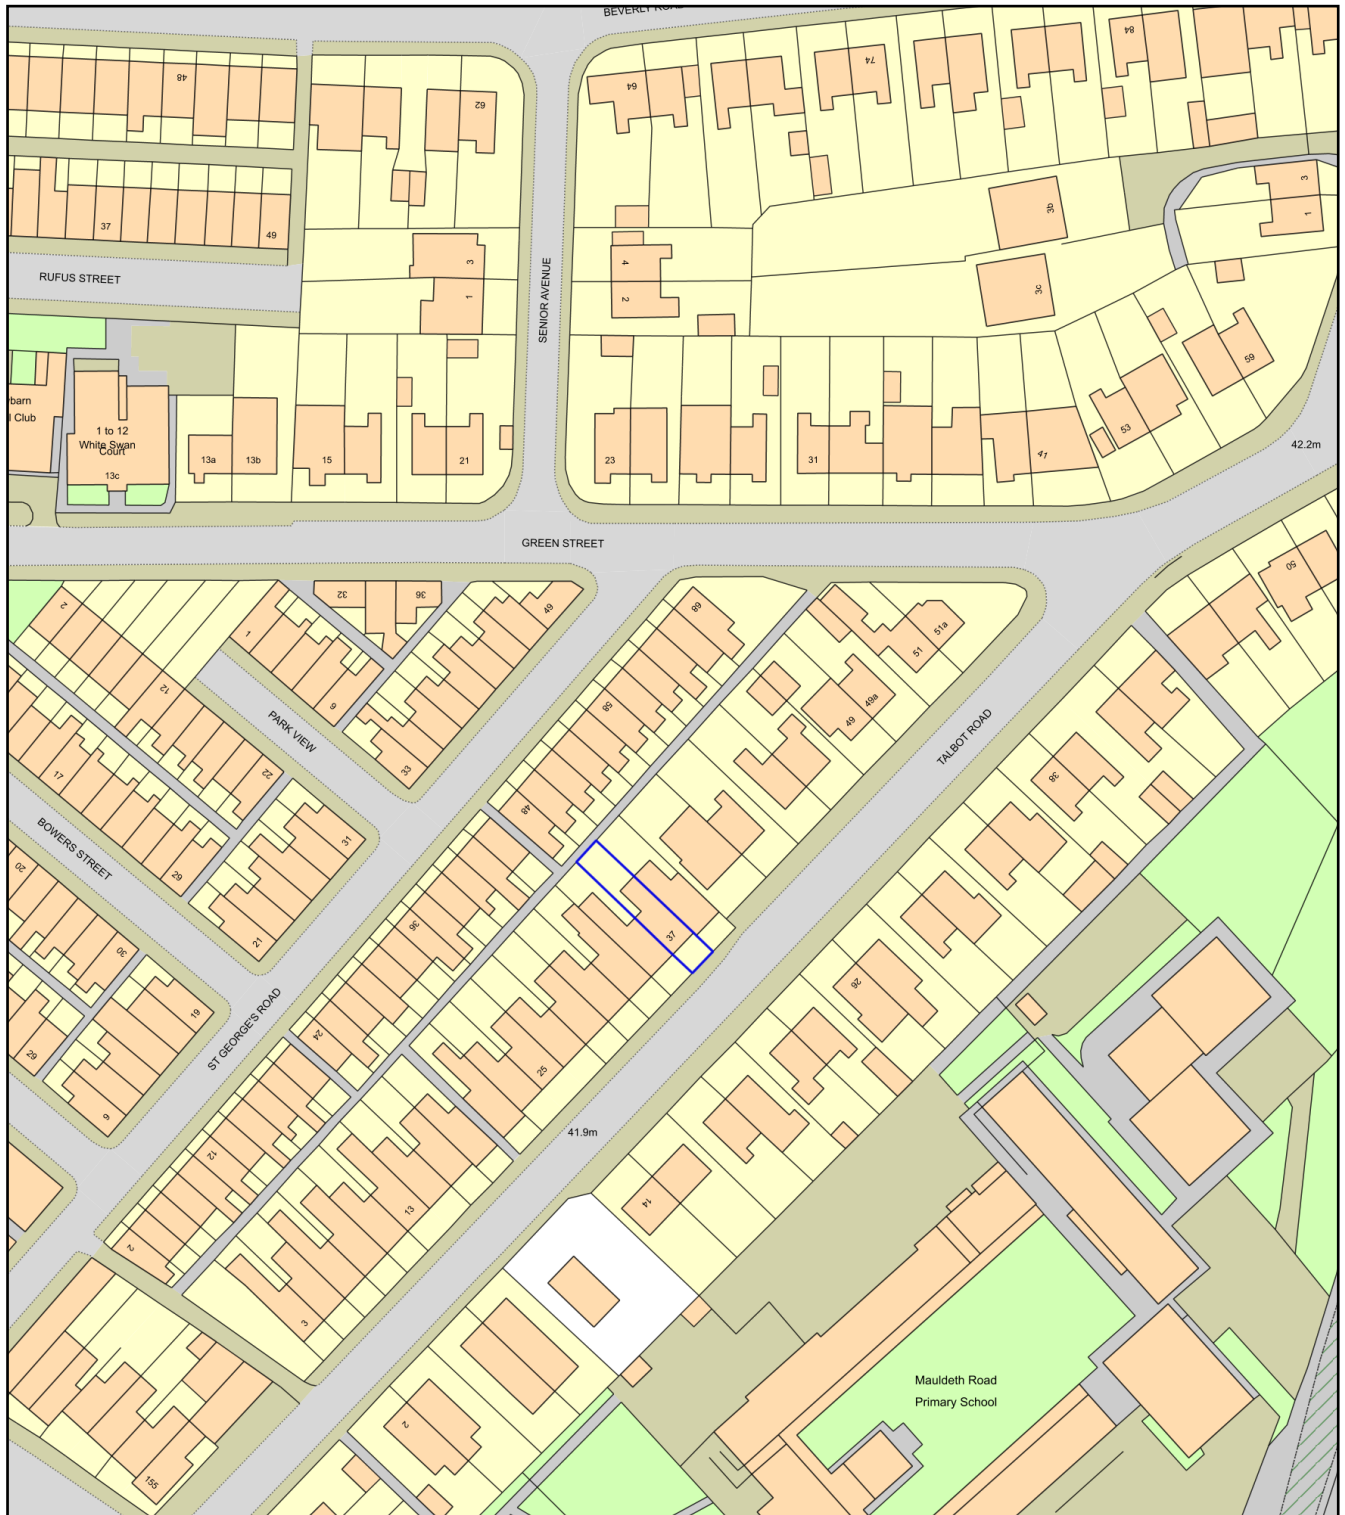

0 50
Metres



Plan Produced for: R.I.H. Dammers
Date Produced: 18 Apr 2023
Plan Reference Number: TQRQM23108113135853
Scale: 1:1250 @ A4