
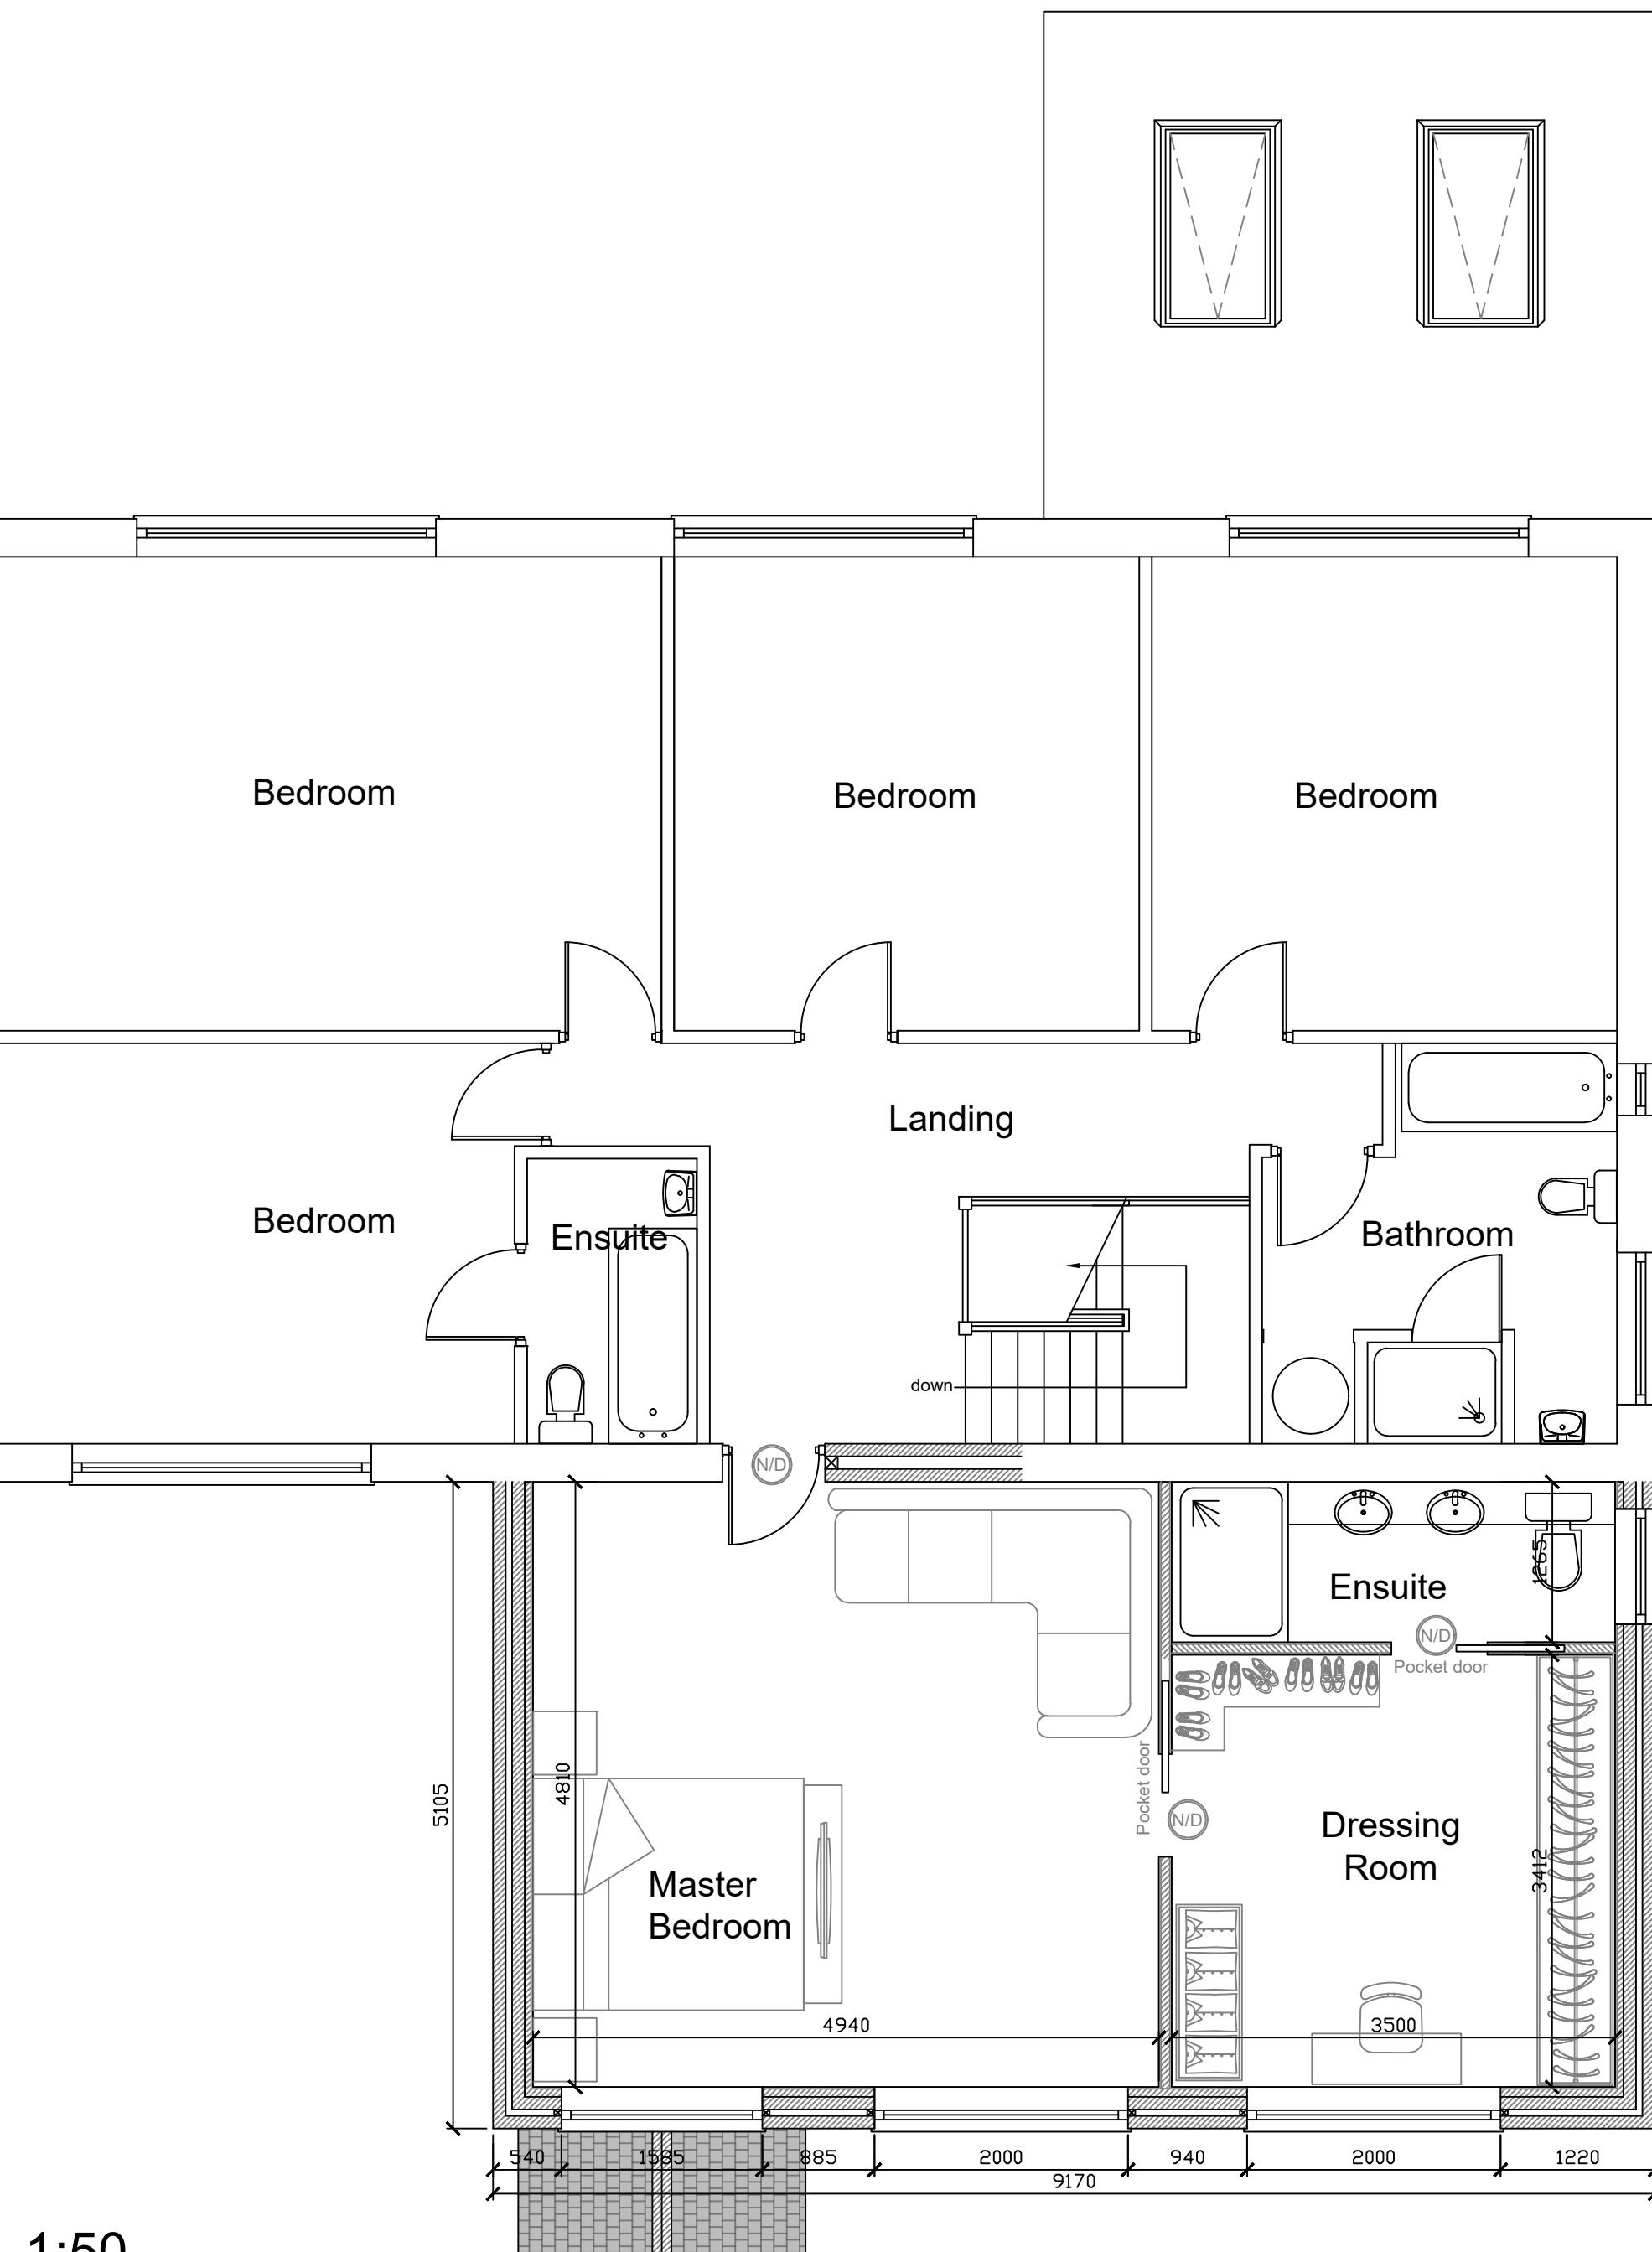


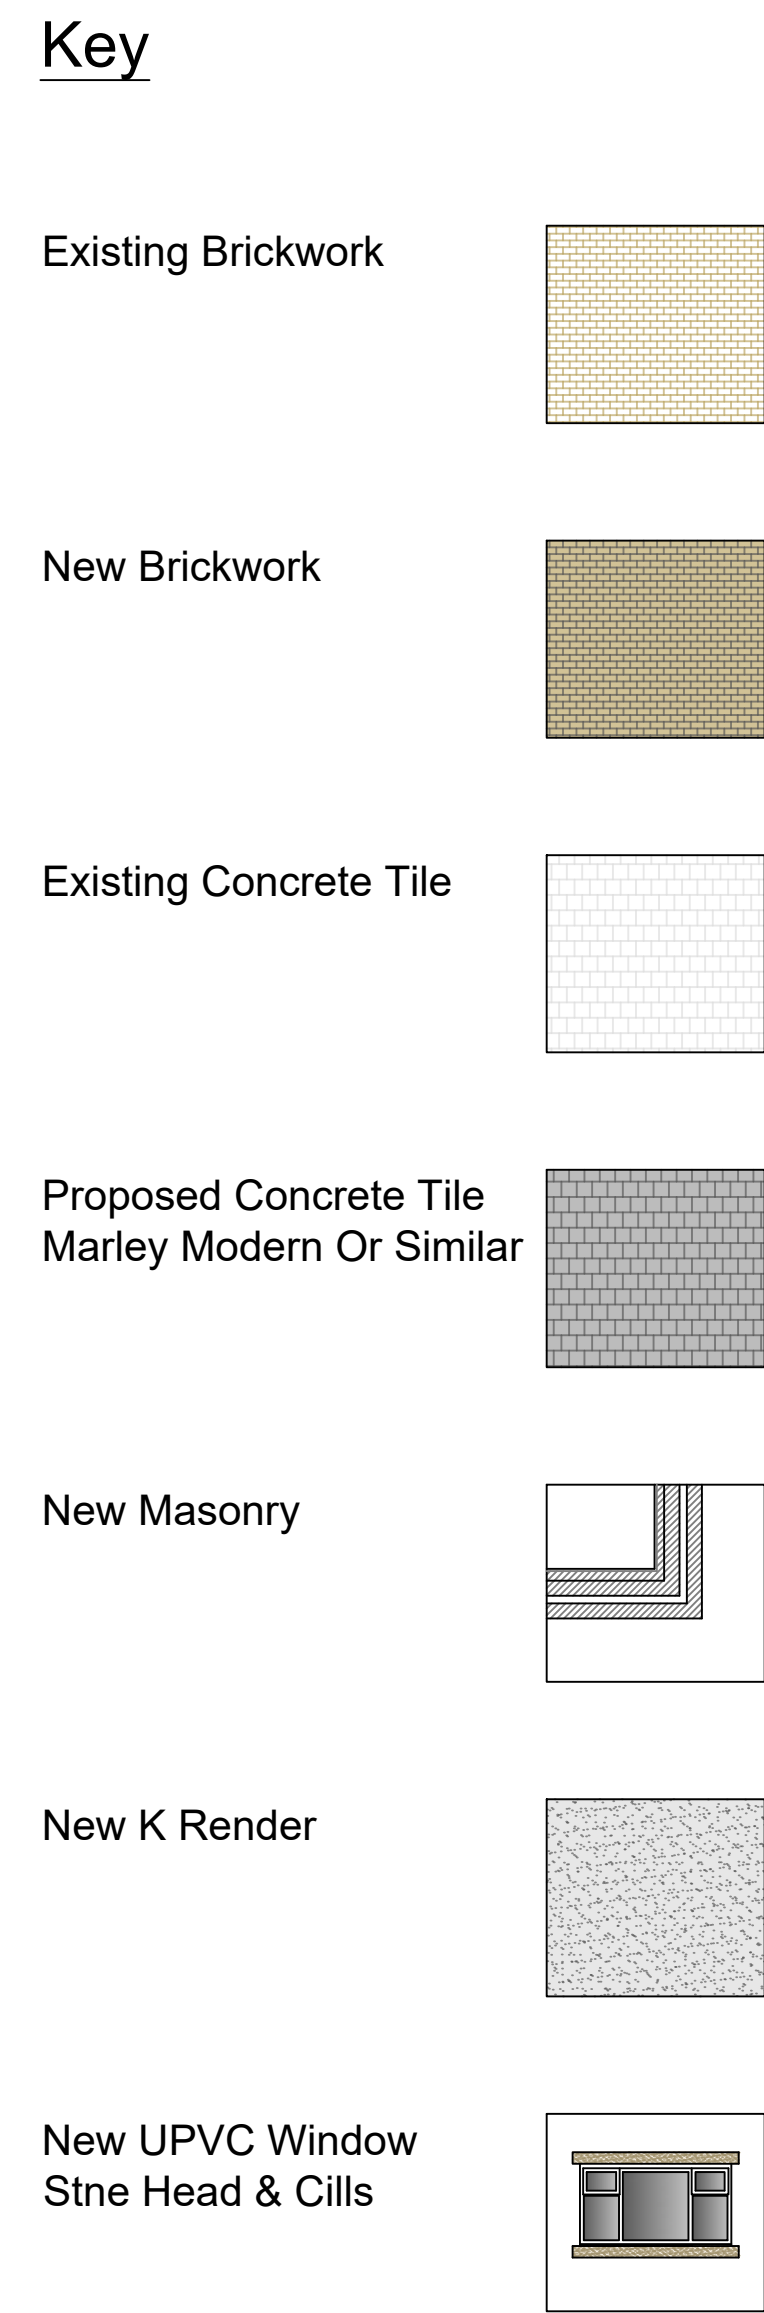

Proposed First Floor Plan

The Old Post Room
34 Chew Valley Road
Greenfield
Saddleworth
OL3 7DA
Tel: 01457 871202
www.william-mccall.com

 **William Mccall**
Architectural Services

 **LABC**
Partner Authority Scheme

A1