

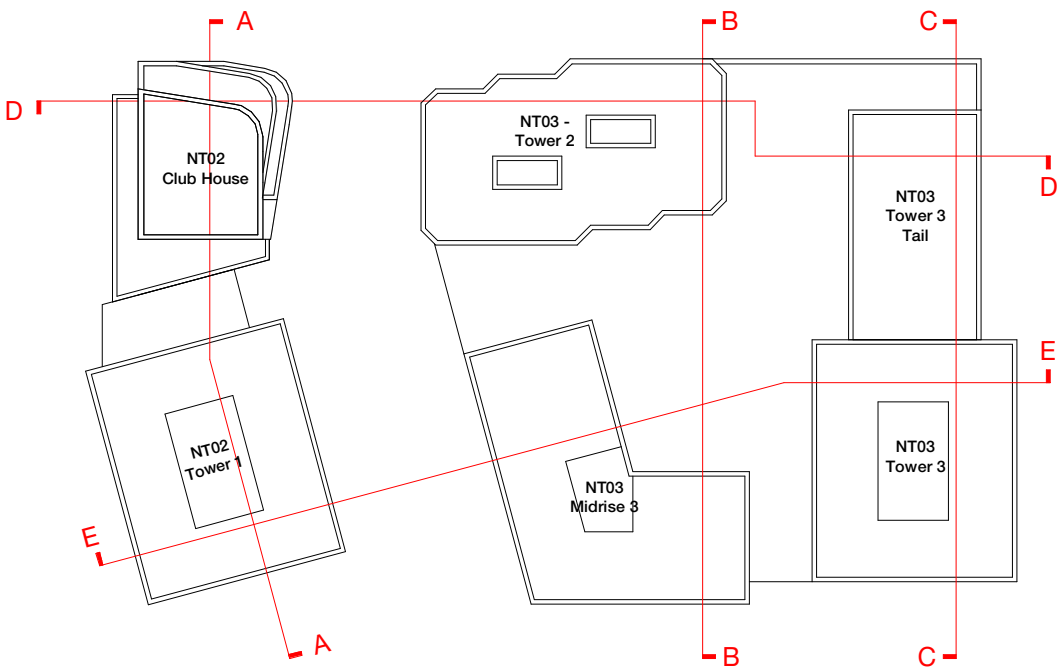
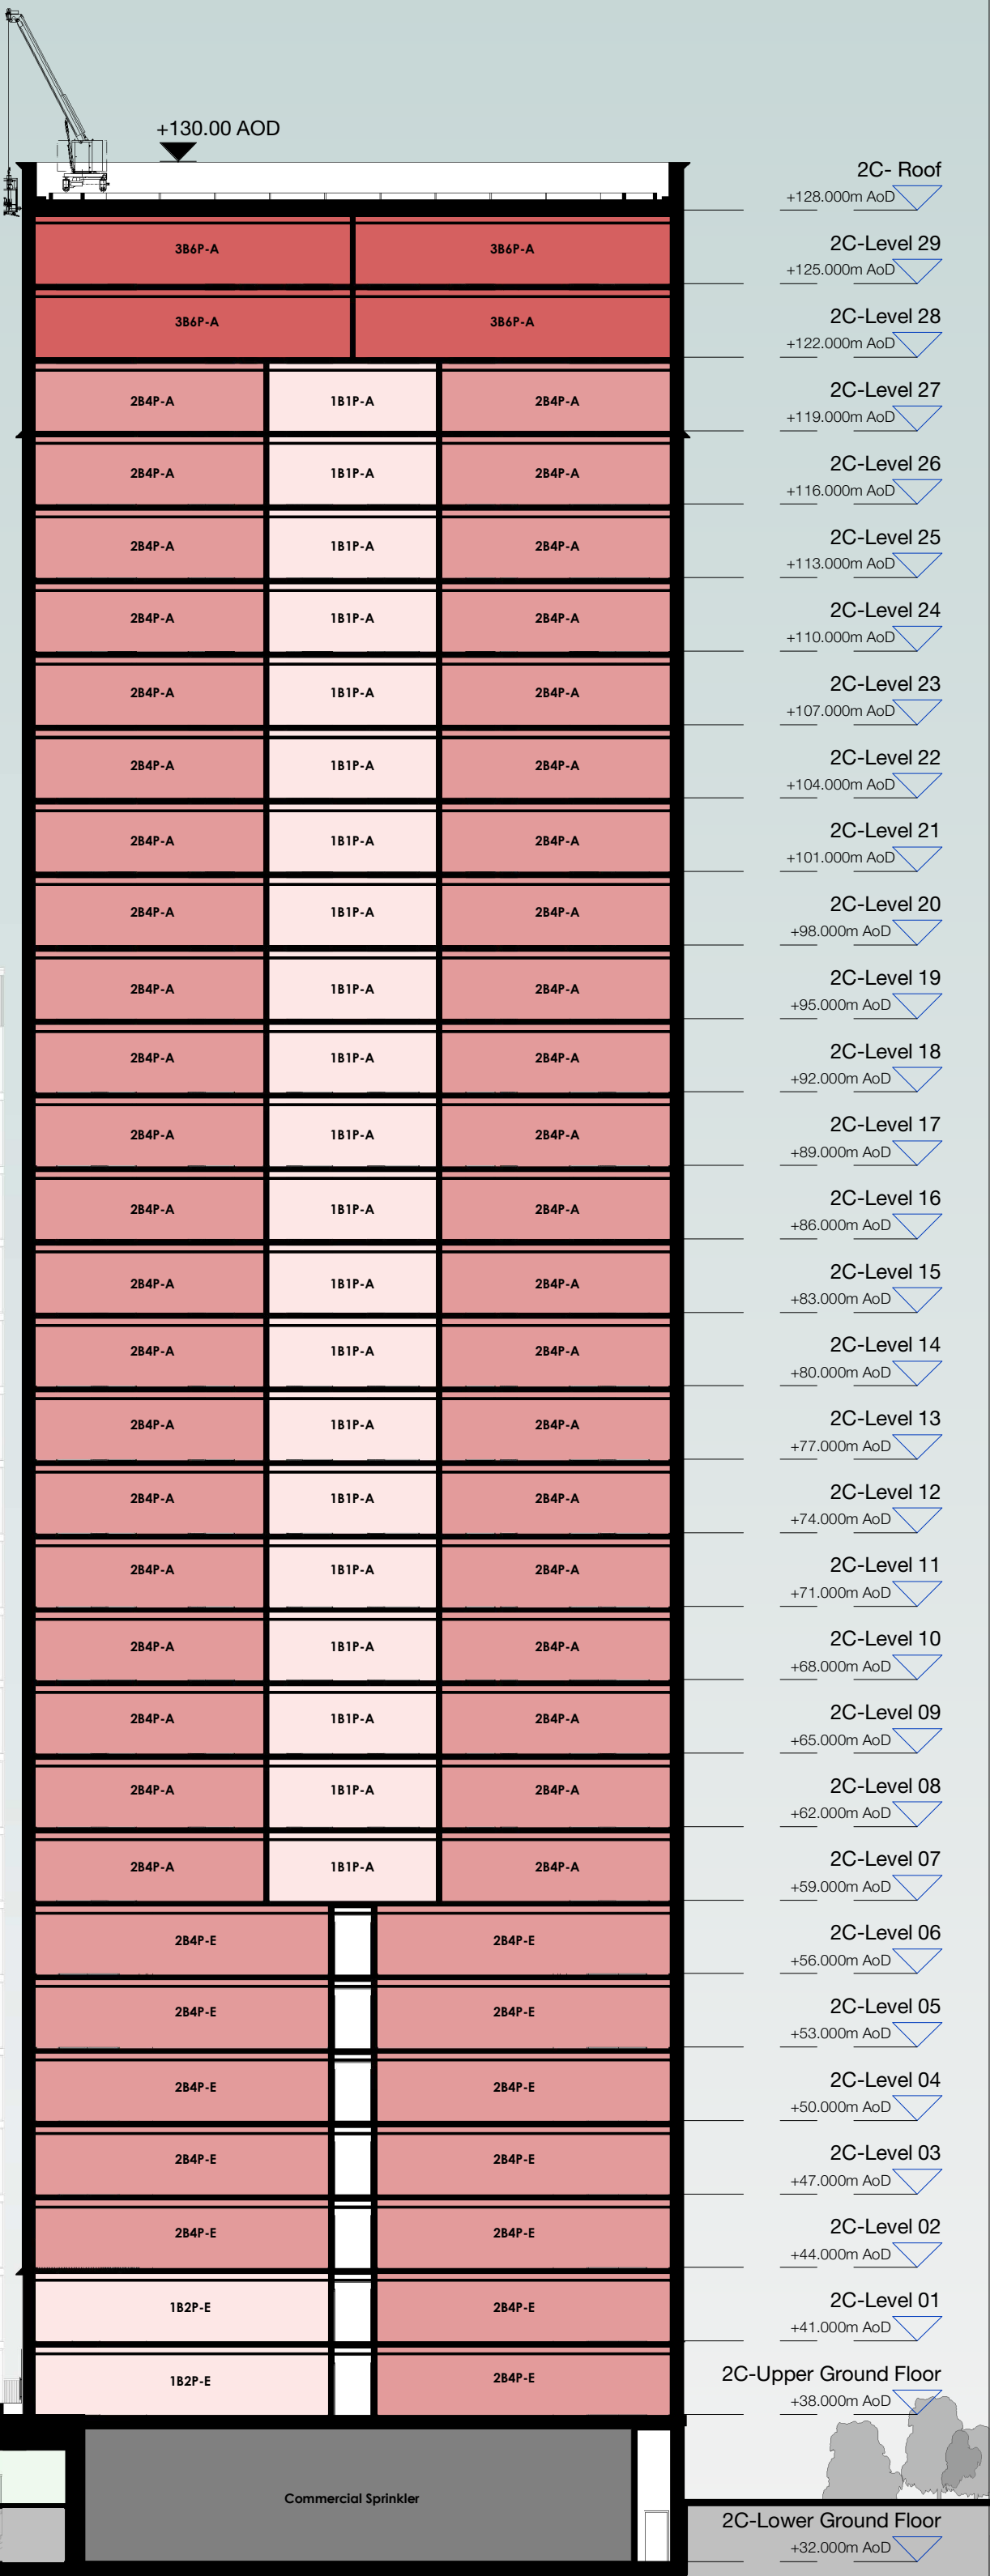


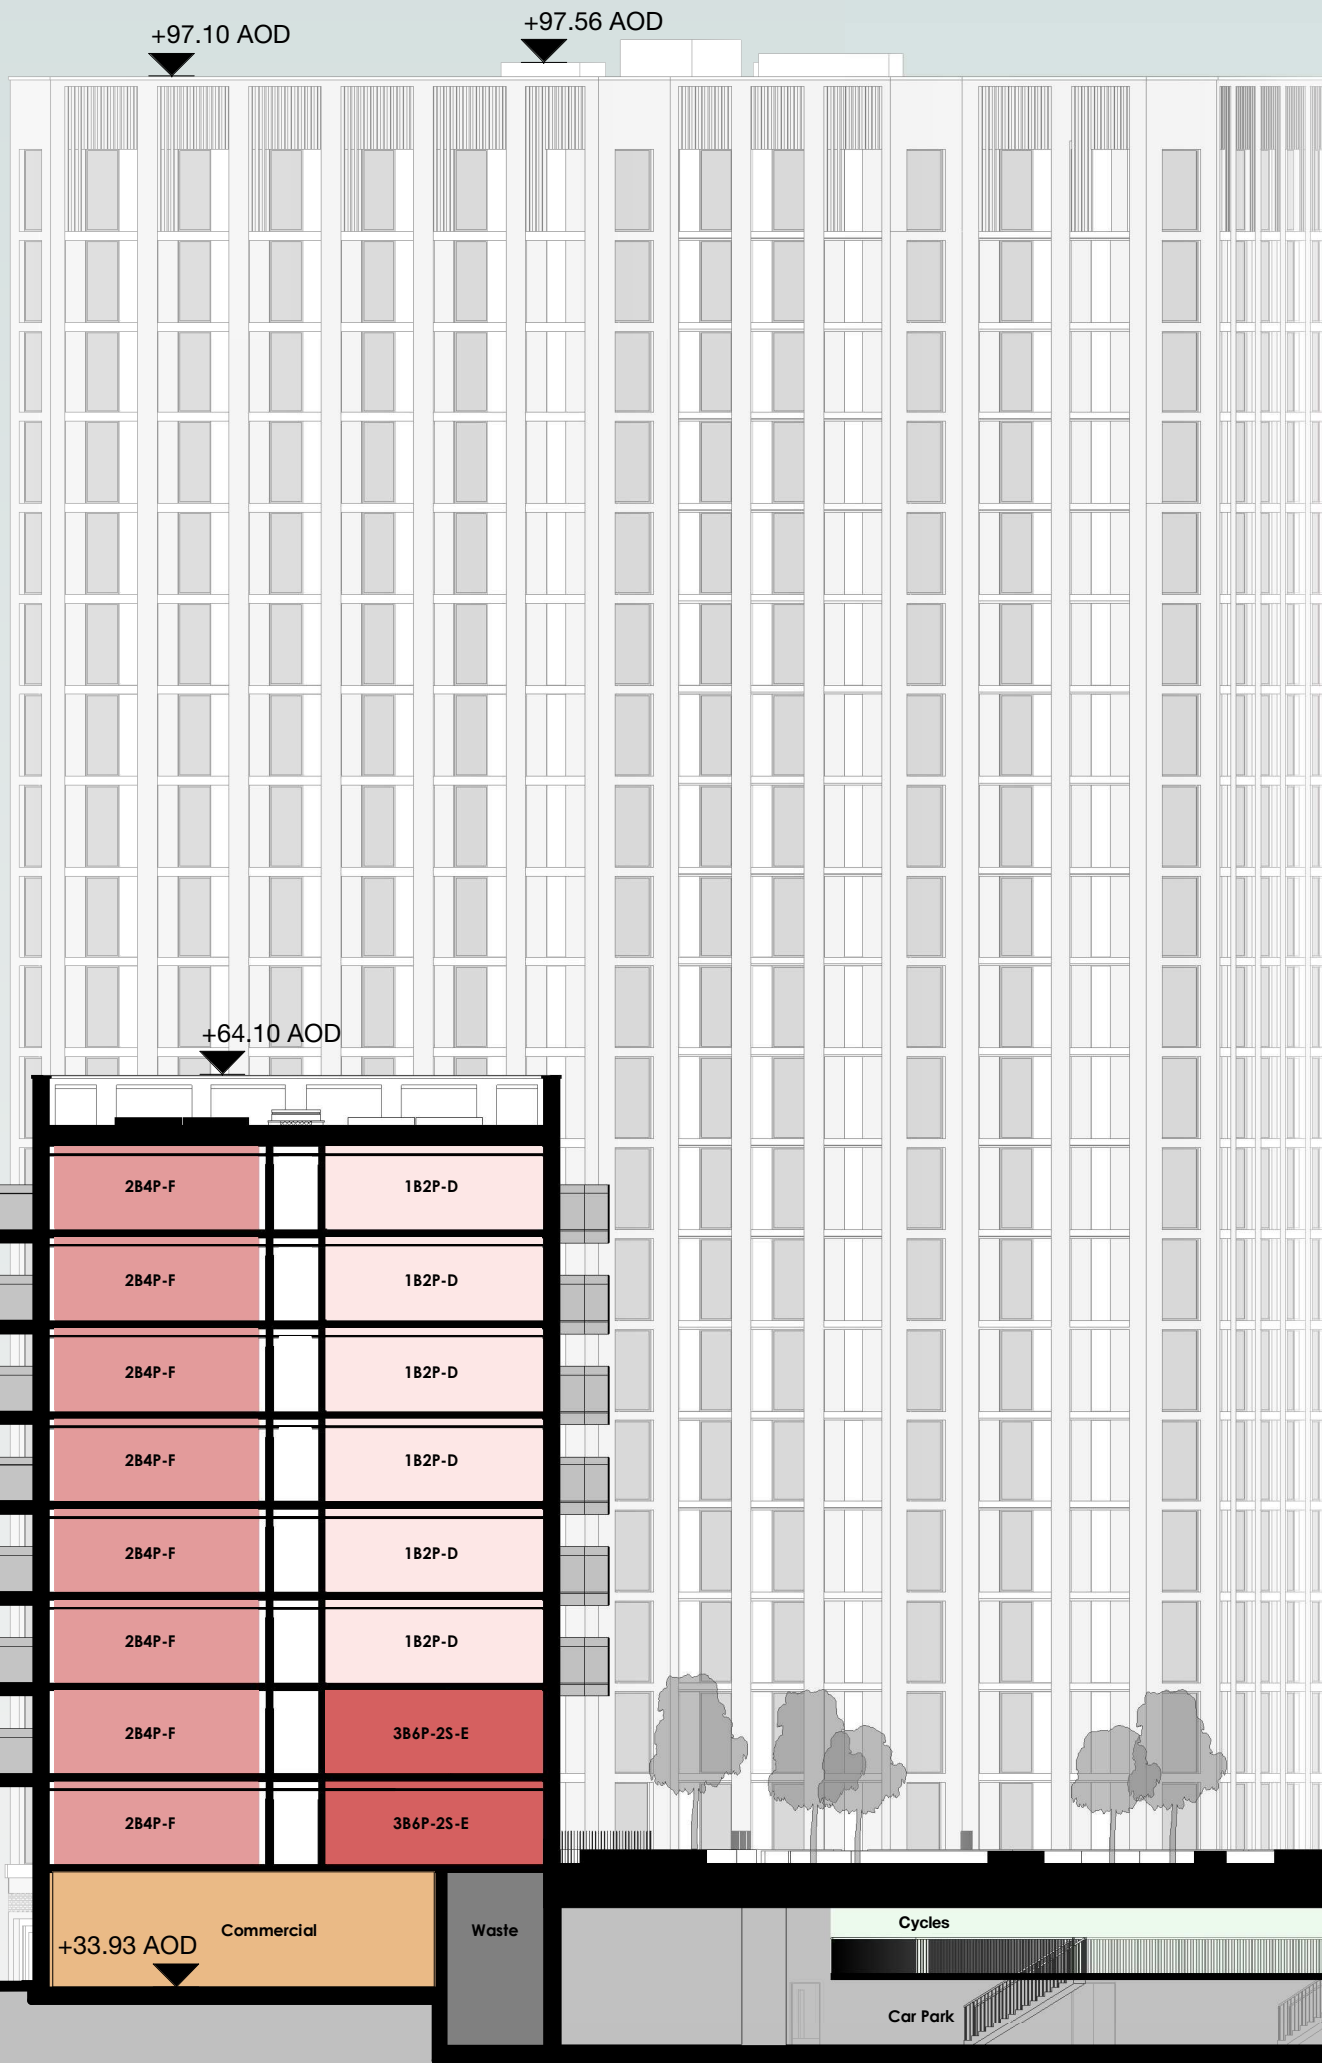

- 1B-1P-1S
- 1B-2P-1S
- 2B-3P-1S
- 2B-4P-1S
- 2B-4P-2S
- 3B-4P-2S
- 3B-5P-1S
- 3B-5P-2S
- 3B-6P-1S
- 3B-6P-2S
- Amenity
- Commercial
- Cycles
- Lobby
- MEP
- Parking
- Waste

- 2B-T1 Parapet +143.46m AoD
- 2B-T1 Roof +141.46m AoD
- 2B-Level 32 +138.46m AoD
- 2B-Level 31 +135.46m AoD
- 2B-Level 30 +132.46m AoD
- 2B-Level 29 +129.46m AoD
- 2B-Level 28 +126.46m AoD
- 2B-Level 27 +123.46m AoD
- 2B-Level 26 +120.46m AoD
- 2B-Level 25 +117.46m AoD
- 2B-Level 24 +114.46m AoD
- 2B-Level 23 +111.46m AoD
- 2B-Level 22 +108.46m AoD
- 2B-Level 21 +105.46m AoD
- 2B-Level 20 +102.46m AoD
- 2B-Level 19 +99.46m AoD
- 2B-Level 18 +96.46m AoD
- 2B-Level 17 +93.46m AoD
- 2B-Level 16 +90.46m AoD
- 2B-Level 15 +87.46m AoD
- 2B-Level 14 +84.46m AoD
- 2B-Level 13 +81.46m AoD
- 2B-Level 12 +78.46m AoD
- 2B-Level 11 +75.46m AoD
- 2B-Level 10 +72.46m AoD
- 2B-Level 09 +69.46m AoD
- 2B-Level 08 +66.46m AoD
- 2B-Level 07 +63.46m AoD
- 2B-Level 06 +60.46m AoD
- 2B-Level 05 +57.46m AoD
- 2B-Level 04 +54.46m AoD
- 2B-Level 03 +51.46m AoD
- 2B-Level 02 +48.46m AoD
- 2B-Level 01 +45.46m AoD
- 2B-Upper Ground Floor +39.46m AoD
- 2B-Lower Ground Floor +33.46m AoD

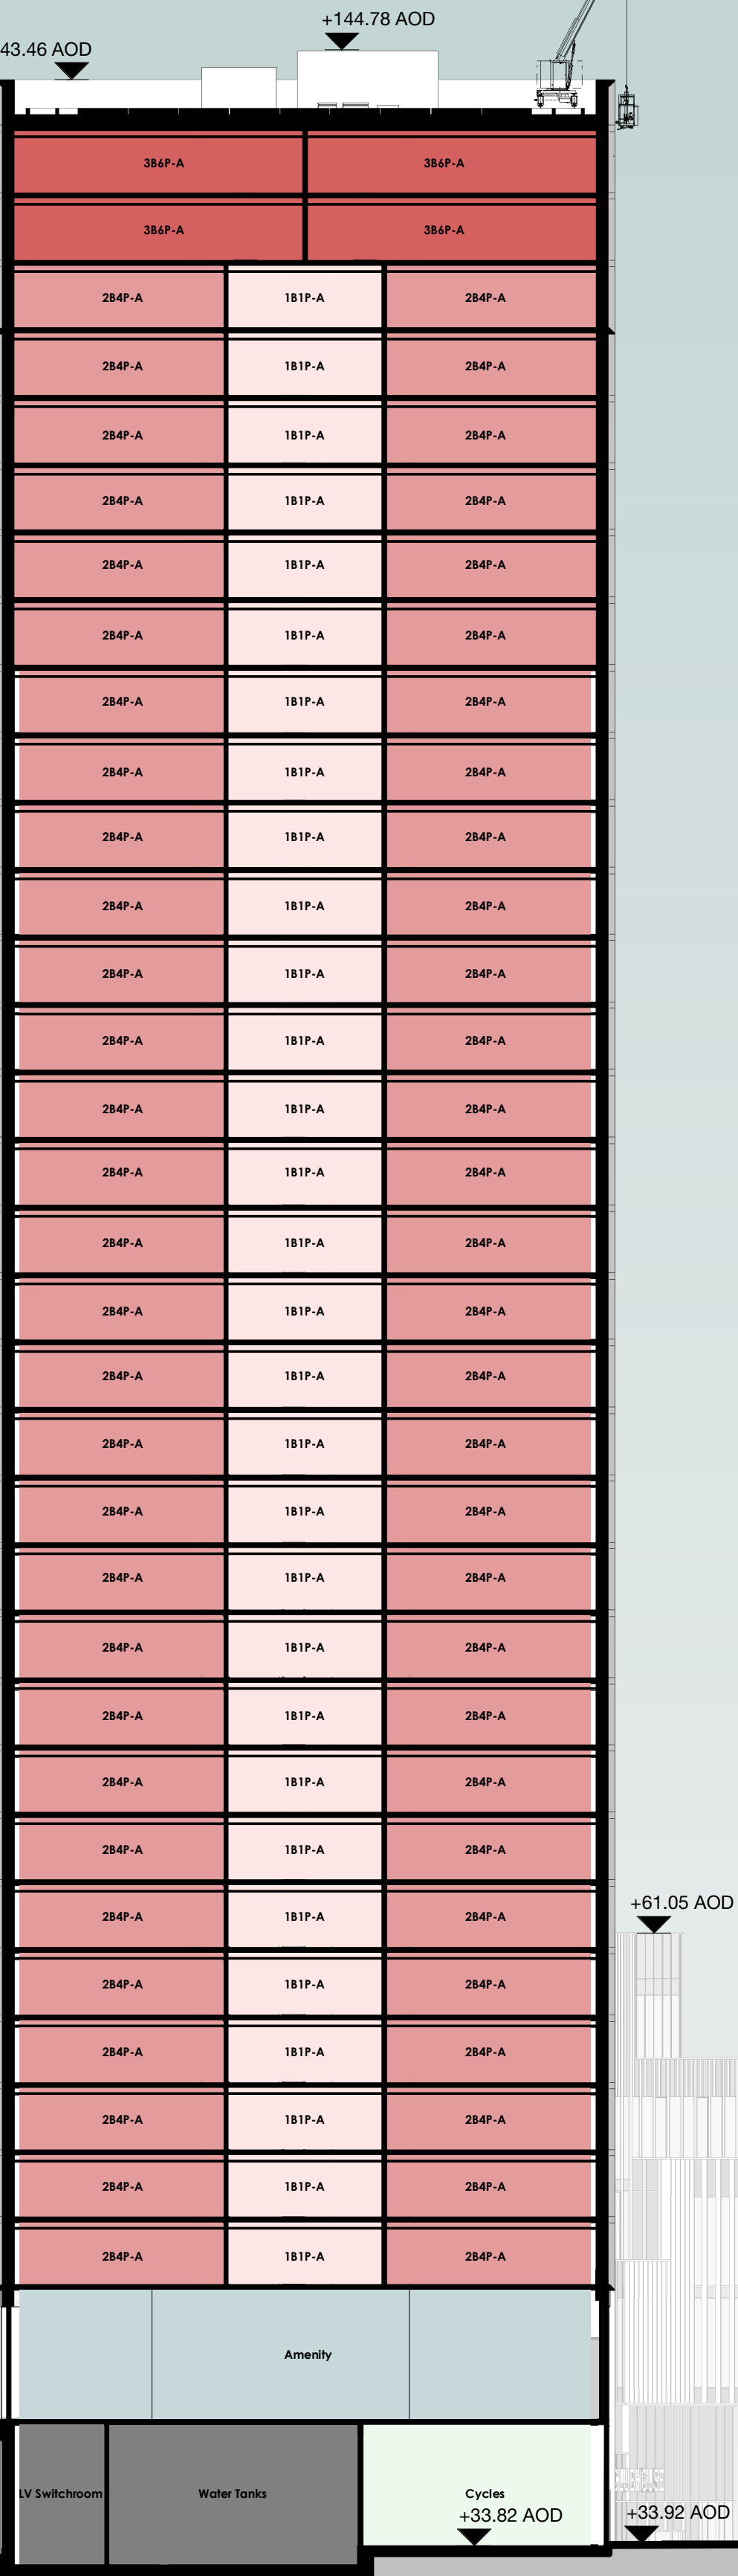

Copyright Hawkins\Brown Architects  
No implied licence exists. This drawing should not be used to calculate areas for the purposes of valuation. Do not scale this drawing. All dimensions to be checked on the site by the contractor and such dimensions to be their responsibility. All work must comply with relevant British Standards and Building Regulations requirements. Drawing errors and omissions to be reported to the architect. To be read in conjunction with Architect's specification and other consultant information.

| Rev | Description         | Date     |
|-----|---------------------|----------|
| P01 | Issued for Planning | 17.03.23 |
| P02 | Issued for Planning | 31.03.23 |
| P03 | Issued for Planning | 12.04.23 |

26-28 Hilton Street  
Manchester M1 2EH

mail@hawkinsbrown.com  
hawkinsbrown.com

Hawkins\Brown

Project  
Red Bank NT02/03  
Dantzie Street  
Manchester  
M4 4HF

Drawing  
Proposed GA Section E-E

Scale @ A1  
+1 : 250

Date  
March 2023

Drawn By  
HECW

Checked By  
JT

Job Number  
210263

Status  
S2

Purpose of Issue  
For Approval

Drawing No.  
RDB-HBA-2X-ZZ-DR-AR-080314

Rev  
P03