


70-3E SITE PLAN

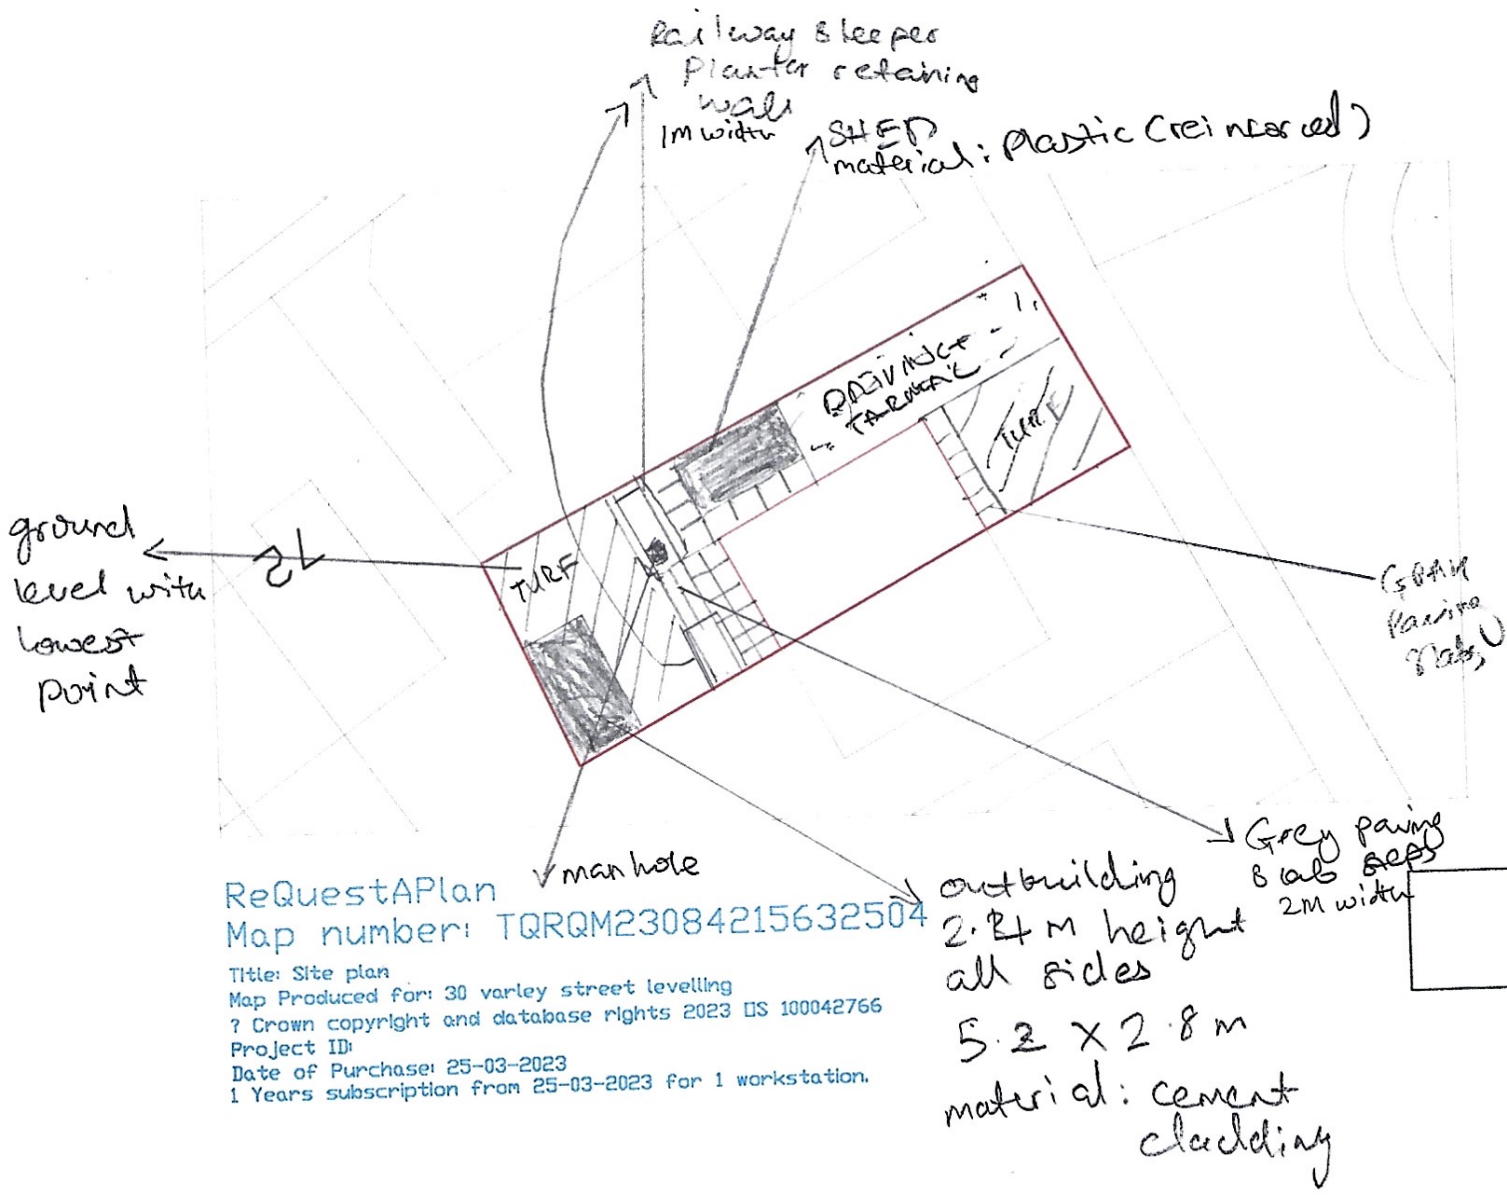

ReQuestAPlan
 Map number: TQRQM23084215632504
 Title: Site plan
 Map Produced for: 30 varley street levelling
 ? Crown copyright and database rights 2023 OS 100042766
 Project ID:
 Date of Purchase: 25-03-2023
 1 Years subscription from 25-03-2023 for 1 workstation.