


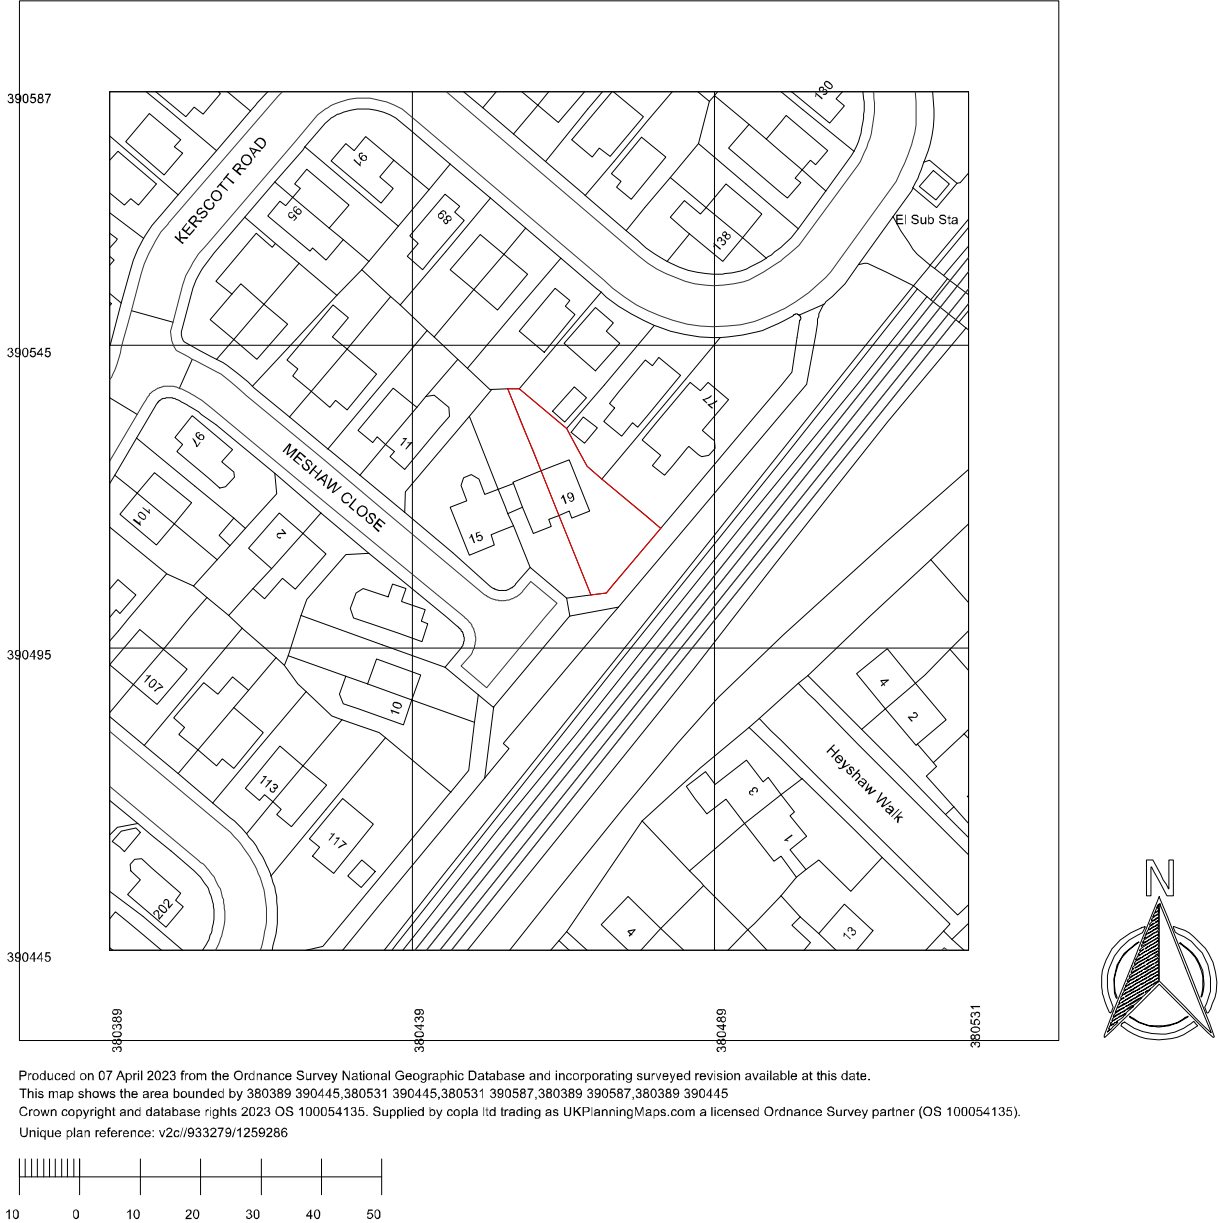

Location Plan

Drawing title: Proposed Porch, Side and Rear Extension - Location Plan

Client:

Mr&Mrs Sandeep Kumar
19 Meshaw Close,
Manchester M23 0GT

Drawing no: 2023-MEC-014
Scale: 1:1250

Date created:24/04/2023

- General notes:
- 1. This drawing is intended for the use in planning ONLY at this stage.
 - 2. Do not Scale this drawing.
 - 3. All dimensions provided are in meters Until Noted Otherwise.



SR ENGINEERING
SERVICES LIMITED
srenggandservices@gmail.com
Contact:07809569032